
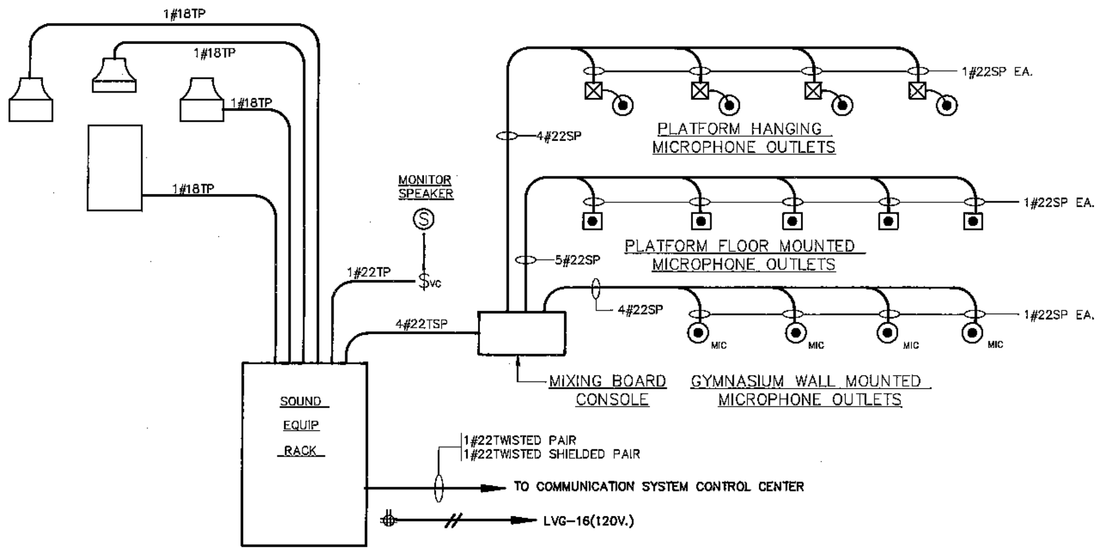



PLATFORM SOUND SYSTEM RISER DIAGRAM ALTERNATE BID #12

N.T.S.

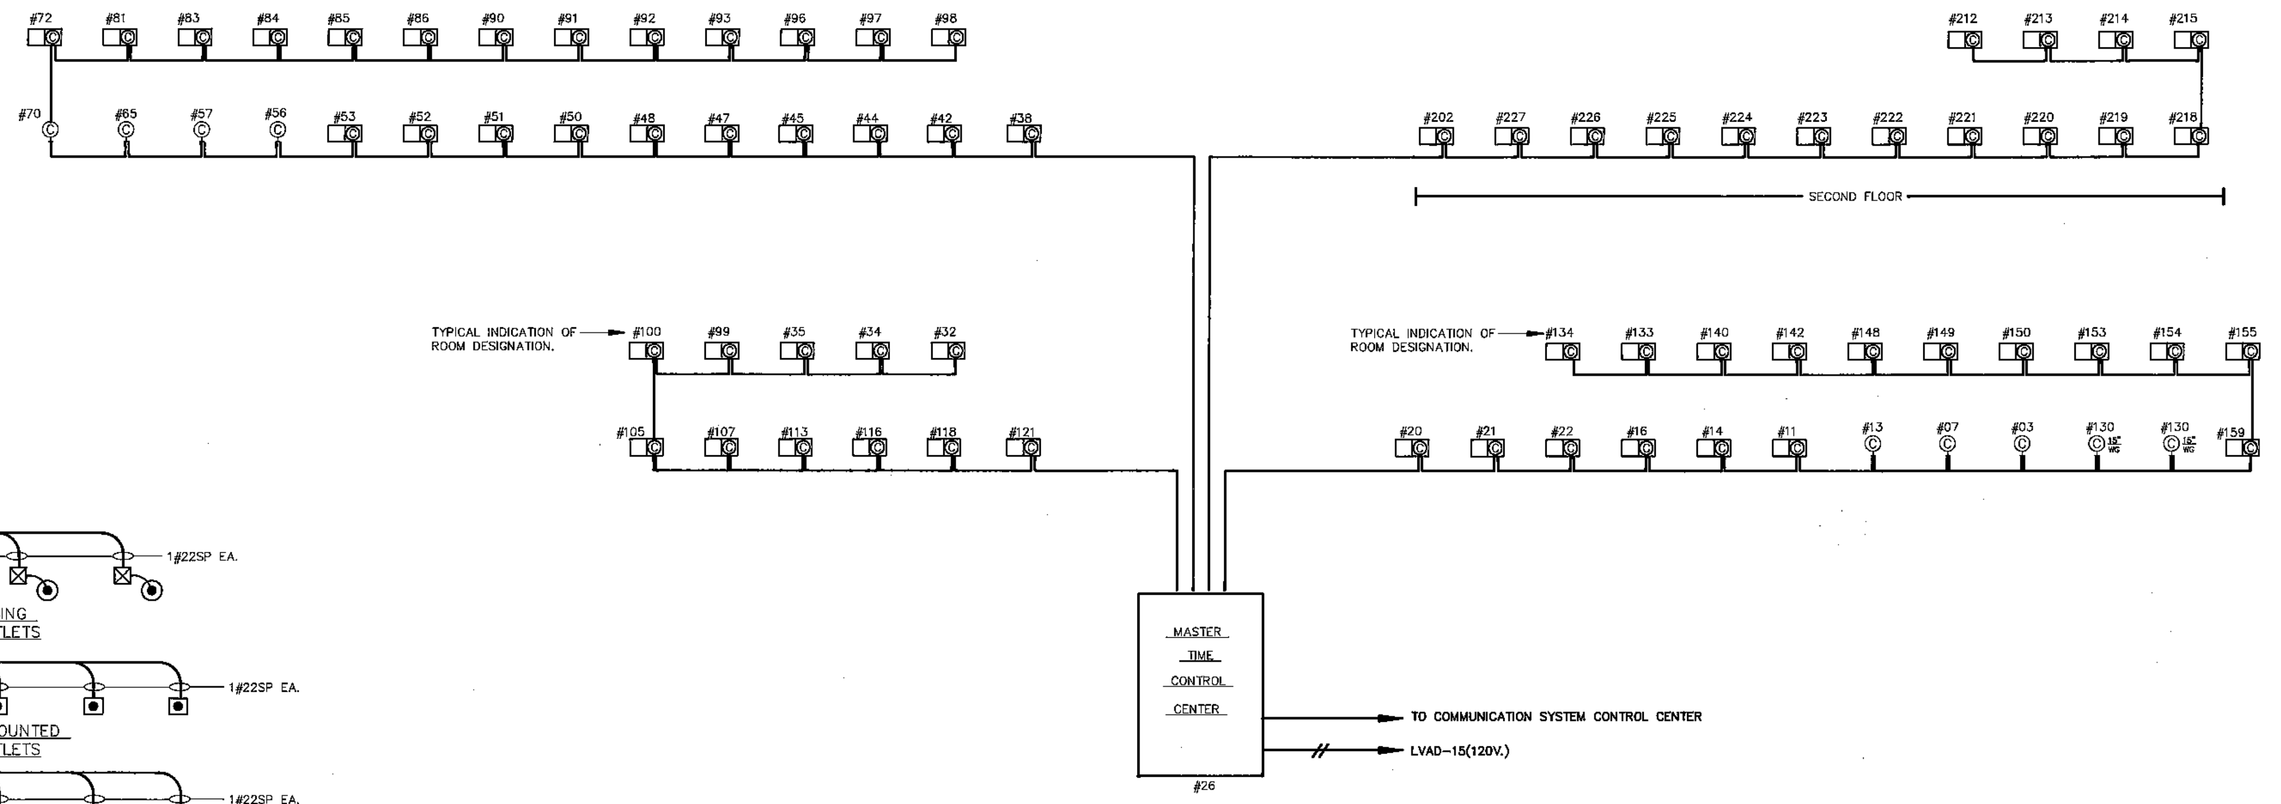

CLASSROOM INTERCOM RISER DIAGRAM

N.T.S.

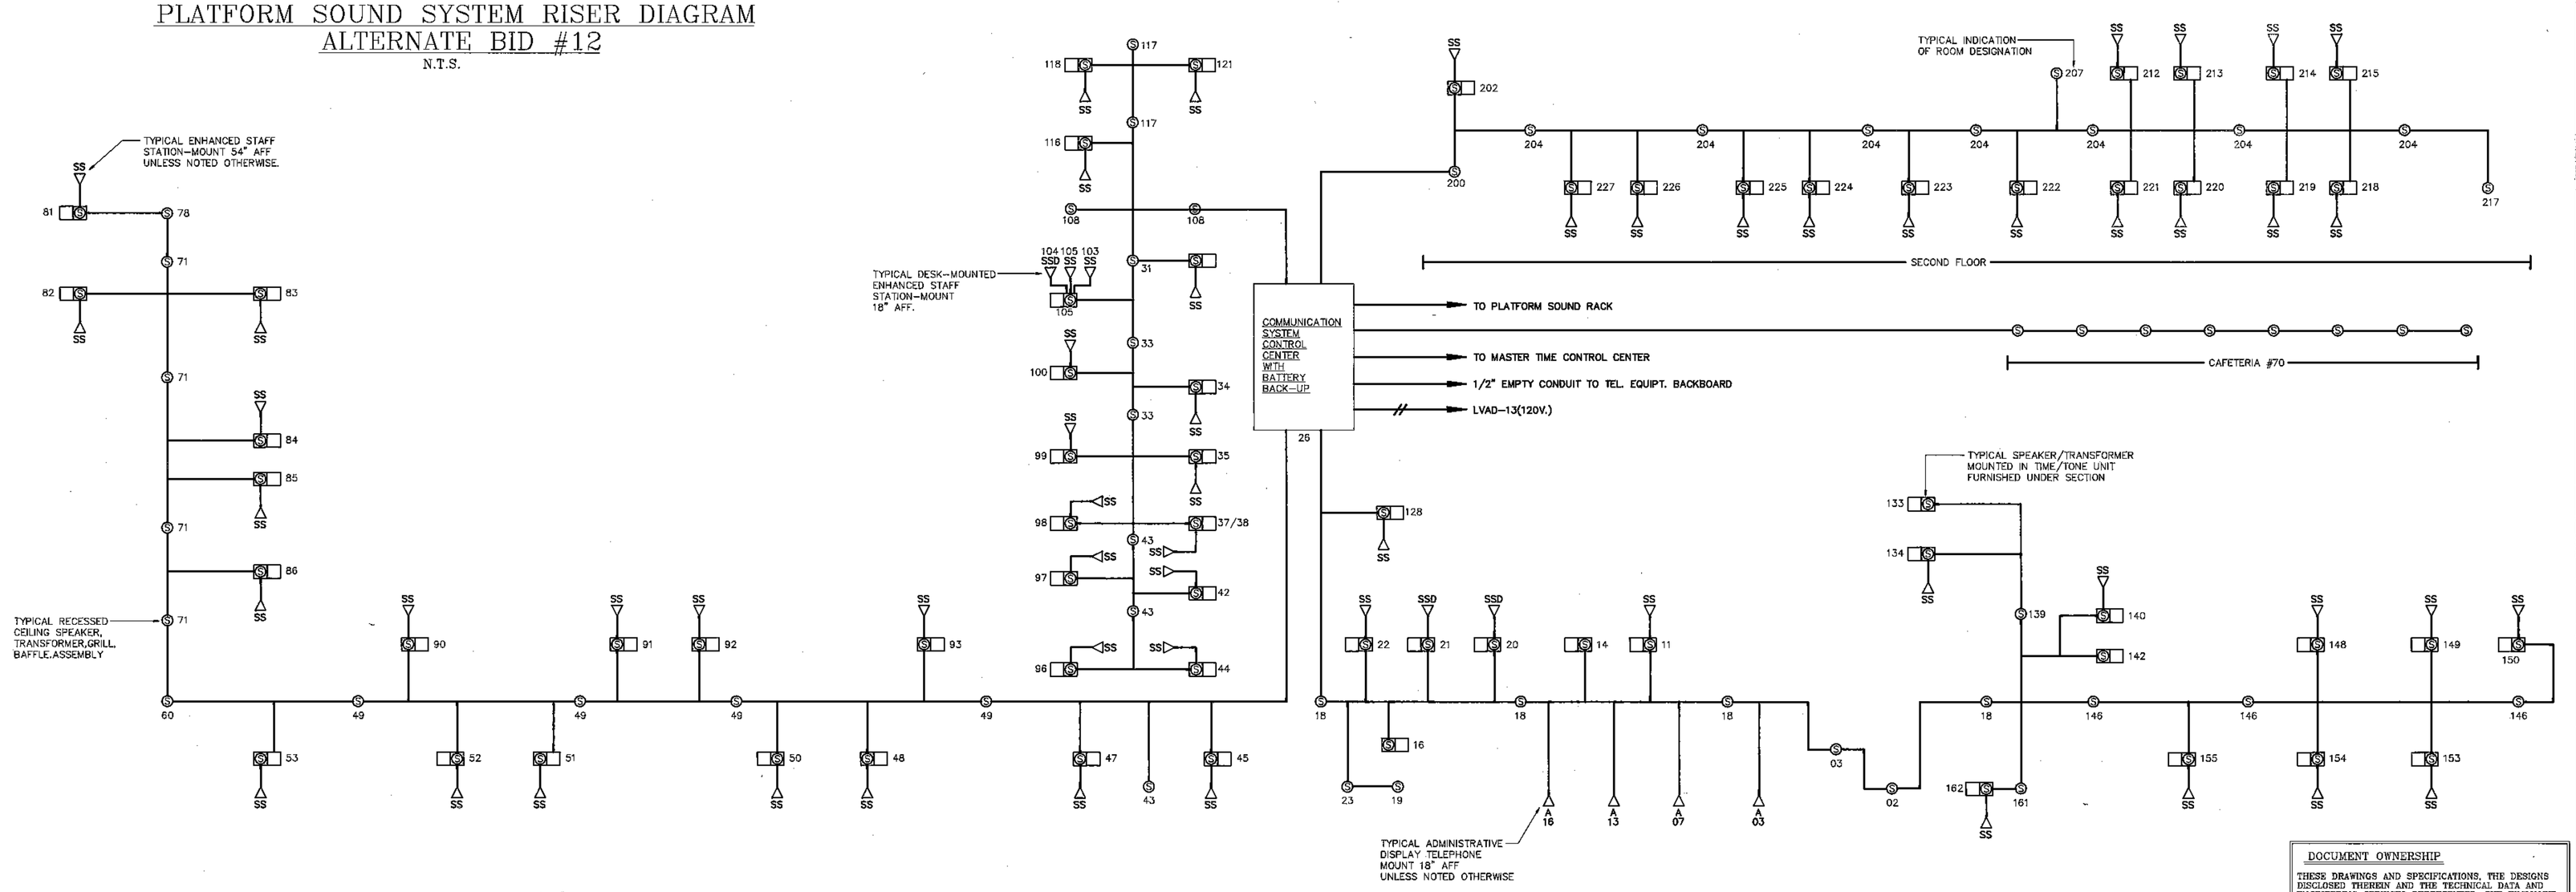

CLASSROOM INTERCOM RISER DIAGRAM

N.T.S.

OWNERSHIP OF DOCUMENTS
This document, and the ideas and designs incorporated herein, as an instrument of service is the property of the Architect and is not to be used, in whole or in part, for any other project without the written authorization of the Architect.

REVISIONS

NO	DATE	DESCRIPTION

LAWSON MILFORT GOODELL & ASSOCIATES, INC.
CONSULTING ENGINEERS AND SURVEYORS
MECHANICAL ELECTRICAL PLUMBING
78 BISHOPS WAY TEL. (860) 721-1323
MANCHESTER, CT FAX. (860) 528-8120

THE LAWRENCE ASSOCIATES
ARCHITECTS/PLANNERS
1075 TOLLAND TURNPIKE, MANCHESTER, CONNECTICUT 06040 (203) 643-2121

PROJECT NUMBER 21.550

PROJECT TITLE
ALTERATIONS AND ADDITIONS TO :
BOLTON ELEMENTARY SCHOOL
NOTCH ROAD
BOLTON, CONNECTICUT

DRAWING TITLE
ELECTRICAL RISER DIAGRAMS

SCALE AS NOTED | DATE 8/17/92

E-15

DRAWING 68 OF 89

DOCUMENT OWNERSHIP
THESE DRAWINGS AND SPECIFICATIONS, THE DESIGNS DISCLOSED THEREIN AND THE TECHNICAL DATA AND ENGINEERING SERVICES REPRESENTED, THE EXCLUSIVE PROPERTY OF LUCHINI,MILFORT,GOODELL &ASSOC. INC WHETHER THE PROJECT FOR WHICH THEY ARE MADE IS EXECUTED OR NOT. THEY ARE NOT TO BE REPRODUCED IN WHOLE OR IN PART, ORDISCLOSED ON OTHER PROJECTS, OR FOR DESIGN COMPLETION OF THIS PROJECT BY OTHERS, WITHOUT THE EXPRESS WRITTEN CONSENT OF THE ENGINEERS.