
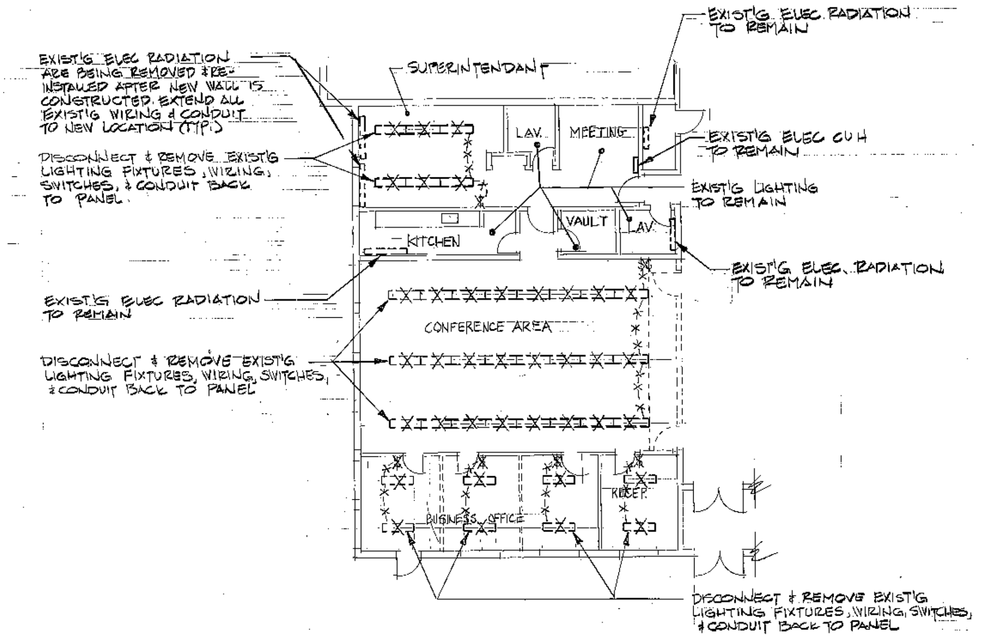


PART PLAN - DEMOLITION - LIGHTING

SCALE: 3/32"=1'-0"

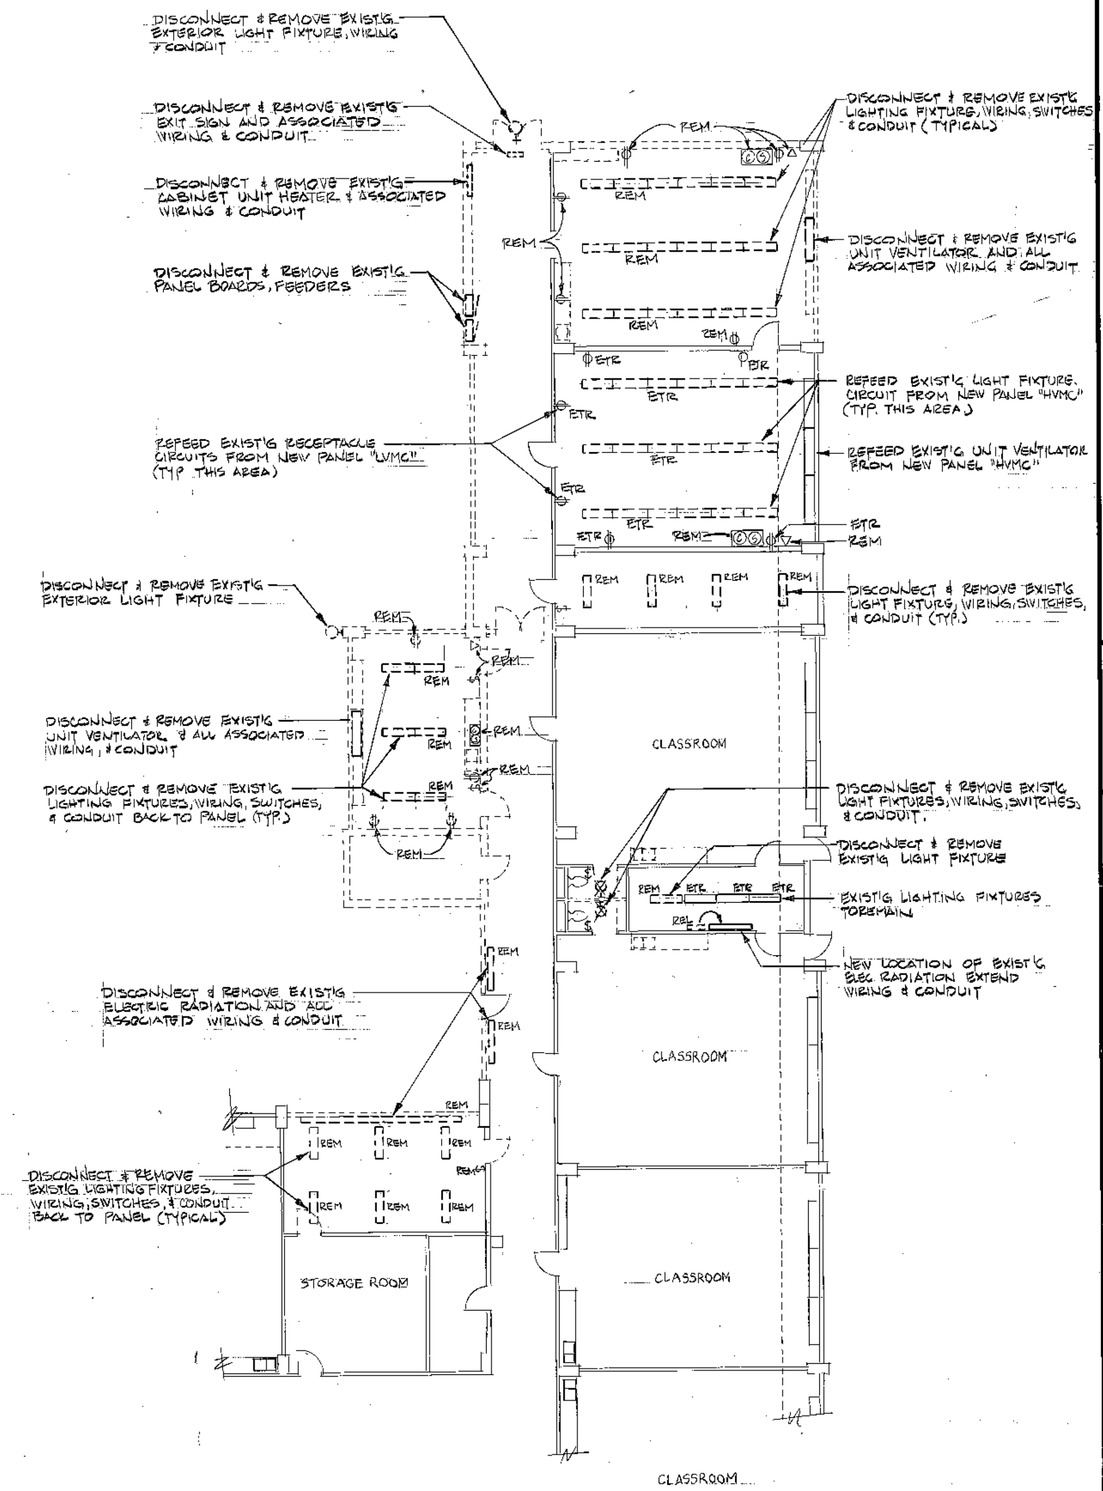

PART PLAN - DEMOLITION

SCALE 3/32"=1'-0"

GENERAL NOTE

REFER TO SPECIFICATION SECTION #1600 FOR ADDITIONAL REQUIREMENTS UNDER REMOVALS AND DEMOLITION.

OWNERSHIP OF DOCUMENTS
THIS DRAWING AND THE IDEAS AND DESIGNS INCORPORATED HEREIN, AS AN INSTRUMENT OF PROFESSIONAL SERVICE, IS THE PROPERTY OF THE ARCHITECT AND IS NOT TO BE USED, IN WHOLE OR IN PART, ON ANY OTHER PROJECT WITHOUT THE WRITTEN AUTHORIZATION OF THE ARCHITECT

REVISIONS

NO.	DATE	DESCRIPTION

THE LAWRENCE ASSOCIATES
JOHN F. LAWRENCE, AIA, ROBERT J. TURBENNE, MANCHESTER, CONNECTICUT 06040, (203) 649-8545

PROJECT NUMBER 2155.01

PROJECT TITLE
ALTERATIONS AND ADDITIONS TO:
BOLTON ELEMENTARY SCHOOL
NOTCH ROAD
BOLTON, CONNECTICUT

NORTH

DRAWING TITLE
FLOOR PLAN
ELECTRICAL
DEMOLITION

SCALE 3/32"=1'-0" | DATE 8/11/92

E-16

DRAWING 89 OF 89