I CERTIFY THAT THIS PLAN SHOWS THE PROPERTY LINES THAT ARE THE LINES OF EXISTING OWNERSHIP AND THE LINES OF STREETS OR WAYS ALREADY ESTABLISHED AND THAT NO NEW LINES FOR DIVISION OF EXISTING OWNERSHIP OR FOR NEW WAYS ARE SHOWN.

4/07/03 DATE

REG. PROF. LAND SURVEYOR

I CERTIFY THAT THIS PLAN HAS BEEN PREPARED IN CONFORMITY WITH THE RULES & REGULATIONS OF THE REGISTERS OF DEEDS OF THE COMMONWEALTH OF MASSACHUSETTS.

4/07/03 DATE


REG. PROF. LAND SURVEYOR

Middlesex Registry of Deeds,
Southern District
Cambridge, Massachusetts
Plan No. 500 of 2003
Rec'd 6-9 2003
at 12:02pm Doc No. 929
Rec'd, Bk 33480 Page 450
Attest
Register

FOR REGISTRY USE

THOMAS P. DIPERSIO No. 29864 REGISTERED PROFESSIONAL LAND SURVEYOR COMMONWEALTH OF MASSACHUSETTS

THOMAS DIPERSIO, P.L.S
LICENSE #29864

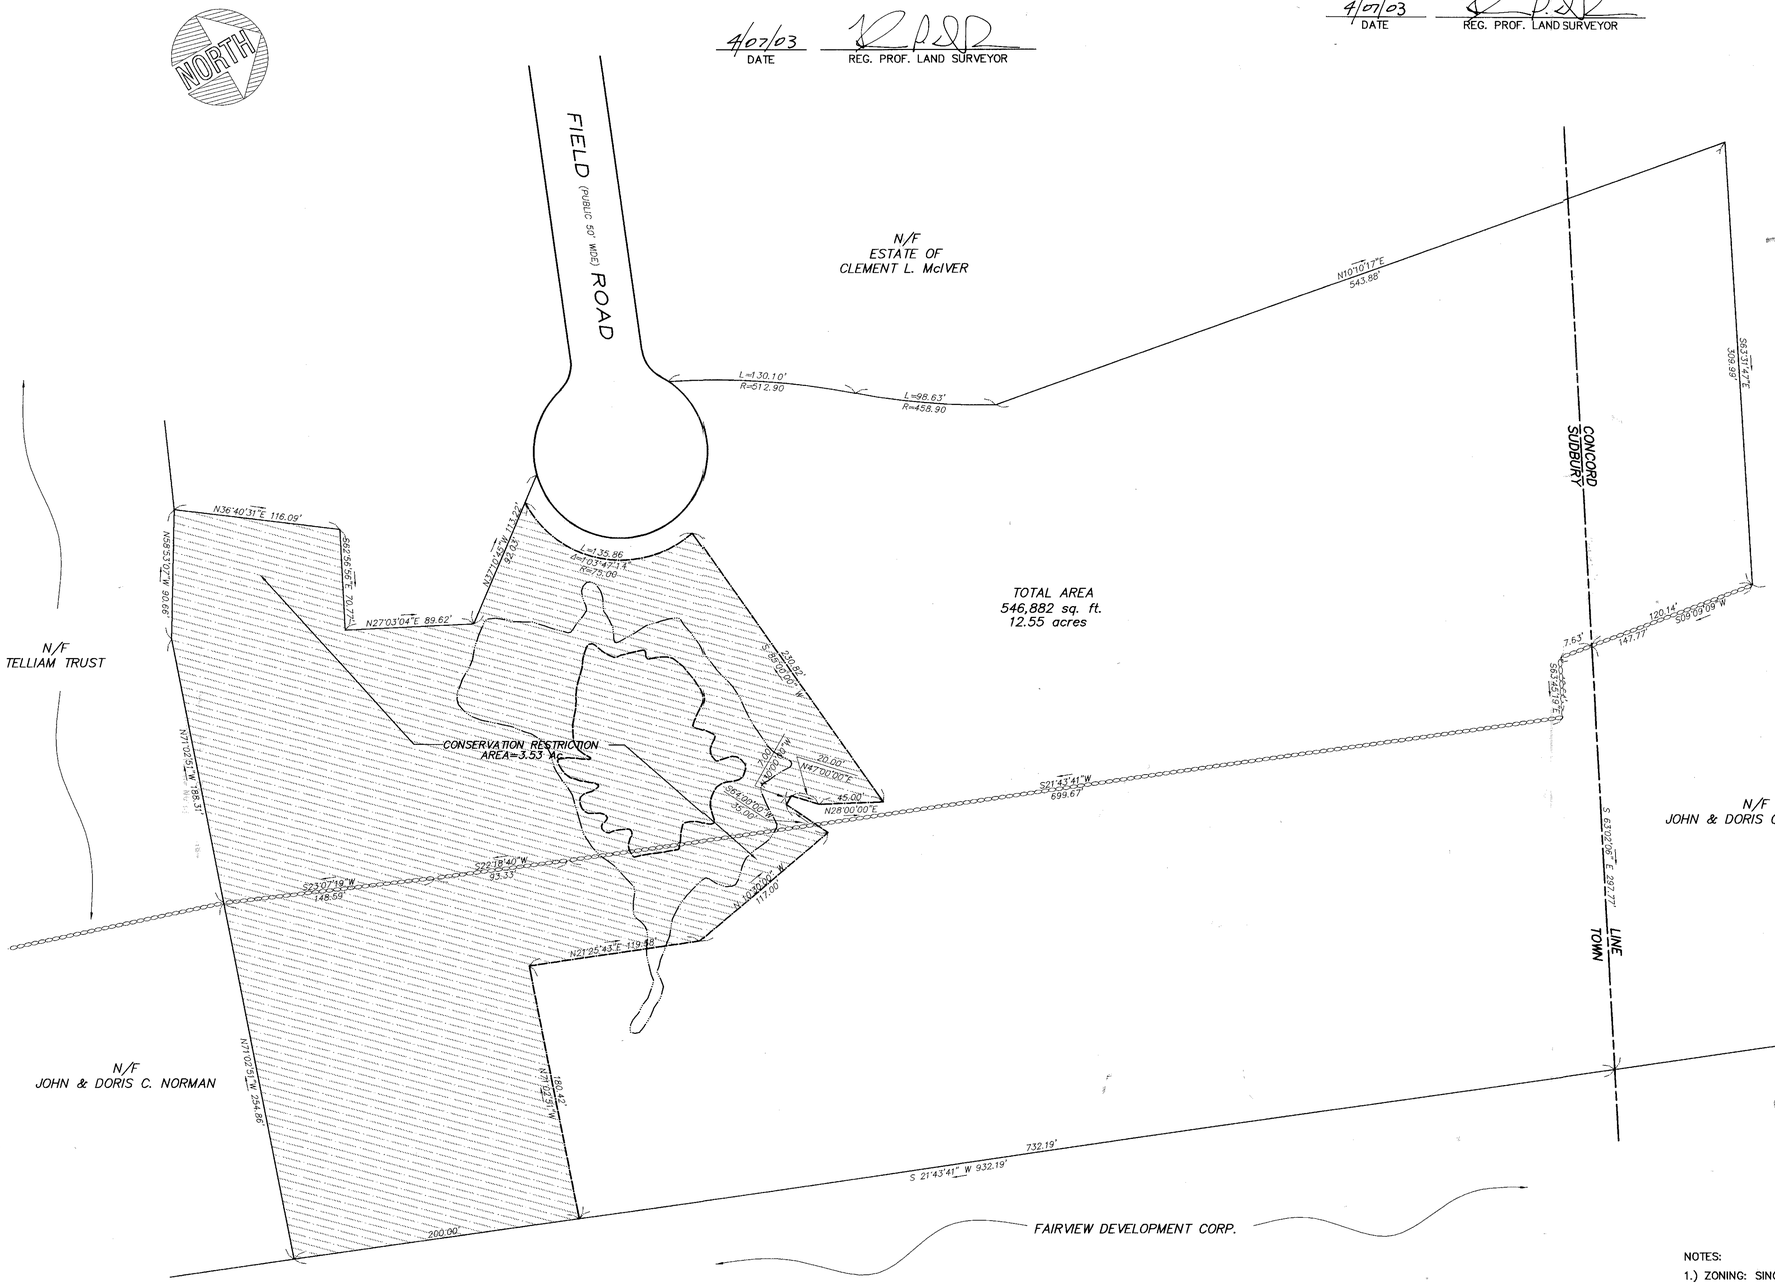


TOTAL AREA
546,882 sq. ft.
12.55 acres

NOTES:
1.) ZONING: SINGLE RES. A-1
2.) ——— DENOTES APPROXIMATE EDGE OF WETLANDS
3.) – – – – DENOTES APPROXIMATE EDGE OF VERNAL POOL

| No. | Date | Description |
|---|---|---|
| | | |
| | | |
| | | |
| | | |
| | | |

Revisions

Prepared for:
MS. KYLE McIVER
150 DAKIN ROAD
SUDBURY, MA 01776

Owned by:
MS. KYLE McIVER
150 DAKIN ROAD
SUDBURY, MA 01776

Prepared By:
THOMAS LAND SURVEYORS
& Engineering Consultants, Inc.
Land Surveyors, Civil & Environmental Engineers, Planning Consultants
118 FOREST AVENUE HUDSON, MA 01749
PHONE: (978) 562-3961 FAX: (978) 568-8956

Title:
PLAN OF LAND
IN
SUDBURY, MASS

| | |
|---|---|
| SCALE | 1" = 50' |
| DRAWN | MF |
| CHECKED | TD |
| FILE NAME | ...\777\DWG\SITE PLAN.DWG |
| PLOTTED | |
| ISSUE DATE | APRIL 7, 2003 |
| JOB NO. | 777 – SITE PLAN |

SHEET 1 OF 1

MSD 06/09/03 12:08:44 929 75.1

500

500