



Cottage
Ceiling Height = 6'-10"

42 Washington Street
Sherborn, MA 01770

1' 1' 2' 4' 8'


Scale 1/8" = 1'-0"

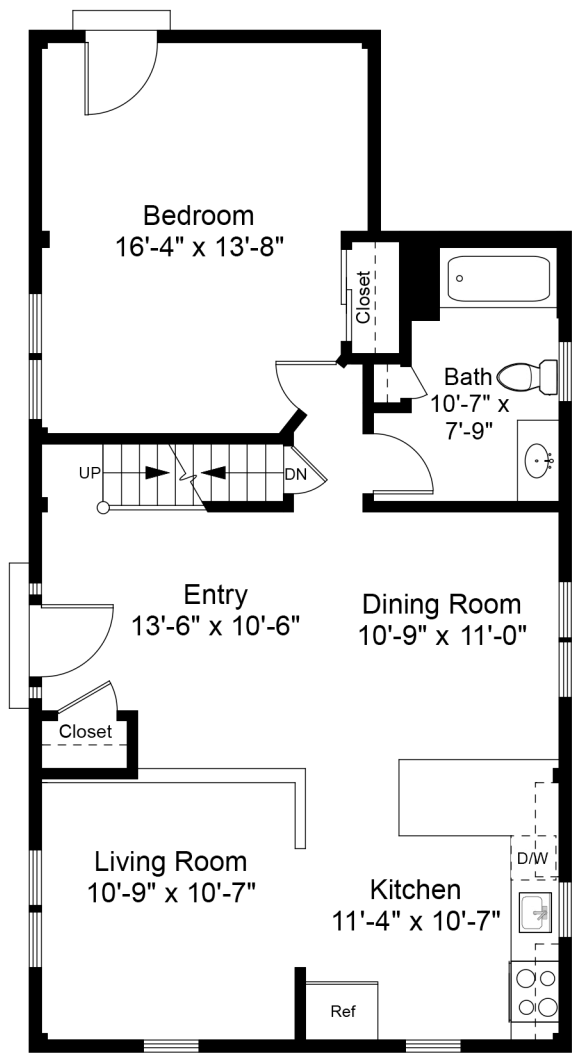

Note: Dimensions are not guaranteed and are provided for informational purposes only. Individual room dimensions are not used to calculate overall square footage.

NATIONAL FLOOR PLANS & PHOTOGRAPHY
(800) 328-0217

Completed: November 2018

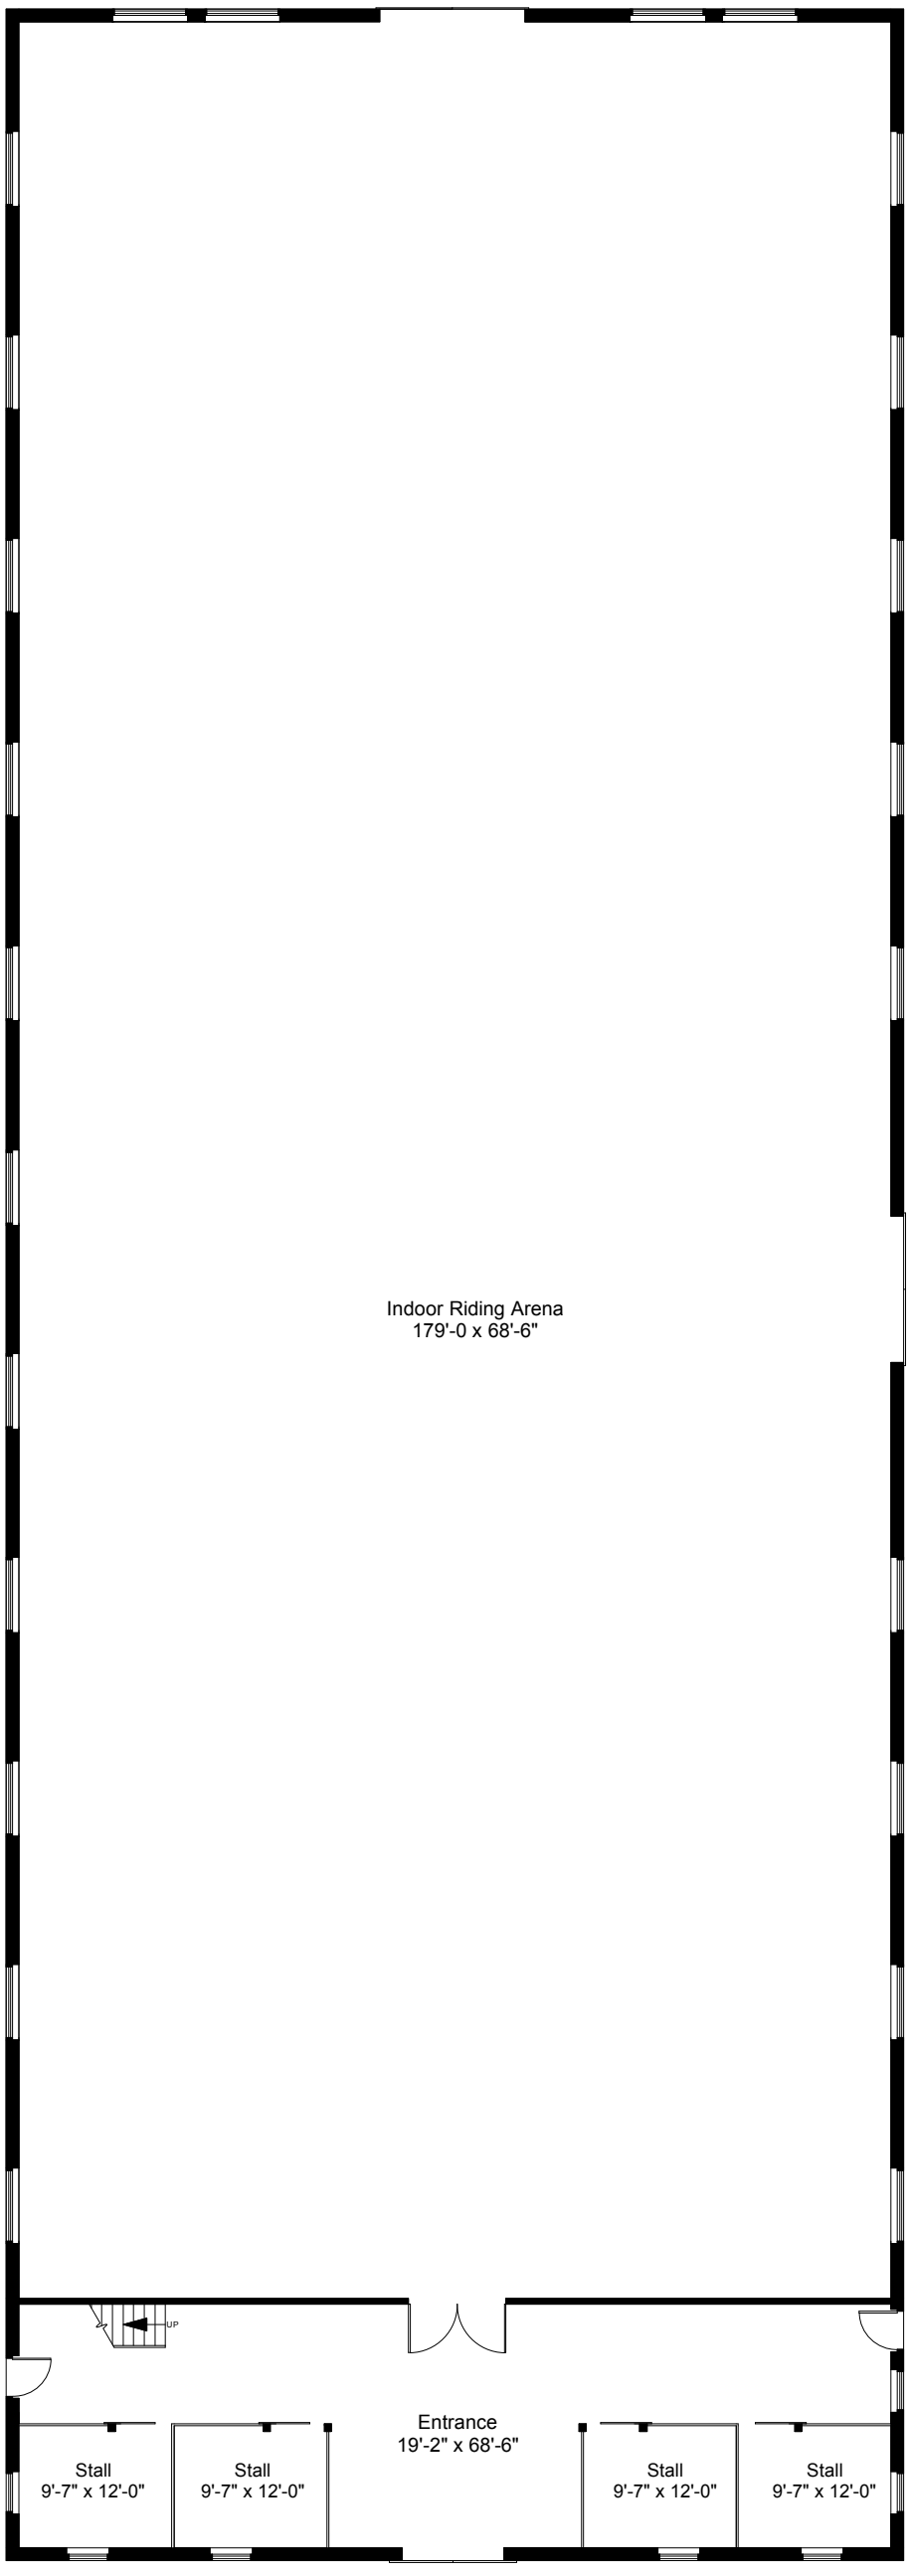


42 Washington Street
Sherborn, MA 01770

Indoor Riding Arena Plan
Ceiling Height = 29'-6"

1' 1' 2' 4' 8'
Graphic Scale

5

Note: Dimensions are not guaranteed and are provided for informational purposes only. Individual room dimensions are not used to calculate overall square footage.

NATIONAL
FLOOR PLANS
& PHOTOGRAPHY
(800) 328-0217

Completed: November 2018