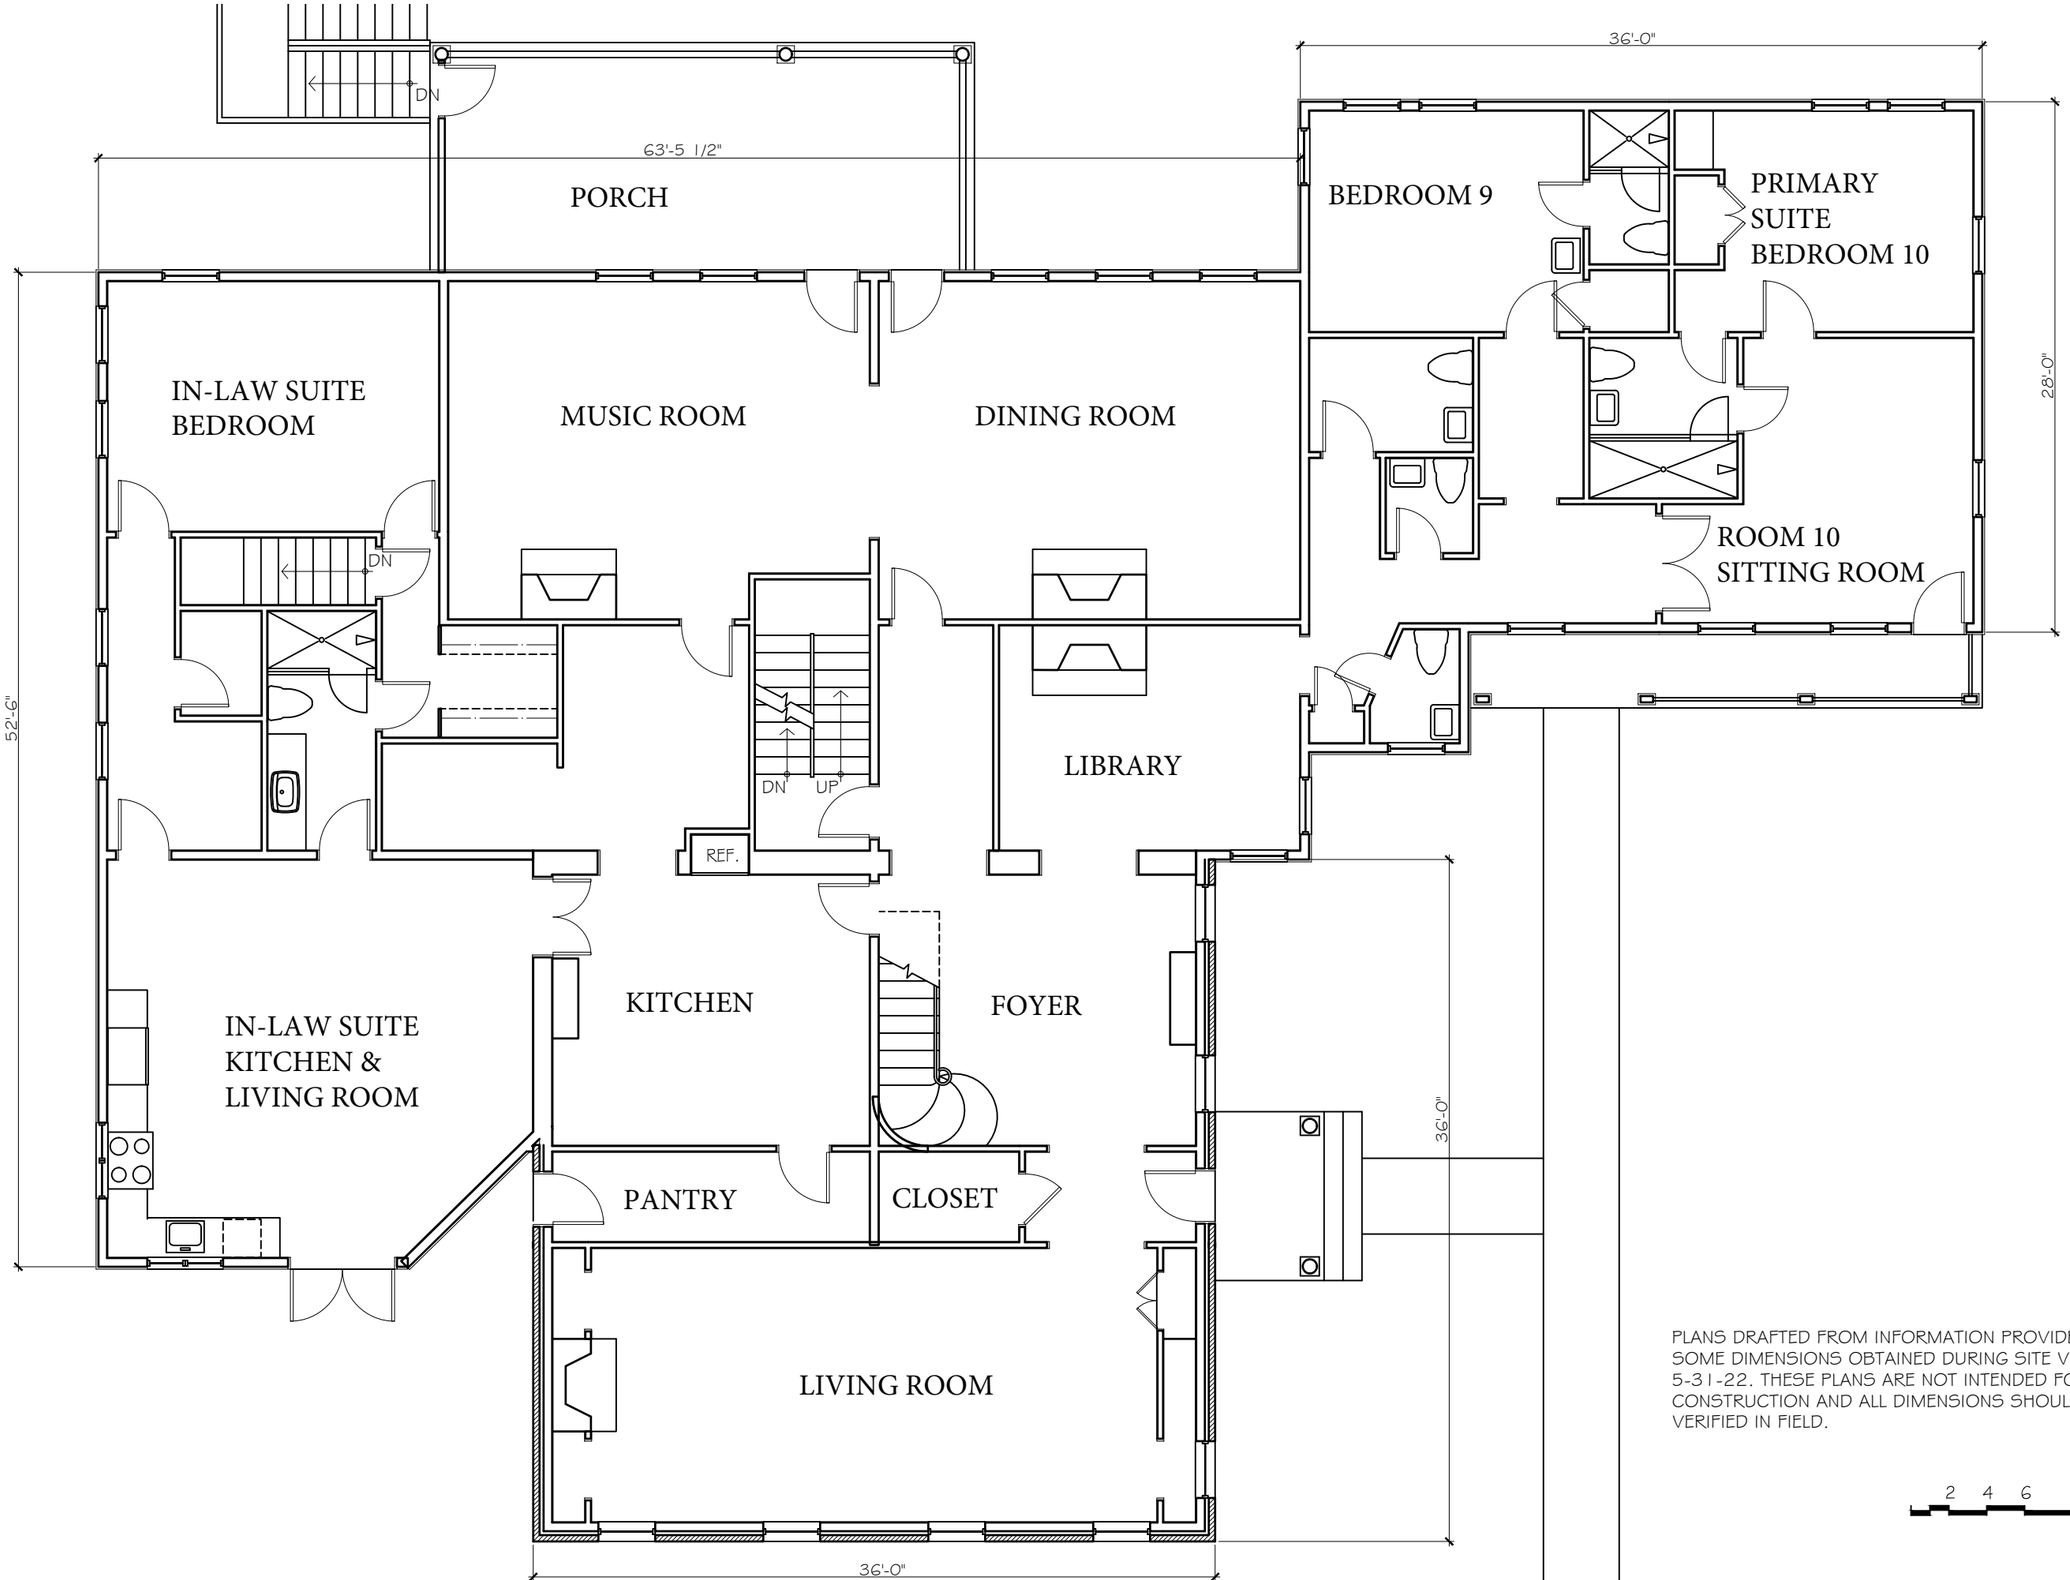


PLANS DRAFTED FROM INFORMATION PROVIDED BY OWNER. SOME DIMENSIONS OBTAINED DURING SITE VISIT ON 5-31-22. THESE PLANS ARE NOT INTENDED FOR CONSTRUCTION AND ALL DIMENSIONS SHOULD BE FURTHER VERIFIED IN FIELD.

2 4 6 10

ArchitectsVT
4 Lincoln Street
Woodstock, VT 05091


N

Scale 1/8" = 1'-0"
Date 6/6/22
Revision

3 Church Street
Woodstock VT

Existing First Floor Plan

X2.1

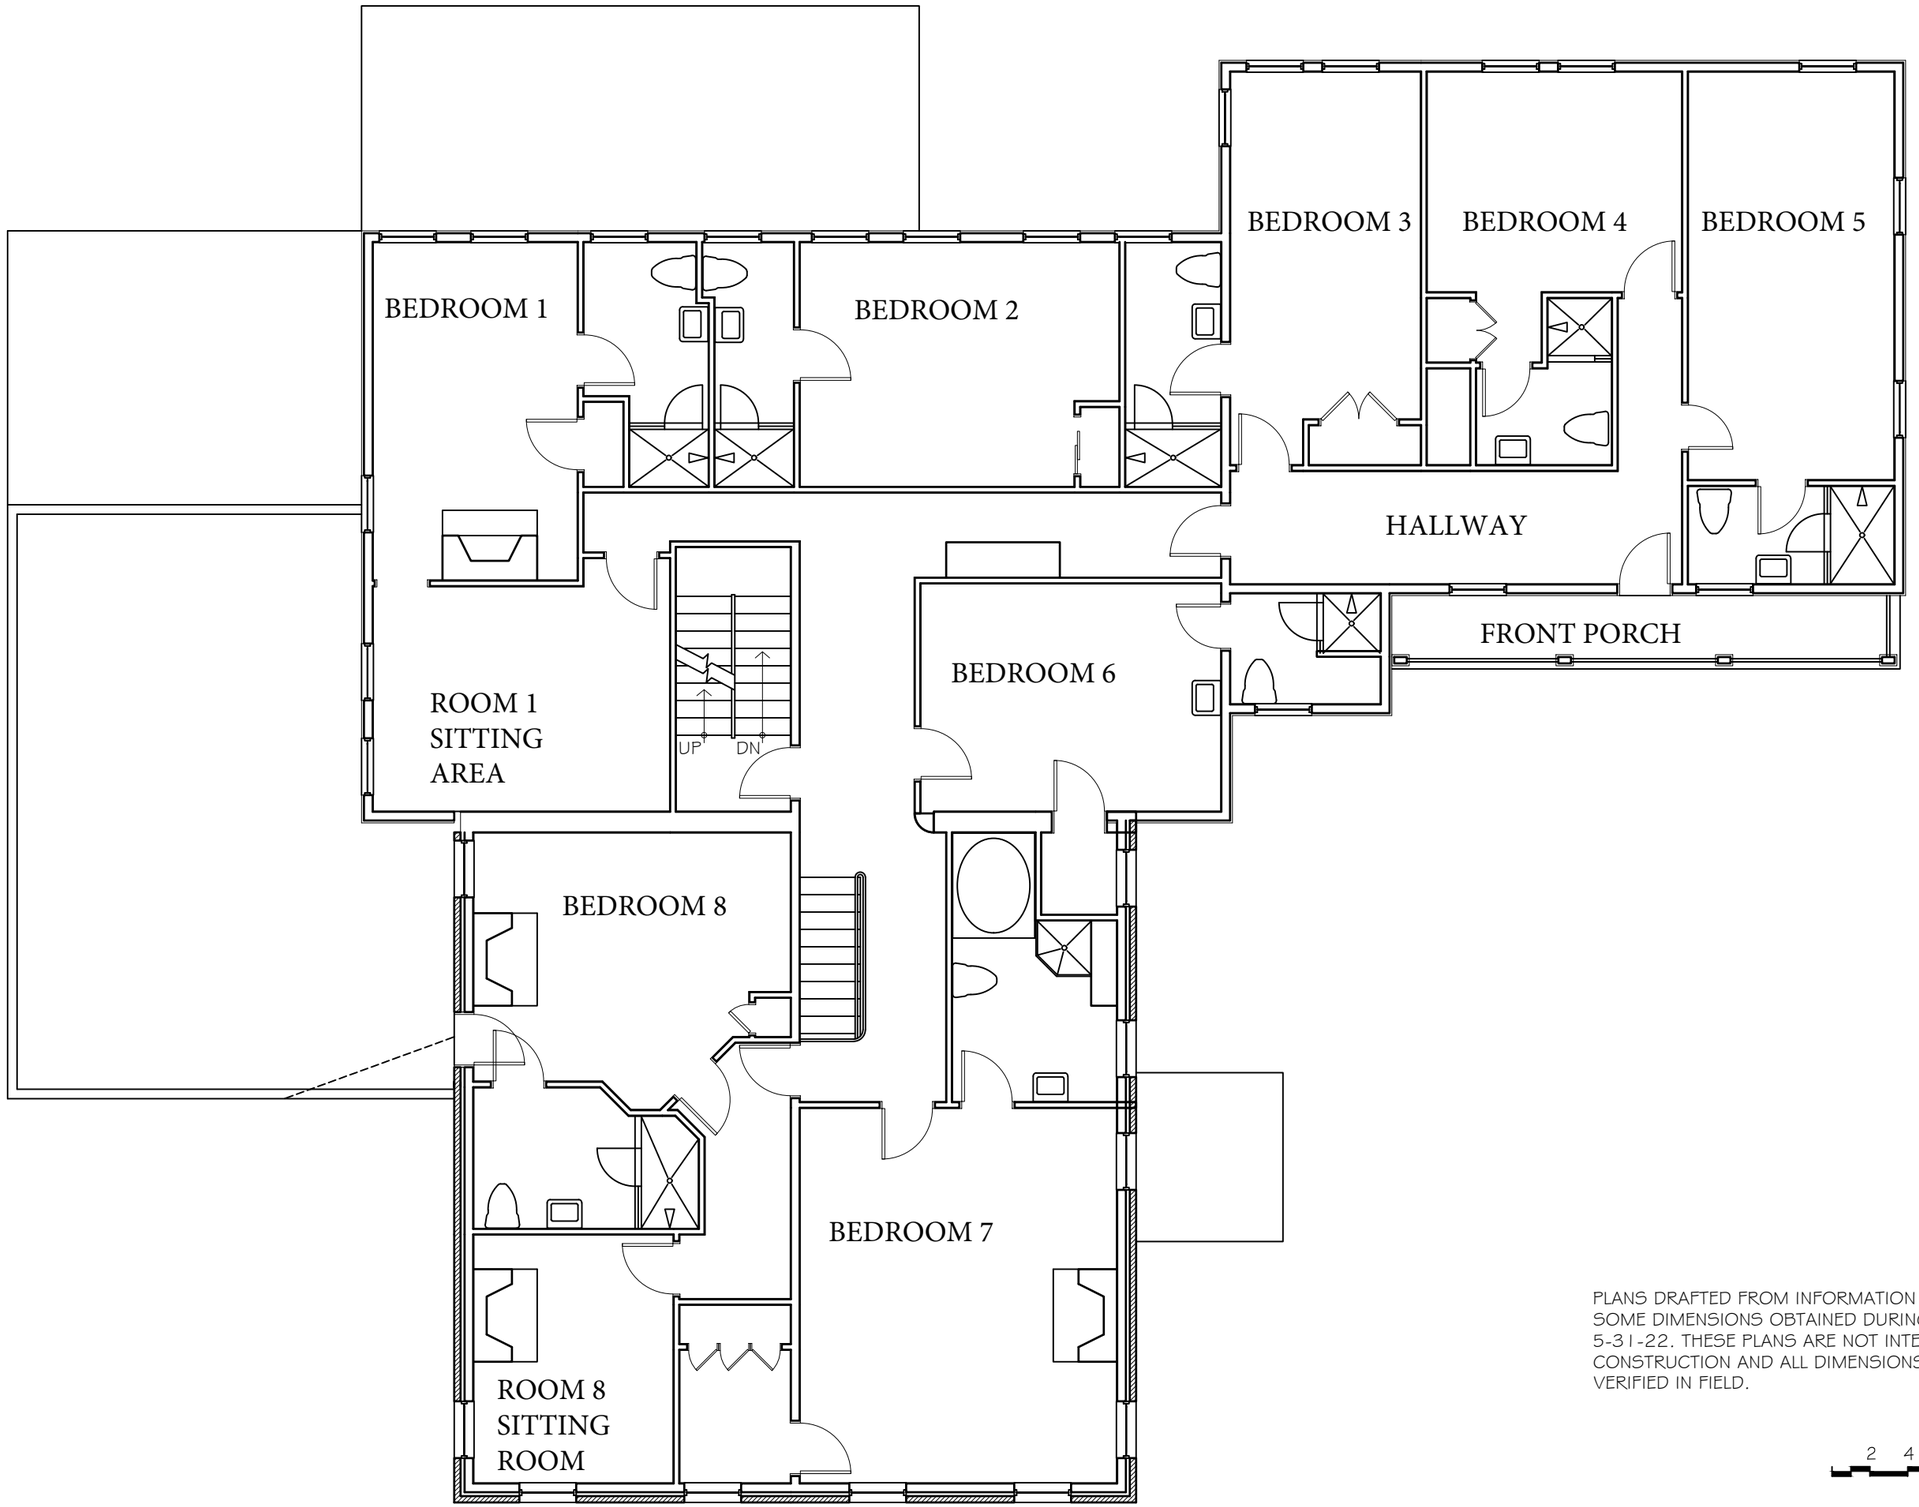

PLANS DRAFTED FROM INFORMATION PROVIDED BY OWNER. SOME DIMENSIONS OBTAINED DURING SITE VISIT ON 5-31-22. THESE PLANS ARE NOT INTENDED FOR CONSTRUCTION AND ALL DIMENSIONS SHOULD BE FURTHER VERIFIED IN FIELD.

2 4 6 10

ArchitectsVT
4 Lincoln Street
Woodstock, VT 05091


N

Scale 1/8" = 1'-0"
Date 6/6/22
Revision

3 Church Street
Woodstock VT

Existing 2nd Floor Plan

X2.2

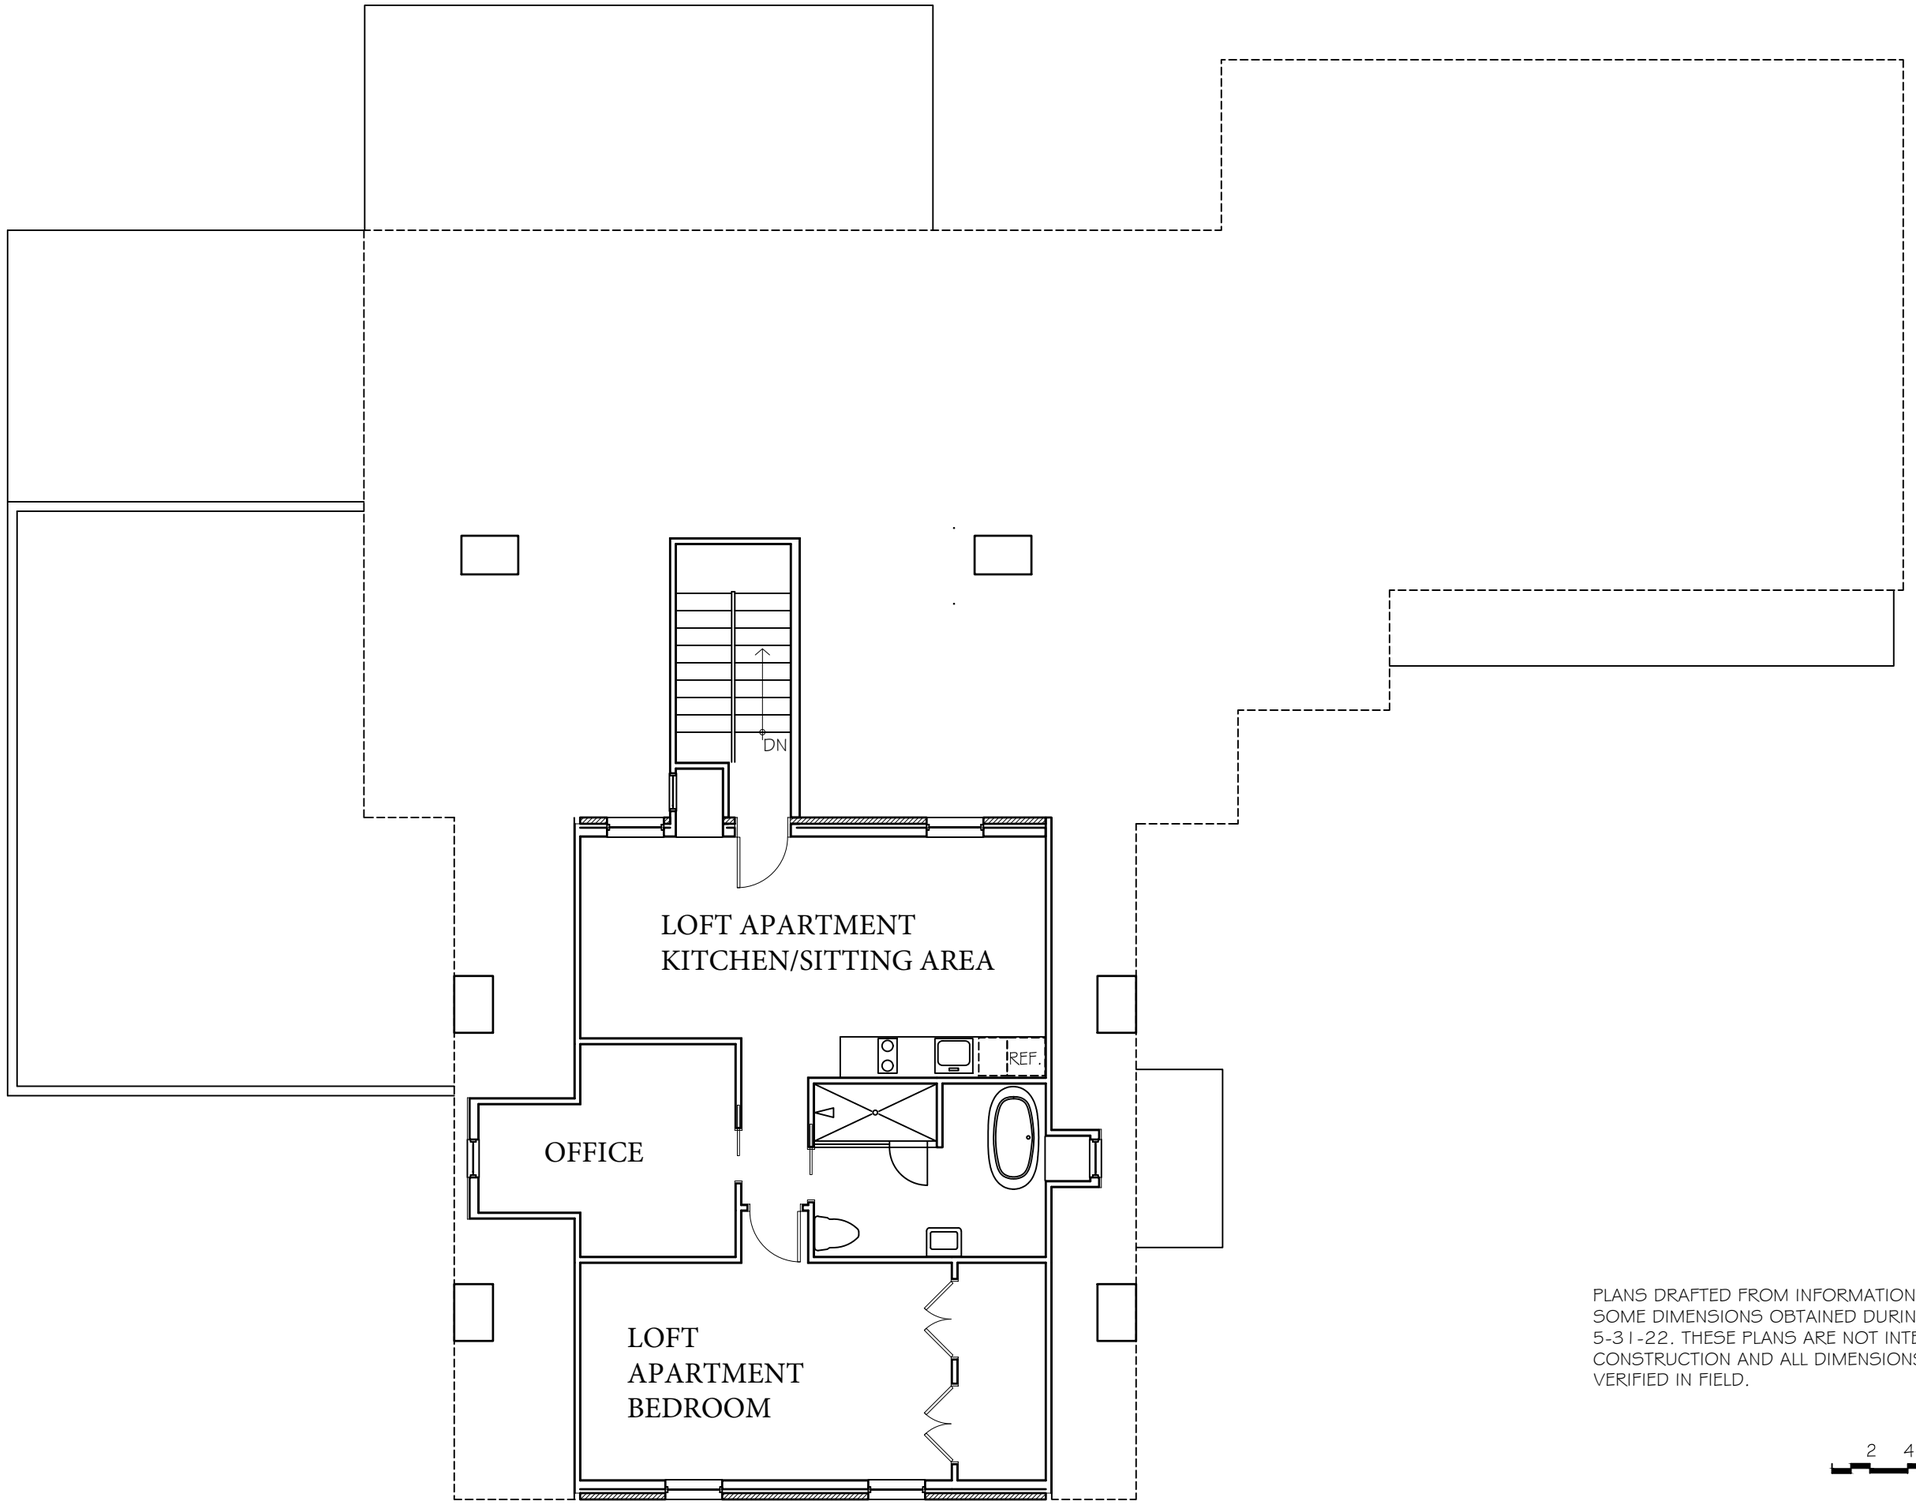

PLANS DRAFTED FROM INFORMATION PROVIDED BY OWNER. SOME DIMENSIONS OBTAINED DURING SITE VISIT ON 5-31-22. THESE PLANS ARE NOT INTENDED FOR CONSTRUCTION AND ALL DIMENSIONS SHOULD BE FURTHER VERIFIED IN FIELD.

2 4 6 10

ArchitectsVT
4 Lincoln Street
Woodstock, VT 05091

N

Scale 1/8" = 1'-0"
Date 6/6/22
Revision

3 Church Street
Woodstock VT

Existing 3rd Floor Plan

X2.3