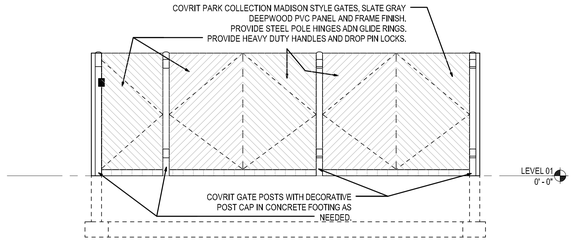

13 GARBAGE ENCLOSURE - WEST (SOUTHWEST)
1/4"=1'-0"

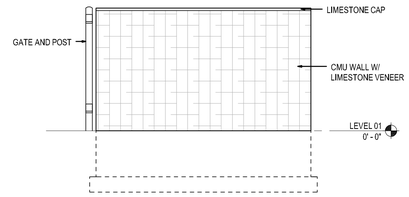

6 GARBAGE ENCLOSURE - SOUTH (SOUTHEAST)
1/4"=1'-0"

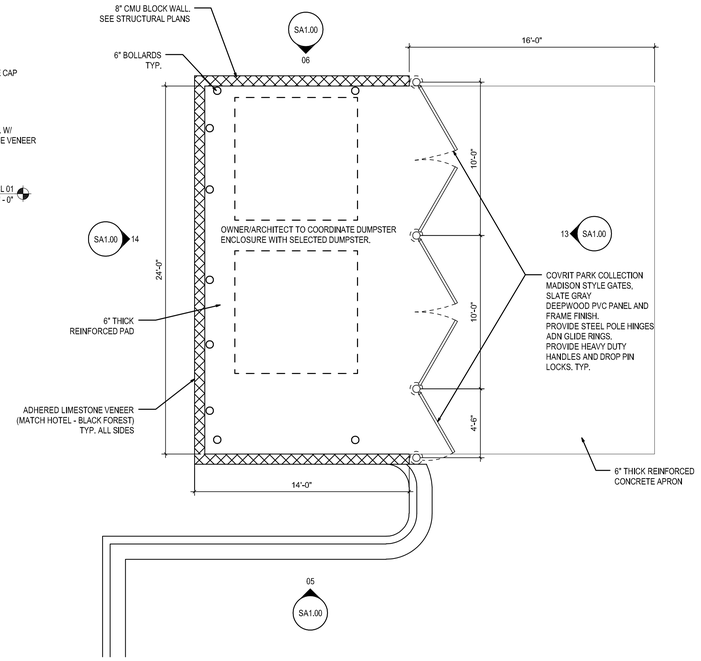

2 GARBAGE AND RECYCLING ENCLOSURE PLAN
1/4"=1'-0"

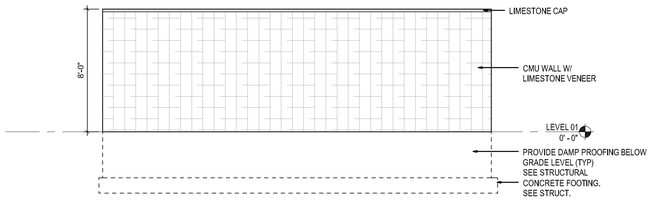

14 GARBAGE ENCLOSURE - EAST (NORTHEAST)
1/4"=1'-0"

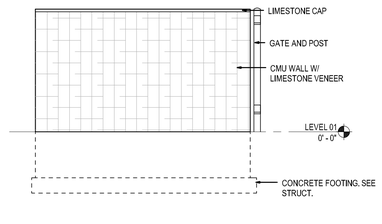

5 GARBAGE ENCLOSURE - NORTH (NORTHWEST)
1/4"=1'-0"

Owen F. Slagle III - Architect
2170 Hulton Rd
Verona (Plum), PA 15147
Ph: (412) 828-5710
Fax: (412) 828-5715

© ALL DRAWINGS AND WRITTEN MATERIAL CONTAINED HEREIN ARE THE PROPERTY OF Owen F. Slagle III - Architect. THEY MAY NOT BE USED IN ANY MANNER WHATSOEVER WITHOUT THE EXPRESS WRITTEN AUTHORIZATION FROM THE ARCHITECT.

OWEN F. SLAGLE III REGISTERED ARCHITECT COMMONWEALTH OF PENNSYLVANIA STATE OF INDIANA AR10500000 LICENSED ARCHITECT

MAY 08 2020

avid HOTEL
AN IHG® HOTEL

Franchisee Information
ATM HOSPITALITY
9002 INDIANAPOLIS BLVD
HIGHLAND, IN 46322

Project location
avid Hotel
2301 HARTFORD AVENUE
PLAINFIELD, IN 46168

REVISIONS

NO	DATE
1	3/12/20
2	5/8/20

DRAWINGS ISSUED FOR:
- ☐ PRELIM. FLOOR PLAN
- ☐ 30%
- ■ CLIENT/CORP. REVIEW (90%)
- ■ BIDDING
- ■ PERMITTING
- ☐ PERMIT REVISIONS
- ☐ FINAL CONST.

DRAWING ISSUE DATE: 5-8-20

SITE DETAILS

PROJ. NO.: FA19-149

DATE: 2/11/20

SHEET NUMBER
A1.00

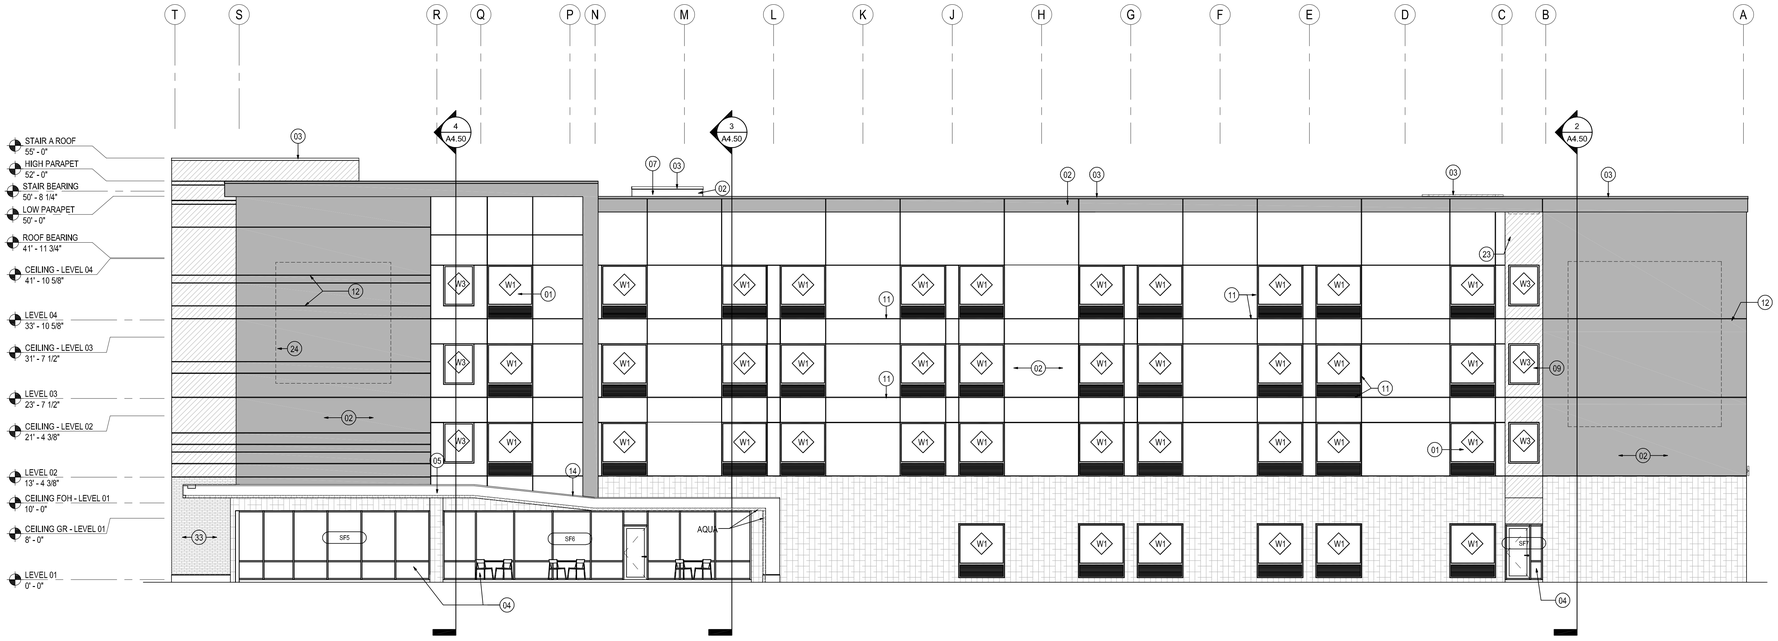

2 FRONT ELEVATION
1/8"=1'-0"

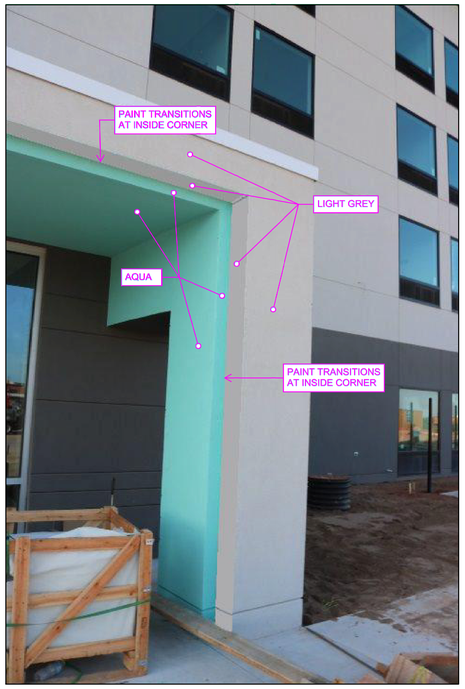

3 CANOPY TRANSITION DETAIL
1" = 1"

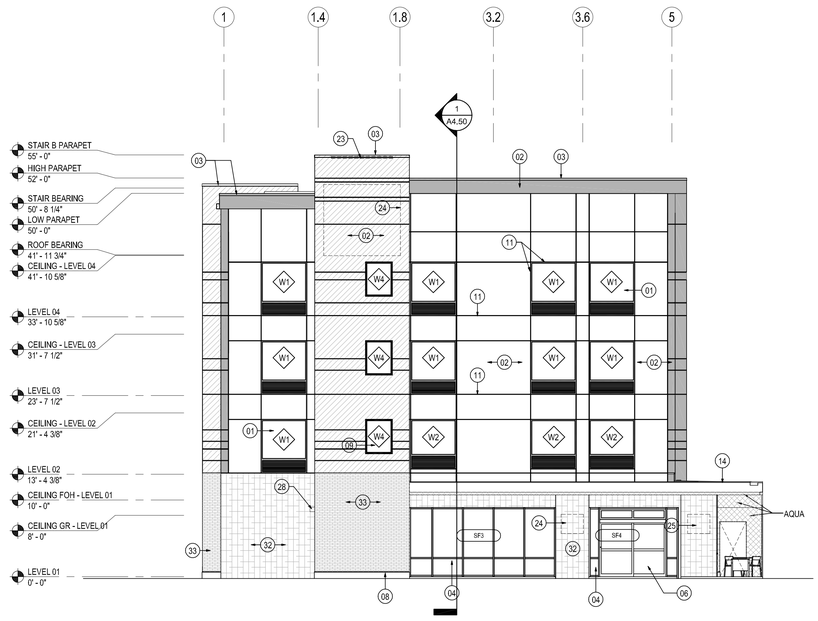

1 LEFT ELEVATION
1/8"=1'-0"

EXTERIOR FINISH COLOR	FRONT		LEFT	
EIFS - LIGHT GREY (SW7016 MINDFUL GRAY)	43.5%		47.2%	
EIFS - DARK GREY (SW7019 GAUNTLET GRAY)	29%		8.7%	
EIFS - RED (SW6864 CHERRY TOMATO)	6.5%		21.8%	
EIFS - AQUA (SW9045 BORABORA SHORE)	0.3%		2.0%	
LIMESTONE VENEER - (BLACK FOREST)	19.6%	20.7%	12.4%	20.3%
BRICK VENEER - RED (MATCH SW6864)	1.1%		7.9%	

EXTERIOR FINISH LEGEND: TOTAL HOTEL		
EIFS - LIGHT GREY (SW7016 MINDFUL GRAY)	40.7%	
EIFS - DARK GREY (SW7019 GAUNTLET GRAY)	22.6%	
EIFS - RED (SW6864 CHERRY TOMATO)	12.4%	
EIFS - AQUA (SW9045 BORABORA SHORE)	0.4%	
LIMESTONE VENEER - (BLACK FOREST)	21.4%	23.9%
BRICK VENEER - RED (MATCH SW6864)	2.5%	

SHEET NOTES

01 INTEGRATED EXTERIOR WINDOW AND PTAC LOUVER
02 EXTERIOR CLADDING WITH WATERPROOFING SYSTEM
03 METAL COPING - COLOR TO MATCH ADJACENT FINISH
04 EXTERIOR STOREFRONT WINDOWS
05 EXTERIOR CLADDING SYSTEM BENEATH CANOPY AND ADJACENT WING WALLS
06 SINGLE SLIDING GLASS DOOR
07 ELEVATOR OVERRUN BEYOND
08 8" CAST STONE BASE
09 EXTERIOR ALUMINUM WINDOW, TYP.
10 EXTERIOR HOLLOW METAL DOORS PAINTED TO MATCH ADJACENT WALLS (TYP.)
11 3/4" CONTROL JOINT
12 3/4" REVEAL
14 ENTRANCE CANOPY WITH TPO ROOF
15 STOREFRONT DOOR
17 3'-0"X3'-0" HOT WATER TANK INTAKE EXHAUST
18 LAUNDRY EXHAUST, COORDINATE WITH MANUFACTURER FOR LOUVER SIZES AND LOCATIONS - ALIGN EDGES OF LOUVER WITH WINDOW ABOVE IF FEASIBLE
20 PREFABRICATED CANOPY.
21 SCUPPER, PAINTED TO MATCH ADJACENT WALL
23 EXTERIOR LIGHT FIXTURE. REF: ELECT. AND LIGHTING DWGS.
24 LOCATION FOR BUILDING SIGNAGE. PROVIDE ELECTRICAL SERVICE TO LOCATIONS WHERE SIGNAGE TO BE INSTALLED. REFER TO IHG SIGNAGE GUIDELINES FOR MORE INFORMATION.
25 LOCATION FOR ENTRY SIGNAGE WHEN VESTIBULE IS ROTATED PER 10/A3.00
26 COORDINATE LENGTH OF STRUCTURAL JOINTS AT BUILDING SETBACK
28 TYPE "S2-EM" ELECTRICAL FIXTURE WITH INTEGRATED EMERGENCY BACKUP. SEE IHG SUPPLEMENTAL LIGHTING PACKAGE FOR FIXTURE INFORMATION.
30 ALTERNATE LIGHT LOCATION - USE UPLIGHT ON THIS WALL ONLY WHEN AVID SIGNAGE IS PRESENT AT THE TOP OF STAIR TOWER. DOWNLIGHT TO BE USED IN STANDARD CONDITION WHEN NO SIGN IS PRESENT. REF: ELECTRICAL DRAWINGS AND IHG SUPPLEMENTAL LIGHTING PACKAGE FOR FIXTURE INFORMATION.
31 GAS WATER HEATER - CONCENTRIC VENTS
32 STONE VENEER
33 BRICK VENEER

GENERAL NOTES

A. SEE G0.00 AND IWTHG SUPPLEMENTAL EXTERIOR FINISHES DOCUMENT FOR INFORMATION ON MATERIALS, SYSTEMS, AND COLORS.
D. TEMPERED GLAZING TO BE PROVIDED AS REQUIRED BY LOCAL BUILDING CODES.
E. SEE A08.10 FOR SECTION DETAILS ON WINDOW TYPES W1, W2
F. COORDINATE PLACEMENT OF ALL LOUVERS, VENTS, AND OTHER EXTERIOR ELEMENTS WITH LOCATIONS OF SCORE JOINTS (TYP.).
G. PROVIDE CLEAR ANODIZED ALUMINUM MULLIONS WITHIN RED AREAS OF BUILDING FACADE.
H. PROVIDE BRONZE COLORED MULLIONS IN WINDOWS WITHIN LIGHT GREY AND DARK GREY AREAS OF THE BUILDING FACADE.

MATERIAL LEGEND.

SCALE: 1/4" = 1'-0"

- EIFS - LG, LIGHT GREY, FINISH TO MATCH PEBBLETEX LIMESTONE FINISH WITH ACRYLIC FINISH. COLOR: PANTONE 406C (SW7016 MINDFUL GRAY)
- EIFS - DB, DARK GREY, FINISH TO MATCH PEBBLETEX LIMESTONE FINISH WITH ACRYLIC FINISH. COLOR: PANTONE 404C - 50% DARKER (SW7019 GAUNTLET GRAY)
- EIFS - RD, RED, FINISH TO MATCH PEBBLETEX LIMESTONE FINISH WITH ACRYLIC FINISH. COLOR: PANTONE 1797C - 50% DARKER (SW6864 CHERRY TOMATO)
- EIFS - AQUA (SW9045 BORABORA SHORE)
- FRENCH LIMESTONE VENEER COLOR: BLACK FOREST (CORONADO)
- EXTERIOR BRICK TO MATCH RED COLOR: PANTONE 1797C - 50% DARKER (SW6864 CHERRY TOMATO)

Owen F. Slagle III - Architect
2170 Hulton Rd
Veroma (Plum), PA 15147
Ph: (412) 828-5710
Fax: (412) 828-5715

© ALL DRAWINGS AND WRITTEN MATERIAL CONTAINED HEREIN ARE THE PROPERTY OF Owen F. Slagle III + Architect, THEY MAY NOT BE REVISED, COPIED, REUSED, OR DISCLOSED IN ANY MANNER WITHOUT WRITTEN AUTHORIZATION FROM THIS ARCHITECT.

REGISTERED ARCHITECT OWEN F. SLAGLE III NO. AR 13000009 COMMONWEALTH OF PENNSYLVANIA
MAY 08 2020

avid HOTEL
AN IHG HOTEL

Franchisee Information
ATM HOSPITALITY
9002 INDIANAPOLIS BLVD
HIGHLAND, IN 46322

Project location
avid Hotel
2301 HARTFORD AVENUE
PLAINFIELD, IN 46168

REVISIONS

NO	DATE
1	3/12/20
2	5/8/20

DRAWINGS ISSUED FOR:
- ☐ PRELIM. FLOOR PLAN
- ☐ 30%
- ■ CLIENT/CORP. REVIEW (90%)
- ■ BIDDING
- ■ PERMITTING
- ☐ PERMIT REVISIONS
- ☐ FINAL CONST.

DRAWING ISSUE DATE: 5-8-20

BUILDING ELEVATIONS - FRONT & RIGHT

PROJ. NO.: FA19-149

DATE: 2/11/20

SHEET NUMBER
A4.10

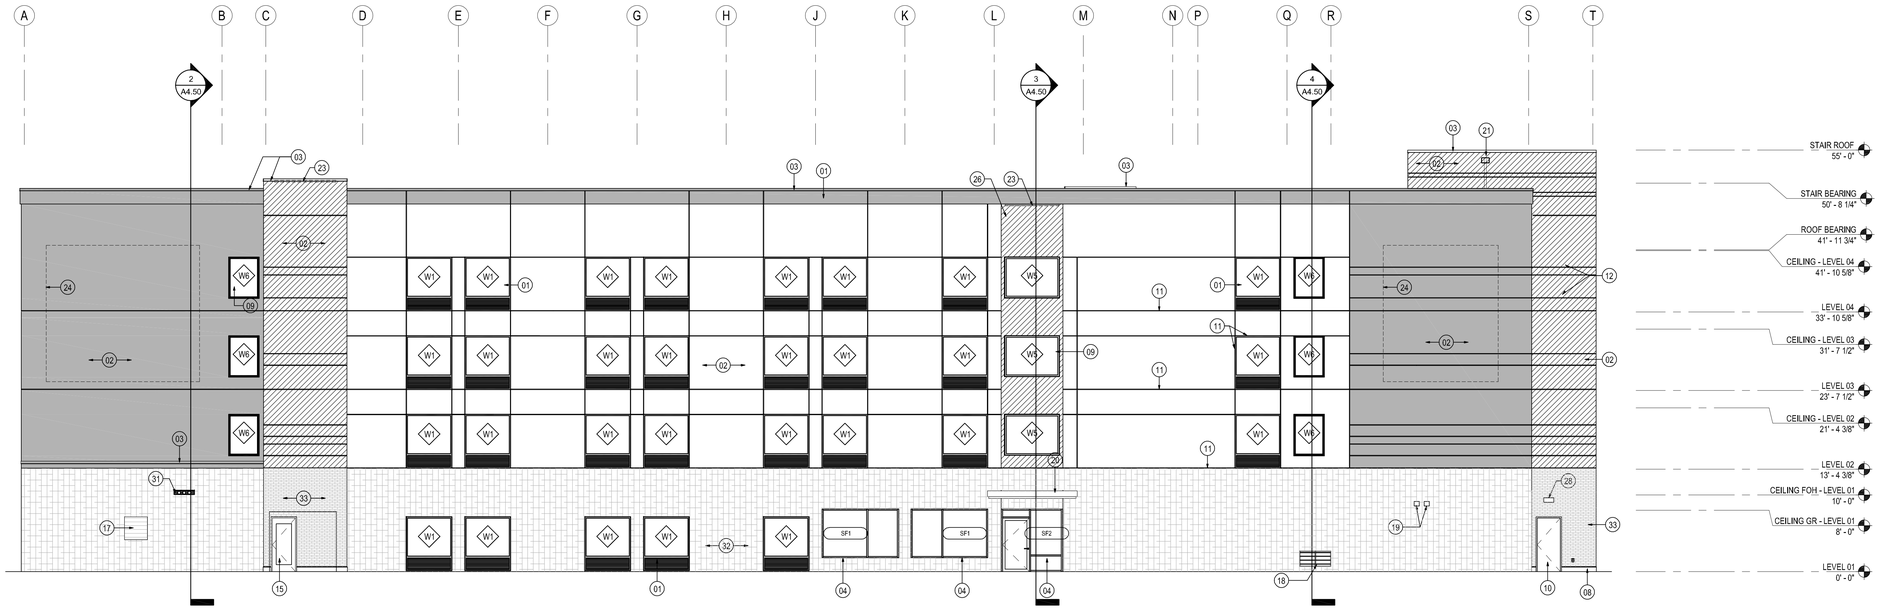

2 REAR ELEVATION
1/8"=1'-0"

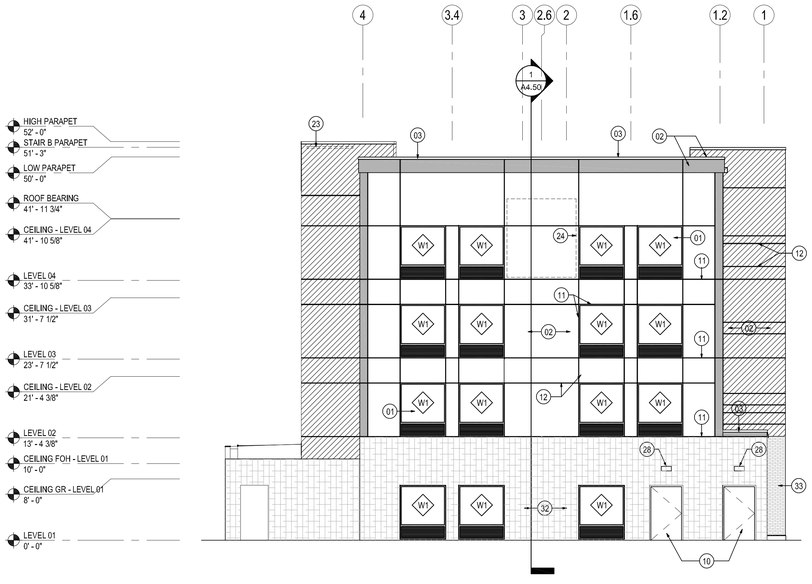

1 RIGHT ELEVATION
1/8"=1'-0"

SHEET NOTES

01 INTEGRATED EXTERIOR WINDOW AND PTAC LOUVER
02 EXTERIOR CLADDING WITH WATERPROOFING SYSTEM
03 METAL COPING - COLOR TO MATCH ADJACENT FINISH
04 EXTERIOR STOREFRONT WINDOWS
05 EXTERIOR CLADDING SYSTEM BENEATH CANOPY AND ADJACENT WING WALLS
06 SINGLE SLIDING GLASS DOOR
07 ELEVATOR OVERRUN BEYOND
08 8" CAST STONE BASE
09 EXTERIOR ALUMINUM WINDOW, TYP.
10 EXTERIOR HOLLOW METAL DOORS PAINTED TO MATCH ADJACENT WALLS (TYP.)
11 3/4" CONTROL JOINT
12 3/4" REVEAL
14 ENTRANCE CANOPY WITH TPO ROOF
15 STOREFRONT DOOR
17 3'-0"X3'-0" HOT WATER TANK INTAKE EXHAUST
18 LAUNDRY EXHAUST, COORDINATE WITH MANUFACTURER FOR LOUVER SIZES AND LOCATIONS - ALIGN EDGES OF LOUVER WITH WINDOW ABOVE IF FEASIBLE
20 PREFABRICATED CANOPY.
21 SCUPPER, PAINTED TO MATCH ADJACENT WALL
23 EXTERIOR LIGHT FIXTURE. REF: ELECT. AND LIGHTING DWGS.
24 LOCATION FOR BUILDING SIGNAGE. PROVIDE ELECTRICAL SERVICE TO LOCATIONS WHERE SIGNAGE TO BE INSTALLED. REFER TO IHG SIGNAGE GUIDELINES FOR MORE INFORMATION.
25 LOCATION FOR ENTRY SIGNAGE WHEN VESTIBULE IS ROTATED PER 10/A3.00
26 COORDINATE LENGTH OF STRUCTURAL JOINTS AT BUILDING SETBACK
28 TYPE "S2-6M" ELECTRICAL FIXTURE WITH INTEGRATED EMERGENCY BACKUP. SEE IHG SUPPLEMENTAL LIGHTING PACKAGE FOR FIXTURE INFORMATION.
30 ALTERNATE LIGHT LOCATION - USE UPLIGHT ON THIS WALL ONLY WHEN AVID SIGNAGE IS PRESENT AT THE TOP OF STAIR TOWER. DOWNLIGHT TO BE USED IN STANDARD CONDITION WHEN NO SIGN IS PRESENT. REF: ELECTRICAL DRAWINGS AND IHG SUPPLEMENTAL LIGHTING PACKAGE FOR FIXTURE INFORMATION.
31 GAS WATER HEATER - CONCENTRIC VENTS
32 STONE VENEER
33 BRICK VENEER

GENERAL NOTES

A. SEE G0.00 AND IWTHG SUPPLEMENTAL EXTERIOR FINISHES DOCUMENT FOR INFORMATION ON MATERIALS, SYSTEMS, AND COLORS.
D. TEMPERED GLAZING TO BE PROVIDED AS REQUIRED BY LOCAL BUILDING CODES.
E. SEE A08.10 FOR SECTION DETAILS ON WINDOW TYPES W1, W2
F. COORDINATE PLACEMENT OF ALL LOUVERS, VENTS, AND OTHER EXTERIOR ELEMENTS WITH LOCATIONS OF SCORE JOINTS (TYP.).
G. PROVIDE CLEAR ANODIZED ALUMINUM MULLIONS WITHIN RED AREAS OF BUILDING FACADE.
H. PROVIDE BRONZE COLORED MULLIONS IN WINDOWS WITHIN LIGHT GREY AND DARK GREY AREAS OF THE BUILDING FACADE.

MATERIAL LEGEND.

SCALE: 1/4" = 1'-0"

- EIFS - LG, LIGHT GREY, FINISH TO MATCH PEBBLETEX LIMESTONE FINISH WITH ACRYLIC FINISH. COLOR: PANTONE 406C (SW7016 MINDFUL GRAY)
- EIFS - DB, DARK GREY, FINISH TO MATCH PEBBLETEX LIMESTONE FINISH WITH ACRYLIC FINISH. COLOR: PANTONE 404C - 50% DARKER (SW7019 GAUNTLET GRAY)
- EIFS - RD, RED, FINISH TO MATCH PEBBLETEX LIMESTONE FINISH WITH ACRYLIC FINISH. COLOR: PANTONE 1797C - 50% DARKER (SW6864 CHERRY TOMATO)
- EIFS - AQUA (SW9045 BORABORA SHORE)
- FRENCH LIMESTONE VENEER COLOR: BLACK FOREST (CORONADO)
- EXTERIOR BRICK TO MATCH RED COLOR: PANTONE 1797C - 50% DARKER (SW6864 CHERRY TOMATO)

EXTERIOR FINISH COLOR	REAR		RIGHT	
EIFS - LIGHT GREY (SW7016 MINDFUL GRAY)	36.3%		40.9%	
EIFS - DARK GREY (SW7019 GAUNTLET GRAY)	25.5%		6.6%	
EIFS - RED (SW6864 CHERRY TOMATO)	11.5%		24.6%	
EIFS - AQUA (SW9045 BORABORA SHORE)	0%		0%	
LIMESTONE VENEER - (BLACK FOREST)	24.3%	26.7%	26.6%	27.9%
BRICK VENEER - RED (MATCH SW6864)	2.4%		1.3%	

EXTERIOR FINISH LEGEND: TOTAL HOTEL		
EIFS - LIGHT GREY (SW7016 MINDFUL GRAY)	40.7%	
EIFS - DARK GREY (SW7019 GAUNTLET GRAY)	22.6%	
EIFS - RED (SW6864 CHERRY TOMATO)	12.4%	
EIFS - AQUA (SW9045 BORABORA SHORE)	0.4%	
LIMESTONE VENEER - (BLACK FOREST)	21.4%	23.9%
BRICK VENEER - RED (MATCH SW6864)	2.5%	

Owen F. Slagle III - Architect
2170 Hulton Rd
Veronia (Plum), PA 15147
Ph: (412) 828-5710
Fax: (412) 828-5715

© ALL DRAWINGS AND WRITTEN MATERIAL CONTAINED HEREIN ARE THE PROPERTY OF Owen F. Slagle III + Architect. THEY MAY NOT BE REVISED, COPIED, REUSED, OR DISCLOSED IN ANY MANNER WITHOUT WRITTEN AUTHORIZATION FROM THIS ARCHITECT.

OWEN F. SLAGLE III REGISTERED ARCHITECT STATE OF PENNSYLVANIA No. AR105000000 MAY 08 2020

avid HOTEL
AN IHG® HOTEL

Franchisee Information
ATM HOSPITALITY
9002 INDIANAPOLIS BLVD
HIGHLAND, IN 46322

Project location
avid Hotel
2301 HARTFORD AVENUE
PLAINFIELD, IN 46168

REVISIONS

NO	DATE
1	3/12/20
2	5/8/20

DRAWINGS ISSUED FOR:
- [ ] PRELIM. FLOOR PLAN
- [ ] 30%
- [x] CLIENT/CORP. REVIEW (90%)
- [x] BIDDING
- [x] PERMITTING
- [ ] PERMIT REVISIONS
- [ ] FINAL CONST.

DRAWING ISSUE DATE: 5-8-20

BUILDING ELEVATIONS - REAR & LEFT

PROJ. NO.: FA19-149

DATE: 2/11/20

SHEET NUMBER
A4.20

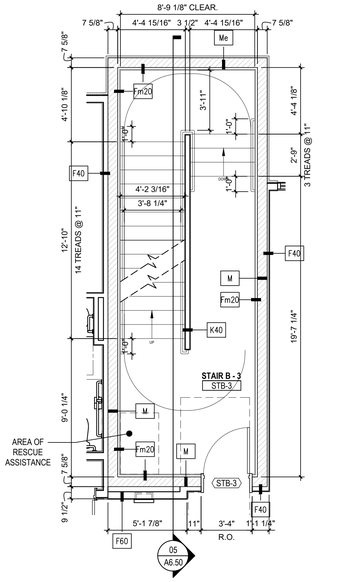

3 STAIR B - 3 - THIRD FLOOR PLAN
SCALE: 1/4" = 1'-0"

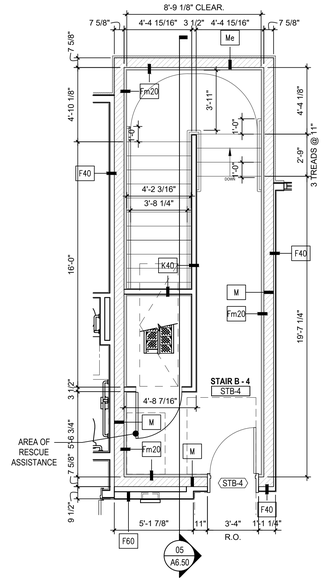

4 STAIR B - 4 - FOURTH FLOOR PLAN
SCALE: 1/4" = 1'-0"

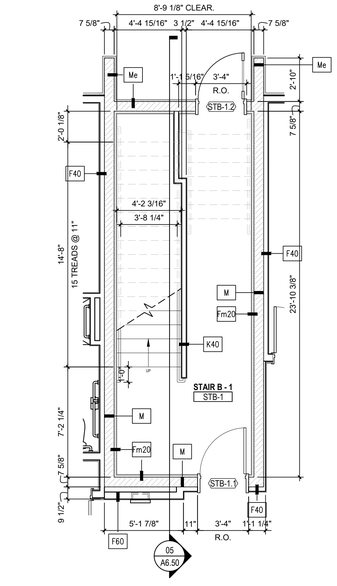

1 STAIR B - 1 - FIRST FLOOR PLAN
SCALE: 1/4" = 1'-0"

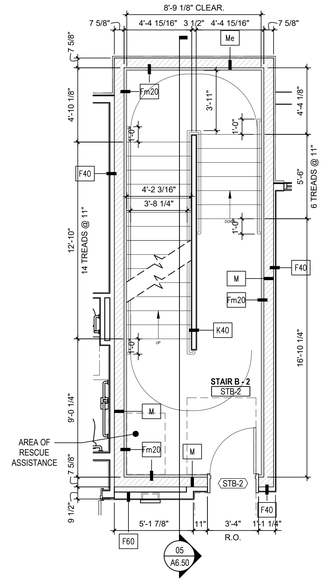

2 STAIR B - 2 - SECOND FLOOR PLAN
SCALE: 1/4" = 1'-0"

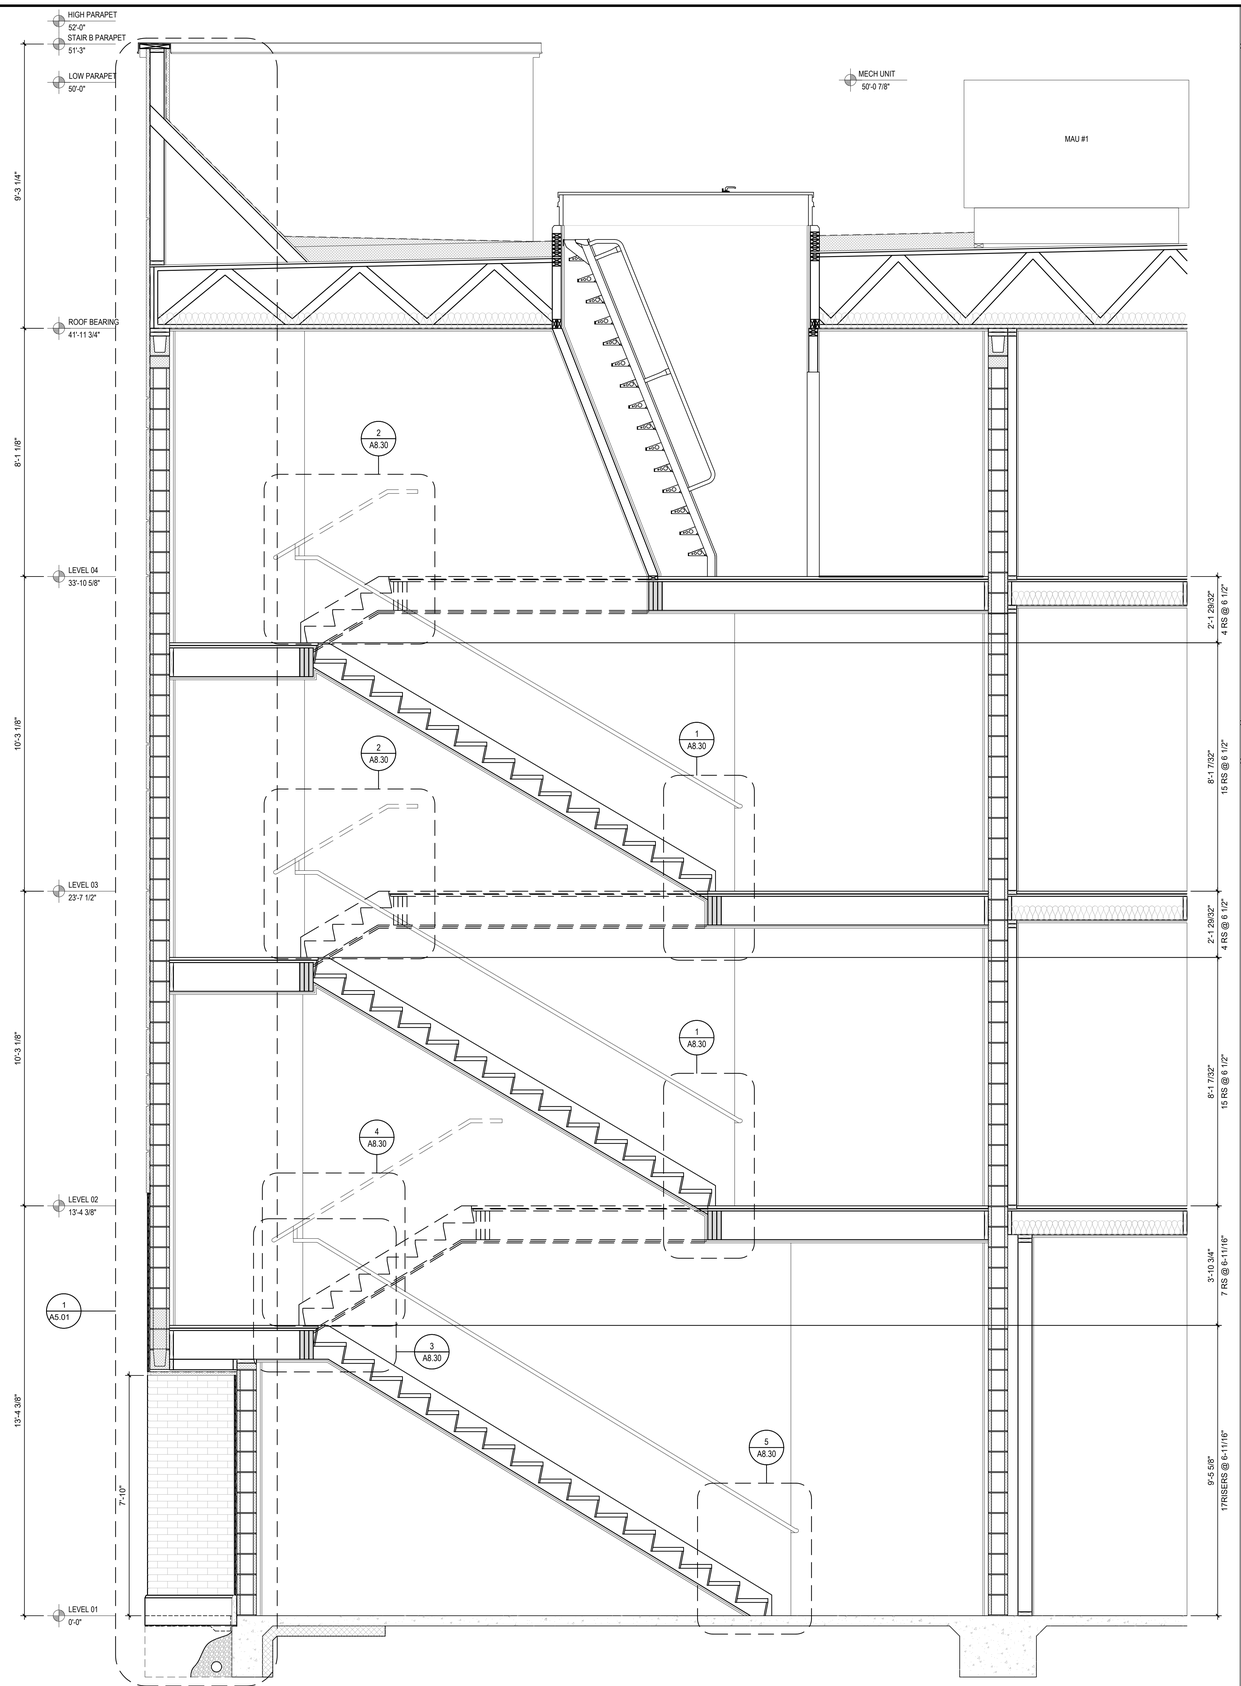

5 STAIR B - 1 - SECTION
SCALE: 1/2" = 1'-0"

SHEET NOTES

GENERAL NOTES

A. PROVIDE REFLECTING FLOOR IDENTIFICATION SIGNAGE INSIDE STAIRS PER IHG STANDARDS

Owen F. Slagle III - Architect
2170 Hulton Rd
Verona (Plum), PA 15147
Ph: (412) 828-5710
Fax: (412) 828-5715

© ALL DRAWINGS AND WRITTEN MATERIAL CONTAINED HEREIN ARE THE PROPERTY OF Owen F. Slagle III - Architect. THEY MAY NOT BE REVISED, COPIED, REUSED, OR DISCLOSED IN ANY MANNER WITHOUT WRITTEN AUTHORIZATION FROM THE ARCHITECT.

OWEN F. SLAGLE III — AR105000000 — STATE OF INDIANA — REGISTERED ARCHITECT

MAY 08 2020

avid HOTEL — AN IHG® HOTEL

Franchisee Information
ATM HOSPITALITY
9002 INDIANAPOLIS BLVD
HIGHLAND, IN 46322

Project location
avid Hotel
2301 HARTFORD AVENUE
PLAINFIELD, IN 46168

REVISIONS

NO	DATE
1	3/12/20
2	5/8/20

DRAWINGS ISSUED FOR:
- ☐ PRELIM. FLOOR PLAN
- ☐ 30%
- ■ CLIENT/CORP. REVIEW (90%)
- ■ BIDDING
- ■ PERMITTING
- ☐ PERMIT REVISIONS
- ☐ FINAL CONST.

DRAWING ISSUE DATE: 5-8-20

STAIR B - PLANS & SECTION

PROJ. NO.: FA19-149

DATE: 2/11/20

SHEET NUMBER
A6.50