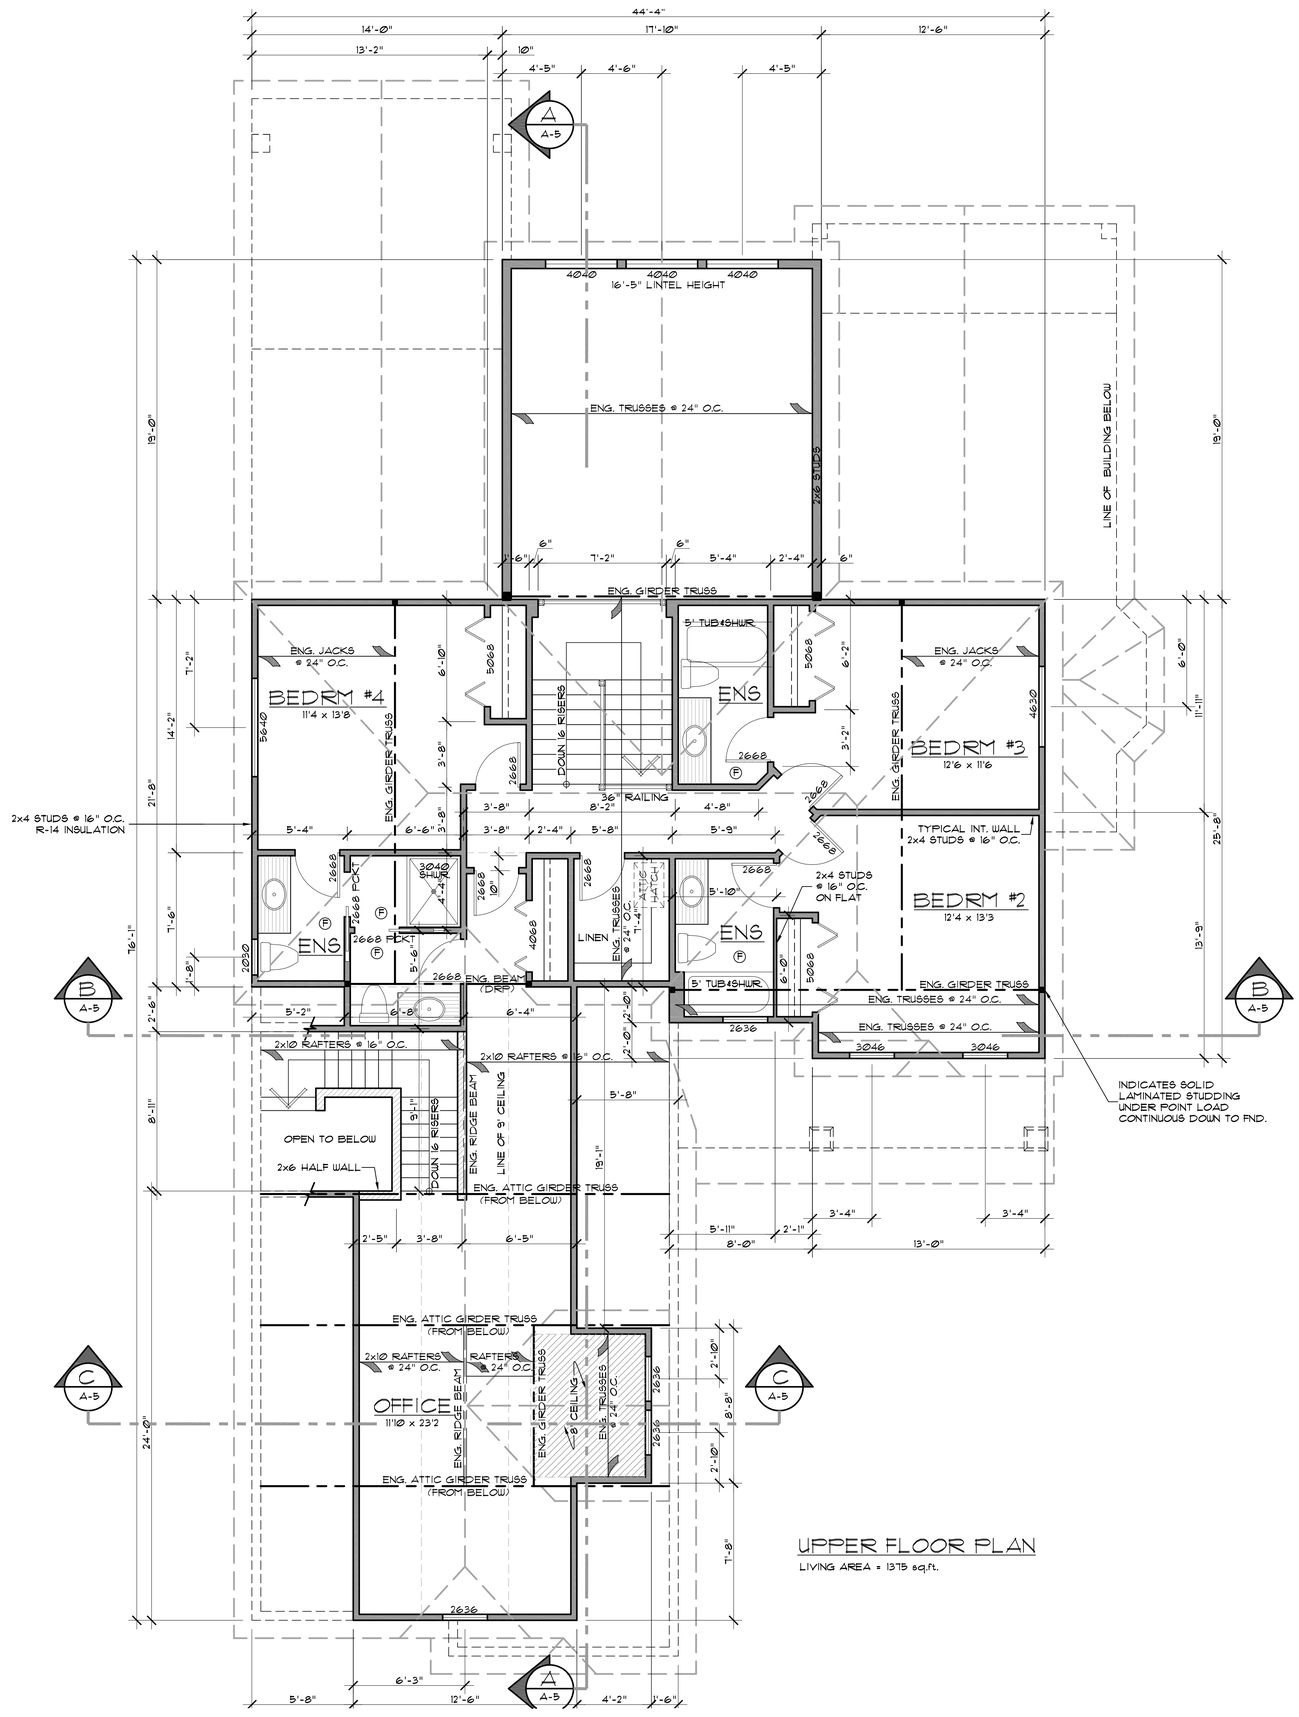


UPPER FLOOR PLAN

LIVING AREA = 1375 sq.ft.

These drawings comply with Part 9 of the 2006 BC Building Code

© Copyright reserved.
This drawing is the exclusive property of Homestar Design Ltd.
Unauthorized reproduction is prohibited.

HOMESTAR DESIGN
CUSTOM HOME DESIGN • DRAFTING SERVICES LTD.
Phone: (604) 881-1131 • Fax: (604) 881-1175 • Email: homestardesign@telus.net • www.homestarbc.com

No.	Revision / Issue	Date
2	garage revision	21/04/08
1	issued for permit	14/04/08

Project
23958
36 'a' ave

Client
corey janzen

Drawing
upper floor plan

Date: april 2008	Scale: 1/4"=1'-0"
Drawn by: t.s.	Sheet: A-4
Plan #: T05203	