SQUARE FOOTAGE CALCS.

HEATED	
(A) MAIN LEVEL -	*1,642 ¢
(B) SECOND LEVEL -	1,567 ¢
TOTAL HEATED	3,209 ¢

NON-HEATED	
(C) UNFINISHED BASEMENT LEVEL -	1,222 ¢
(D) UNFINISHED THIRD LEVEL -	545 ¢
(E) COVERED PORCH -	*113 ¢
(F) 2-CAR GARAGE -	*455 ¢
(G) DECK -	*190 ¢
(H) MECHANICAL AREA AT BASEMENT -	420 ¢

* INDICATES SQ. FT. NUMBERS ADDED TOGETHER TO CALCULATE FOOTPRINT.

FOOTPRINT: 2,400 SQ. FT.



LifeStyle HOME BUILDERS

BRB10133 *SALES SET*

COPYRIGHT NOTICE

These plans may not be copied or reproduced without written permission from Lifestyle Home Builders.

Plotted by Outhouse on Oct. 29, 2021 - 10:53am

LifeStyle HOME BUILDERS

CLIENT: JOSEPH DAVIS & JULIA HENBY RESIDENCE
COMMUNITY: BRICKSHIRE
CITY/COUNTY: NEW KENT
LOT NO.: 133
SECTION: 04


PROJECT: BRB10133
SERIES: OLIVIA - VIRGINIA VINTAGE
COVER

DRAWN BY: Outhouse
DATE: OCTOBER 29, 2021

Rev.	DATE:
1	- -
2	- -
3	- -

Outhouse
One Arena Cir. Salem
602.258.0439

SHEET No.
C1.1

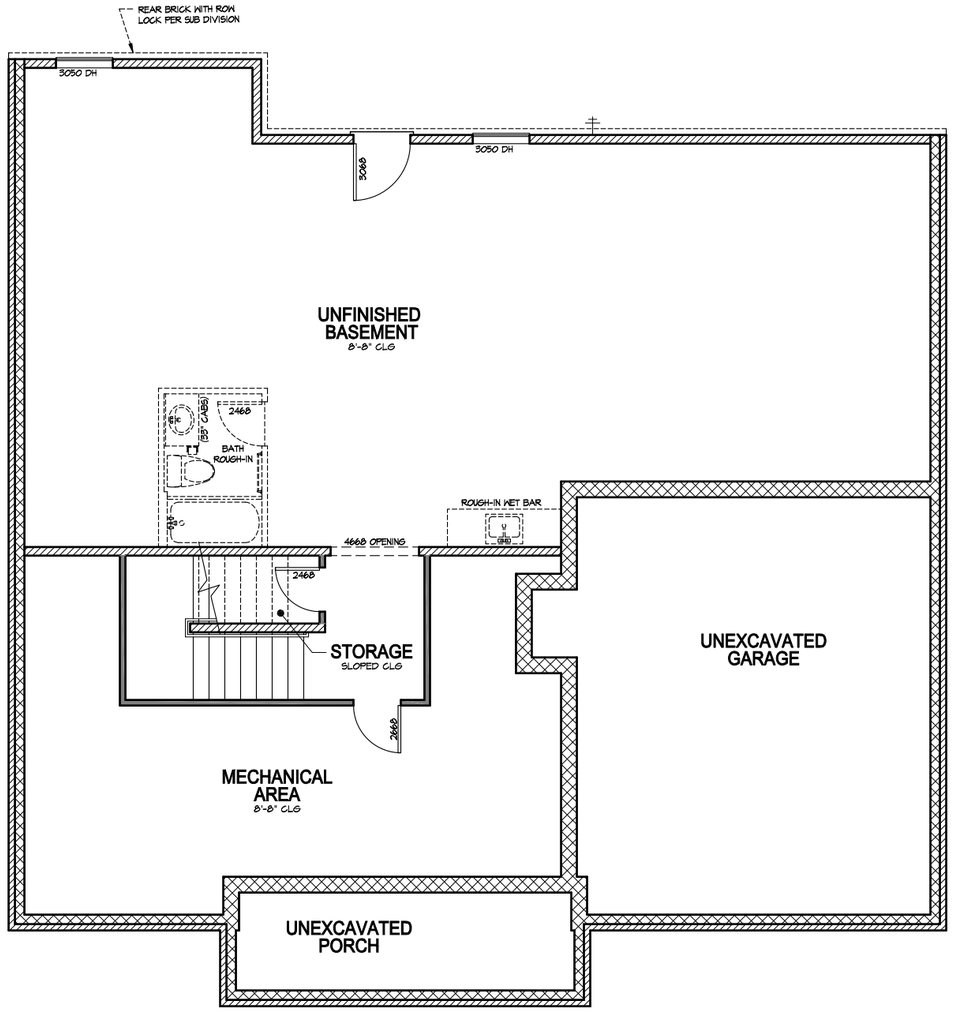

UNFINISHED WALK-OUT BASEMENT FLOOR PLAN (1222 SQ. FT. NON-HEATED) VIRGINIA VINTAGE

SCALE: 1/4" = 1'-0"; 1/8" = 1'-0" WHEN PRINTED ON 11"x17" / ANSI B PAPER SIZE

Addendum_____ pg ____ of ____.

I acknowledge that I have thoroughly reviewed these floorplans, elevations and Option Selections in their entirety with my New Home Consultant. I acknowledge that any and all changes and/or corrections that I would like made to the floorplans, elevations, and/or Options Selections have been clearly indicated as such. By signing below, I understand that any change made after these floorplans, elevations, and/or Option Selections have been signed today will incur a $1500.00 late change fee, plus the cost of the change. By signing below, I also understand and hereby acknowledge that **NO CHANGES** to the plans of selections will be allowed following Buyer approval of DESIGN STUDIO SELECTIONS.

Customer _____

Customer _____

Witness _____

Date _____

LifeStyle HOME BUILDERS

CLIENT: JOSEPH DAVIS & JULIA HENBY RESIDENCE
COMMUNITY: BRICKSHIRE
CITY/COUNTY: NEW KENT
LOT NO.: 133
SECTION: 04

PROJECT: BRB10133
SERIES: OLIVIA - VIRGINIA VINTAGE
BASEMENT LEVEL FLOOR PLAN


DRAWN BY: Outhouse
DATE: OCTOBER 29, 2021

Rev.	DATE:
1	- -
2	- -
3	- -

Outhouse
One Source. One Solution.
602.258.0429

SHEET No.
A1.1

Plotted by Outhouse on Oct 28, 2021 - 10:54am

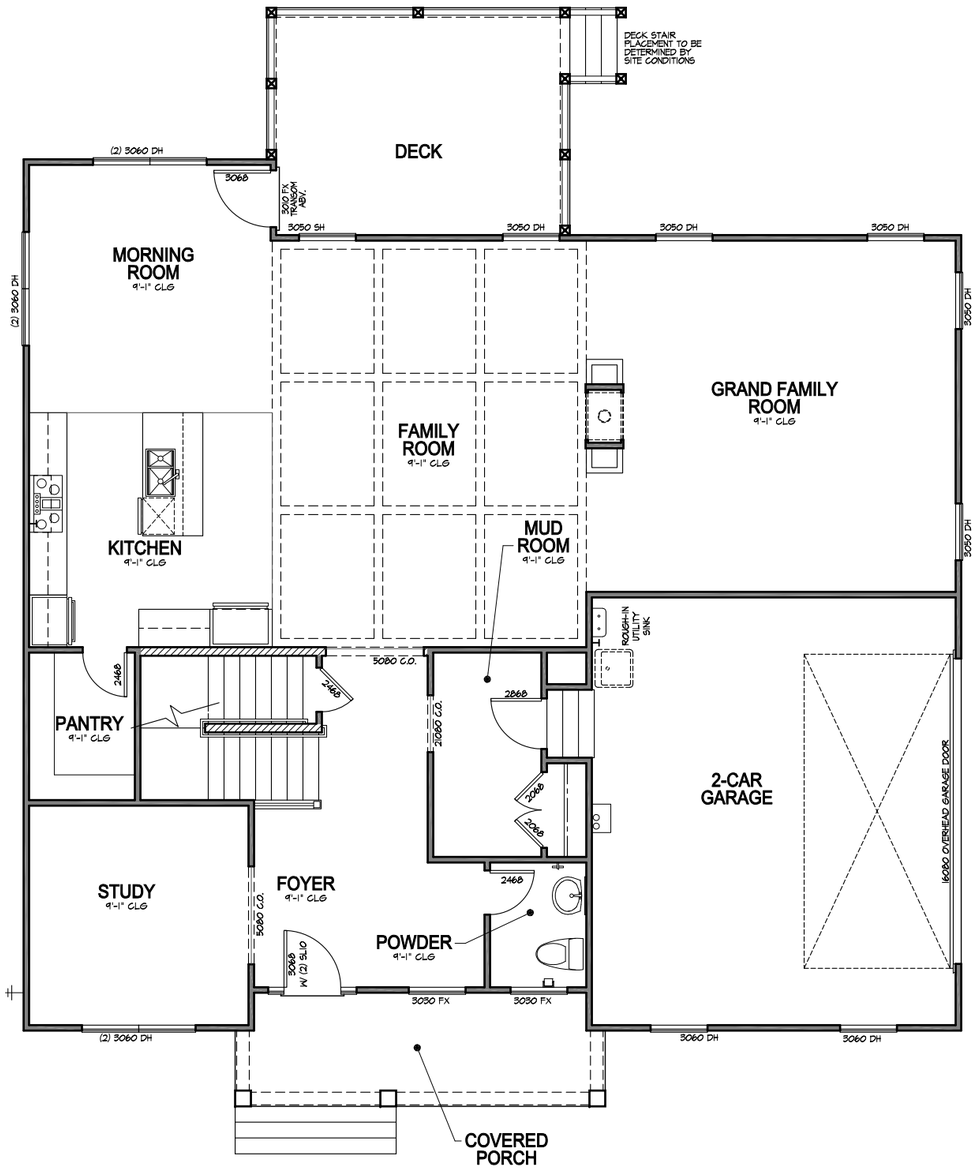

MAIN LEVEL FLOOR PLAN (1642 + 1567 = 3209 SQ. FT. TOTAL) VIRGINIA VINTAGE

SCALE: 1/4" = 1'-0"; 1/8" = 1'-0" WHEN PRINTED ON 11"x17" ANSI B PAPER SIZE

Addendum_____ pg ____ of ____.

I acknowledge that I have thoroughly reviewed these floorplans, elevations and Option Selections in their entirety with my New Home Consultant. I acknowledge that any and all changes and/or corrections that I would like made to the floorplans, elevations, and/or Options Selections have been clearly indicated as such. By signing below, I understand that any change made after these floorplans, elevations, and/or Option Selections have been signed today will incur a $1500.00 late change fee, plus the cost of the change. By signing below, I also understand and hereby acknowledge that **NO CHANGES** to the plans of selections will be allowed following Buyer approval of DESIGN STUDIO SELECTIONS.

Customer _____

Customer _____

Witness _____

Date _____

LifeStyle HOME BUILDERS

CLIENT: JOSEPH DAVIS & JULIA HENBY RESIDENCE
COMMUNITY: BRICKSHIRE
CITY/COUNTY: NEW KENT
LOT NO.: 133
SECTION: 04

PROJECT: BRB10133
SERIES: OLIVIA - VIRGINIA VINTAGE
MAIN LEVEL FLOOR PLAN

DRAWN BY: Outhouse
DATE: OCTOBER 28, 2021

Rev.	DATE:
1	- -
2	- -
3	- -

Outhouse
Get Inside The Studio
602.266.0429

SHEET No.
A1.2

Plotted by Outhouse on Oct 28, 2021 - 10:54am

Addendum_____ pg ___ of ___.


I acknowledge that I have thoroughly reviewed these floorplans, elevations and Option Selections in their entirety with my New Home Consultant. I acknowledge that any and all changes and/or corrections that I would like made to the floorplans, elevations, and/or Options Selections have been clearly indicated as such. By signing below, I understand that any change made after these floorplans, elevations, and/or Option Selections have been signed today will incur a $1500.00 late change fee, plus the cost of the change. By signing below, I also understand and hereby acknowledge that **NO CHANGES** to the plans of selections will be allowed following Buyer approval of DESIGN STUDIO SELECTIONS.

Customer _____

Customer _____

Witness _____

Date _____

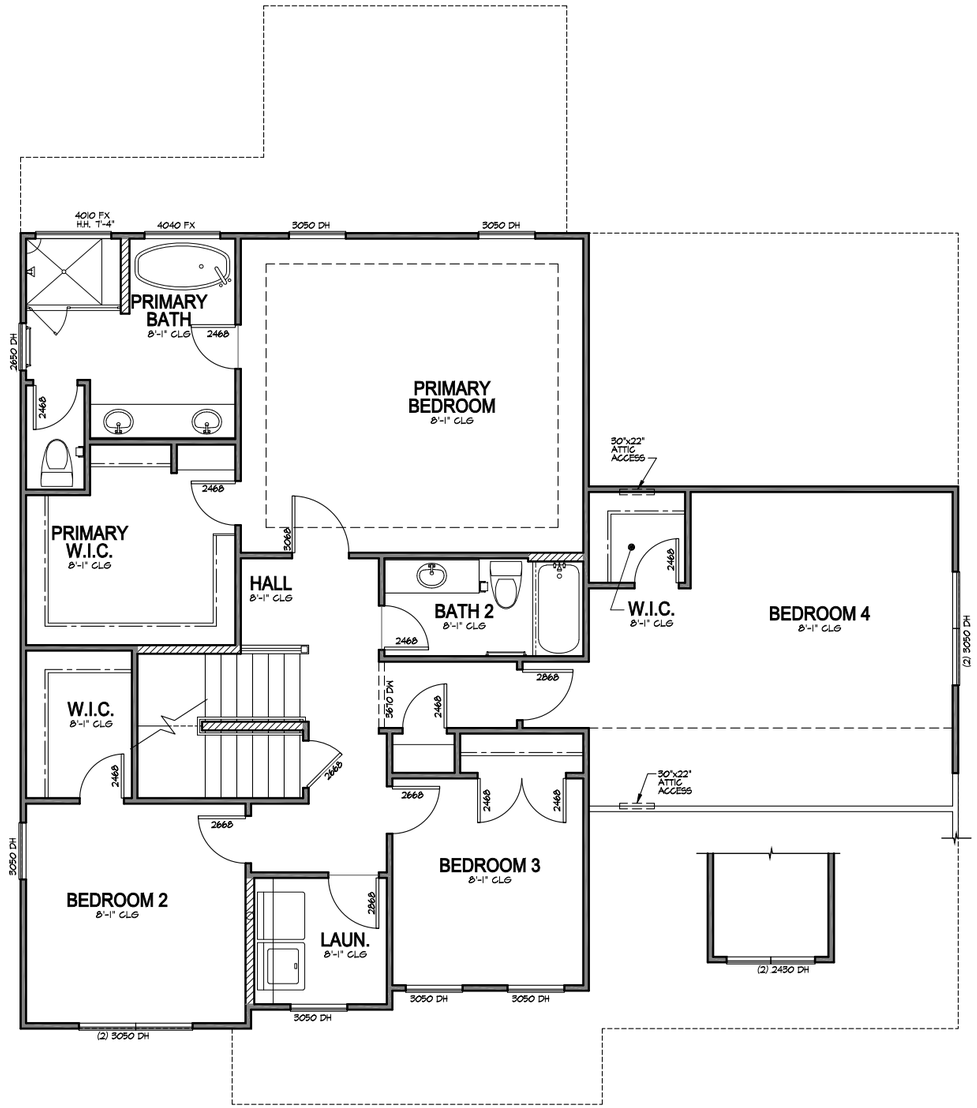

SECOND LEVEL FLOOR PLAN (1567 SQ. FT. HEATED) — VIRGINIA VINTAGE

SCALE: 1/4" = 1'-0"; 1/8" = 1'-0" WHEN PRINTED ON 11"x17" ANSI B PAPER SIZE

LifeStyle HOME BUILDERS

CLIENT: JOSEPH DAVIS & JULIA HENBY RESIDENCE
COMMUNITY: BRICKSHIRE
CITY/COUNTY: NEW KENT
LOT NO.: 133
SECTION: 04

PROJECT: BRB10133
SERIES: OLIVIA - VIRGINIA VINTAGE
SECOND LEVEL FLOOR PLAN


DRAWN BY: Outhouse
DATE: OCTOBER 29, 2021

Rev.	DATE:
1	- -
2	- -
3	- -

Outhouse
One Room, Our Room
(602) 266.0439

SHEET No.
A1.3

Plotted by Outhouse on Oct 28, 2021 - 10:54am

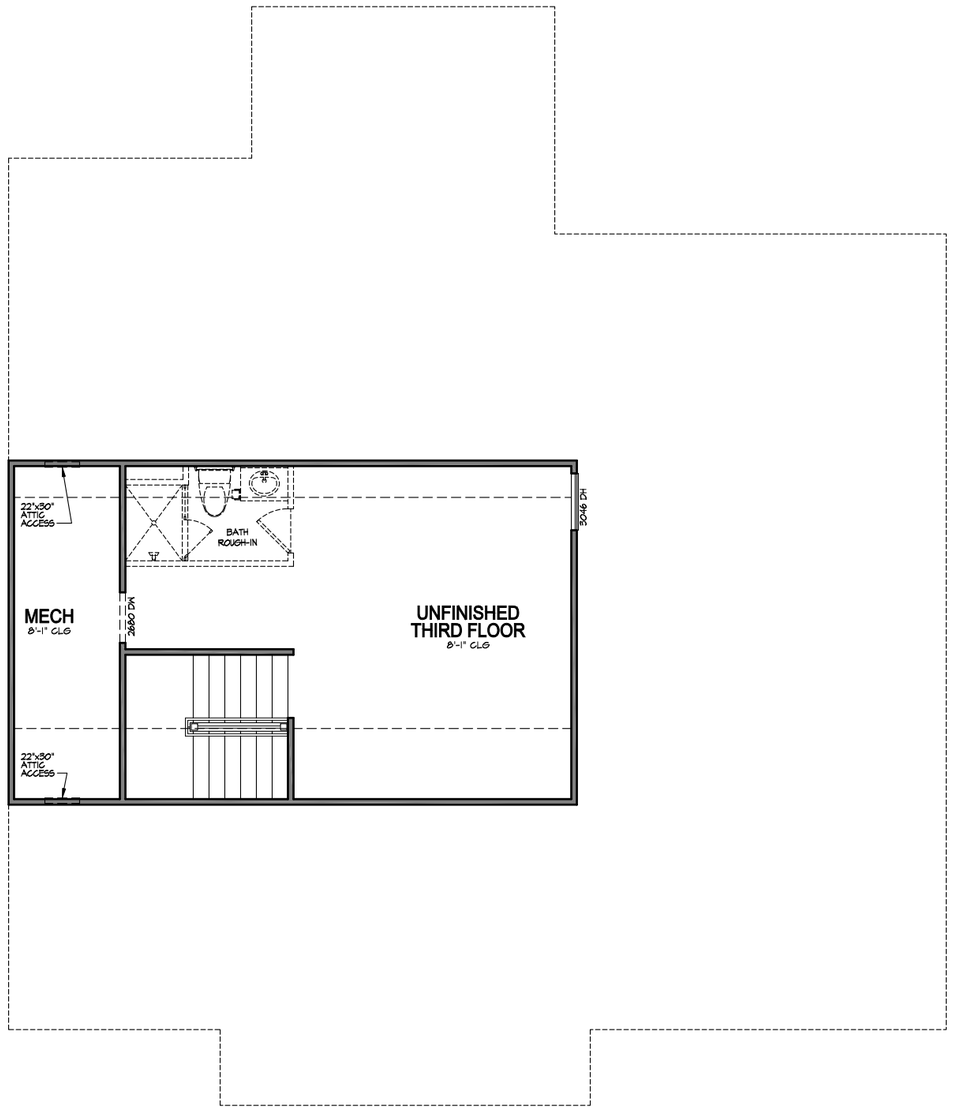

UNFINISHED THIRD LEVEL FLOOR PLAN (545 SQ. FT. NON-HEATED) VIRGINIA VINTAGE

SCALE: 1/4" = 1'-0"; 1/8" = 1'-0" WHEN PRINTED ON 11"x17" ANSI B PAPER SIZE

Addendum_____ pg ____ of ____.

I acknowledge that I have thoroughly reviewed these floorplans, elevations and Option Selections in their entirety with my New Home Consultant. I acknowledge that any and all changes and/or corrections that I would like made to the floorplans, elevations, and/or Options Selections have been clearly indicated as such. By signing below, I understand that any change made after these floorplans, elevations, and/or Option Selections have been signed today will incur a $1500.00 late change fee, plus the cost of the change. By signing below, I also understand and hereby acknowledge that **NO CHANGES** to the plans of selections will be allowed following Buyer approval of DESIGN STUDIO SELECTIONS.

Customer _____

Customer _____

Witness _____

Date _____

LifeStyle HOME BUILDERS

CLIENT: JOSEPH DAVIS & JULIA HENBY RESIDENCE
COMMUNITY: BRICKSHIRE
CITY/COUNTY: NEW KENT
LOT NO.: 133
SECTION: 04

PROJECT: BRB10133
SERIES: OLIVIA - VIRGINIA VINTAGE
THIRD LEVEL FLOOR PLAN

DRAWN BY: Outhouse
DATE: OCTOBER 28, 2021

REV.	DATE:
1	- -
2	- -
3	- -

Outhouse
Get Inside. Get Ideas.
602.266.0429

SHEET No.
A1.4

Plotted by Outhouse on Oct 28, 2021 - 10:54am

Addendum_____ pg ___ of ___.

I acknowledge that I have thoroughly reviewed these floorplans, elevations and Option Selections in their entirety with my New Home Consultant. I acknowledge that any and all changes and/or corrections that I would like made to the floorplans, elevations, and/or Options Selections have been clearly indicated as such. By signing below, I understand that any change made after these floorplans, elevations, and/or Option Selections have been signed today will incur a $1500.00 late change fee, plus the cost of the change. By signing below, I also understand and hereby acknowledge that **NO CHANGES** to the plans of selections will be allowed following Buyer approval of DESIGN STUDIO SELECTIONS.

Customer _____

Customer _____

Witness _____

Date _____



RIGHT ELEVATION — VIRGINIA VINTAGE

SCALE: 1/4" = 1'-0" 1/8" = 1'-0" WHEN PRINTED ON 11"x17"/ ANSI B PAPER SIZE;
1/8" = 1'-0" WHEN PRINTED ON 11"x17"/ ANSI B PAPER SIZE



FRONT ELEVATION — VIRGINIA VINTAGE

SCALE: 1/4" = 1'-0"

LifeStyle HOME BUILDERS

CLIENT: JOSEPH DAVIS & JULIA HENBY RESIDENCE
COMMUNITY: BRICKSHIRE
CITY/COUNTY: NEW KENT
LOT NO.: 133
SECTION: 04

PROJECT: BRB10133
SERIES: OLIVIA - VIRGINIA VINTAGE
FRONT AND RIGHT ELEVATIONS

DRAWN BY: Outhouse
DATE: OCTOBER 29, 2021

Rev.	DATE:
1	- -
2	- -
3	- -

Outhouse
Ann Arbor, Michigan
800.388.0439

SHEET No.
A2.1

Plotted by Outhouse on Oct 28, 2021 - 10:54am



LEFT ELEVATION VIRGINIA VINTAGE

SCALE: 1/4" = 1'-0"; 1/8" = 1'-0" WHEN PRINTED ON 11"x17"/ ANSI B PAPER SIZE;
1/8" = 1'-0" WHEN PRINTED ON 11"x17"/ ANSI B PAPER SIZE

Addendum_____ pg ____ of ____.

I acknowledge that I have thoroughly reviewed these floorplans, elevations and Option Selections in their entirety with my New Home Consultant. I acknowledge that any and all changes and/or corrections that I would like made to the floorplans, elevations, and/or Options Selections have been clearly indicated as such. By signing below, I understand that any change made after these floorplans, elevations, and/or Option Selections have been signed today will incur a $1500.00 late change fee, plus the cost of the change. By signing below, I also understand and hereby acknowledge that **NO CHANGES** to the plans of selections will be allowed following Buyer approval of DESIGN STUDIO SELECTIONS.

Customer _____

Customer _____

Witness _____

Date _____



REAR ELEVATION VIRGINIA VINTAGE

SCALE: 1/4" = 1'-0"; 1/8" = 1'-0" WHEN PRINTED ON 11"x17"/ ANSI B PAPER SIZE; 1/8" = 1'-0" WHEN PRINTED ON 11"x17"/ ANSI B PAPER SIZE

Plotted by Outhouse on Oct 28, 2021 - 10:54am

LifeStyle HOME BUILDERS

CLIENT: JOSEPH DAVIS & JULIA HENBY RESIDENCE
COMMUNITY: BRICKSHIRE
CITY/COUNTY: NEW KENT
LOT NO.: 133
SECTION: 04

PROJECT: BRB10133
SERIES: OLIVIA - VIRGINIA VINTAGE
REAR AND LEFT ELEVATIONS

DRAWN BY: Outhouse
DATE: OCTOBER 28, 2021

REV.	DATE:
1	- -
2	- -
3	- -

Outhouse
One Source. One Solution.
802.338.0439

SHEET No.
A2.2