CITY OF STOUGHTON
DEPARTMENT OF
PLANNING & DEVELOPMENT
207 S Forrest Street, Stoughton, WI. 53589

(608) 873-6619 www.ci.stoughton.wi.us

RODNEY J. SCHEEL
DIRECTOR

Date: February 8, 2022

To: Plan Commissioners

From: Rodney J. Scheel
Director of Planning & Development

Michael P. Stacey
Zoning Administrator/Assistant Planner

Subject: Agenda Item for the February 14, 2022 Plan Commission Meeting

**Stone Crest Subdivision Concept Plan**
This agenda item is for discussion only. City Staff have not had time to completely review this concept.

# STONE CREST SUBDIVISION

## Phase 3 (And Future Phases)

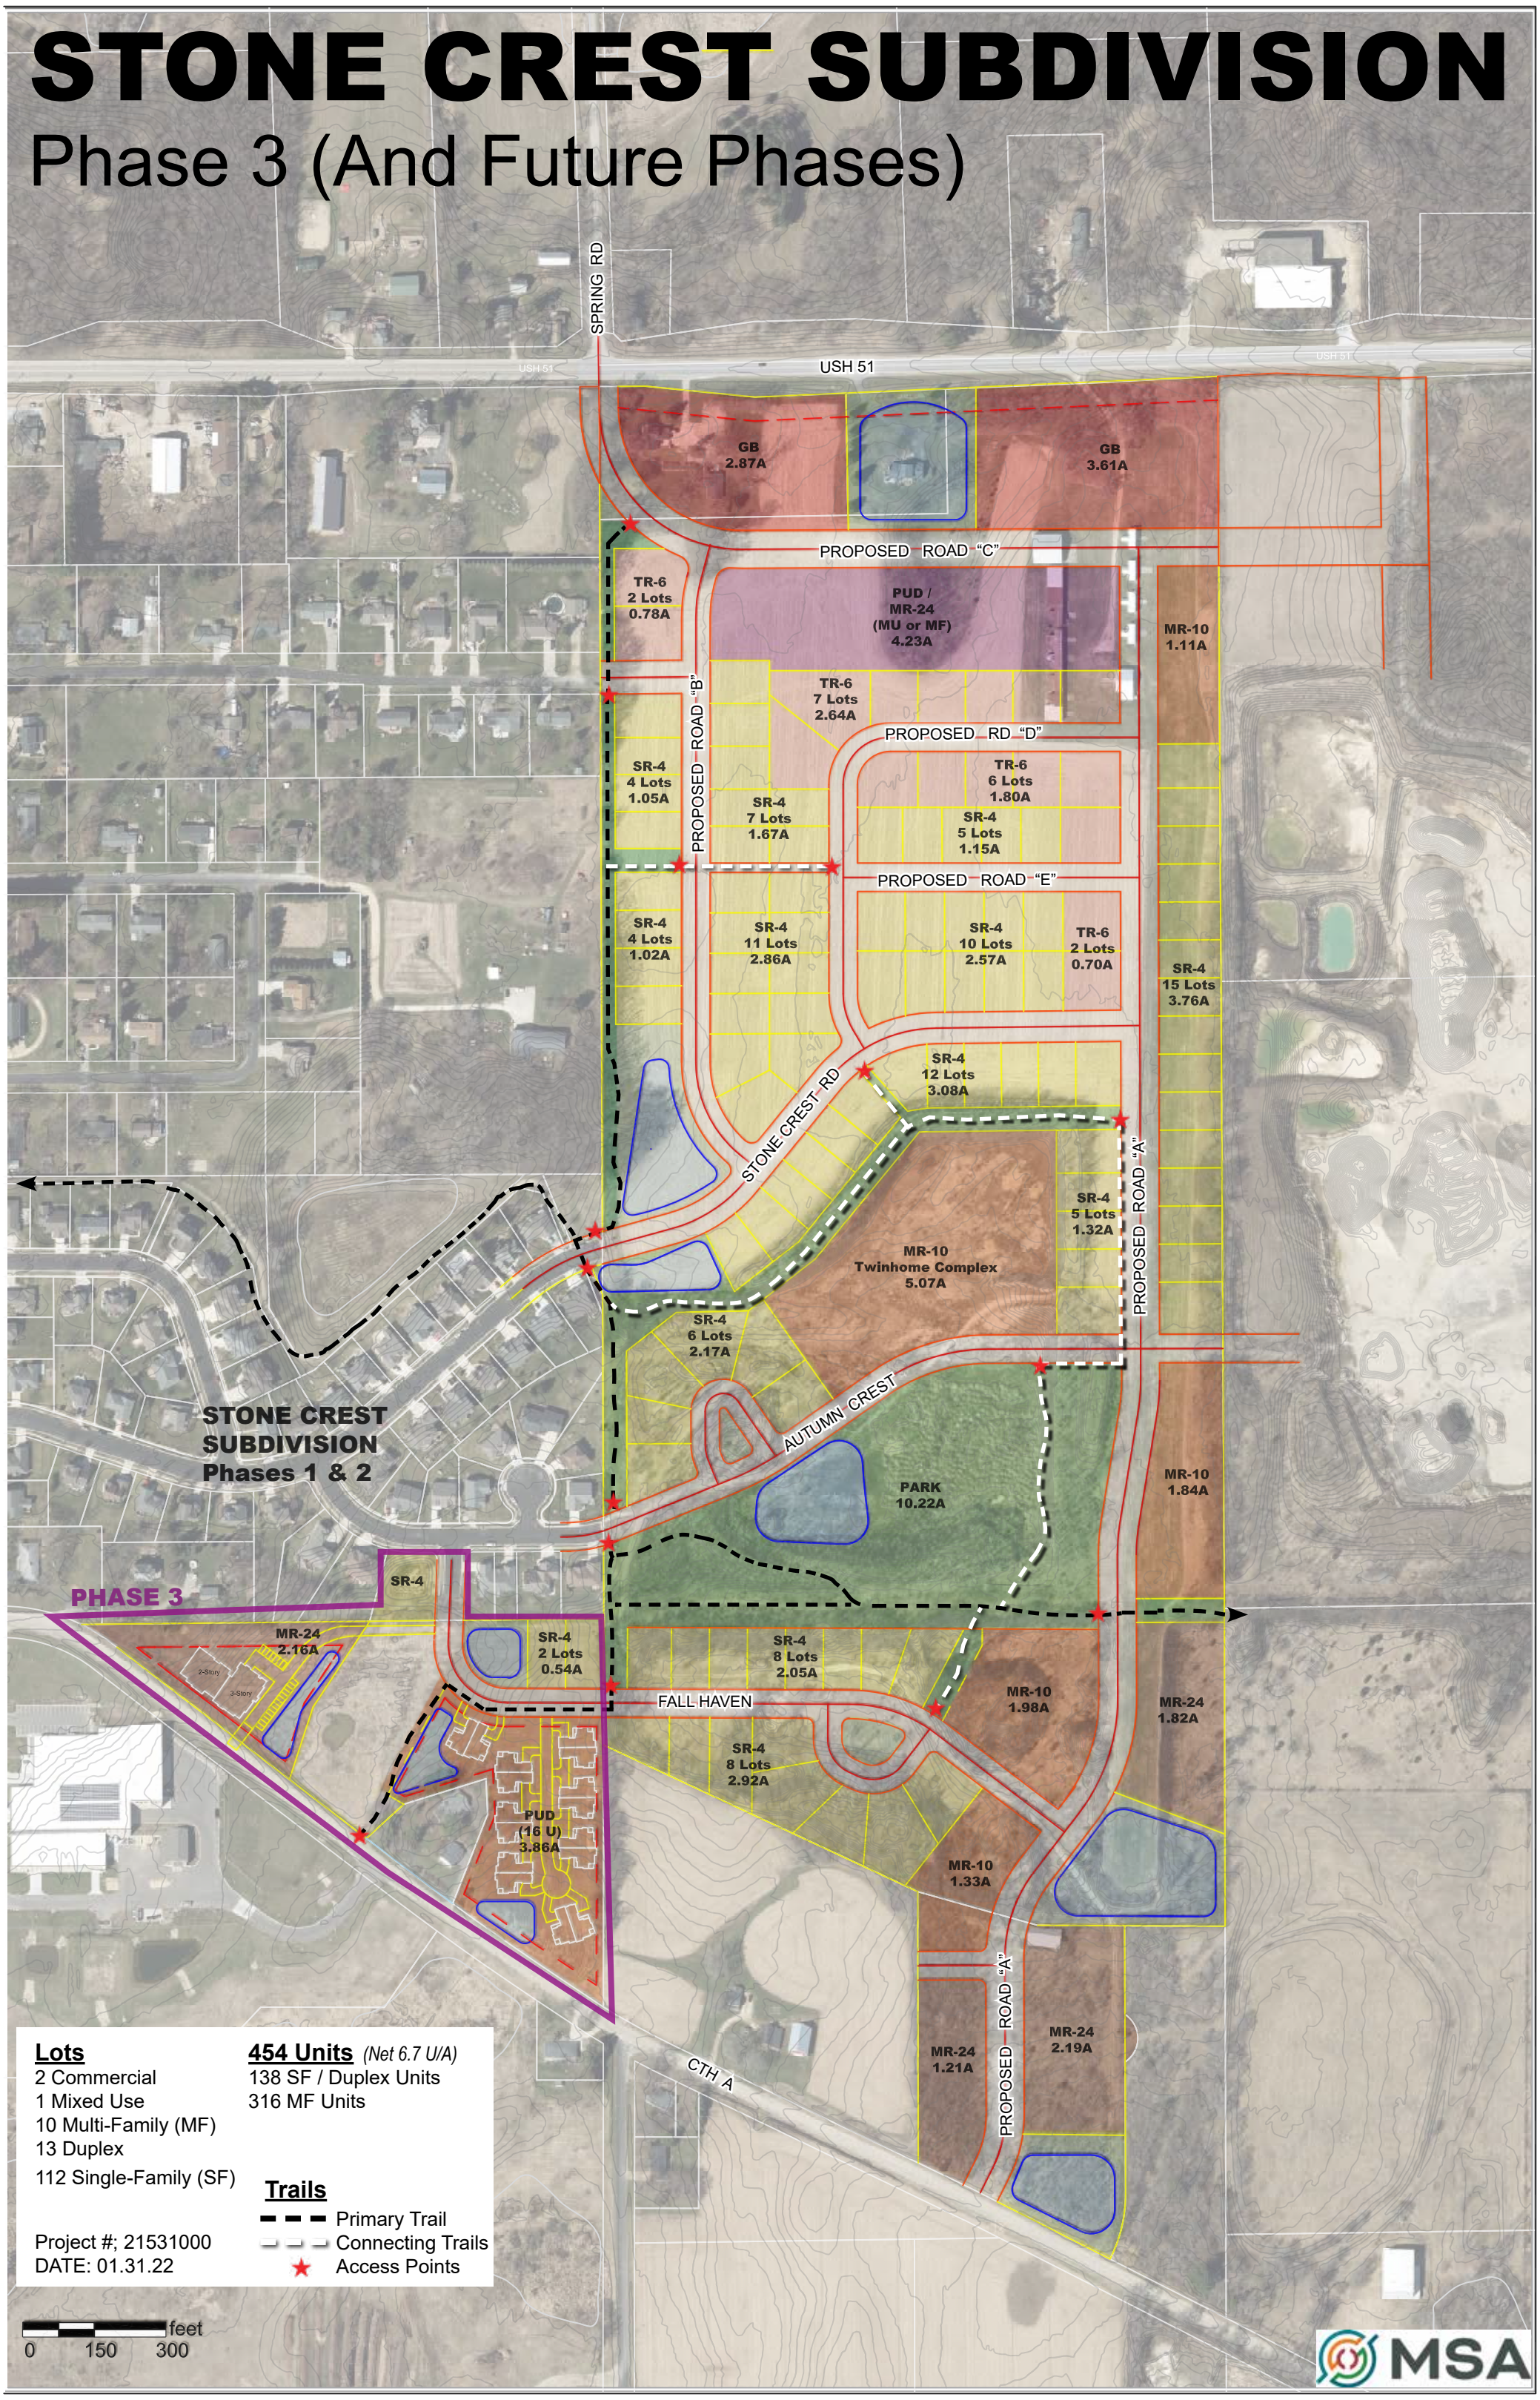

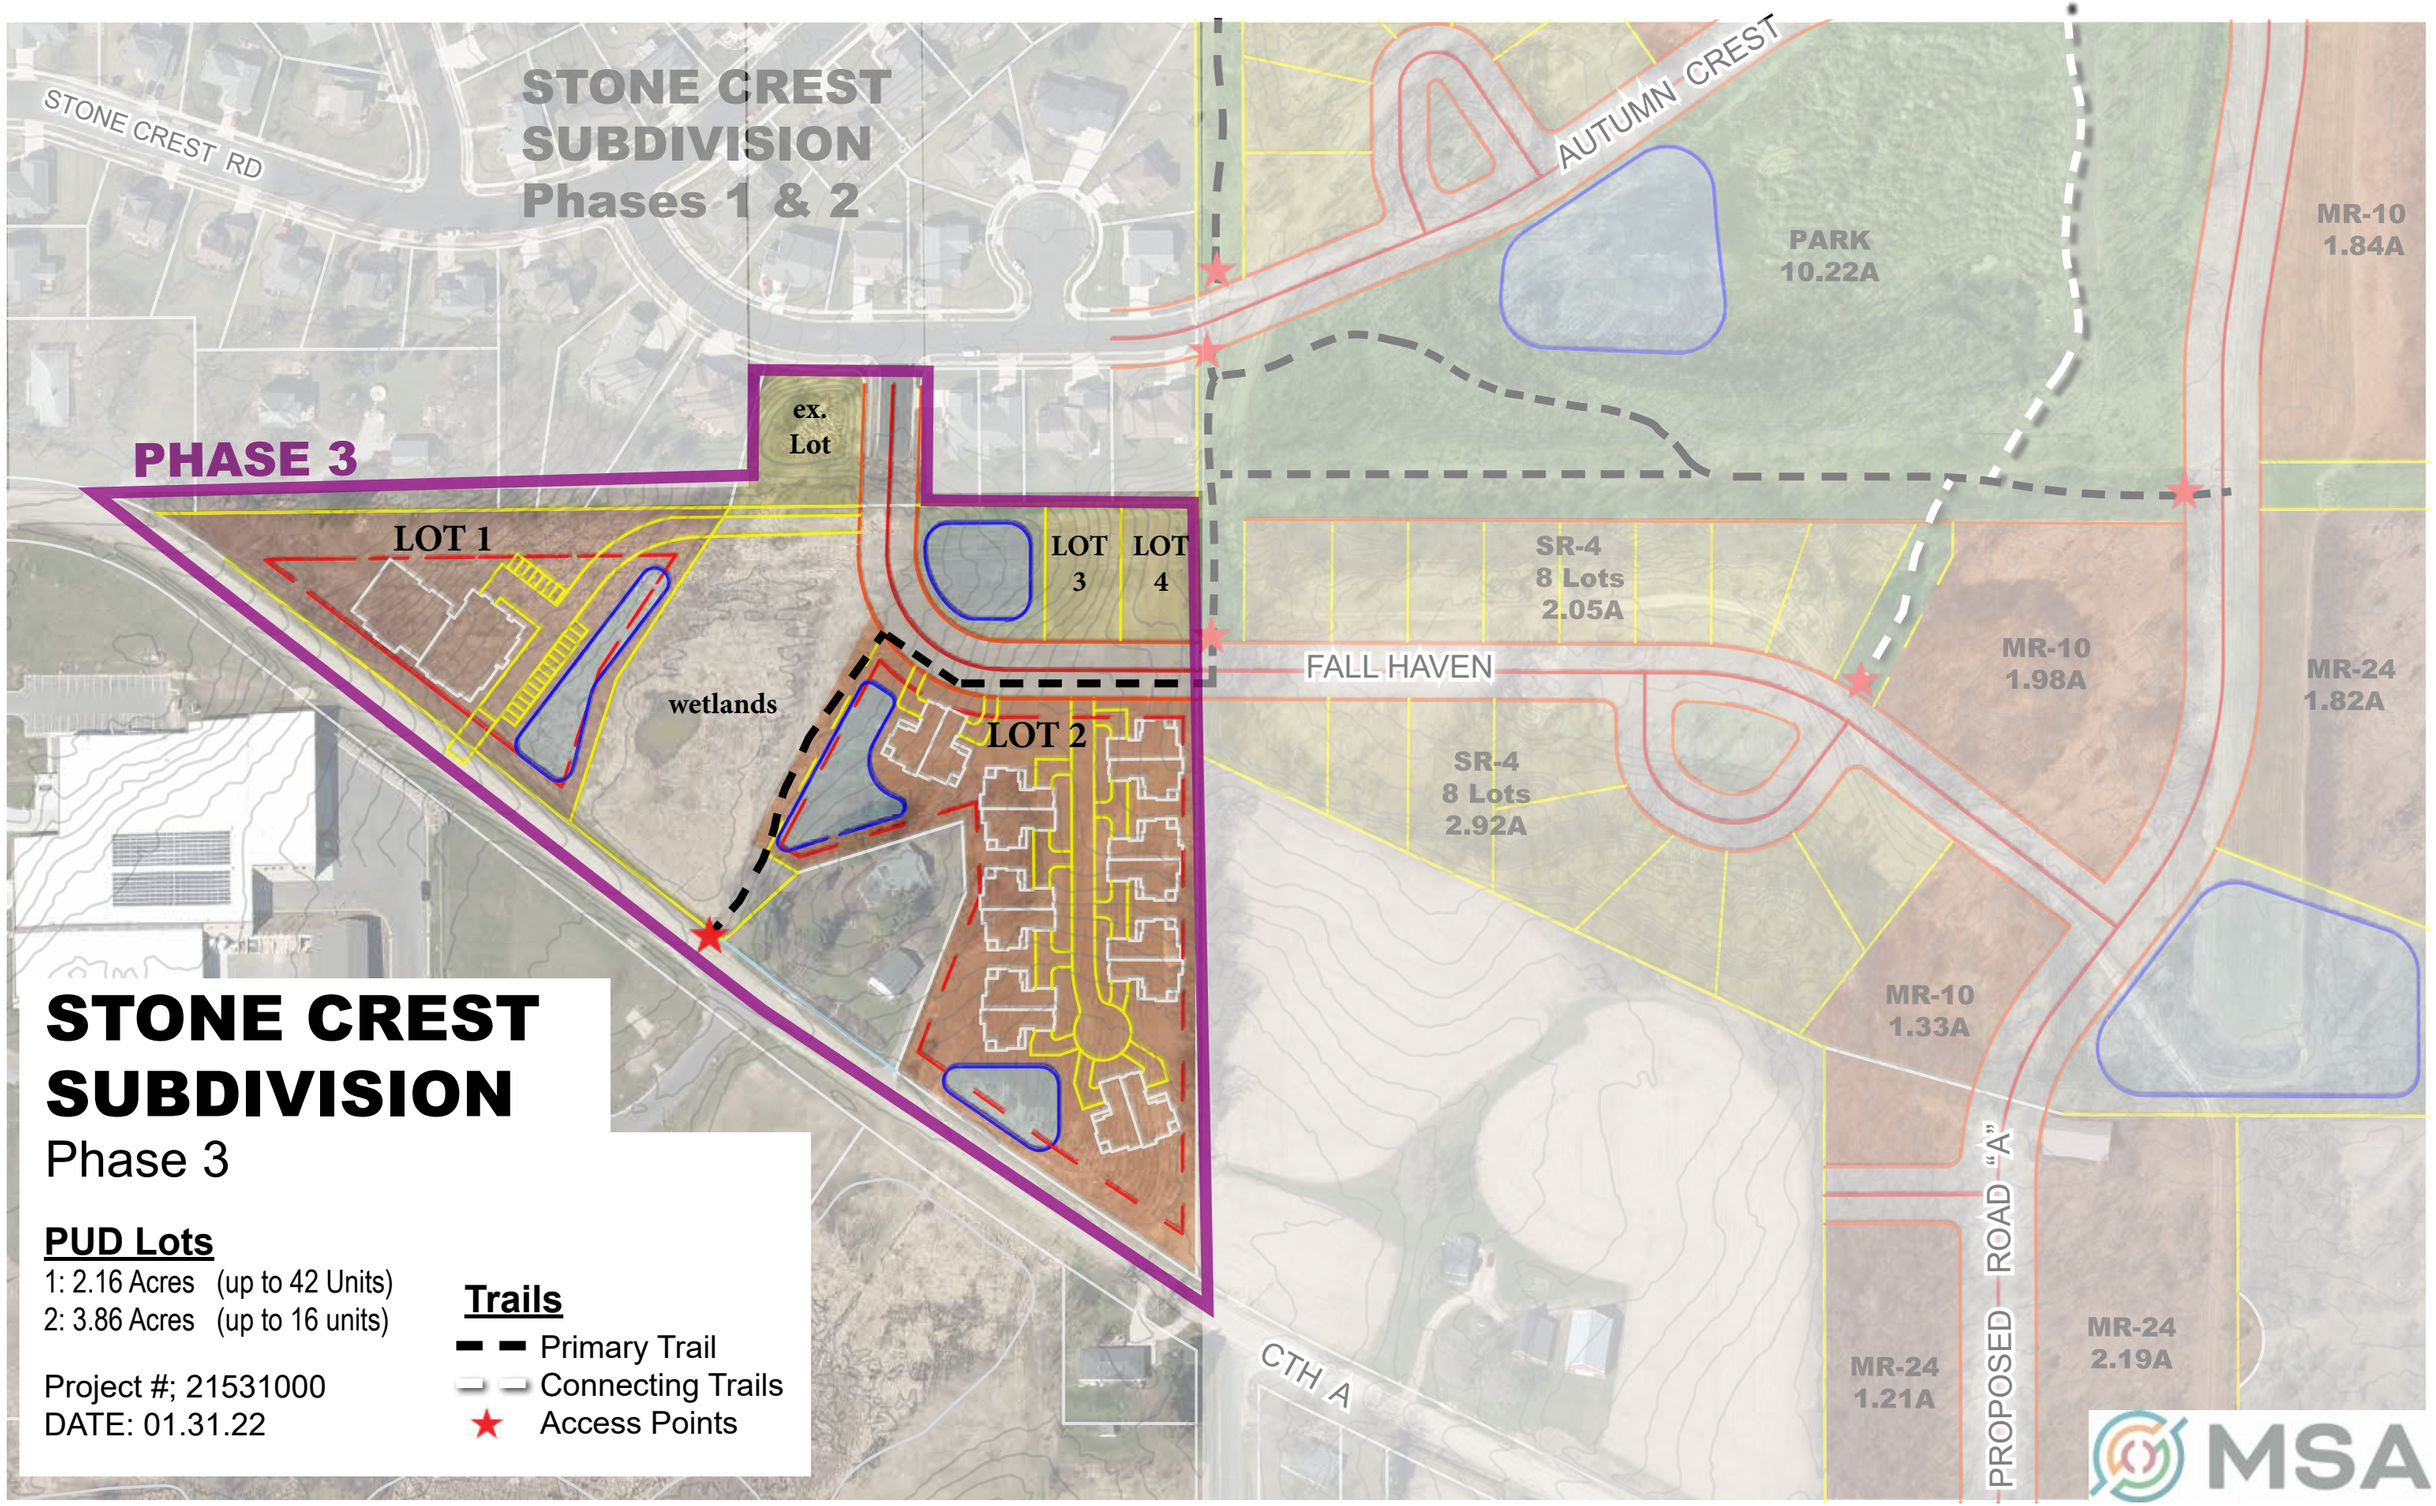


# STONE CREST SUBDIVISION

Phase 3

**PUD Lots**

1: 2.16 Acres (up to 42 Units)
2: 3.86 Acres (up to 16 units)

Project #; 21531000
DATE: 01.31.22

**Trails**

- Primary Trail
- Connecting Trails
- Access Points