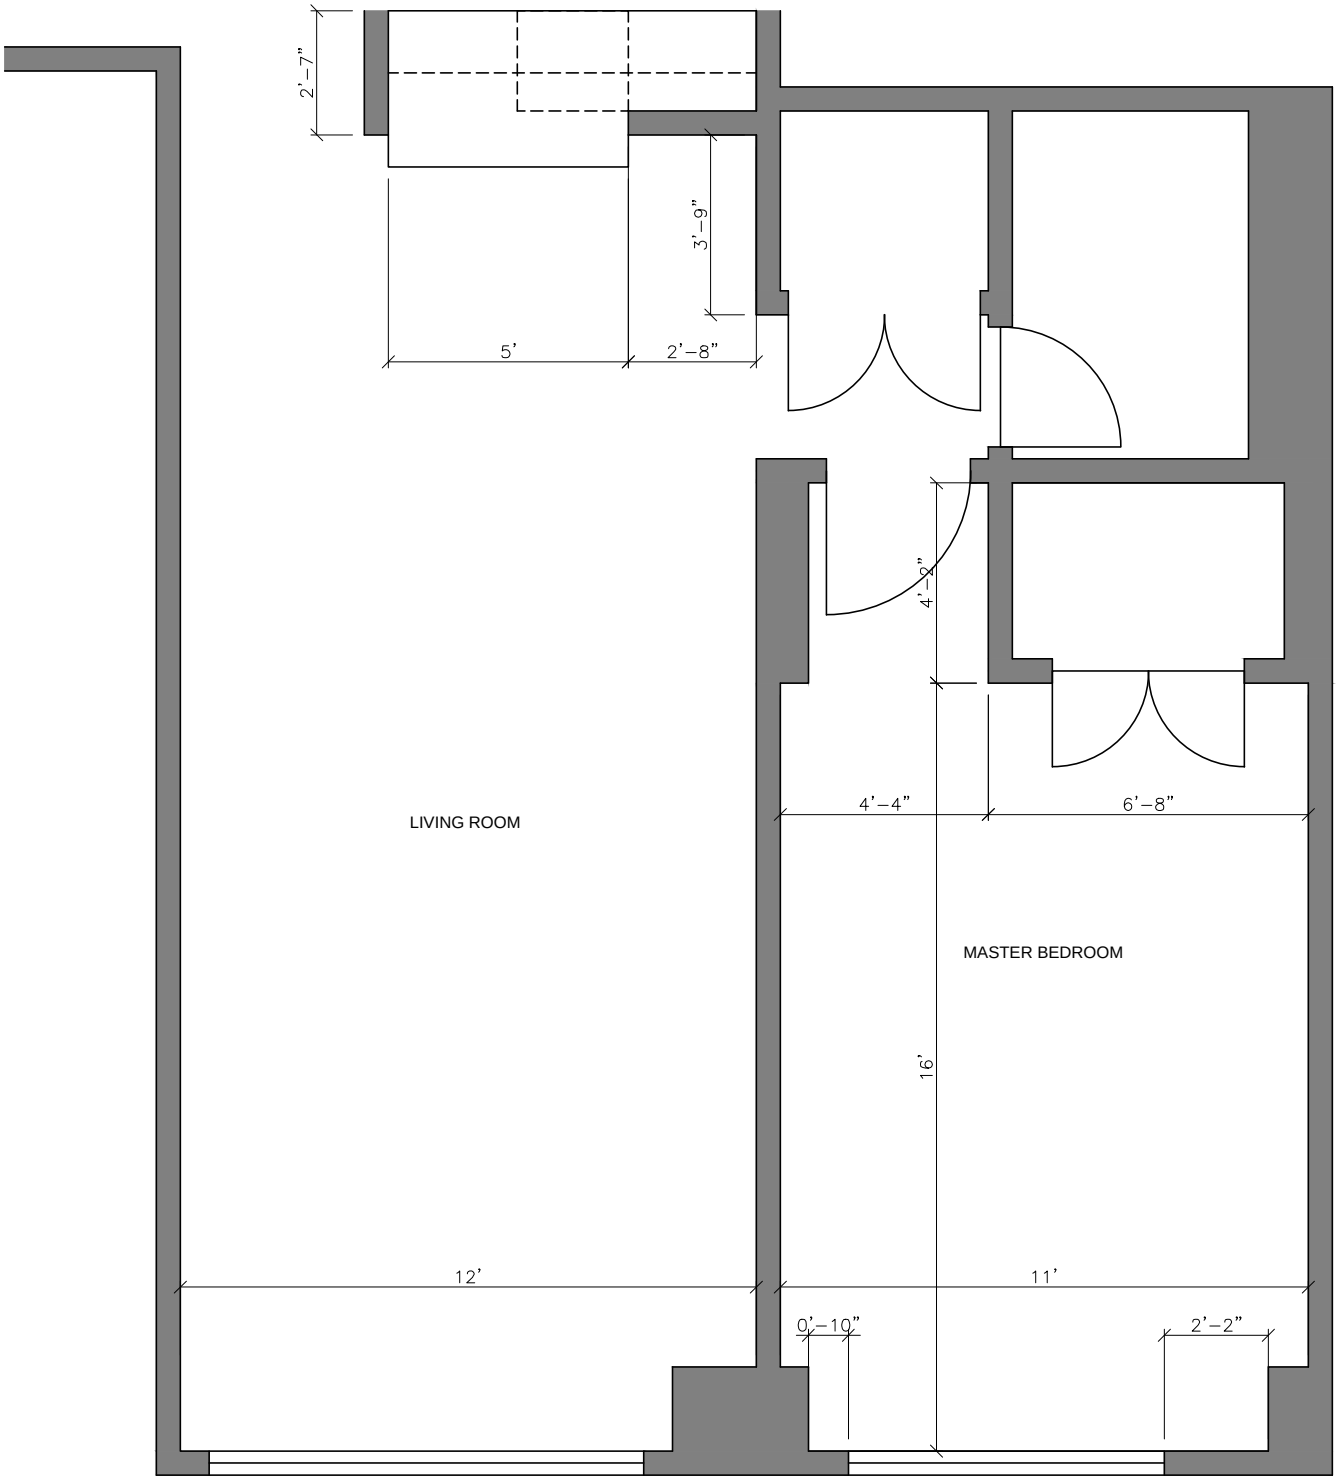

PLAN

SCALE 1/4" = 1'-0"

SHEET CONTENT

Floorplan W/ Dimension

PROJECT TITLE

Christine