4 NOT USED

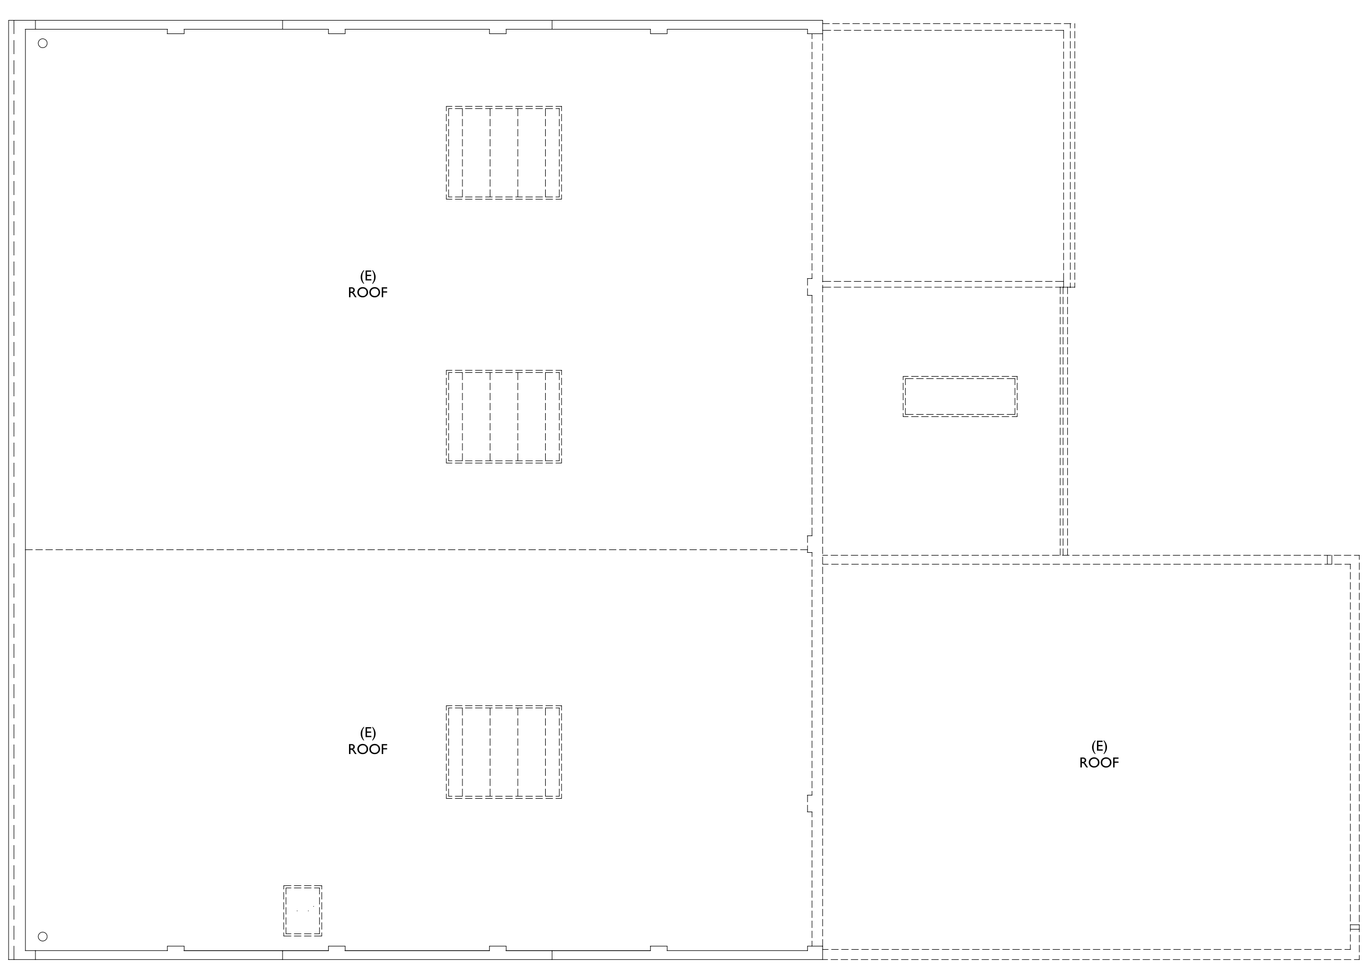

3 ROOF PLAN
SCALE: 1/8" = 1'-0"

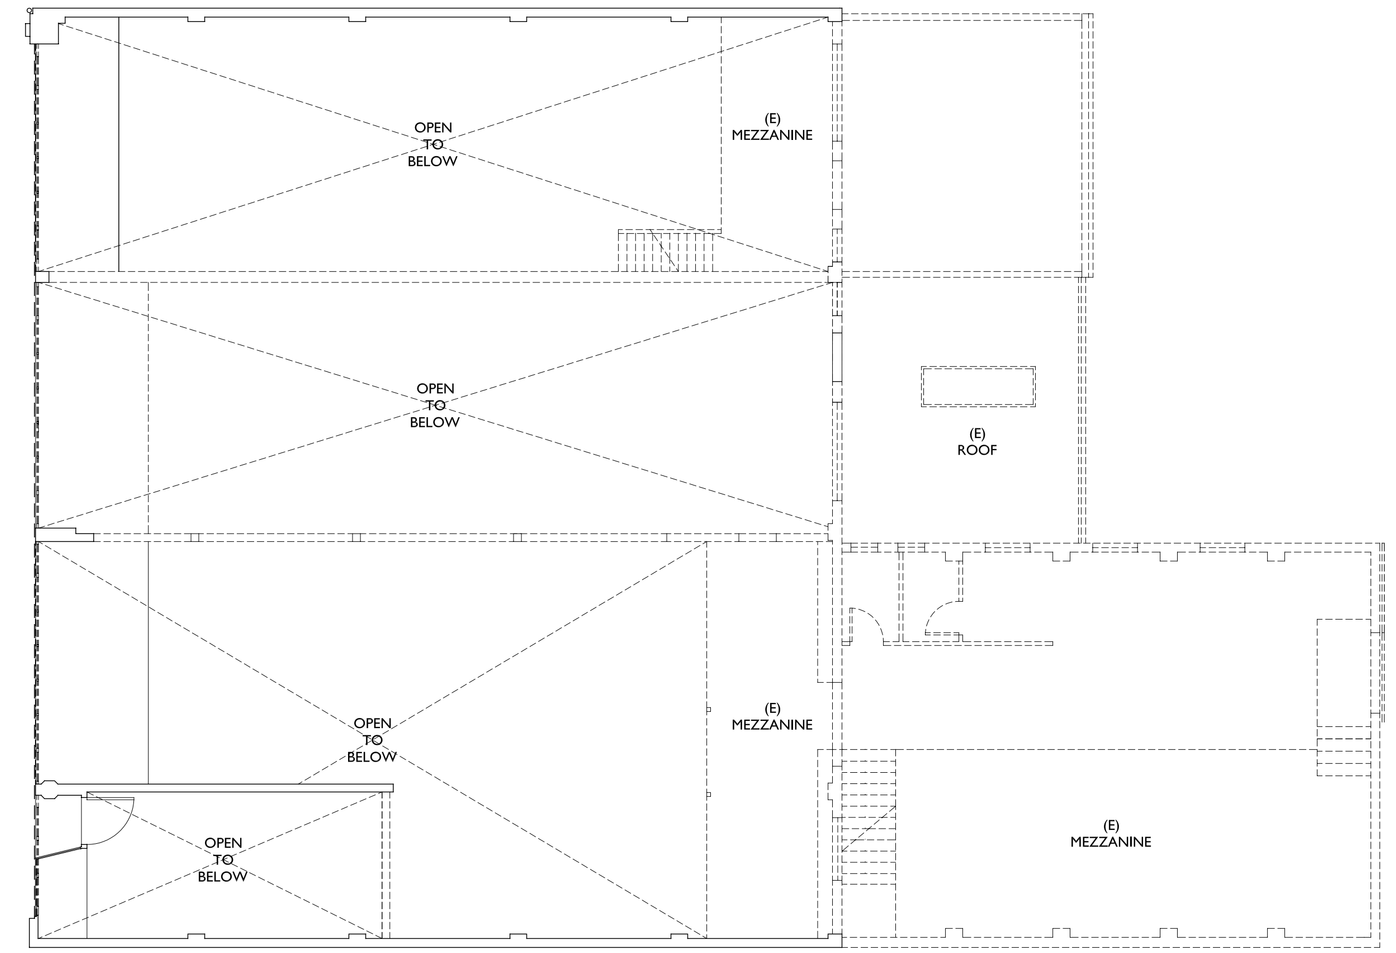

2 SECOND FLOOR / MEZZANINE PLAN
SCALE: 1/8" = 1'-0"

COLLEGE AVENUE

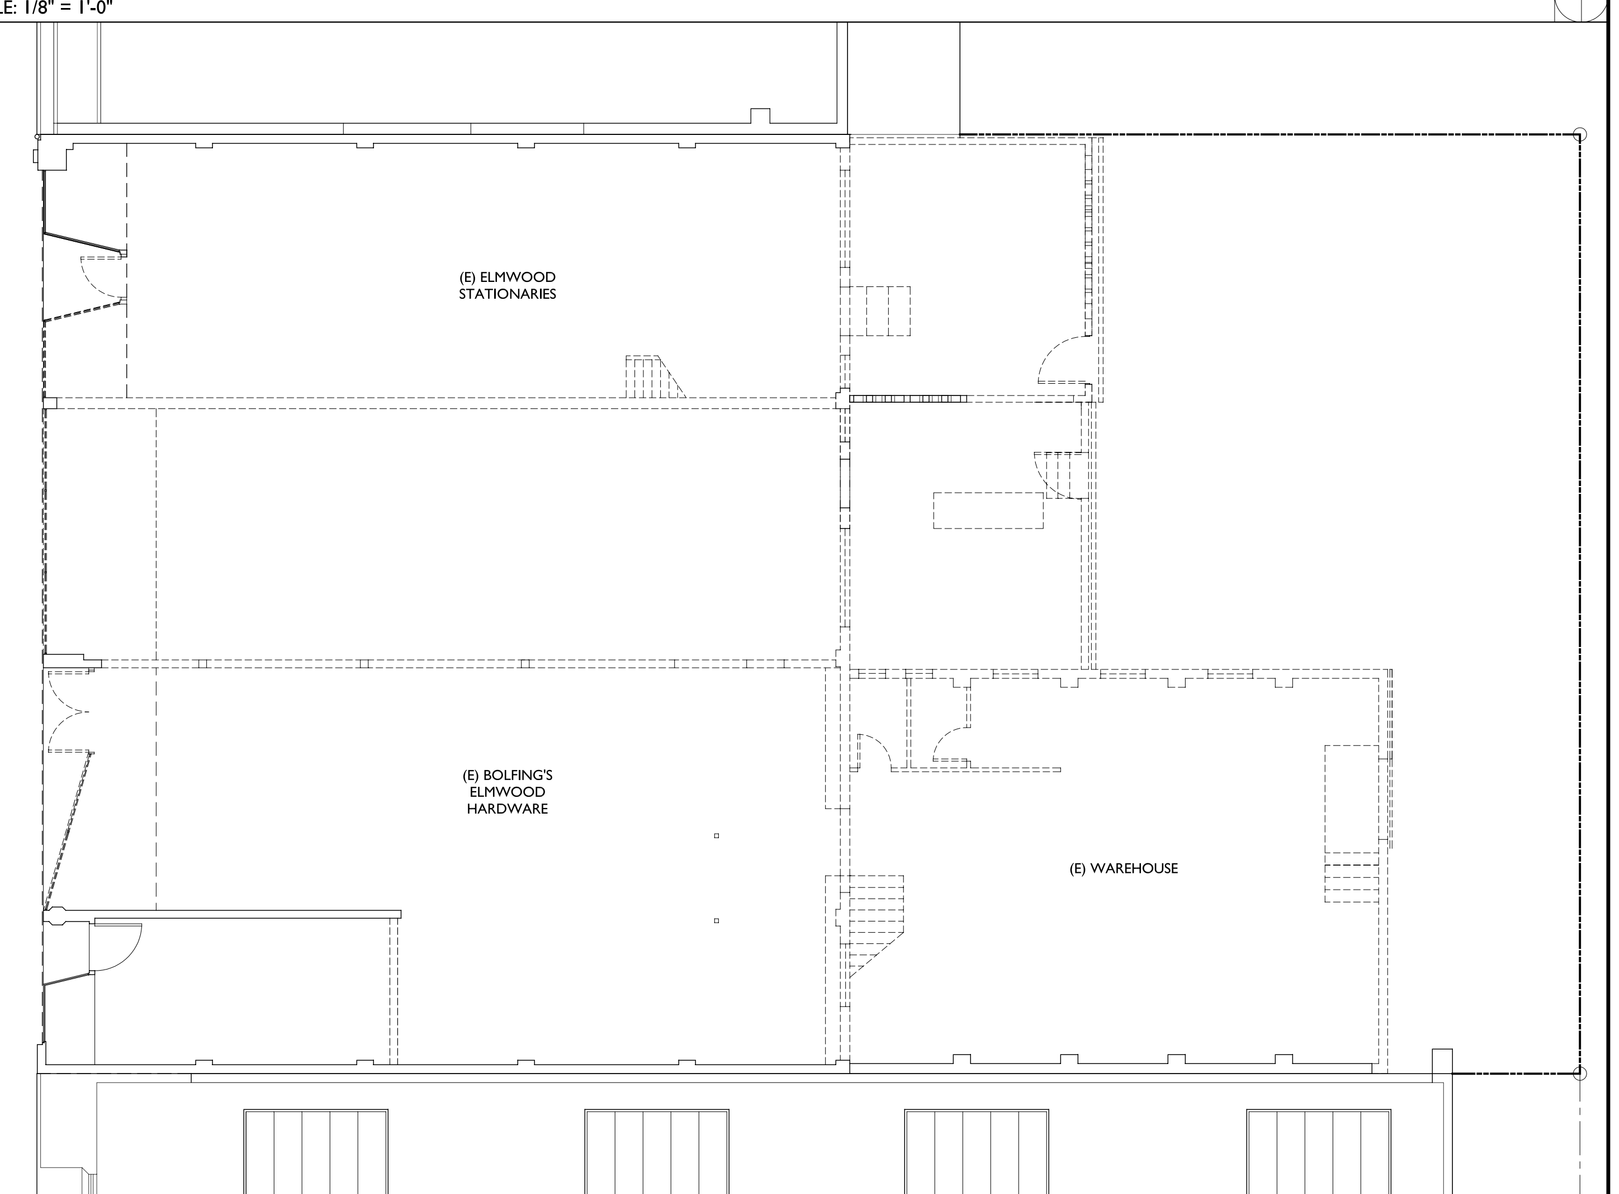

1 FIRST FLOOR PLAN
SCALE: 1/8" = 1'-0"

REVISION:	DATE:
LANDMARK PRES. COMMITTEE SUBMITTAL	09.29.06

THESE PLANS ARE CONSIDERED PRELIMINARY AND NOT FOR CONSTRUCTION UNLESS THEY BEAR THE ARCHITECT'S SEAL AND WET SIGNATURE ALONG WITH THE GOVERNING AGENCY'S REVIEW SEAL OF APPROVAL AND WET SIGNATURE. **KDA** EXPRESSLY RESERVES COMMON LAW COPYRIGHT AND OTHER PROPRIETARY RIGHTS TO ALL DESIGNS AND INFORMATION IN THESE PLANS. THESE PLANS ARE NOT TO BE REPRODUCED, CHANGED OR COPIED IN ANY FORM OR MANNER WHATSOEVER, NOR ARE THEY TO BE ASSIGNED TO ANY THIRD PARTY, WITHOUT FIRST OBTAINING THE EXPRESS WRITTEN PERMISSION OF **KAHN DESIGN ASSOCIATES**

ARCHITECTURE
kahn design associates
kda
1810 sixth street, berkeley, ca. 94710
phone: 510.841.3555 fax: 510.841.1225
kahndesignassociates.com

HISTORIC REMODEL & ADDITION
BOLFING'S ELMWOOD HARDWARE BLDG.
2947 COLLEGE AVENUE
BERKELEY, CA 94705 -2203 (A.P.N. 052-1567-018)

EXISTING & DEMO FLOOR PLANS

SCALE: AS NOTED
DRAWN BY: CBG
JOB NO: TLB01
SHEET
A2.0

© KAHN DESIGN ASSOCIATES 2006