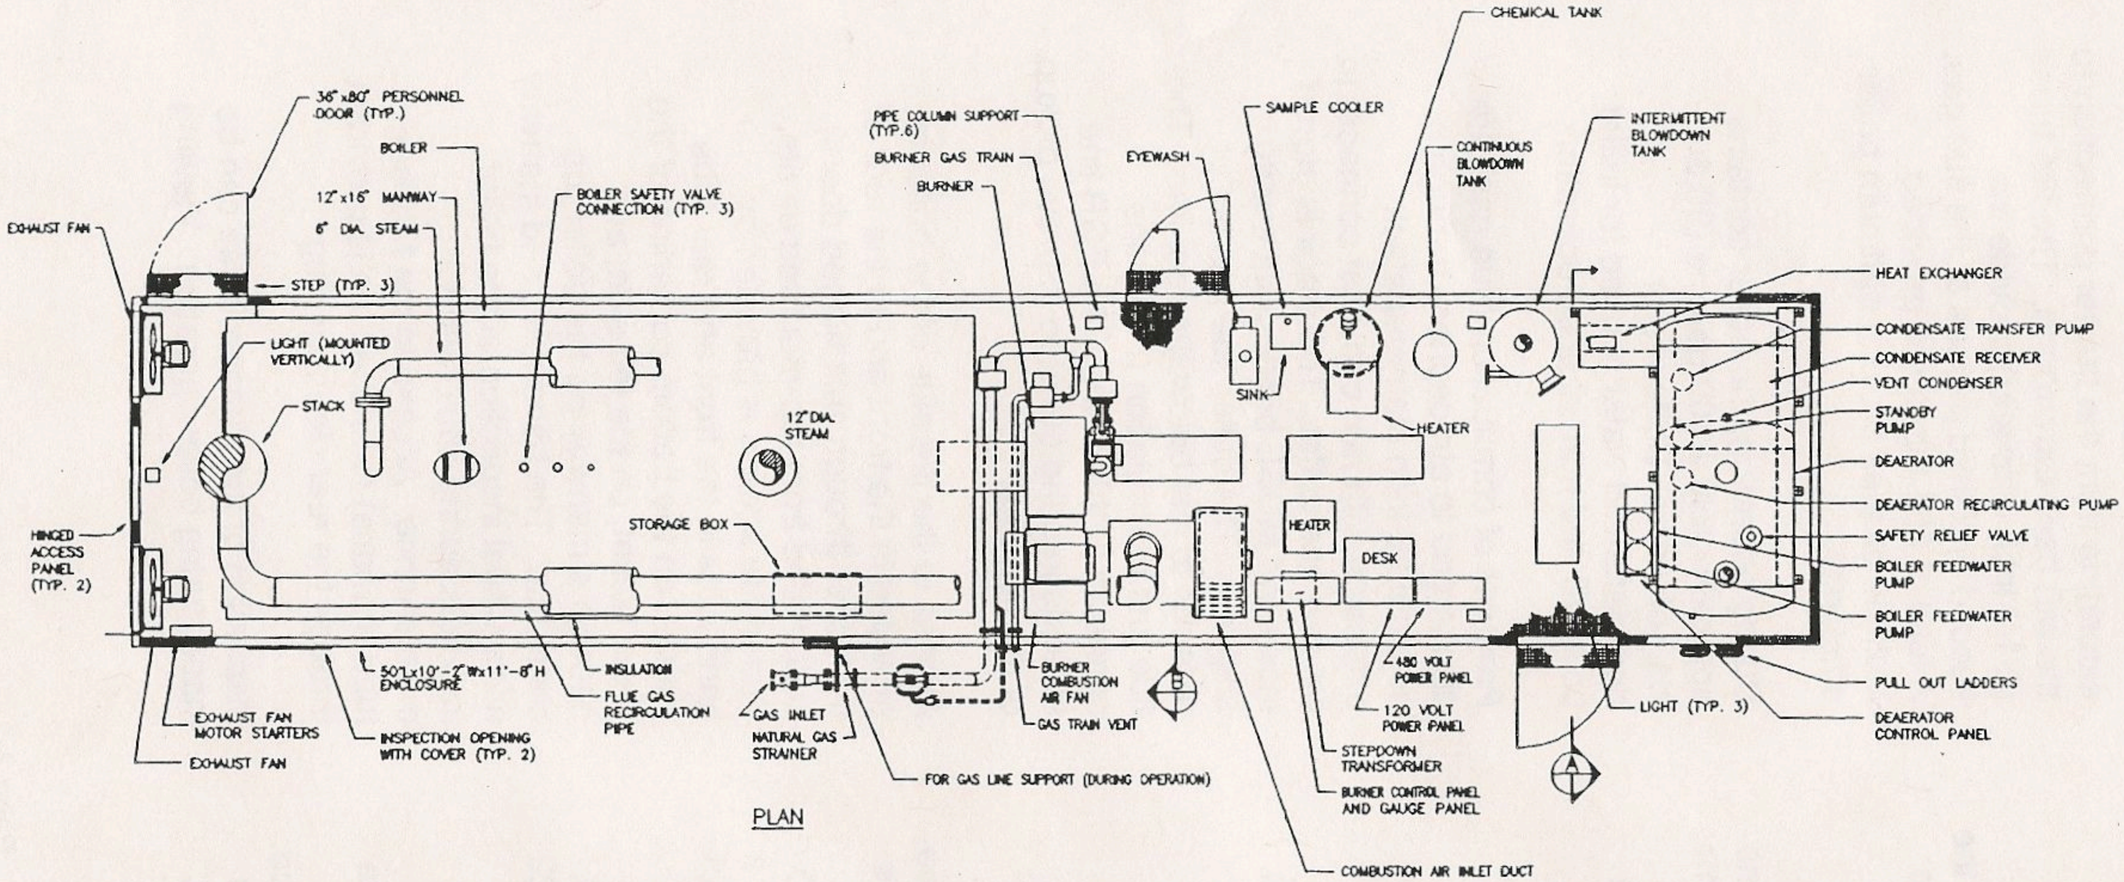

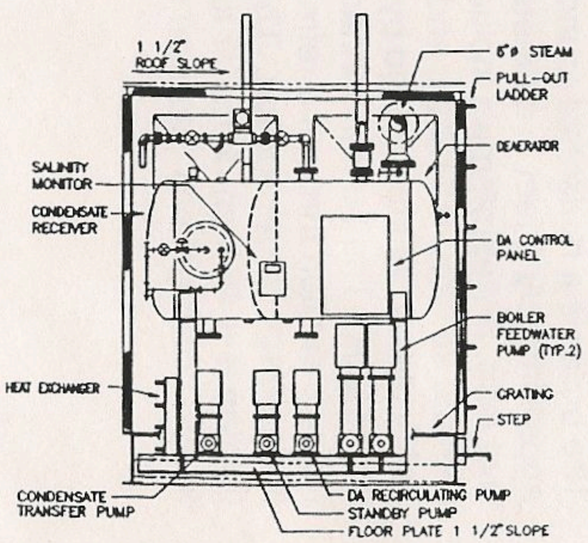

SECTION A

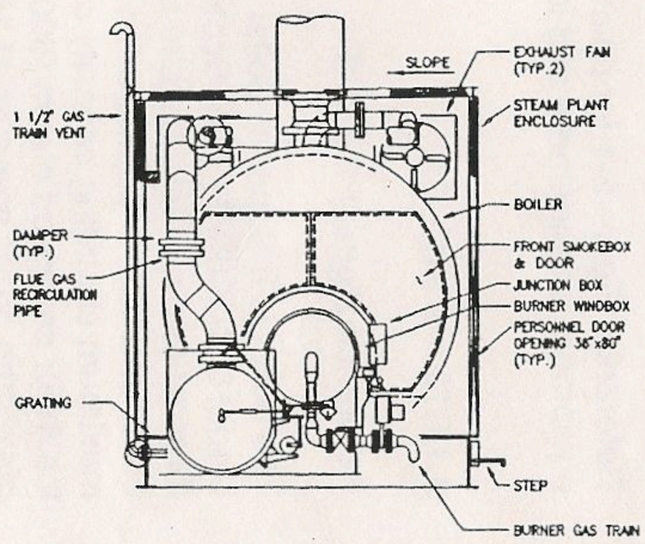

SECTION B

PLANT EQUIPMENT
GENERAL ARRANGEMENT
PLAN AND SECTIONS

FIGURE 2-1