
10th FLOOR PLAN

STRATA PLAN BCS3495
PHASE 3

SCALE 1:125

2 0 2 4

ALL DISTANCES ARE IN METRES.

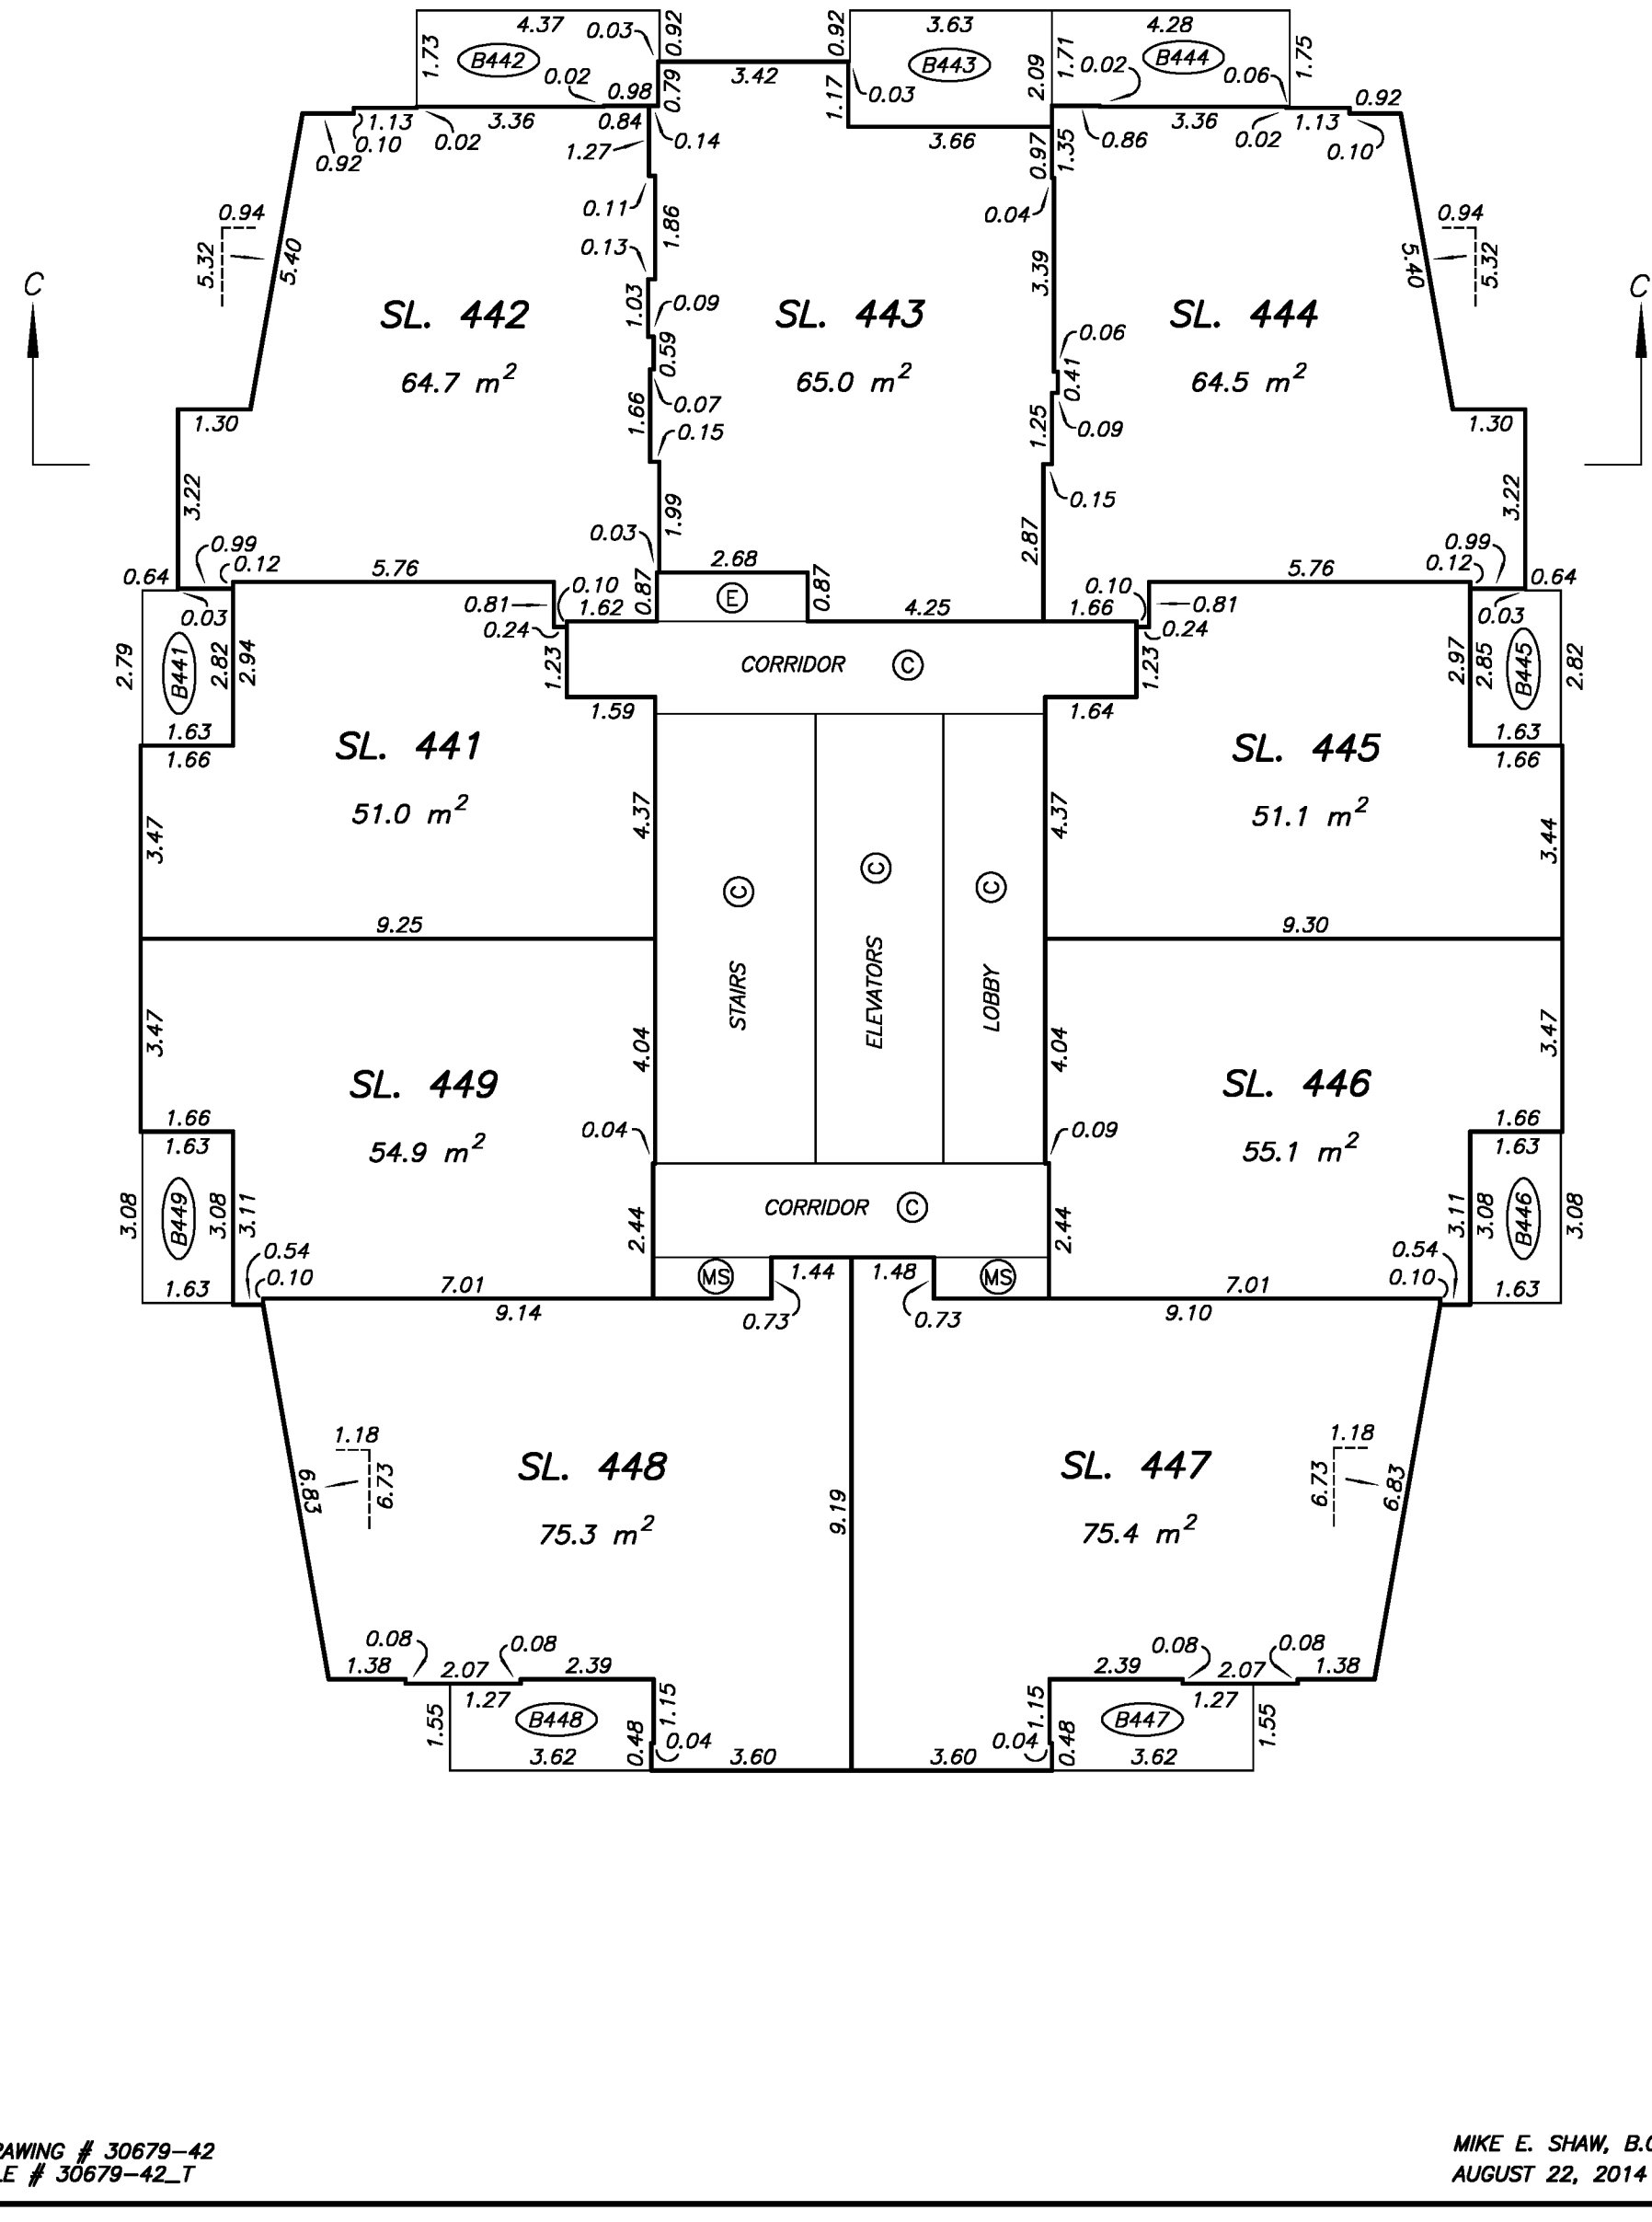

DRAWING # 30679–42
FILE # 30679–42_T

MIKE E. SHAW, B.C.L.S.
AUGUST 22, 2014