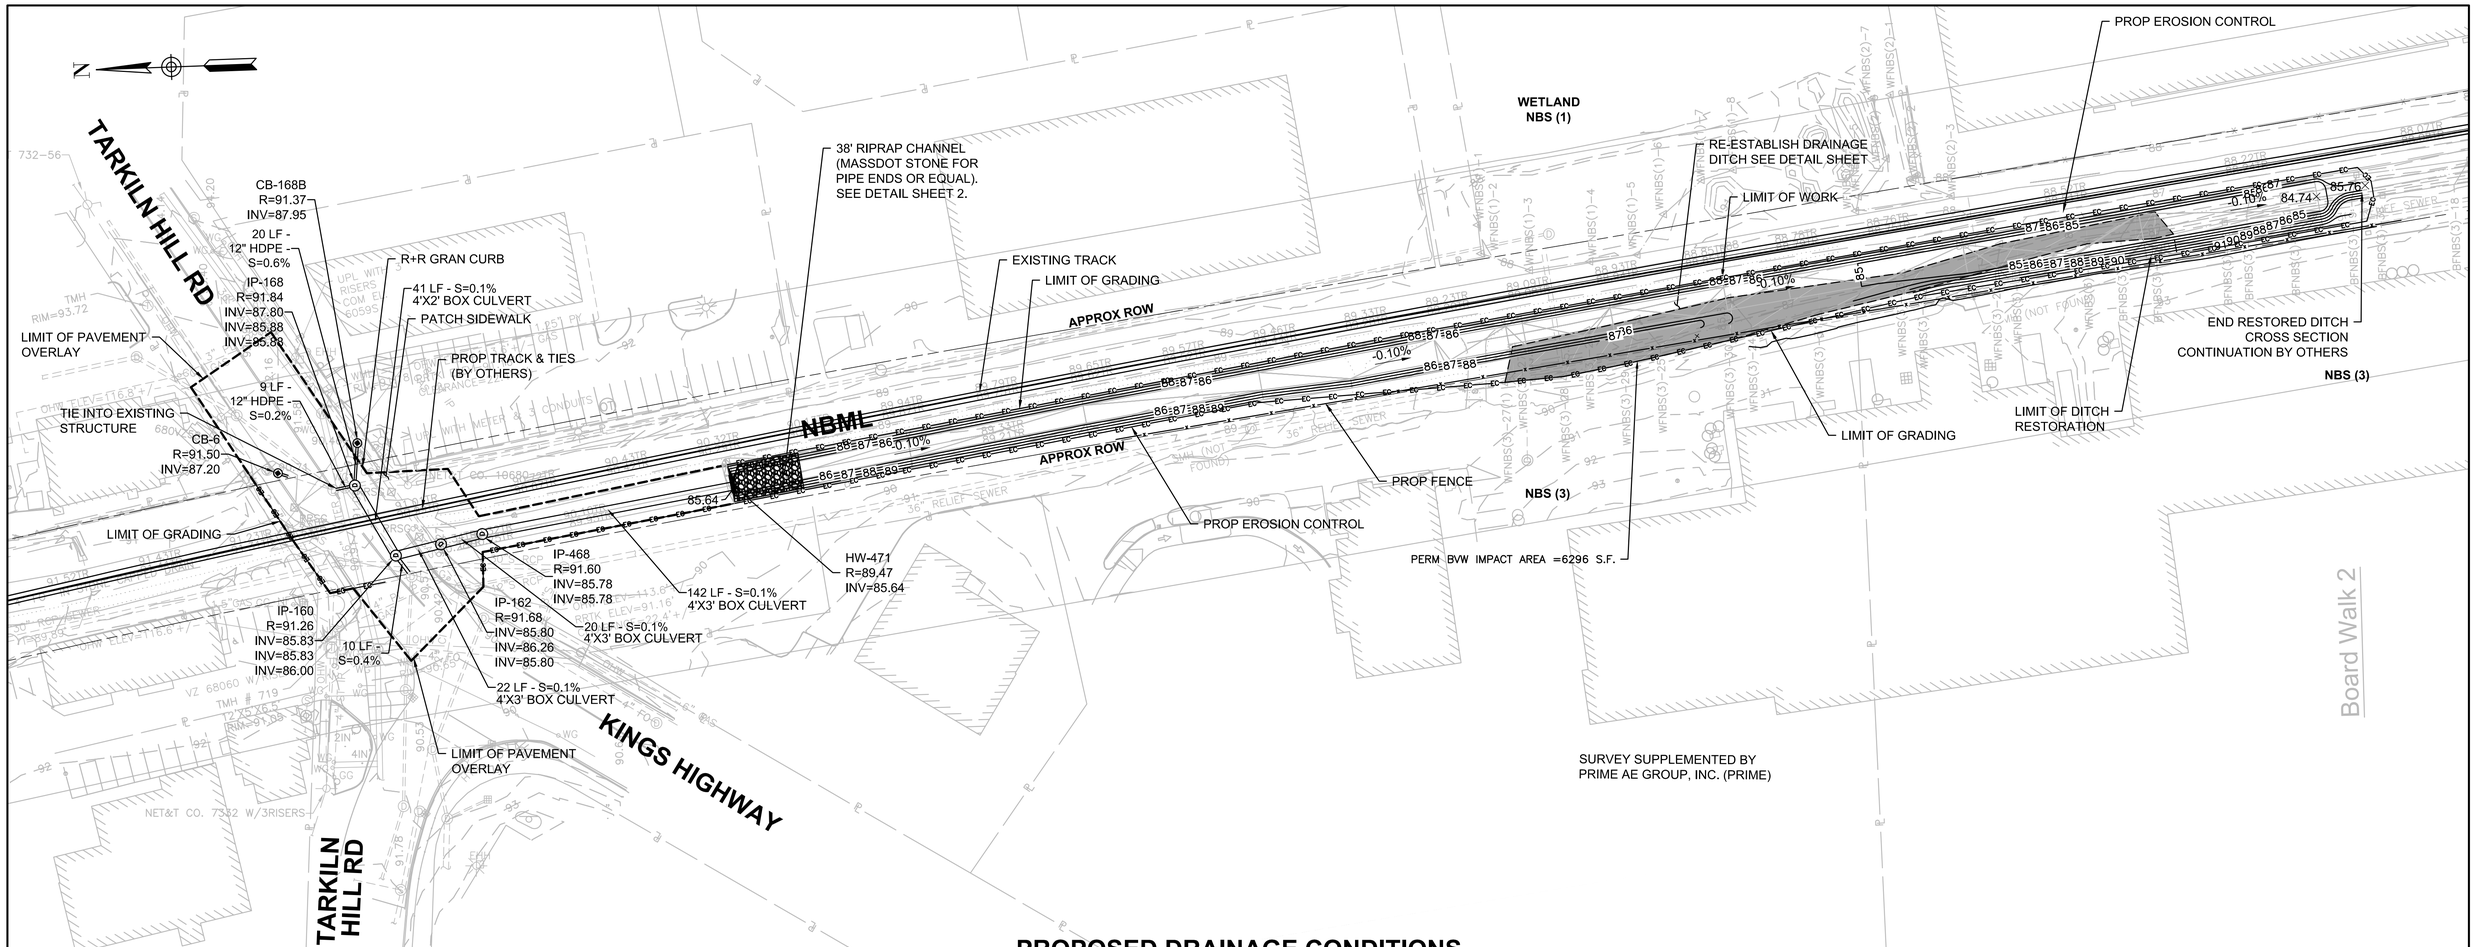

PROPOSED DRAINAGE CONDITIONS

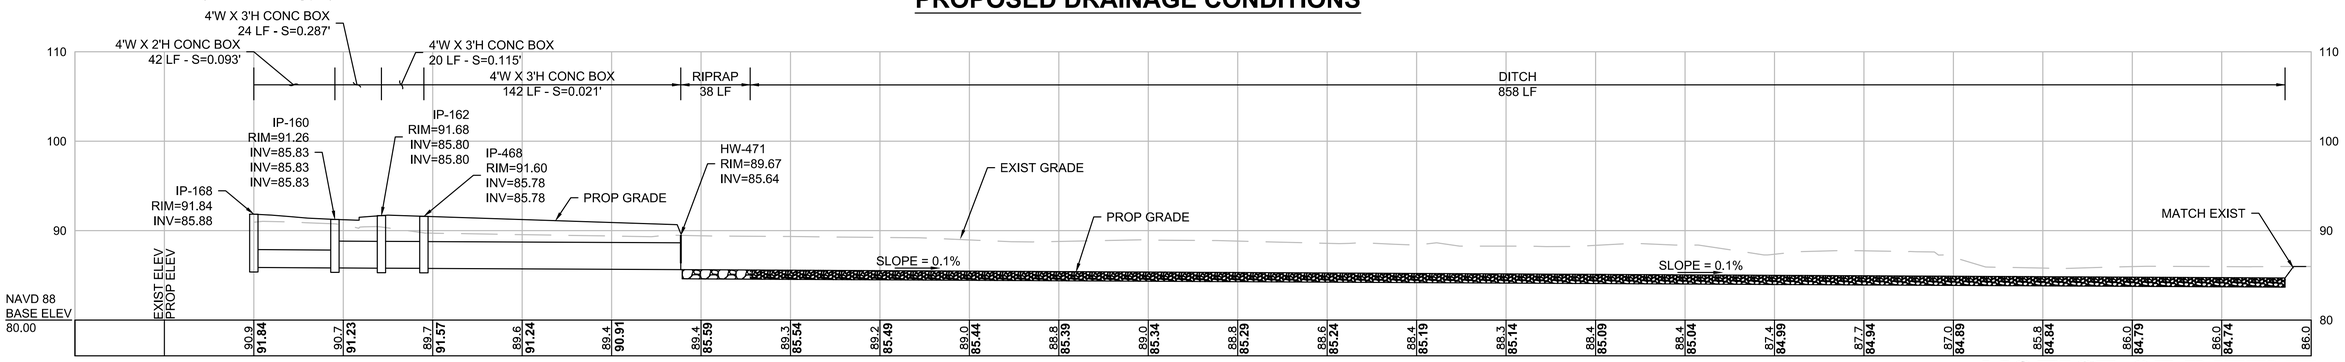

NOTICE OF INTENT SUBMISSION PLAN

40 0 40 80
SCALE IN FEET

NOTES:

1. **INSTALL SILT SACK IN EXISTING CATCH BASINS, BEFORE COMMENCING WORK AND IN NEW CATCH BASINS IMMEDIATELY AFTER INSTALLATION OF STRUCTURE. MAINTAIN UNTIL BINDER COURSE PAVING IS COMPLETE OR PERMANENT STAND OF GRASS HAS BEEN ESTABLISHED.**
2. **4'X2' BOX CULVERT SHALL BE DESIGNED FOR COOPER E-80 LOADING.**

CITY ENGINEER: _____ DATE: _____

NO.	DATE	DESCRIPTION	BY
1	5/2/18	RIPRAP PAD OUTLET	SMK
2	5/31/18	DITCH AND CULVERT	ADZ
3	8/2/18	SHIFT CULVERT XING	CSS

CITY OF NEW BEDFORD
DEPARTMENT OF PUBLIC INFRASTRUCTURE

NEW BEDFORD MAIN LINE
PROPOSED DRAINAGE PLAN

DESIGNED BY : ADZ
CHECKED BY : KJC

SCALE: 1" = 40'
DATE : 06/01/2018
SHEET 5 OF 11