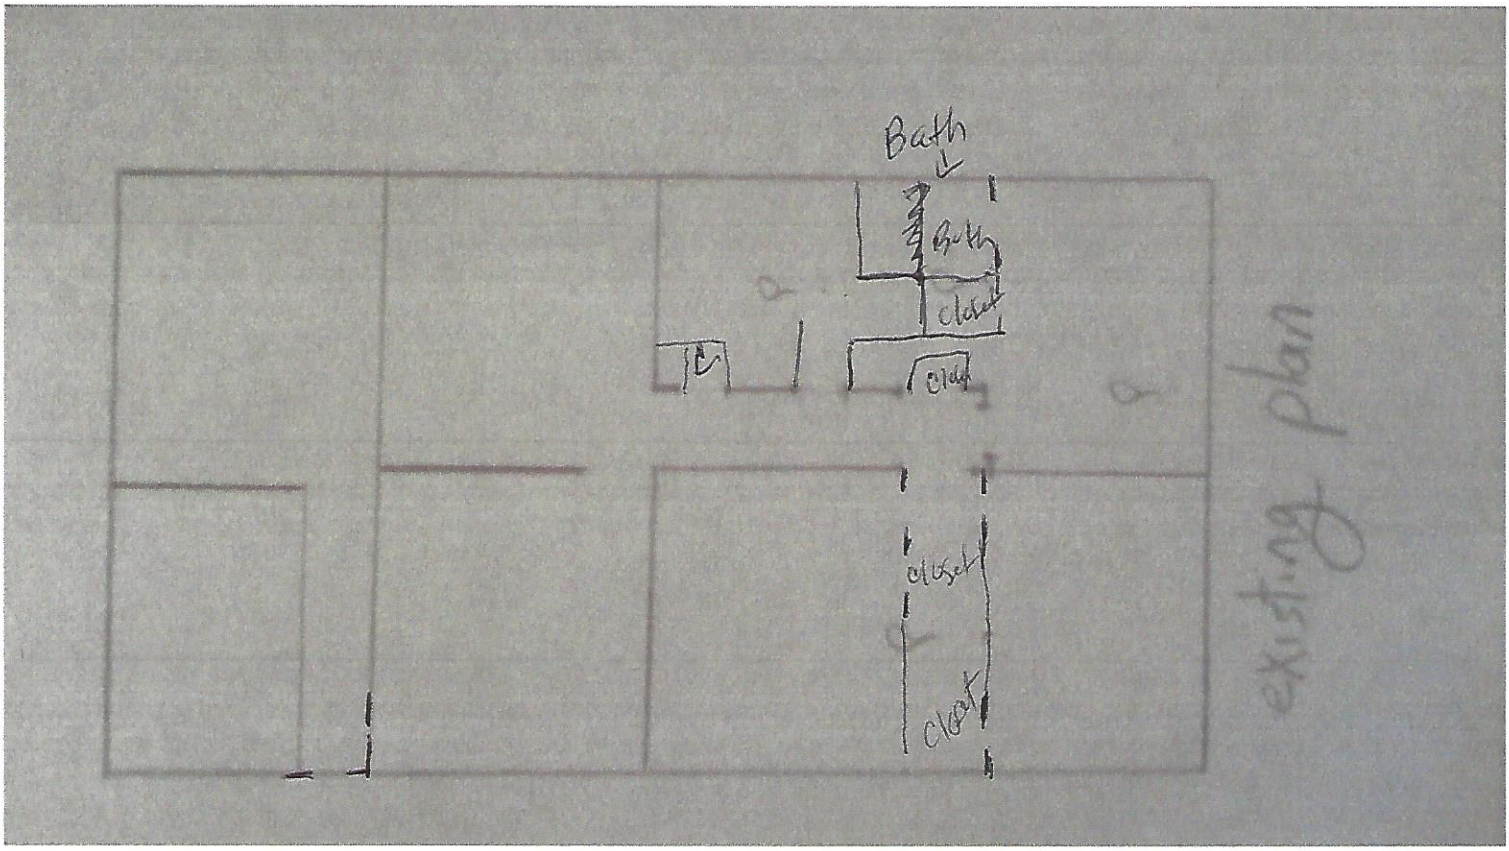
Bath
Bath
closet
closet
closet
closet
existing plan