PERMIT TO CONSTRUCT
Onsite Wastewater System

File Nbr: **2021090047**
County: **Spartanburg**

Name: BRIAN L. BEEKMAN

Type Facility: HOUSE

Subdivision:

Block: 6 Lot: 27

Address: 4121 OLD FARM RD
OKLAHOMA CITY, OK 73120

Site: 528 AIR PARK DR
GREER, SC

Program Code: 360

System Code: 101

TM No.: 4-05-00-038.46

Water Supply: PUBLIC

PERMIT TO CONSTRUCT SYSTEM SPECIFICATIONS

Daily Flow (gpd): 720

Tank Sizes (gal): Septic Tank: 1500 Pump Chamber: 1000 Grease Trap:

LTAR: .30

Trenches: Length (ft): 800 Width (in): 36 Max. Depth (in): 34 Agg. Depth (in): 14

Min Pump Capacity: 15 gpm at 9 ft. of head Alternative Product:

SPECIAL INSTRUCTIONS/CONDITIONS

THIS PERMIT IS SITE SPECIFIC. ANY CHANGES TO THE SYSTEM MUST BE APPROVED BY DHEC. ALTERNATIVE TRENCH PRODUCTS APPROVED UNDER STATE RULES AND REGULATIONS MAY BE SUBSTITUTED. ANY UNAPPROVED CHANGES WILL VOID THIS PERMIT.

Installers must contact the local Environmental Affairs office by 10:00 AM on the day prior to installation in order to schedule a time for the final inspection. If a Department representative does not arrive within 30 minutes of the scheduled time, the installer may conduct the final inspection. When a contractor self-inspection occurs, the installer must complete the DHEC form 3978, Approval to Operate Contractor Self-Inspection. The installer must submit DHEC form 3978 within 2 business days of the completion of the installation.

THIS SYSTEM IS DESIGNED TO SERVE A 6 BEDROOM HOME BUILT WITH NO BASEMENT. NO GRADING CUTS> 2' WITHIN 15' DOWNSLOPE OF SYSTEM OR ITS REPAIR AREA. NO GRADING IN DRAINFIELD AREA.INSTALL DRAINLINES 10' ON CENTER @ 0%SLOPE. USE STEP DOWN OR DROP BOX AS NEEDED. DO NOT PARK OR DRIVE ON SYSTEM.
ALL DETAILS ON PUMP SYSTEM PER SC DHEC PUMP STANDARD.

PERMIT TO CONSTRUCT SYSTEM DIAGRAM (NTS)

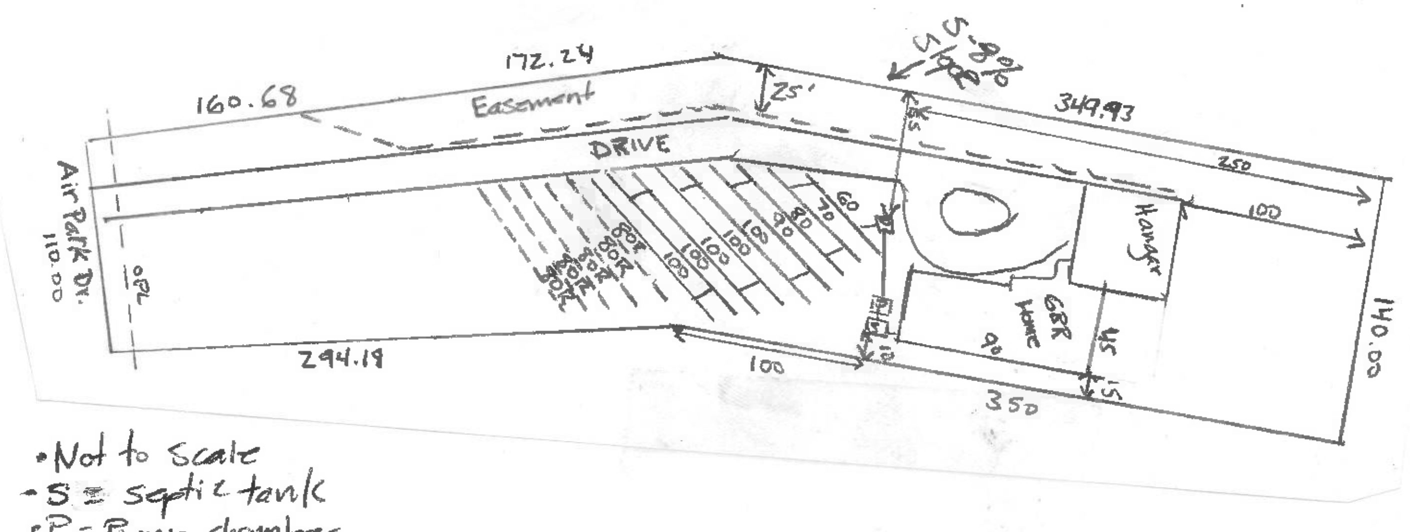

- Not to Scale
- S = septic tank
- P = Pump chamber
- D = Distribution Box
- R = Repair

Issued/Revised By: [signature] Date: 9/29/21

This Permit is Appealable Under the Administrative Procedures Act.
This permit will expire and become null and void five (5) years from the issuance date.
There may be an Additional Fee for Changes in this Permit that Require a Site Reevaluation.

DHEC 1781 (02/2020)

Personal information provided on this form is subject to public scutiny or release.