

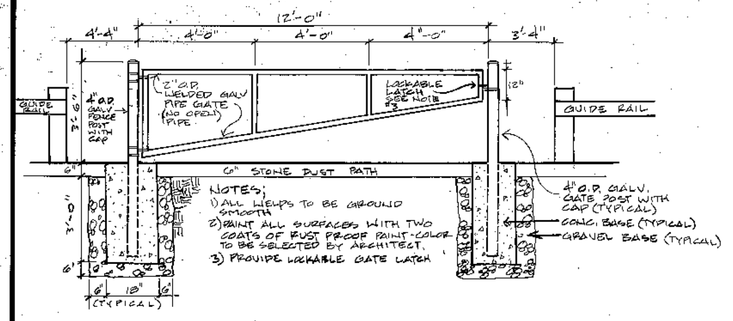



ACCESS GATE (22)
NO SCALE

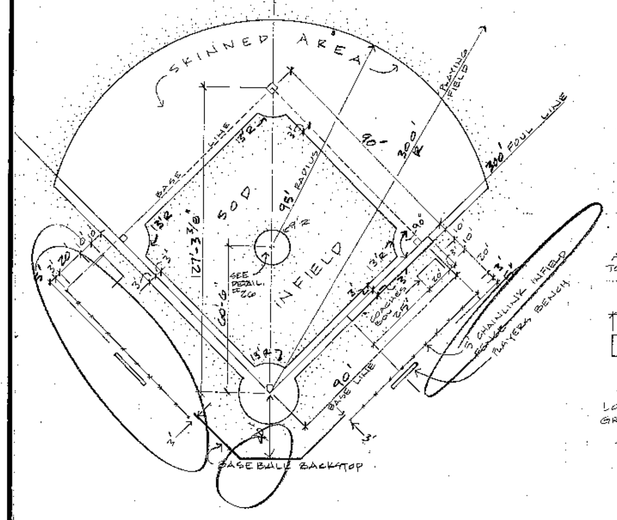

Baseball Infield Layout (23)
NO SCALE

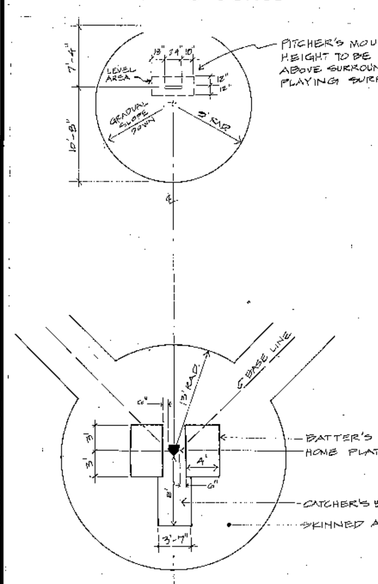


BASEBALL PITCHER'S MOUND AND CATCHER'S BOX (26)
NO SCALE

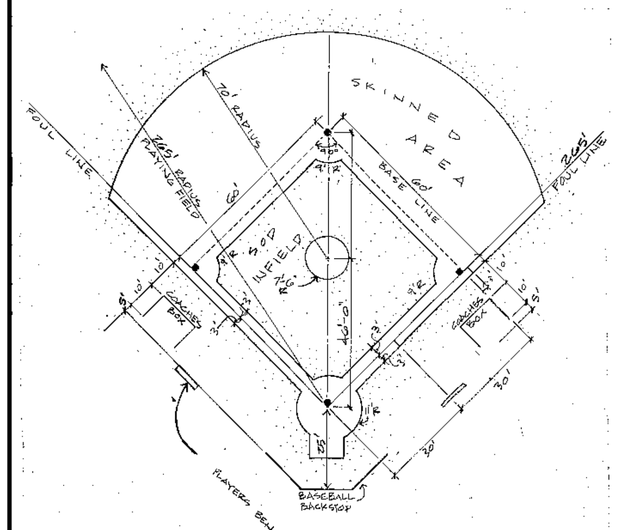

SEE DETAIL #26 FOR PITCHER'S MOUND.
SEE DETAIL #25 FOR SOFTBALL BATTER'S BOX.


Softball Infield Layout (27)
NO SCALE

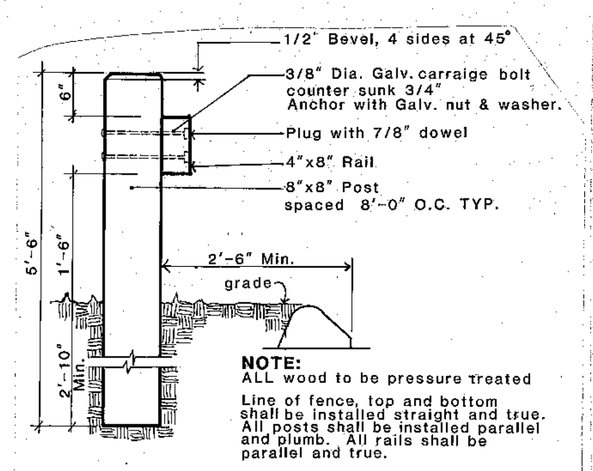


NOTE:
ALL wood to be pressure treated

Line of fence, top and bottom shall be installed straight and true. All posts shall be installed parallel and plumb. All rails shall be parallel and true.


SECTION OF POST & BEAM GUIDERAIL (17)
Scale 1"=1'

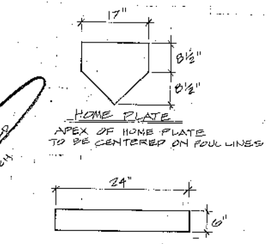

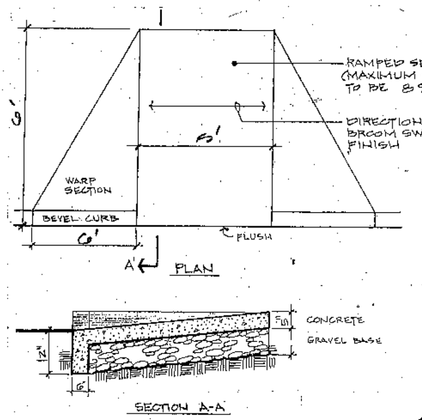


HANDICAP RAMP (18)
NOT TO SCALE


PLATE DIMENSIONS (24)
NO SCALE

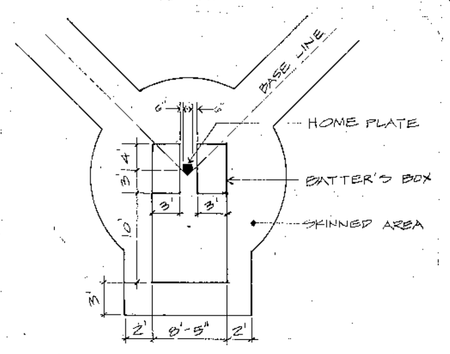

SOFTBALL CATCHER'S BOX (25)
NO SCALE

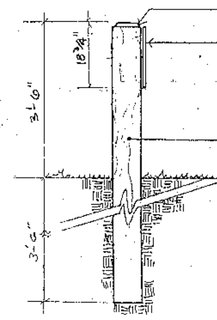


HANDICAP PARKING SIGN POST (19)
NOT TO SCALE

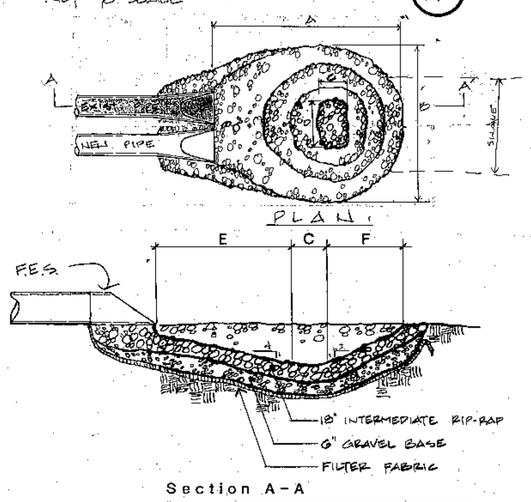


Pipe Dia.	A	B	C	D	E	F	Out-let	Wt. Rip-Rap (ton)
N/A	17'	20'	2'-6	3'	8'	5'-6	Fes 1	20


RIP - RAP PLUNGE POOL (20)
not to scale

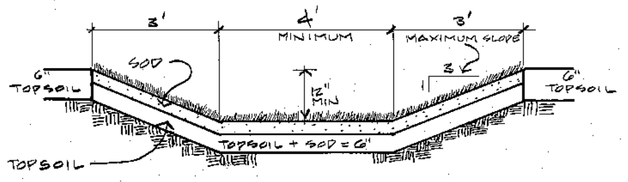


SODDED SWALE (21)
NOT TO SCALE

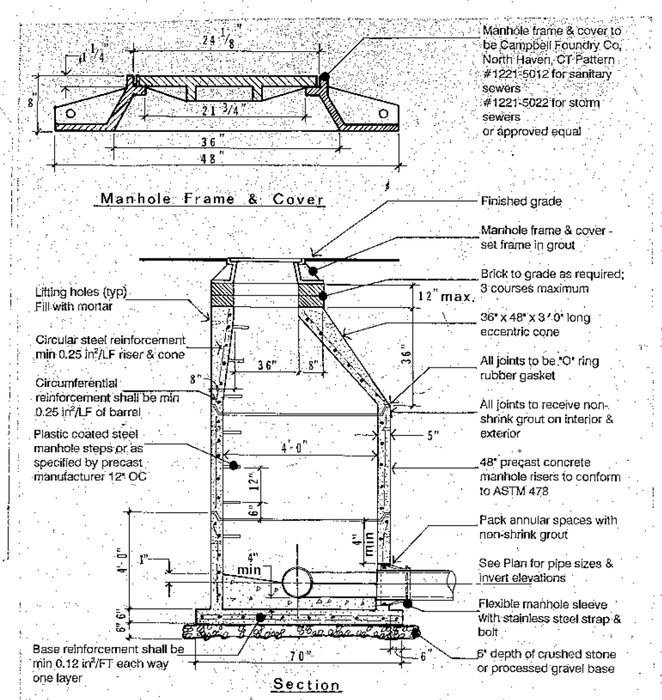


PRECAST CONCRETE MANHOLE (12)
not to scale

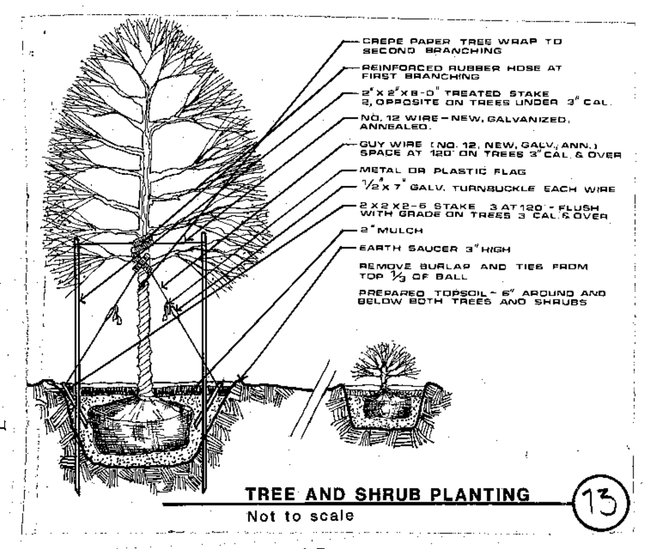

TREE AND SHRUB PLANTING (13)
Not to scale

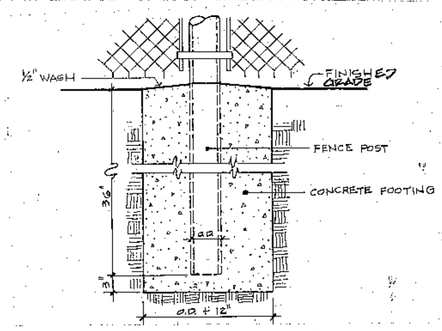


CONCRETE FOOTING FOR CHAINLINK FENCE (14)
NOT TO SCALE

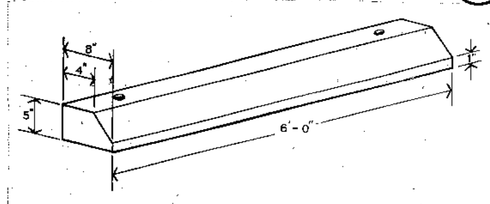


DESIGN NOTES
1. Concrete, 4,000 p.s.i., 28 days.
2. Weight: 195 lbs.
3. Reinforcement: 2 #4 bars.
4. (2) ¾" holes cast in for anchoring.


CONCRETE WHEEL STOP (15)
Not to scale

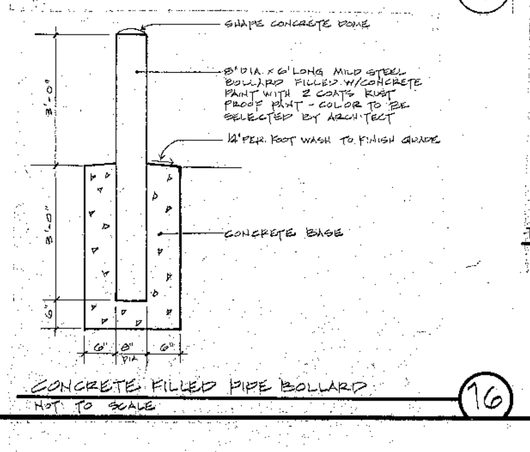


CONCRETE FILLED PIPE BOLLARD (16)
NOT TO SCALE

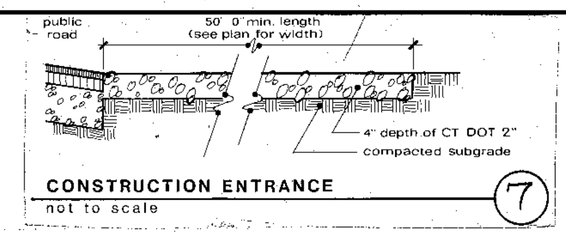


CONSTRUCTION ENTRANCE (7)
not to scale

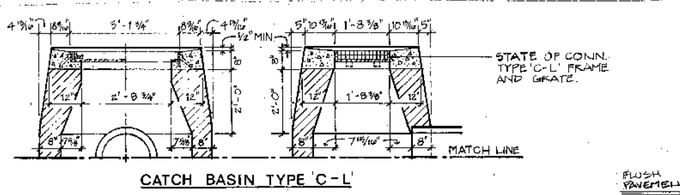

CATCH BASIN TYPE 'C-L'

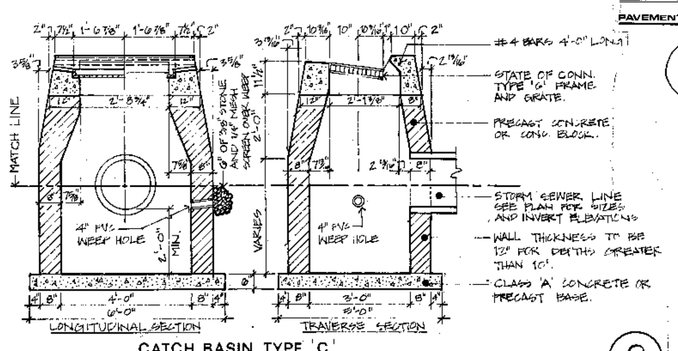


CATCH BASIN TYPE 'C'
NOT TO SCALE

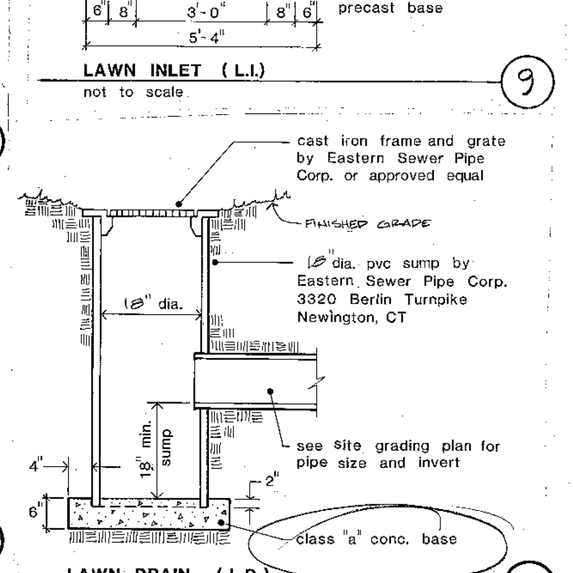

LAWN DRAIN (L.D.) (10)
not to scale


LAWN INLET (L.I.) (9)
not to scale

TRENCHING & PAVEMENT REPAIR (11)
not to scale

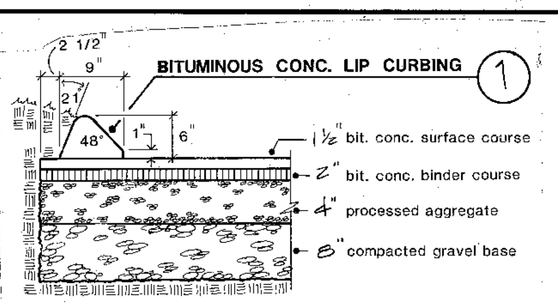


BITUMINOUS CONC. LIP CURBING (1)


BITUMINOUS CONCRETE (2)
not to scale

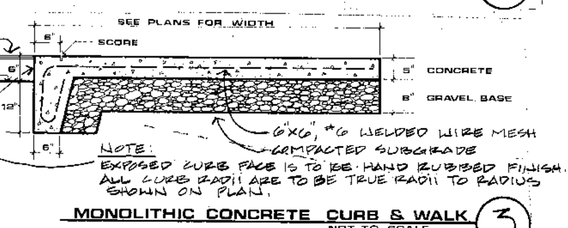

MONOLITHIC CONCRETE CURB & WALK (3)
NOT TO SCALE

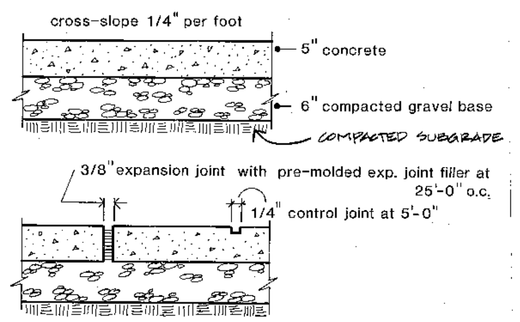


CONCRETE WALK & JOINT DETAIL (4)
not to scale

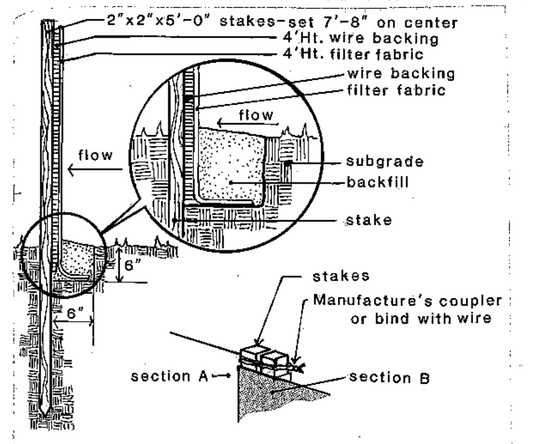

COUPLING OF ADJACENT SECTIONS

SILTATION CONTROL FENCE (5)
Not to scale

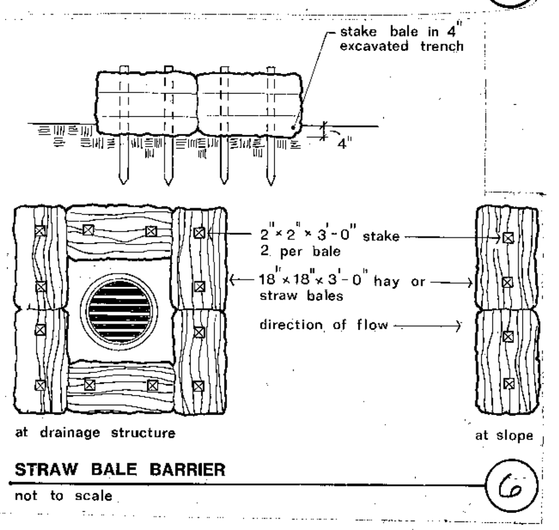

STRAW BALE BARRIER (6)
not to scale

OWNERSHIP OF DOCUMENTS
This document, and the ideas and designs incorporated herein, as an instrument of professional service, is the property of the architect and may not be used, in whole or in part, for any other project without the written authorization of the Architect.

REVISIONS

NO.	DATE	DESCRIPTION

TMR land planners
222 McKee st. Manchester, CT.
Civil Engineering
Landscape Architecture
Land Planning

THE LAWRENCE ASSOCIATES
1079 TOLLAND TURNPIKE MANCHESTER CONNECTICUT 06040
(203) 643-2161

PROJECT NUMBER 215.01

PROJECT TITLE
ALTERATIONS AND ADDITIONS TO :
BOLTON ELEMENTARY SCHOOL
NOTCH ROAD
BOLTON, CONNECTICUT

DRAWING TITLE
SITE DETAILS

SCALE NONE | DATE Aug 17, 1992

L•6
DRAWING 7 OF 30