

OWNERSHIP OF DOCUMENTS
This document, and the ideas and designs incorporated herein, as an instrument of professional service, is the property of the Architect and is not to be used, in whole or in part, for any other project without the written authorization of the Architect.

REVISIONS

NO.	DATE	DESCRIPTION

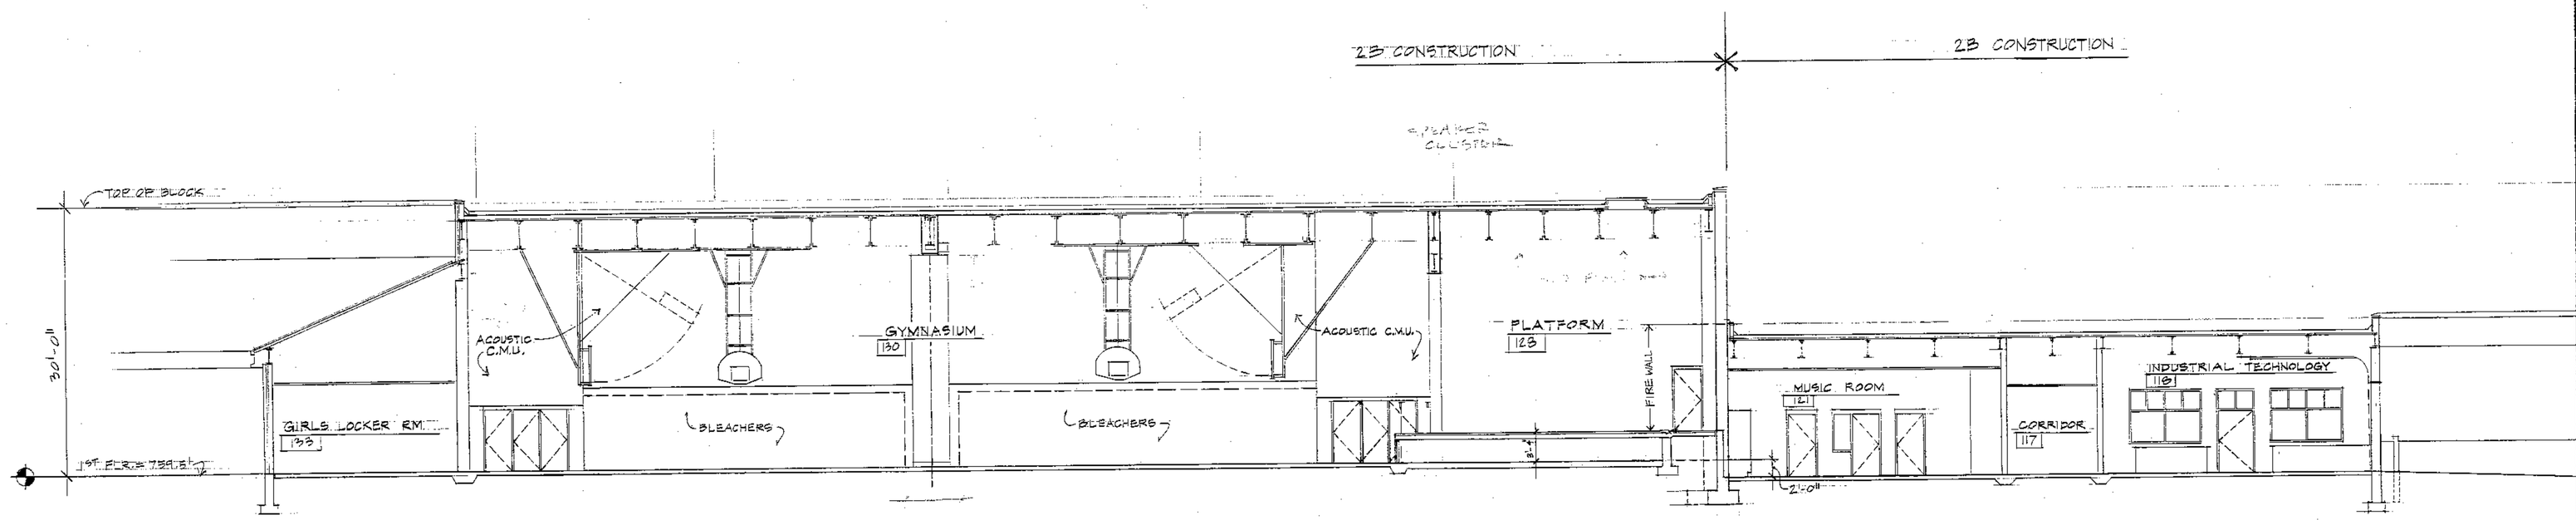

BUILDING SECTION F-F
SCALE: 1/8" = 1'-0"

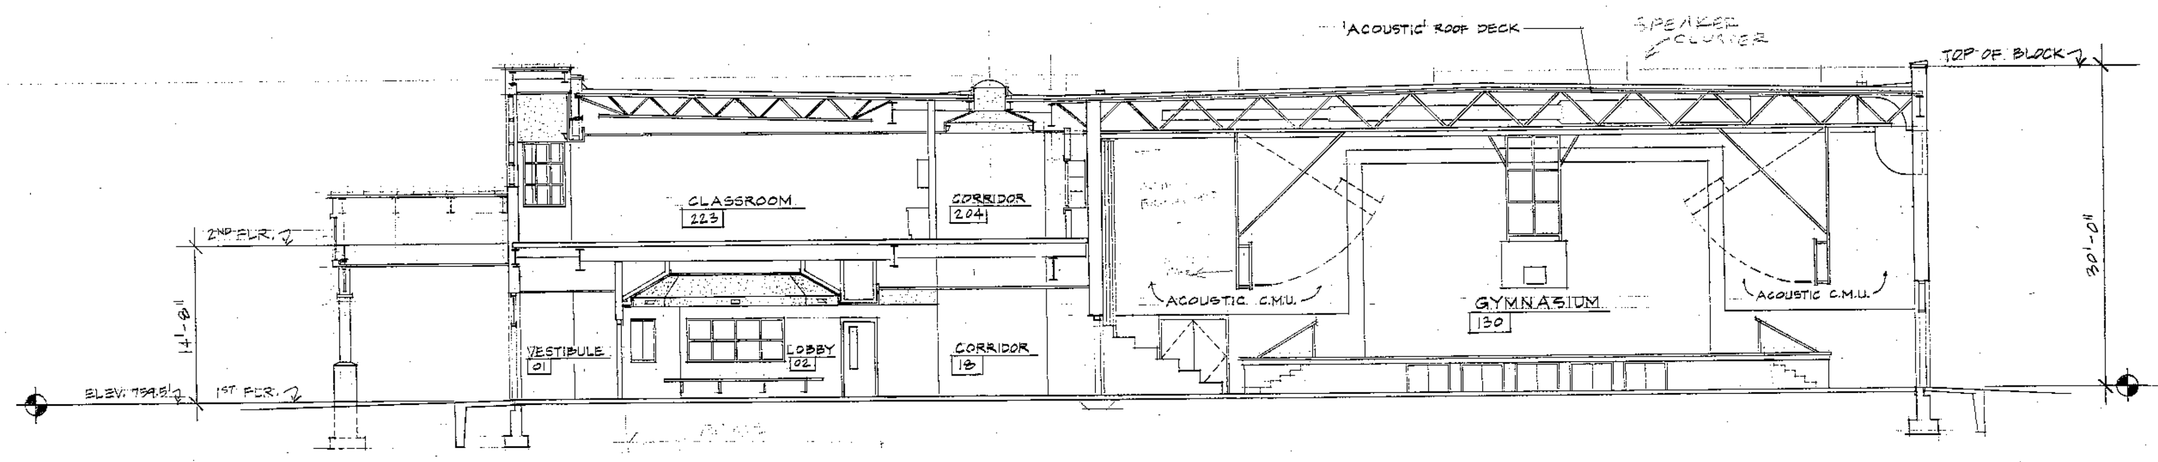

BUILDING SECTION G-G
SCALE: 1/8" = 1'-0"

• ATTIC MECH. & ELEC. ITEMS @ APPROPRIATE HEIGHTS

ADDITIONS AND ALTERATIONS TO:
BOLTON ELEMENTARY SCHOOL
NOTCH ROAD
BOLTON, CONNECTICUT

THE LAWRENCE ASSOCIATES
ARCHITECTS • PLANNERS • MANCHESTER, CONNECTICUT 06040
(203) 649-2891

PROJECT NUMBER 2135.01

DRAWING TITLE
BUILDING SECTIONS

SCALE AS SHOWN
DATE 9-17-1992

A-13
DRAWING 21 OF 89