
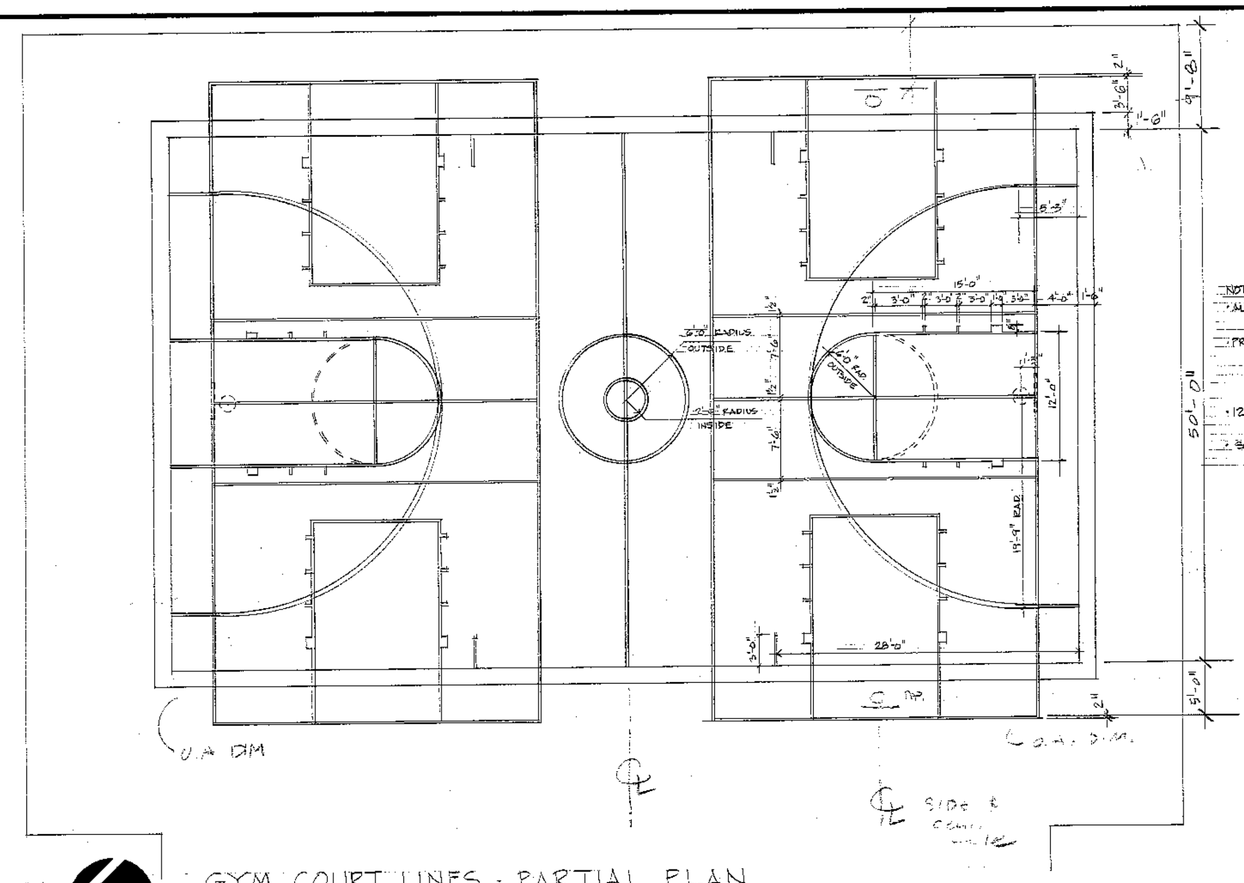


N


GYM COURT LINES - PARTIAL PLAN

SCALE: 1/8" = 1'-0"

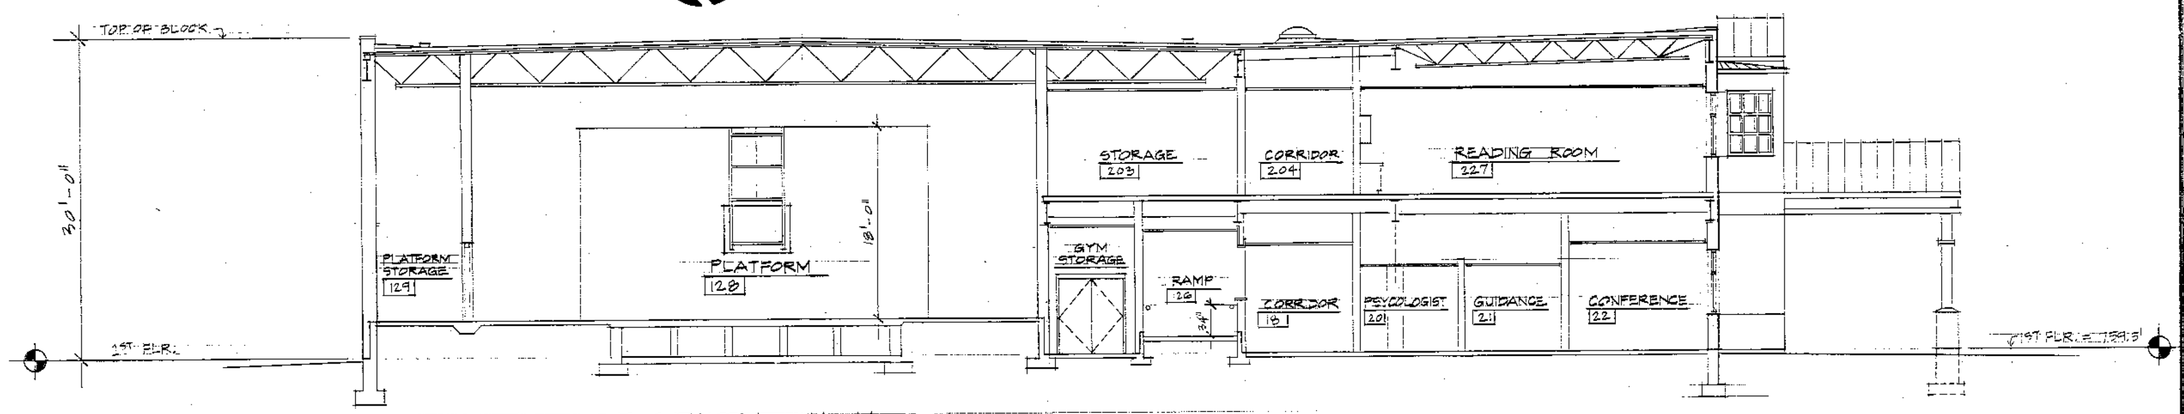


BUILDING SECTION H-H

SCALE: 1/8" = 1'-0"

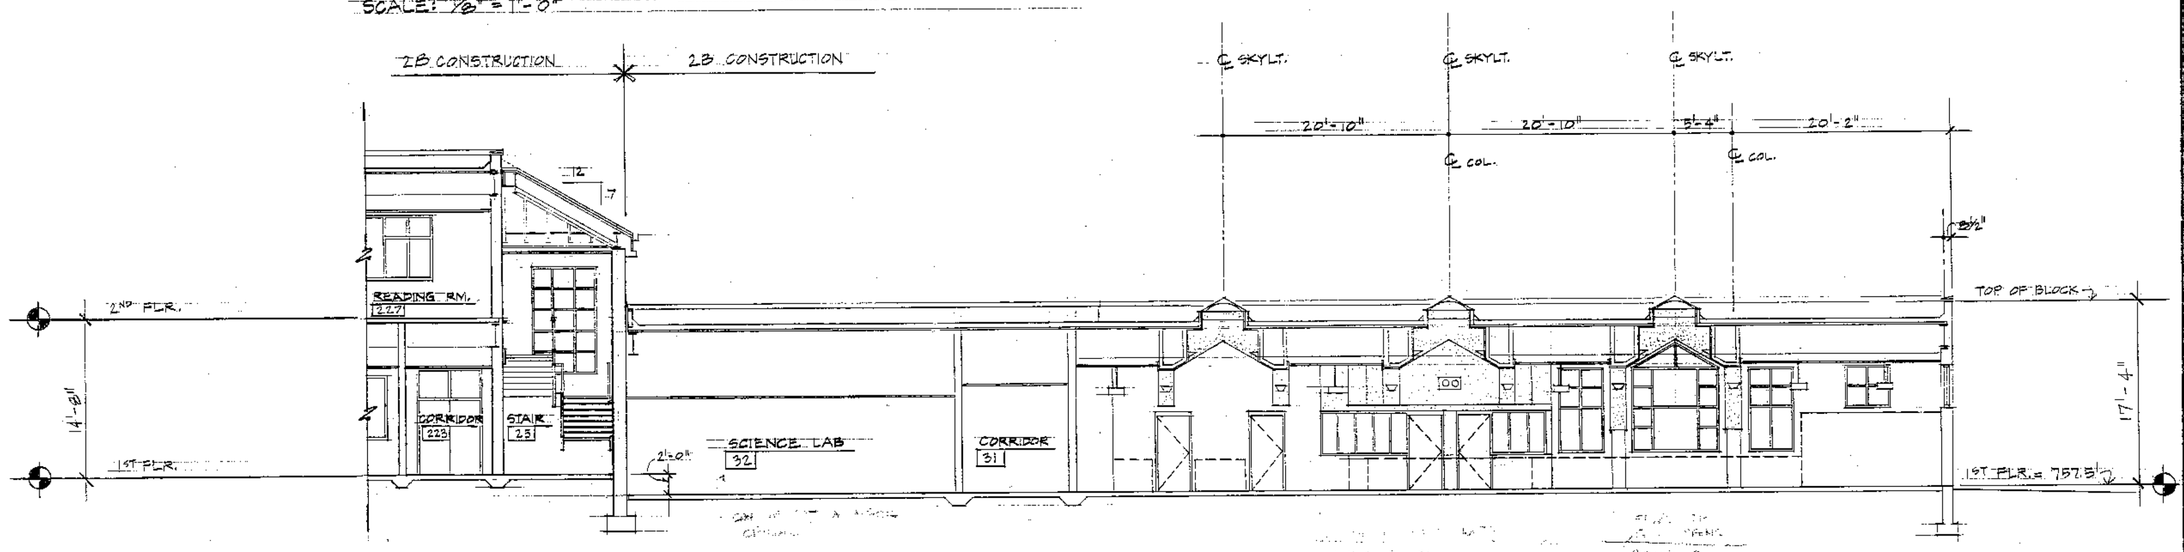


BUILDING SECTION I-I

SCALE: 1/8" = 1'-0"

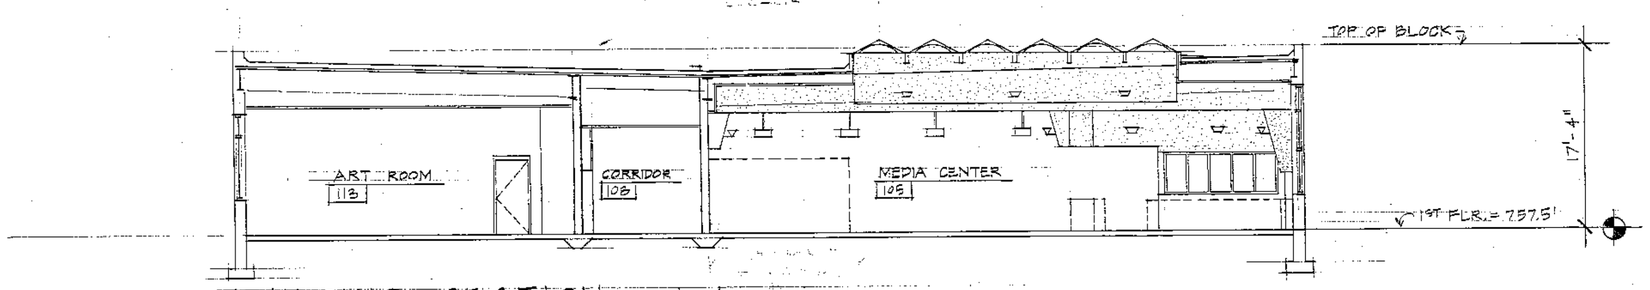


BUILDING SECTION J-J

SCALE: 1/8" = 1'-0"

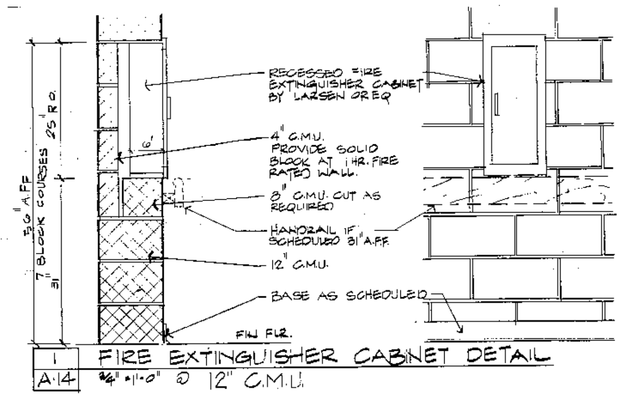


1 / A-14 FIRE EXTINGUISHER CABINET DETAIL

3/4"=1'-0" @ 12" C.M.U.

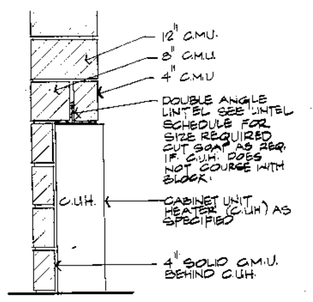

2 / A-14 FULLY RECESSED CABINET UNIT HEATER @ 12 C.M.U

3/4"=1'-0"

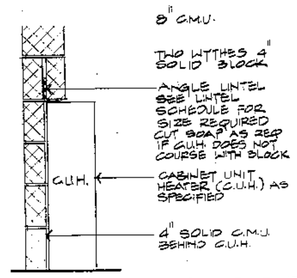

3 / A-14 SEMI-RECESSED CABINET UNIT HEATER @ 8 C.M.U.

OWNERSHIP OF DOCUMENTS
This document and the ideas and designs incorporated herein, as an instrument of service, is the property of the Lawrence Associates and shall not be used, in whole or in part, for any other project without the written authorization of the Architect.

REVISIONS

NO.	DATE	DESCRIPTION

THE LAWRENCE ASSOCIATES
ARCHITECTURE | PLANNING | INTERIOR DESIGN
PROJECT MANAGEMENT
21 [illegible] OAKLAND
[illegible] 06492
(203) 634-4700

PROJECT NUMBER 9135.01

ALTERATIONS AND ADDITIONS TO:
BOLTON ELEMENTARY SCHOOL
NOTCH ROAD
BOLTON, CONNECTICUT

DRAWING TITLE
BUILDING SECTIONS
GYM COURT LINES
C.U.H. DETAILS

SCALE AS SHOWN | DATE 8-7-1992

A-14

DRAWING 22 OF 89