

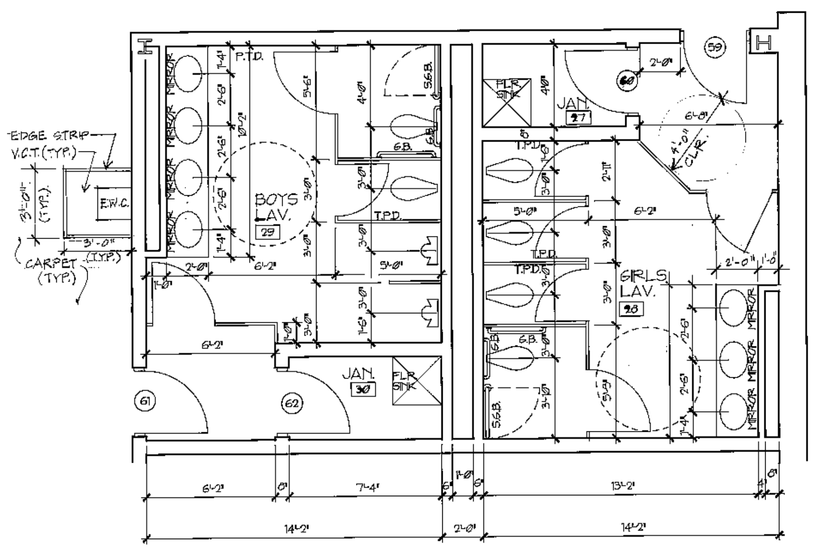



1 A-25 Enlarged Plan Of Room's # 28 & 29
scale: 1/4" = 1'-0"

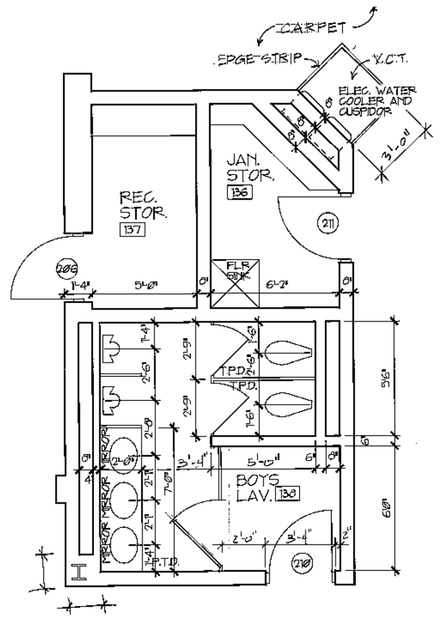


2 A-25 Enlarged Plan Of Room's # 136,137 & 138
scale: 1/4" = 1'-0"

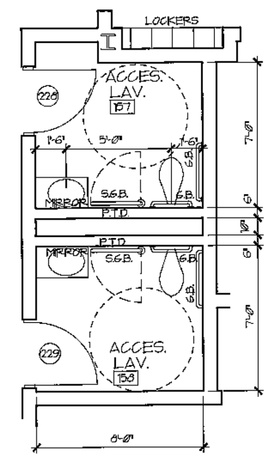


3 A-25 Enlarged Plan Of Room's # 157 & 158
scale: 1/4" = 1'-0"

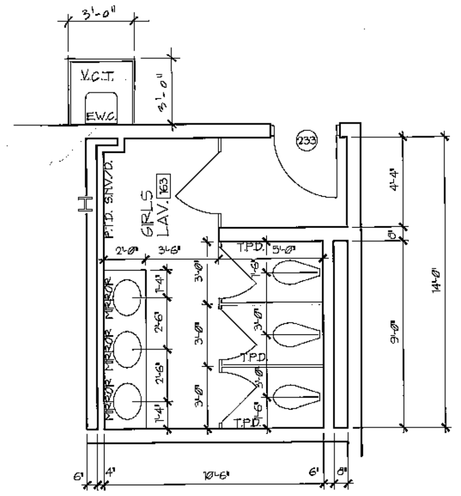


4 A-25 Enlarged Plan Of Room # 163
scale: 1/4" = 1'-0"

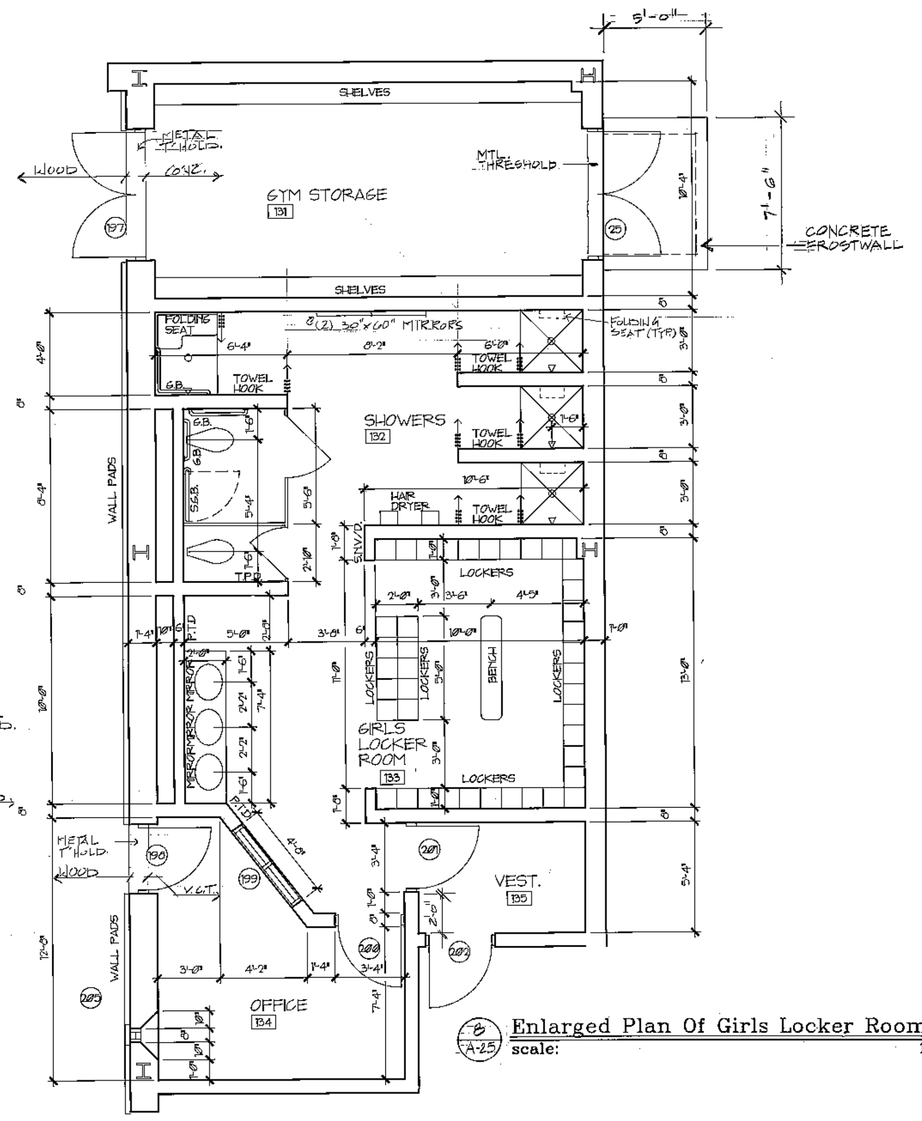


B A-25 Enlarged Plan Of Girls Locker Room & Office
scale: 1/4" = 1'-0"

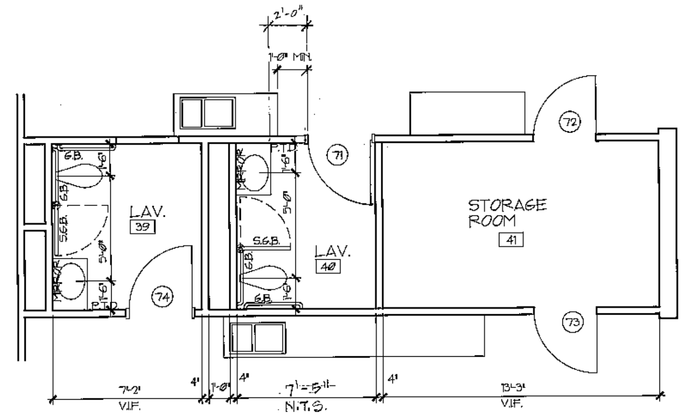


5 A-25 Enlarged Plan Of Room's # 39,40 & 41
scale: 1/4" = 1'-0"

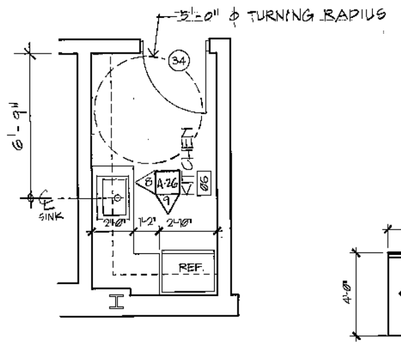


6 A-25 Enlarged Plan Of Room # 06
scale: 1/4" = 1'-0"

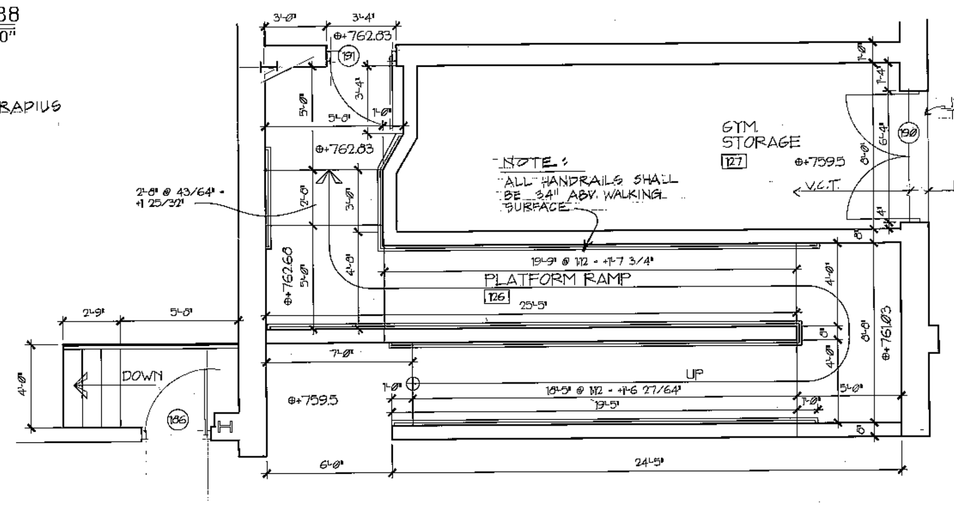


7 A-25 Enlarged Plan Of Platform Ramp & room # 127
scale: 1/4" = 1'-0"

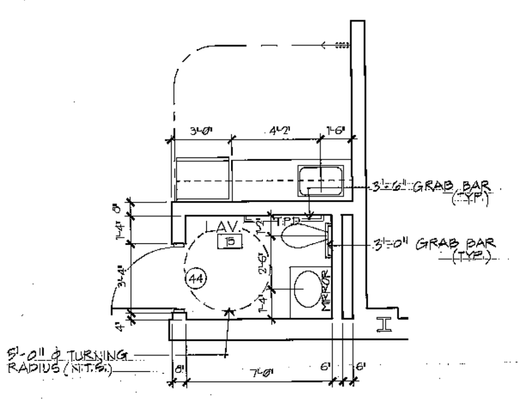


9 A-25 Enlarged Plan Of Room # 15
scale: 1/4" = 1'-0"

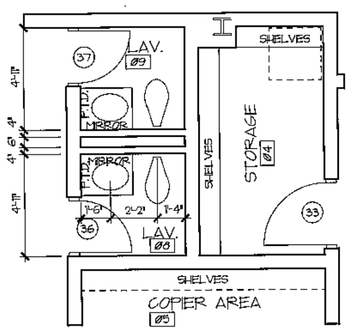


10 A-25 Enlarged Plan Of Room's # 04,05,06 & 09
scale: 1/4" = 1'-0"

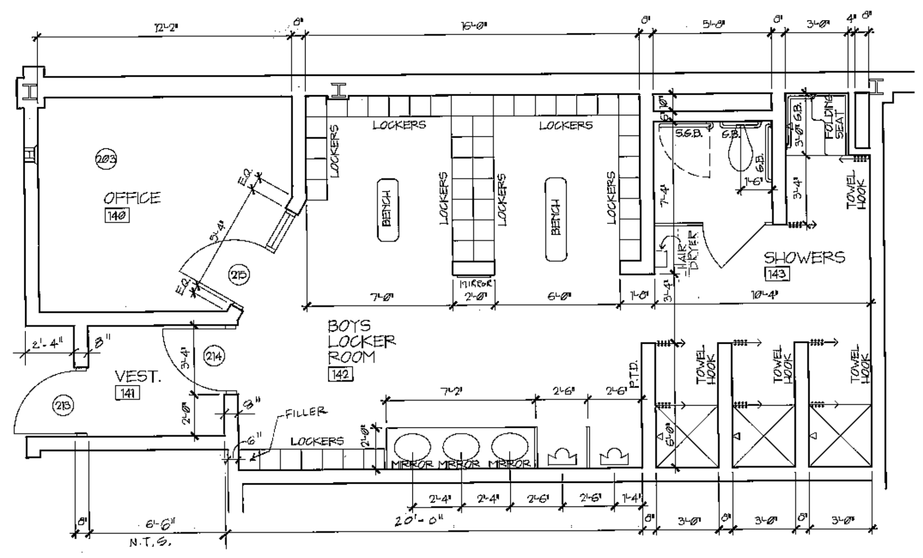


11 A-2. Enlarged Plan Of Boys Locker Room & Office
scale: 1/4" = 1'-0"

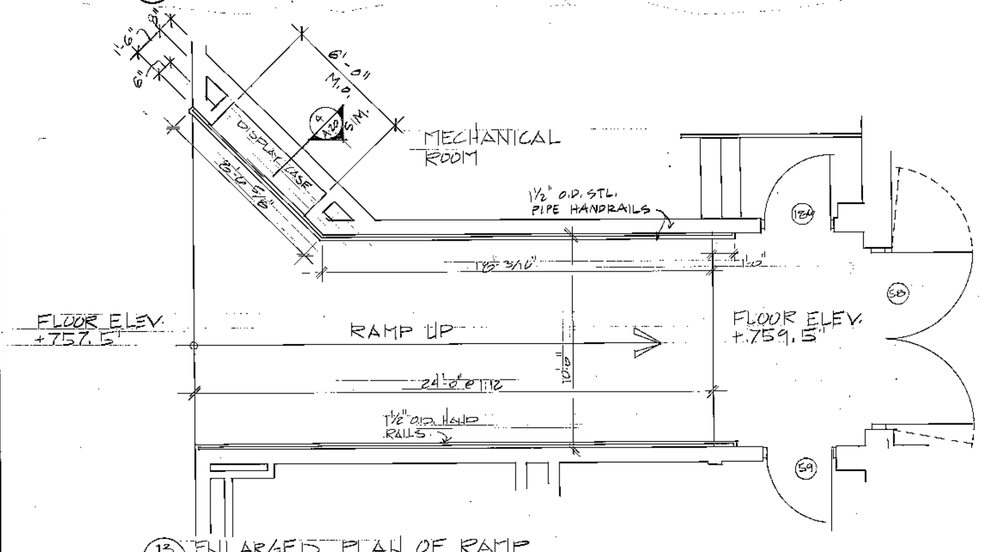

13 A-25 ENLARGED PLAN OF RAMP
SCALE 1/4"=1'-0"

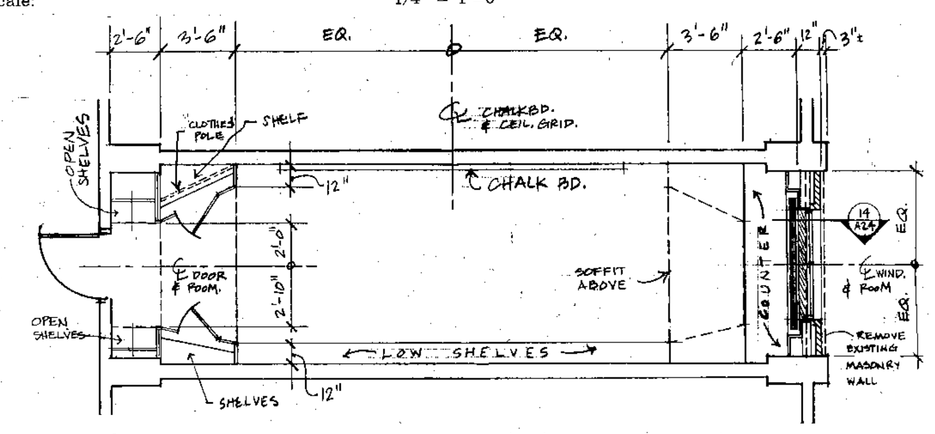

14 A-25 ENLARGED PLAN - REMEDIAL READING ROOM #35
SCALE : ¼" = 1'-0"

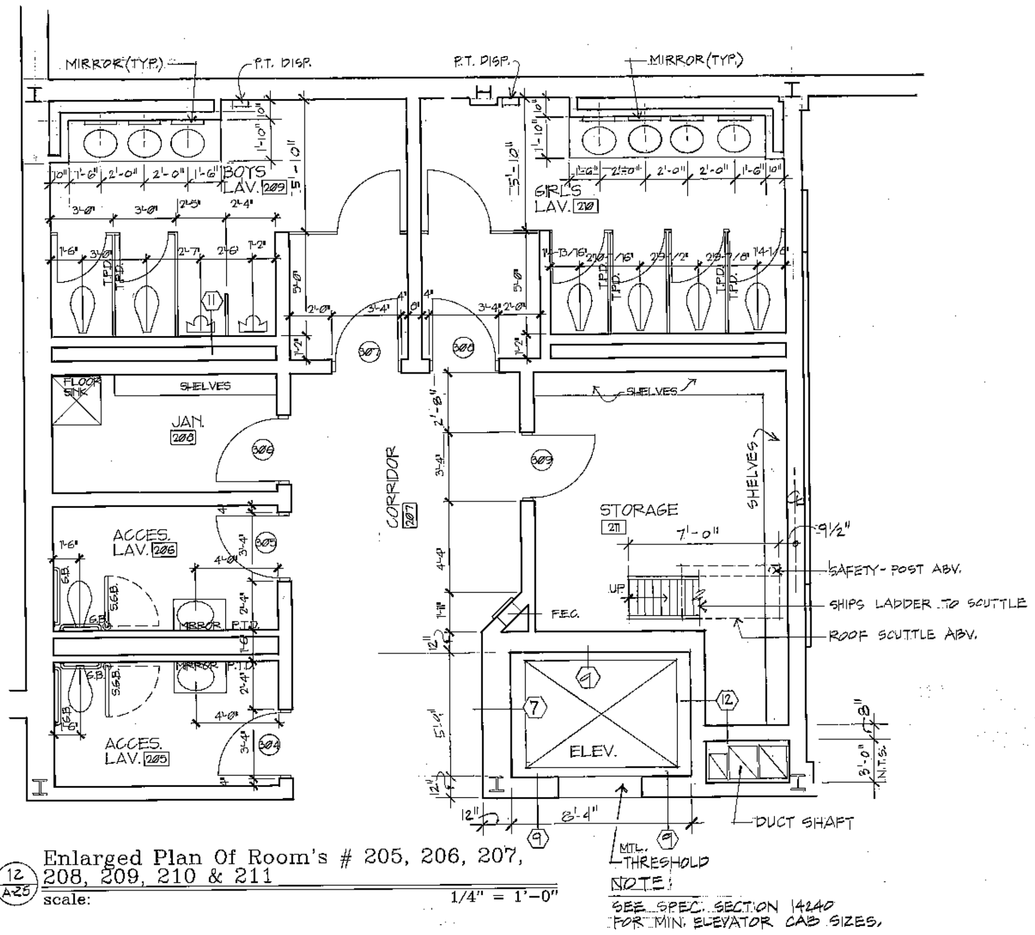

12 A-25 Enlarged Plan Of Room's # 205, 206, 207, 208, 209, 210 & 211
scale: 1/4" = 1'-0"

NOTE:
SEE SPEC. SECTION 14240 FOR MIN. ELEVATOR CAB SIZES.

OWNERSHIP OF DOCUMENTS
THESE DRAWINGS AND THE IDEAS AND CONCEPTS INCORPORATED THEREIN, AS AN INSTRUMENT OF PROFESSIONAL SERVICE, ARE THE PROPERTY OF THE ARCHITECT AND IS NOT TO BE USED, IN WHOLE OR IN PART, FOR ANY OTHER PROJECT WITHOUT THE WRITTEN AUTHORIZATION OF THE ARCHITECT.

REVISIONS

NO.	DATE	DESCRIPTION

THE LAWRENCE ASSOCIATES
ARCHITECTS / PLANNERS, LLC
1079 TOLLAND TURNPIKE MANCHESTER, CONNECTICUT 06040
(203) 643-2181

PROJECT NUMBER 2155.01

ALTERATIONS AND ADDITIONS TO :
BOLTON ELEMENTARY SCHOOL
NOTCH ROAD
BOLTON, CONNECTICUT

DRAWING TITLE
ENLARGED PARTIAL PLANS

SCALE 1/4"=1'-0" DATE 8-17-1992

A-25
DRAWING 33 OF 89