


© 1992 THE LAWRENCE ASSOCIATES

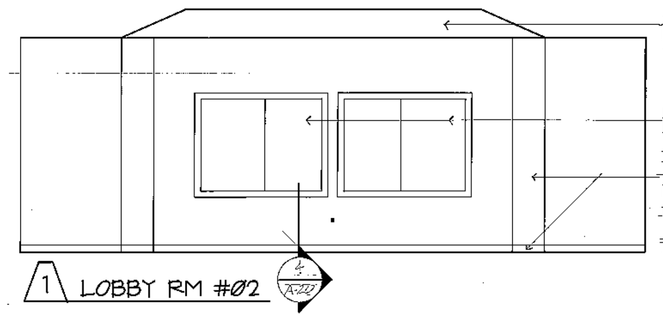


1 LOBBY RM #02

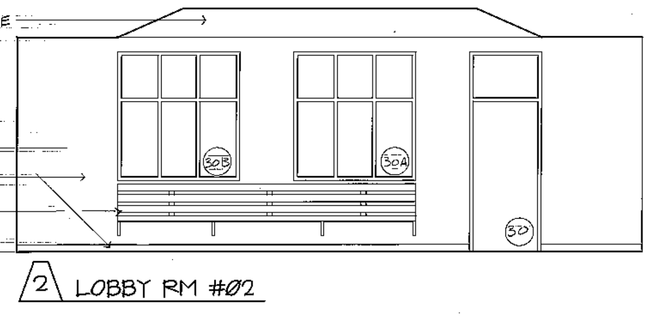


2 LOBBY RM #02

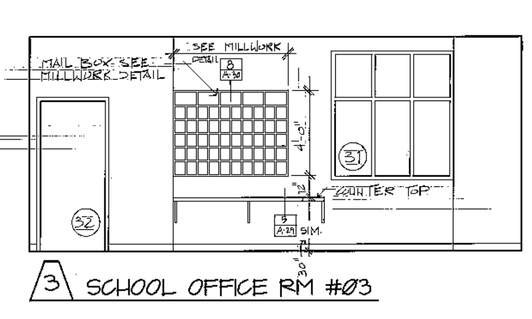


3 SCHOOL OFFICE RM #03

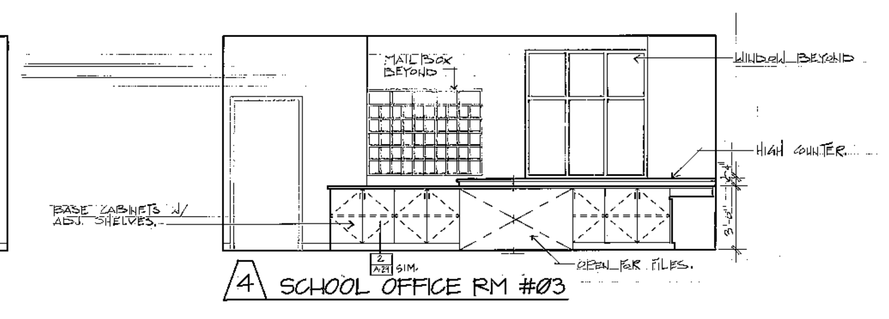


4 SCHOOL OFFICE RM #03

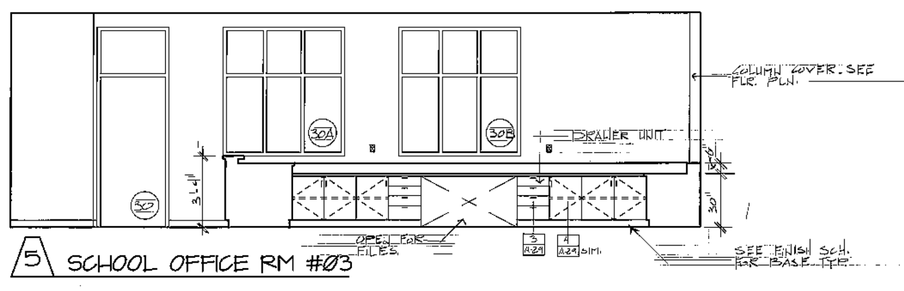


5 SCHOOL OFFICE RM #03

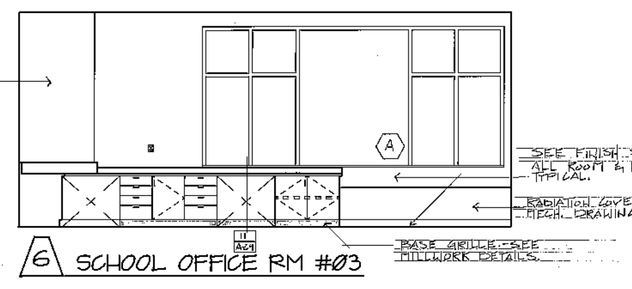


6 SCHOOL OFFICE RM #03

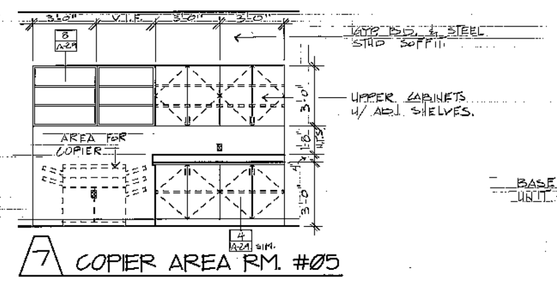


7 COPIER AREA RM. #05

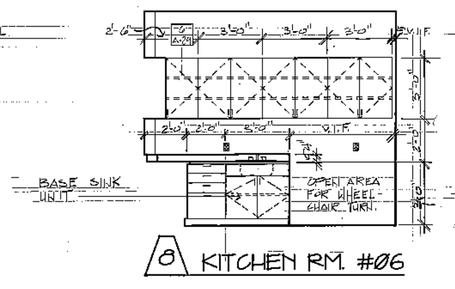


8 KITCHEN RM. #06

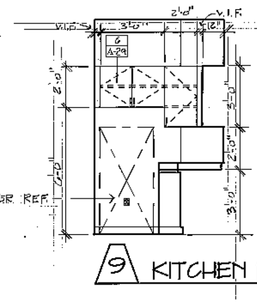


9 KITCHEN RM. #06

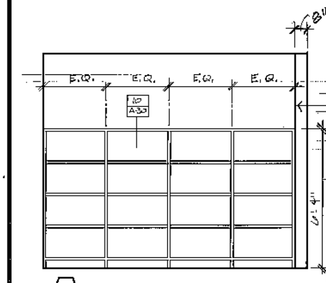


10 ASST. PRINCIPAL RM. #07

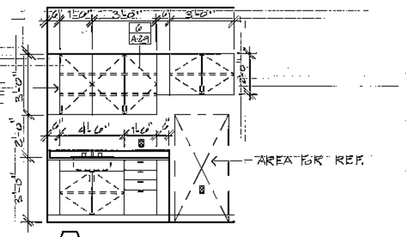


11 NURSES RM. #14

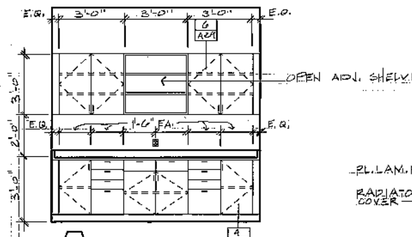


12 NURSES OFFICE RM. #16

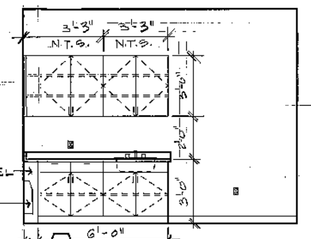


13 GUIDANCE CONFER. RM. #22

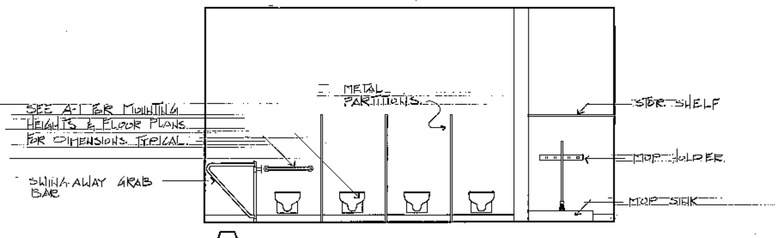


14 GIRLS LAV. RM. #28

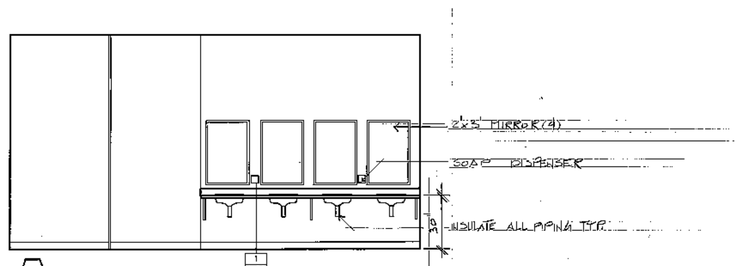


15 GIRLS LAV. RM. #28

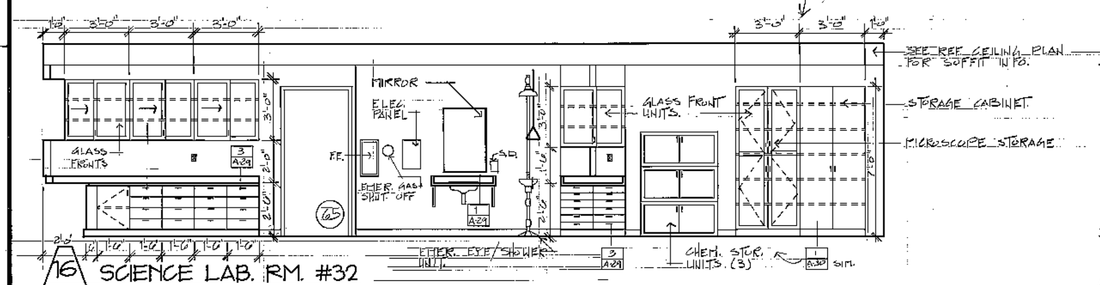


16 SCIENCE LAB. RM. #32

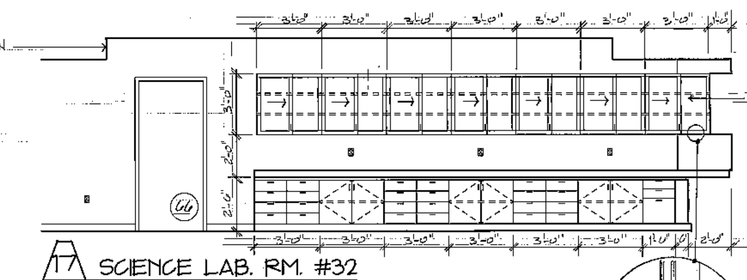


17 SCIENCE LAB. RM. #32

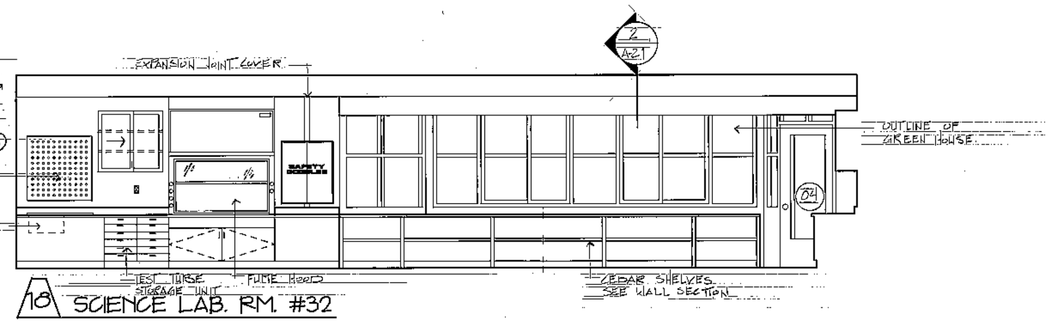


18 SCIENCE LAB. RM. #32

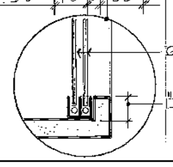


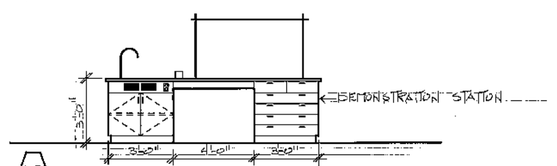


19 SCIENCE LAB. RM. #32

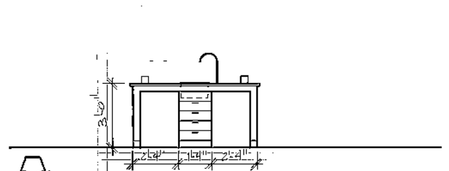


20 SCIENCE LAB. RM. #32

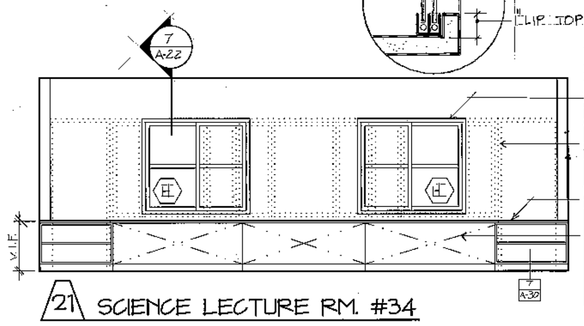


21 SCIENCE LECTURE RM. #34

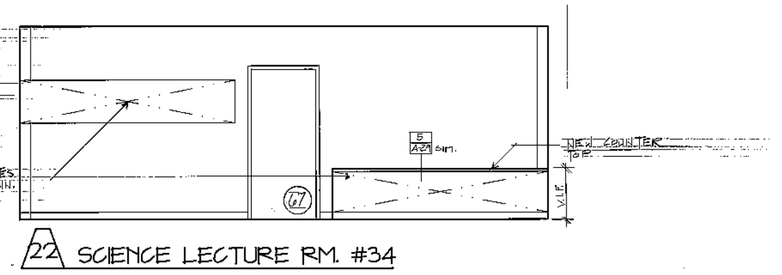


22 SCIENCE LECTURE RM. #34

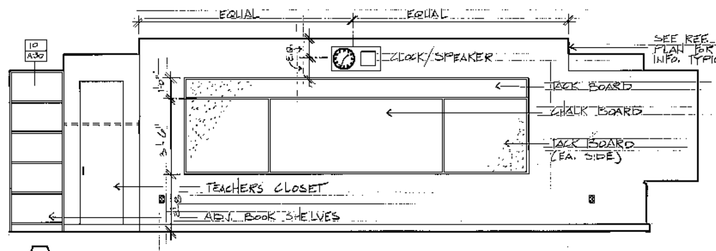


23 REMEDIAL READING LAB. RM. #35

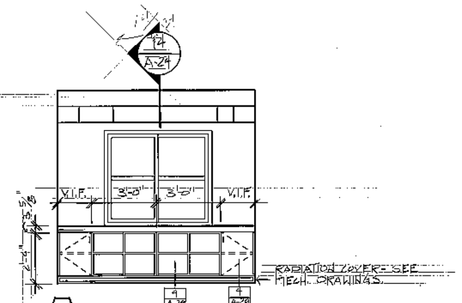


24 REMEDIAL RED. RM. #35

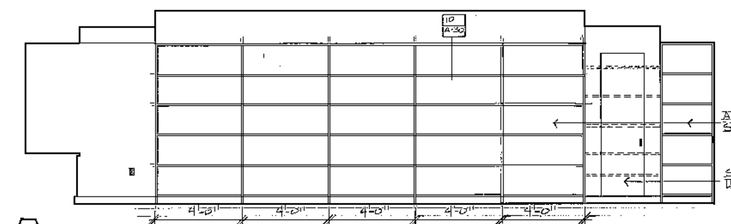

25 REMEDIAL READING LAB. RM. #35

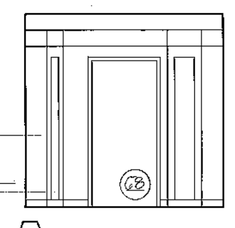

26 REMEDIAL RED. RM. #35

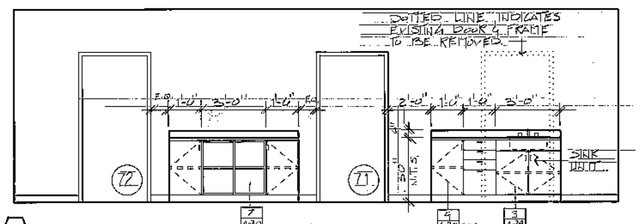

27 KINDERGARTEN RM. #38

USE KEYNOTING TO IDENTIFY VARIOUS OBJECTS. WILL SAVE TIME.

OWNERSHIP OF DOCUMENTS

This drawing is, and the ideas and designs incorporated herein, is as an instrument of service, is the property of the Architect and is not to be used in whole or in part, for any other project without the written authorization of the Architect.

REVISIONS

NO.	DATE	DESCRIPTION

THE LAWRENCE ASSOCIATES
ARCHITECTS / PLANNERS, P.C.
1099 TOLLAND TURNPIKE - MANCHESTER, CONNECTICUT 06040
(203) 646-2469

PROJECT NUMBER 215.01 012-89-027EA

PROJECT TITLE
ALTERATIONS AND ADDITIONS TO :
BOLTON ELEMENTARY SCHOOL
NOTCH ROAD
BOLTON, CONNECTICUT

DRAWING TITLE
INTERIOR ELEVATIONS

SCALE 1/8"=1'-0" | DATE 8-17-1992

A-26

DRAWING 39 OF 89