
© 1992 THE LAWRENCE ASSOCIATES


OWNERSHIP OF DOCUMENTS
This document, and the ideas and designs incorporated herein, as the unpublished work of The Lawrence Associates, is the property of the Architect and is not to be used in whole or in part, for any purpose, without the written authorization of the Architect.

REVISIONS


NO.	DATE	DESCRIPTION

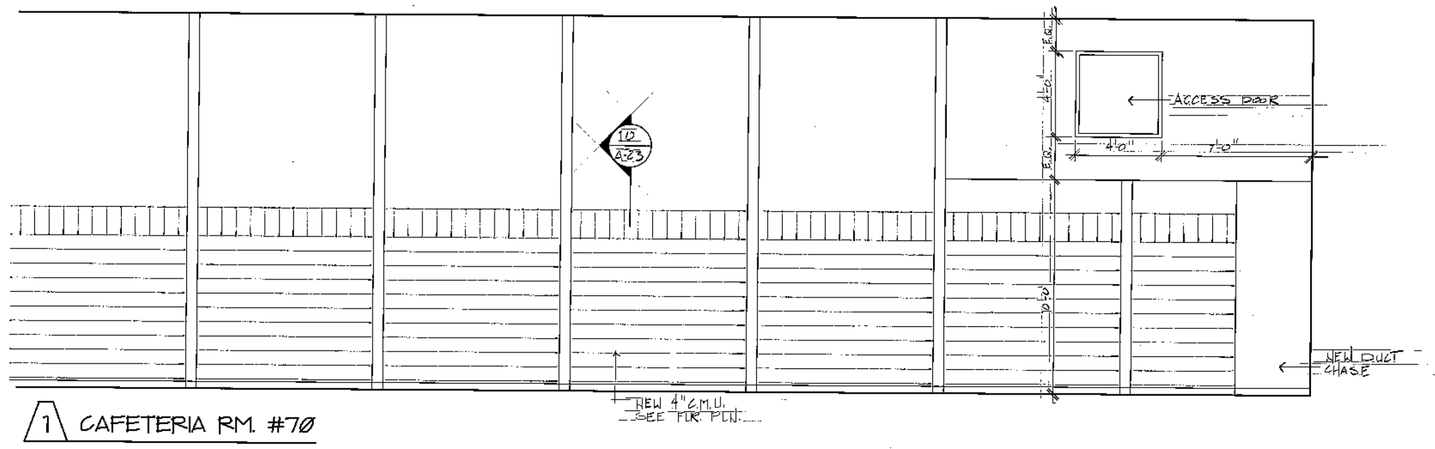


1 CAFETERIA RM. #70

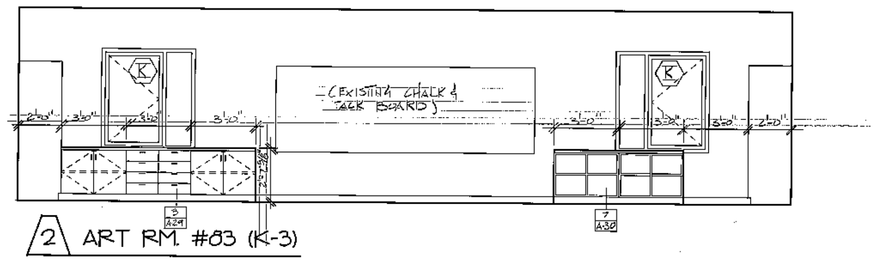


2 ART RM. #83 (K-3)

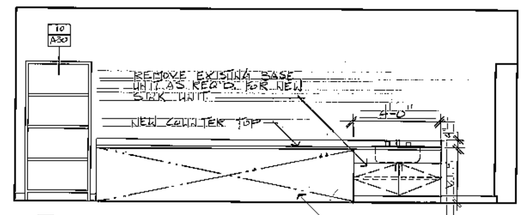


3 ART RM. #83 (K-3)

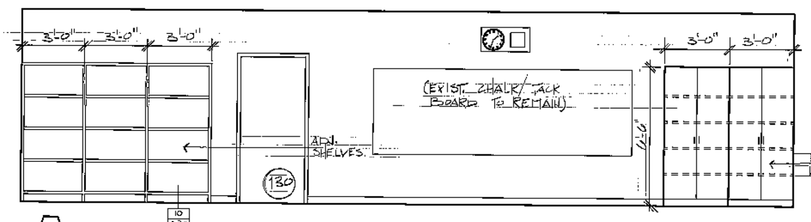


4 ART RM. #83 (K-3)

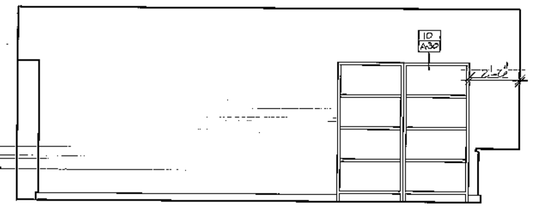


5 ART RM. #83 (K-3)

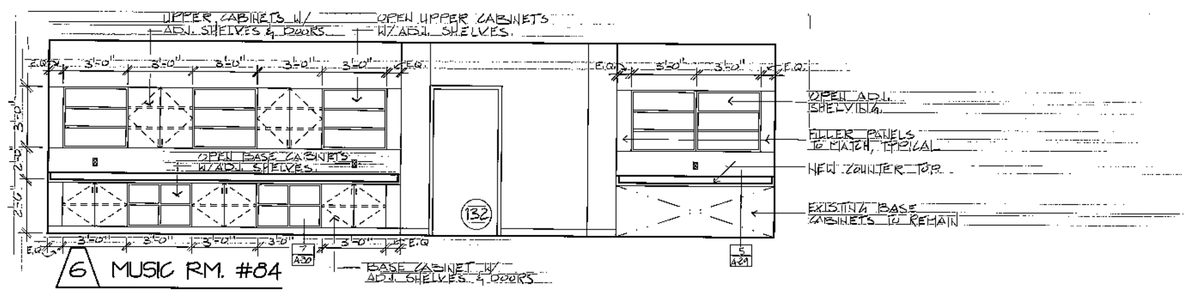


6 MUSIC RM. #84

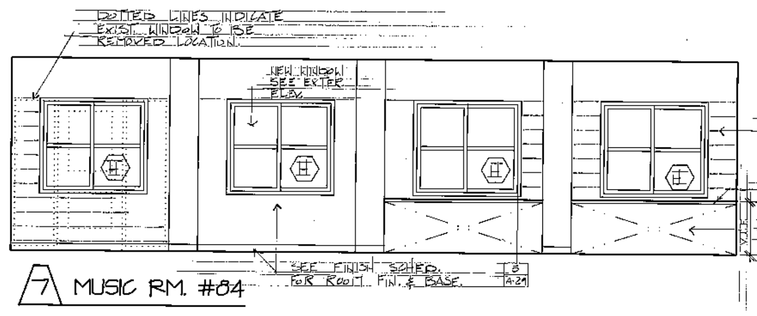


7 MUSIC RM. #84

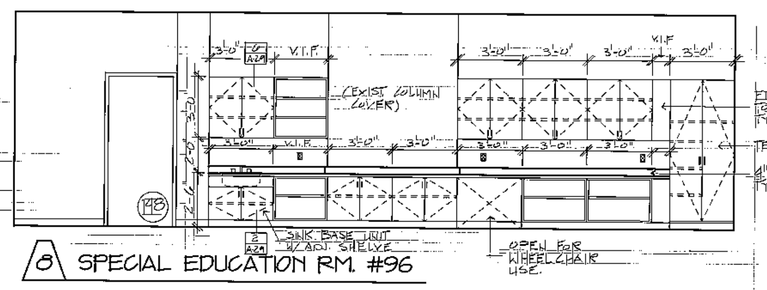


8 SPECIAL EDUCATION RM. #96

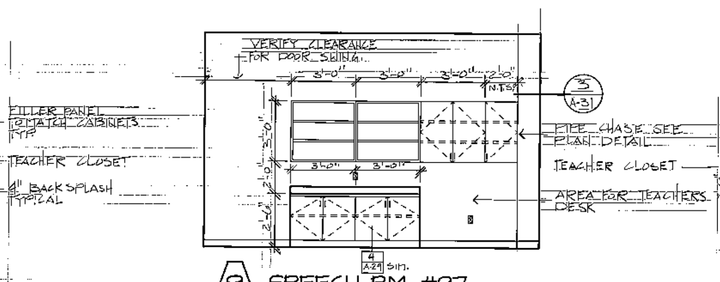


9 SPEECH RM. #97

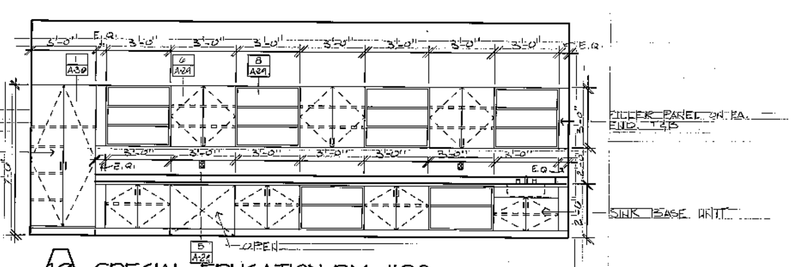


10 SPECIAL EDUCATION RM. #98

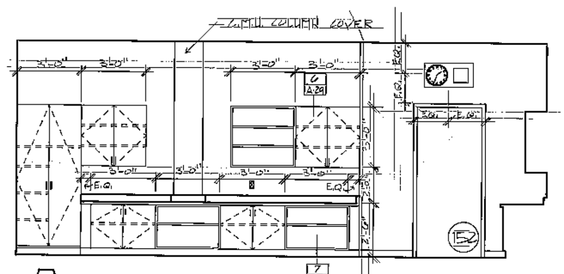


11 CLASSROOM (MATH) RM. #99

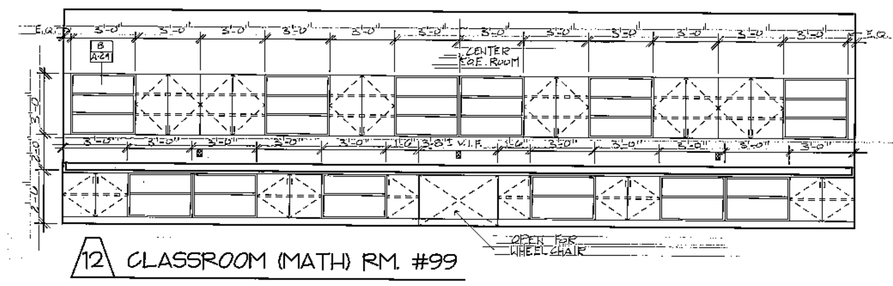


12 CLASSROOM (MATH) RM. #99

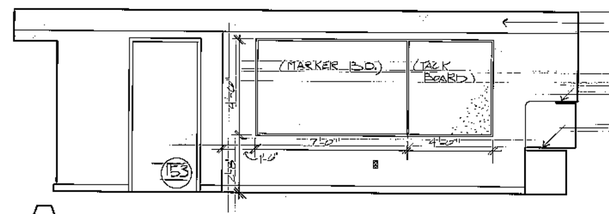


13 COMPUTER LAB. RM. #100

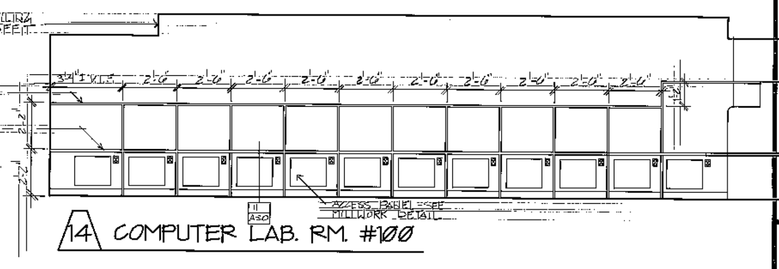


14 COMPUTER LAB. RM. #100

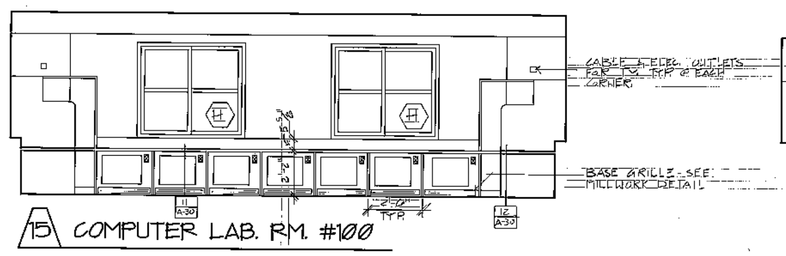


15 COMPUTER LAB. RM. #100

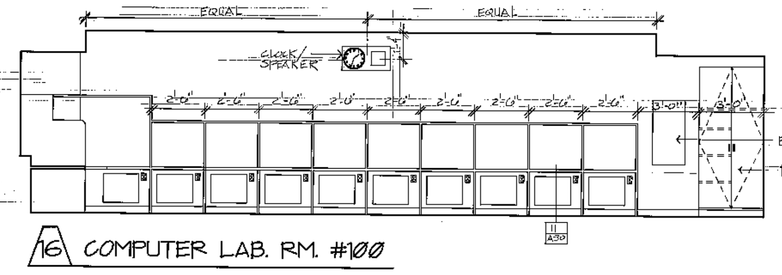


16 COMPUTER LAB. RM. #100

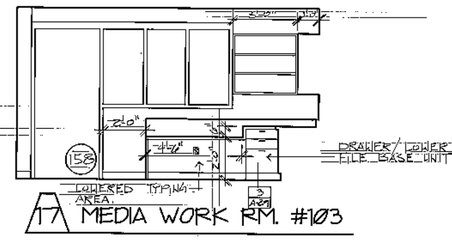


17 MEDIA WORK RM. #103

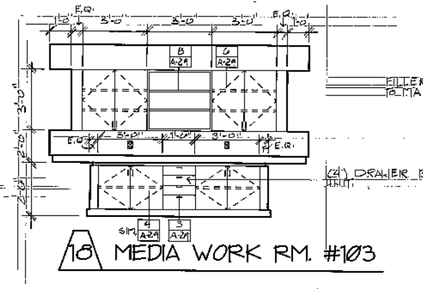


18 MEDIA WORK RM. #103

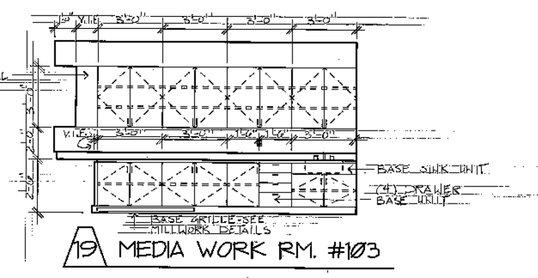

19 MEDIA WORK RM. #103

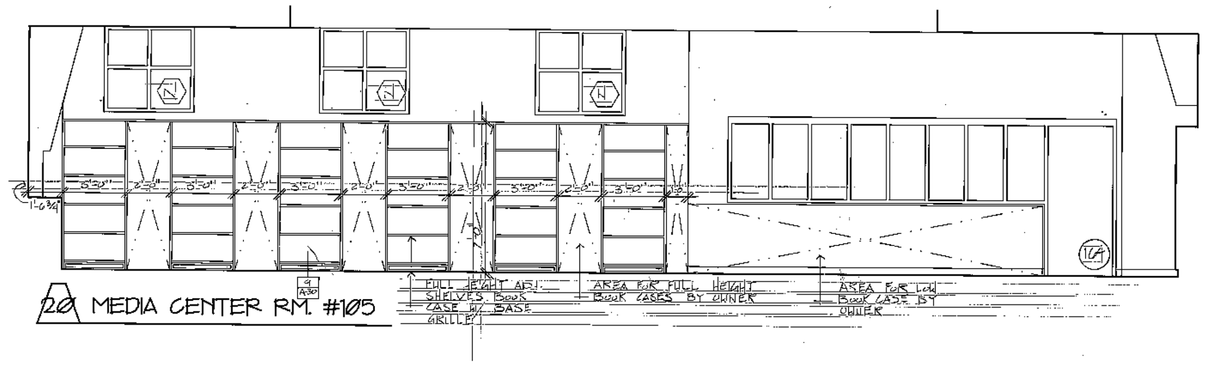

20 MEDIA CENTER RM. #105

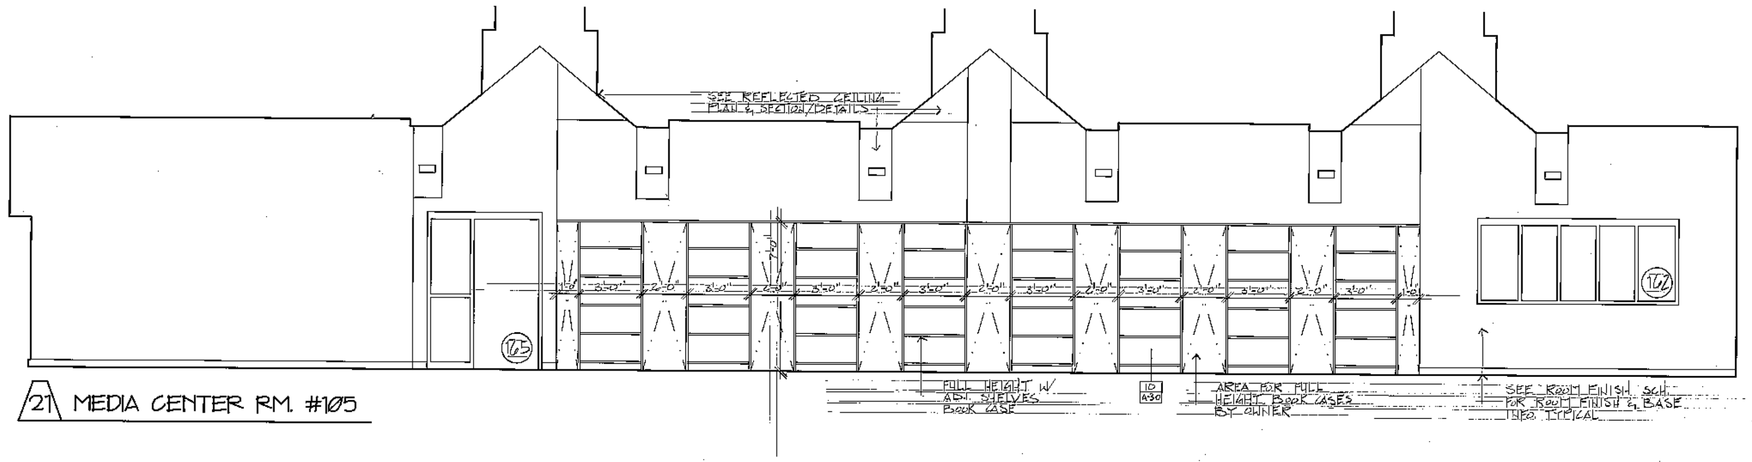

21 MEDIA CENTER RM. #105

THE LAWRENCE ASSOCIATES
ARCHITECTS / PLANNERS
1079 TOLLAND TURNPIKE MANCHESTER, CONNECTICUT 06040
(203) 646-6363

PROJECT NUMBER 2155.01 012-89-027EA

PROJECT TITLE
ALTERATIONS AND ADDITIONS TO :
BOLTON ELEMENTARY SCHOOL
NOTCH ROAD
BOLTON, CONNECTICUT

DRAWING TITLE
INTERIOR ELEVATIONS

SCALE 1/4"=1'-0" DATE 8-17-92

A-27

DRAWING 35 OF 89