




© 1992 THE LAWRENCE ASSOCIATES

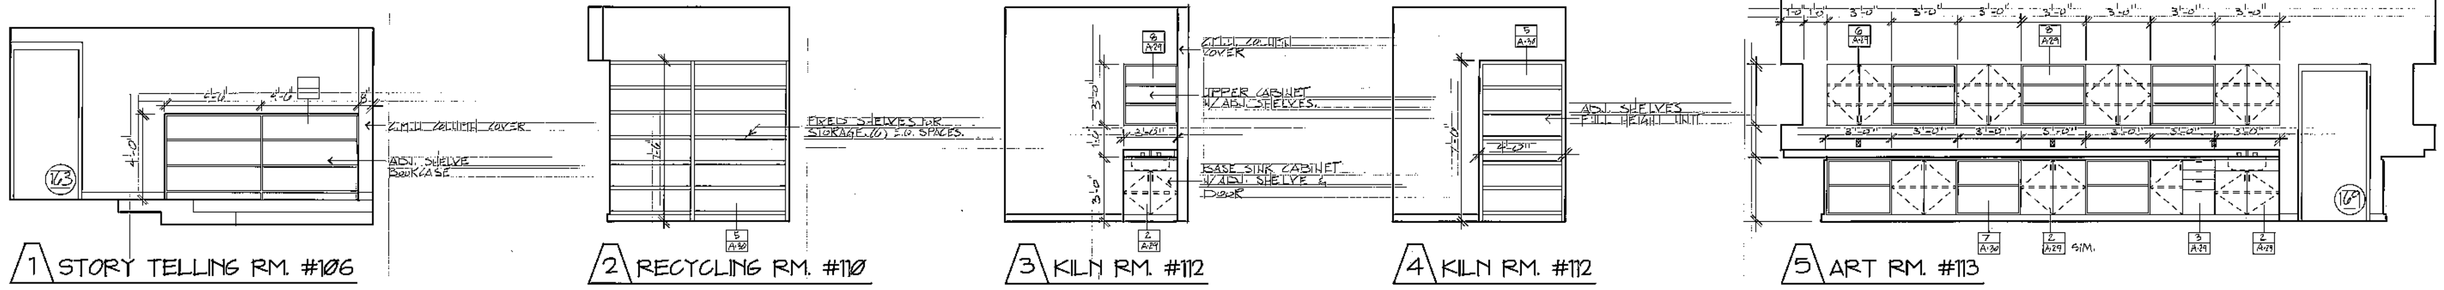


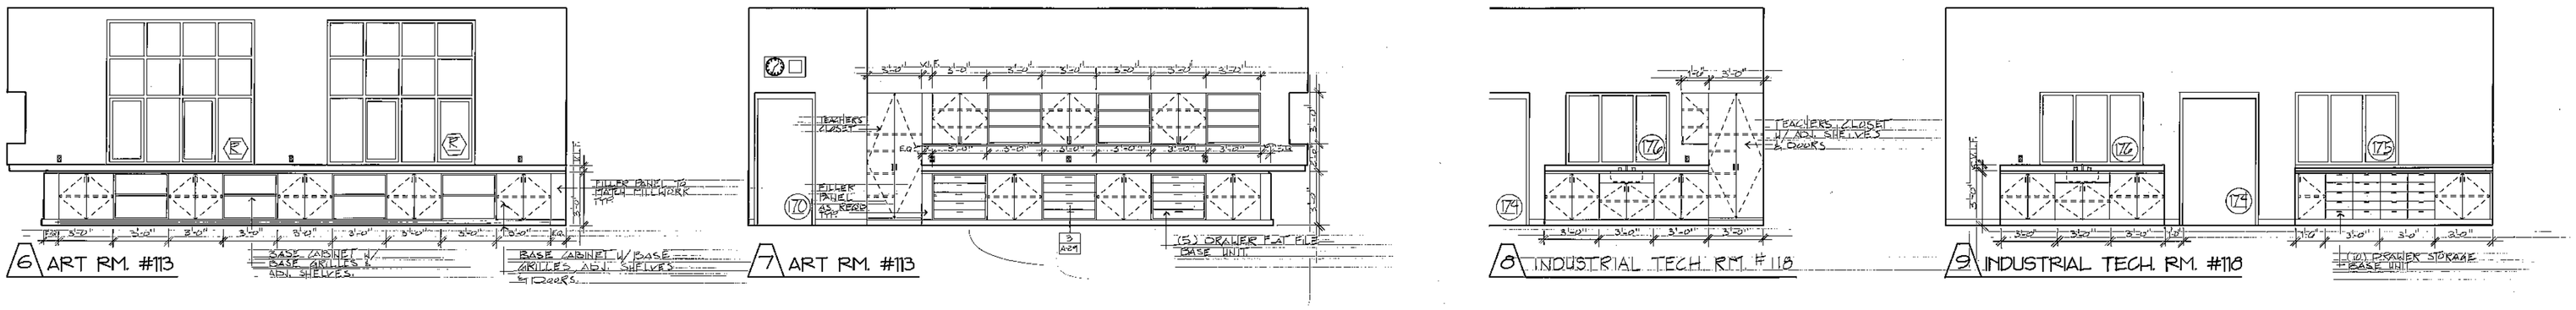

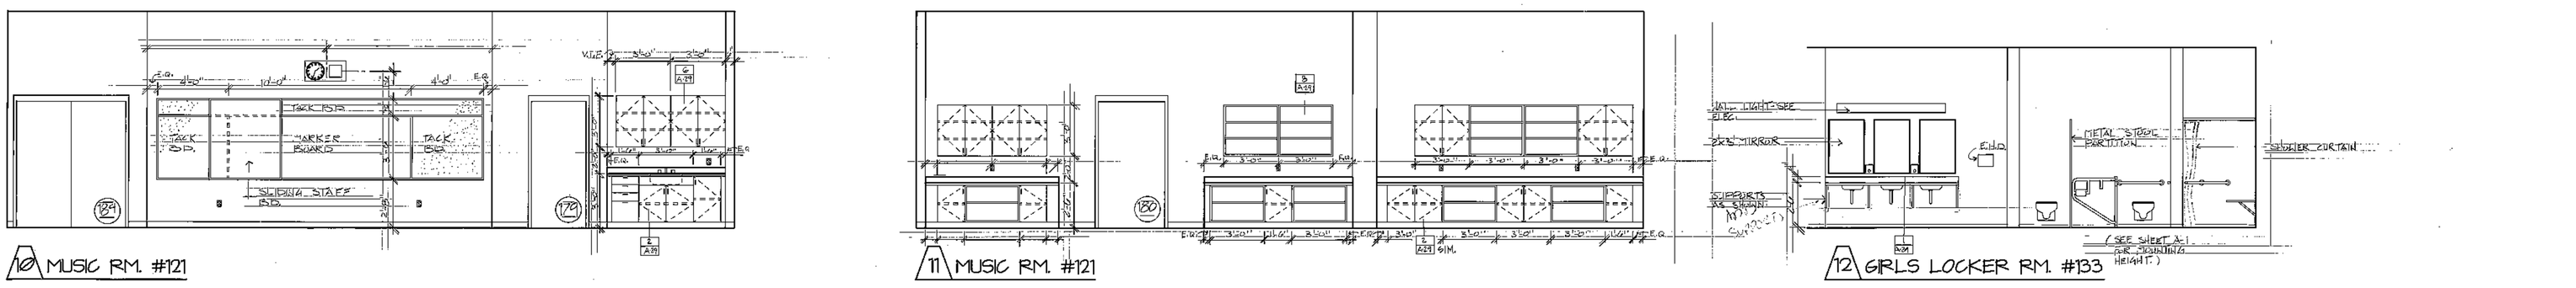

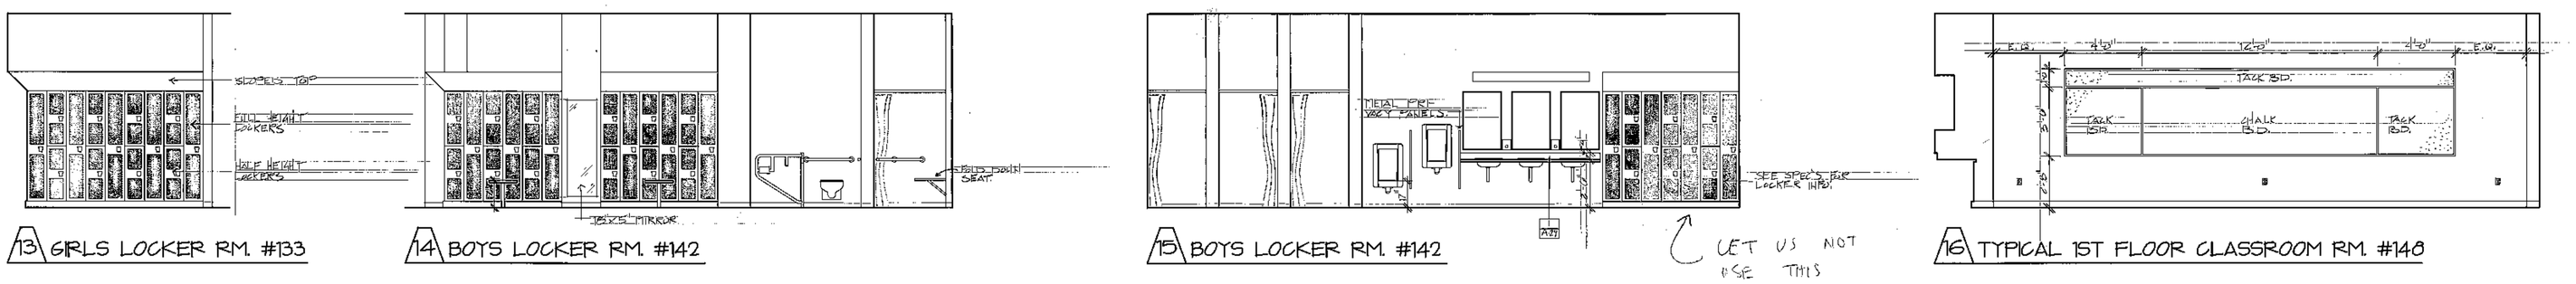

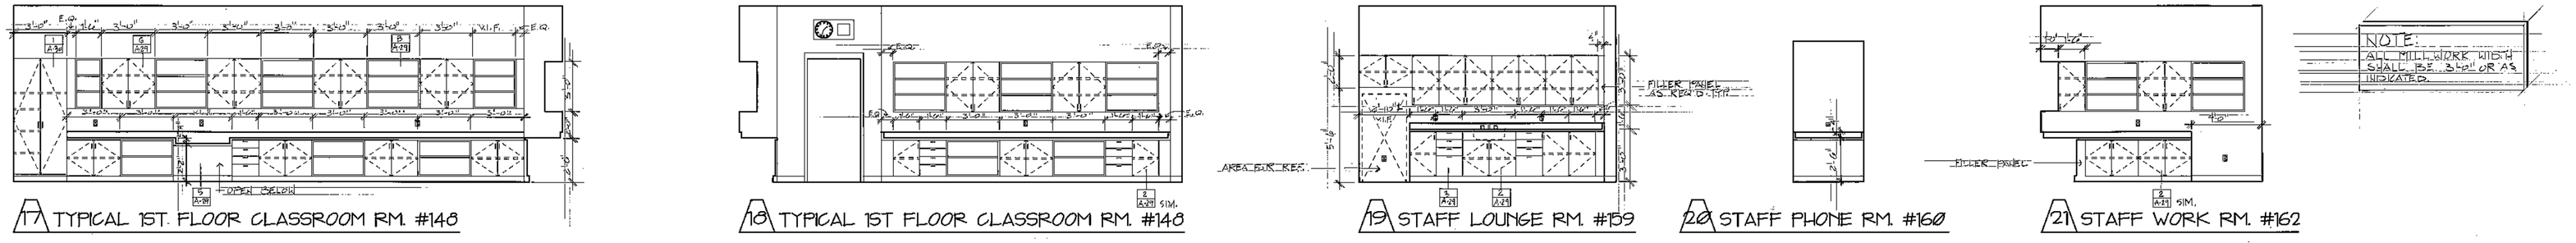

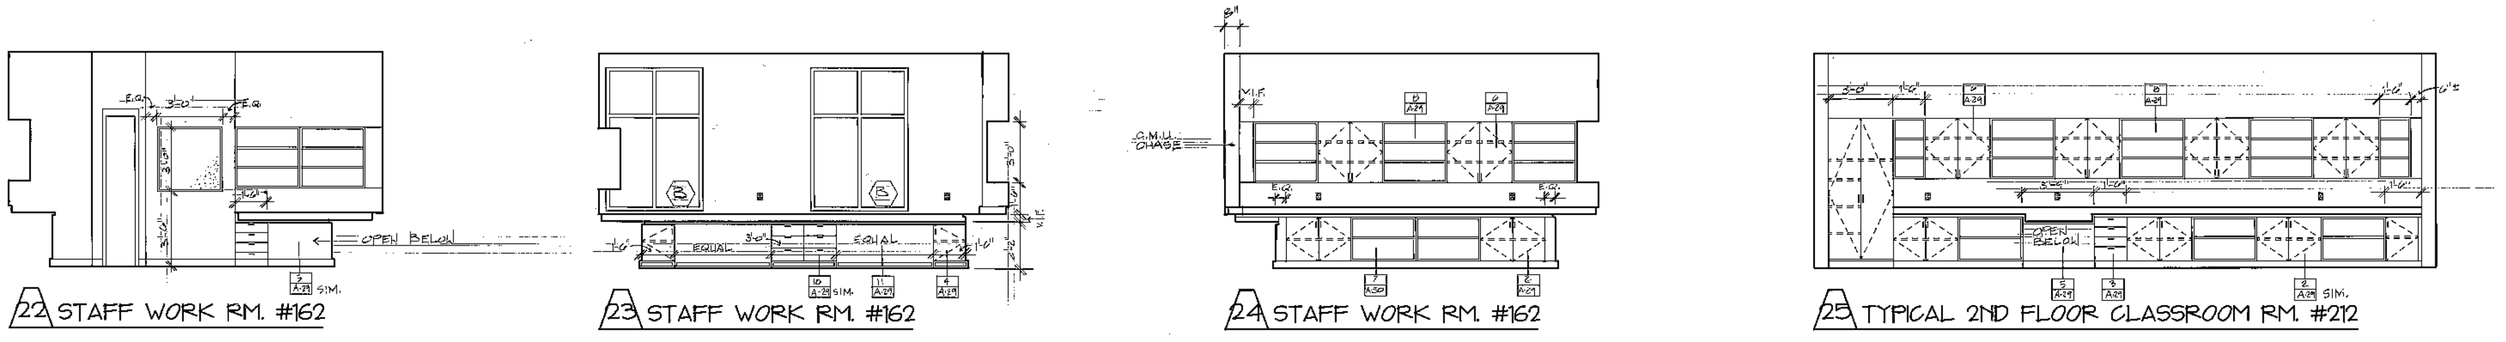

NOTES & DIMS

OWNERSHIP OF DOCUMENTS

This document, and the ideas and designs incorporated herein, as an instrument of service is the property of the Architect and is not to be used, in whole or in part, for any project without the written authorization of the Architect.

REVISIONS

NO.	DATE	DESCRIPTION

THE LAWRENCE ASSOCIATES
ARCHITECTS / PLANNERS ETC
1075 TOLLAND TURNPIKE · MANCHESTER, CONNECTICUT 06040

PROJECT NUMBER 2155.01 012-89-027Ba

PROJECT TITLE
ALTERATIONS AND ADDITIONS TO :
BOLTON ELEMENTARY SCHOOL
NOTCH ROAD
BOLTON, CONNECTICUT

DRAWING TITLE
INTERIOR ELEVATIONS

SCALE 1/4"=1'-0" | DATE 6-17-92

A-28

DRAWING 36 OF 89