


© 1992 THE LAWRENCE ASSOCIATES

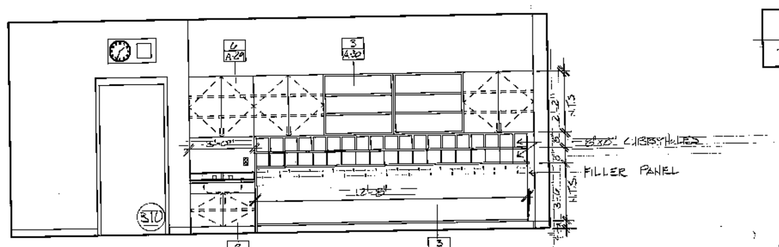


1 TYPICAL 2ND FLOOR CLASSROOM RM. #212

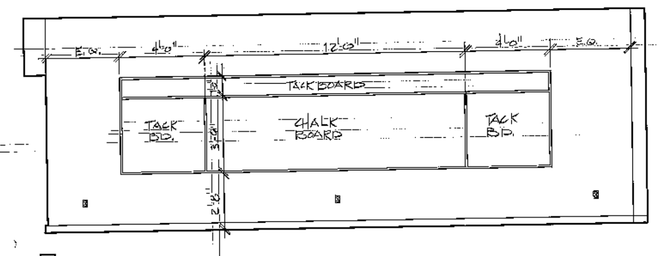


2 TYPICAL 2ND FLOOR CLASSROOM RM. #212

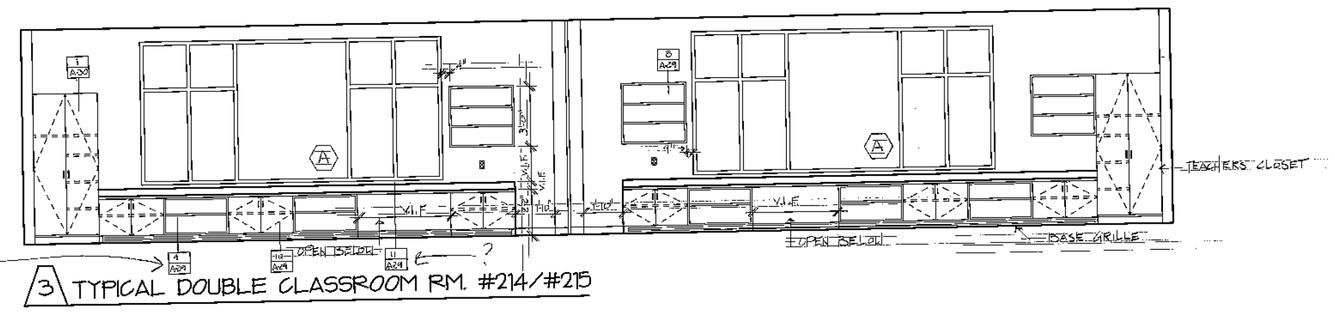


3 TYPICAL DOUBLE CLASSROOM RM. #214/#215

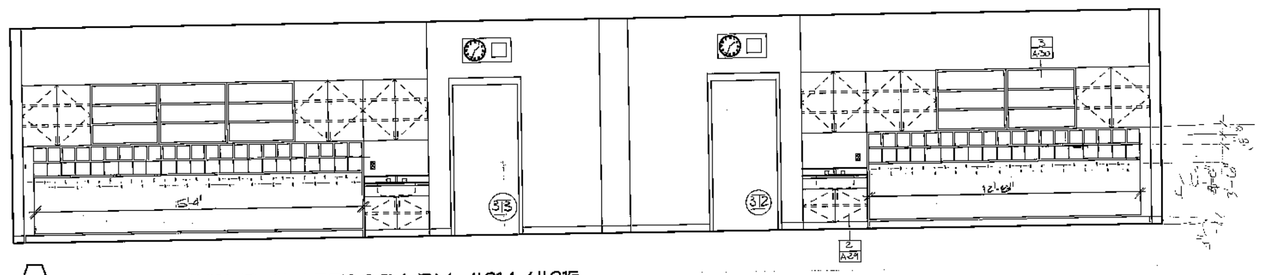


4 TYPICAL DOUBLE CLASSROOM RM. #214/#215

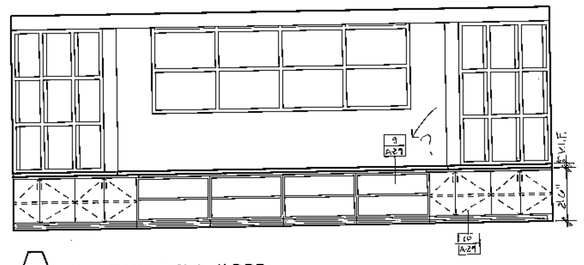


5 CLASSROOM #223

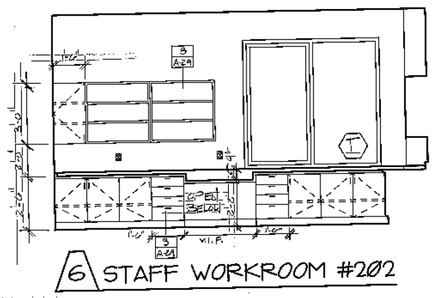


6 STAFF WORKROOM #202

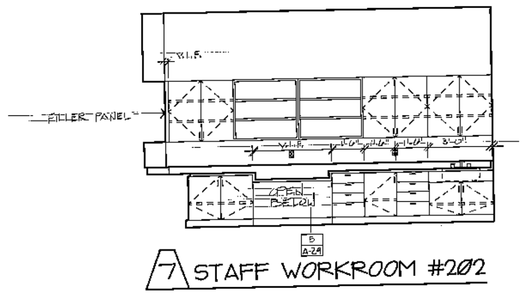


7 STAFF WORKROOM #202

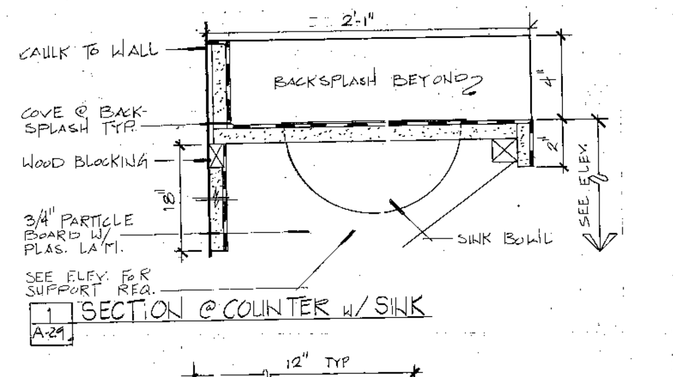


1 SECTION @ COUNTER W/ SINK A-29

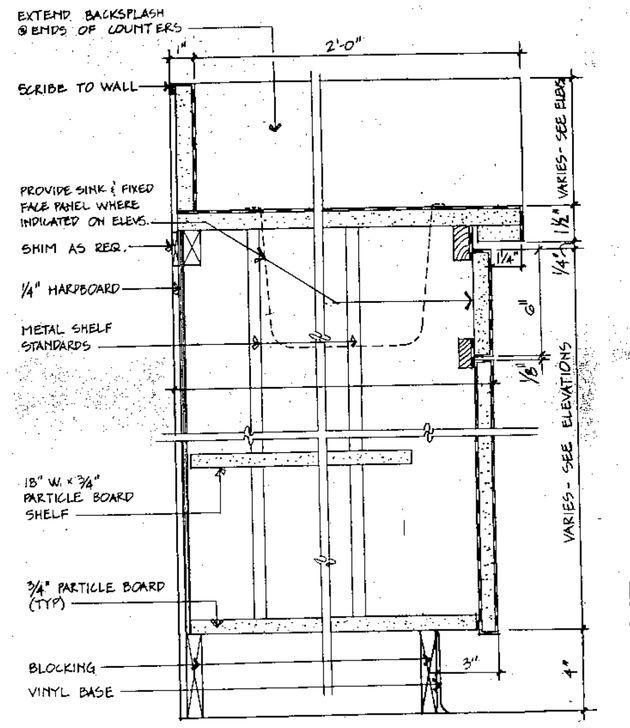


2 SECTION @ BASE CABINET A-29

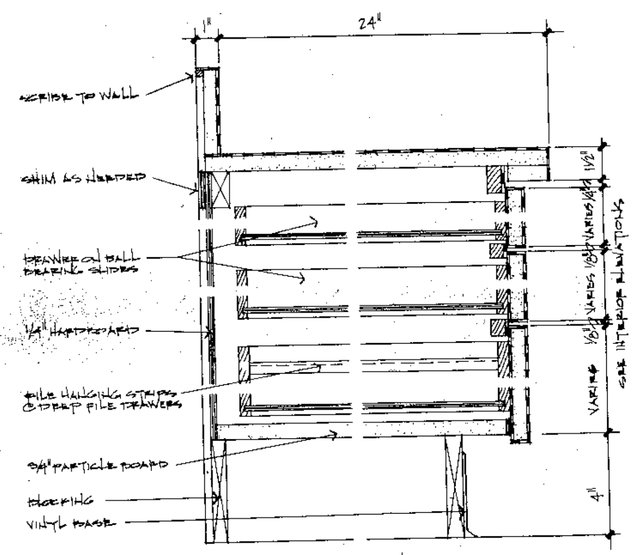

3 SECTION @ DRAWER UNIT A-29

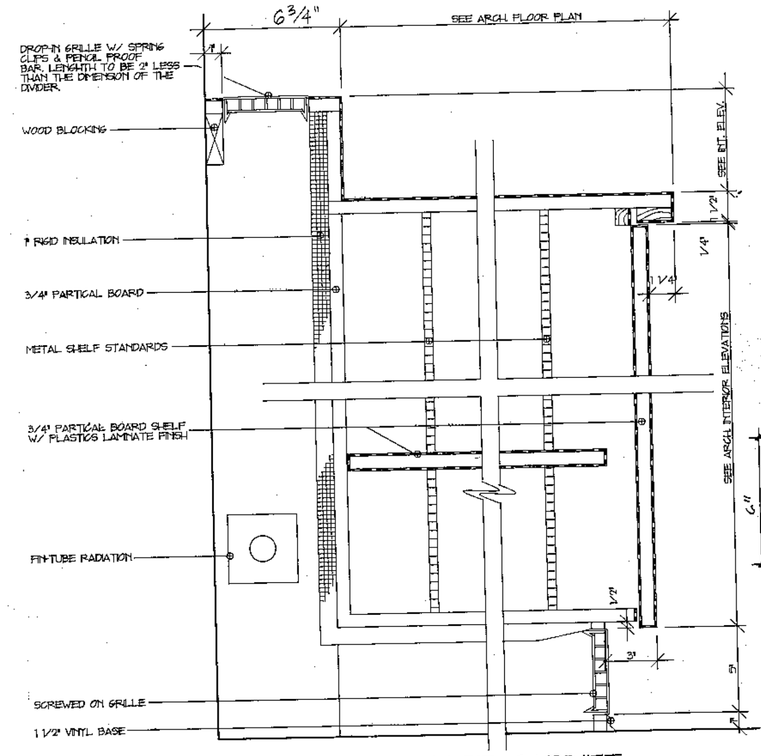


4 SECTION @ BASE CABINET A-29

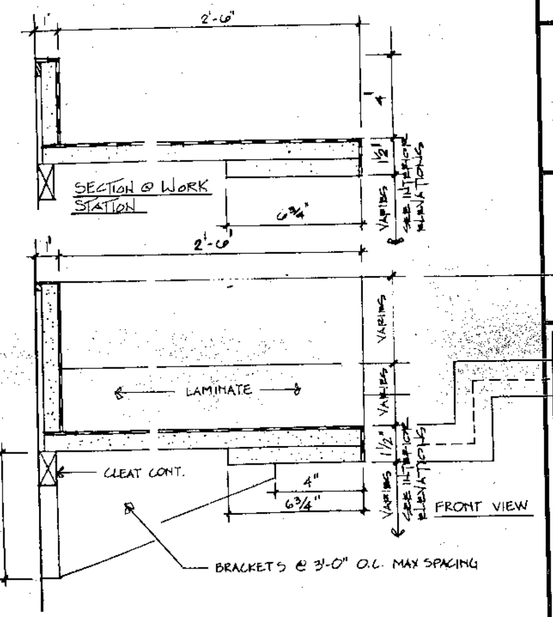


5 SECTION @ TYPING RETURN A-29


6 SECTION @ UPPER CABINET A-29

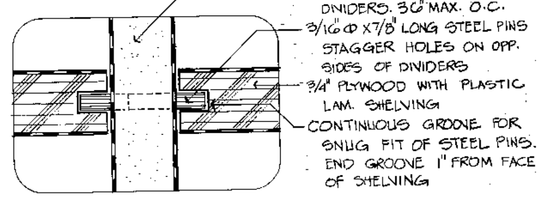


7 DETAIL: OPEN SHELVING A-29 FULL SIZE

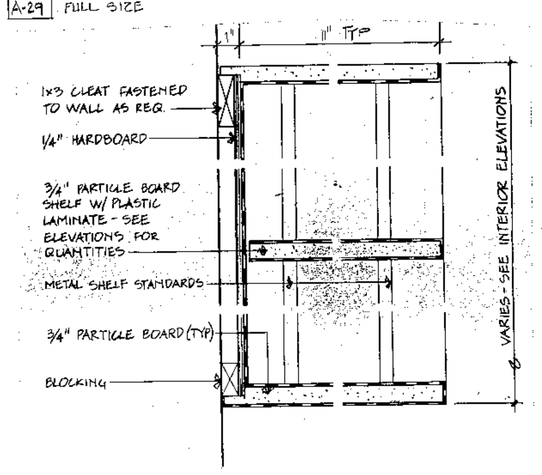


8 SECTION @ UPPER WALL SHELVING A-29

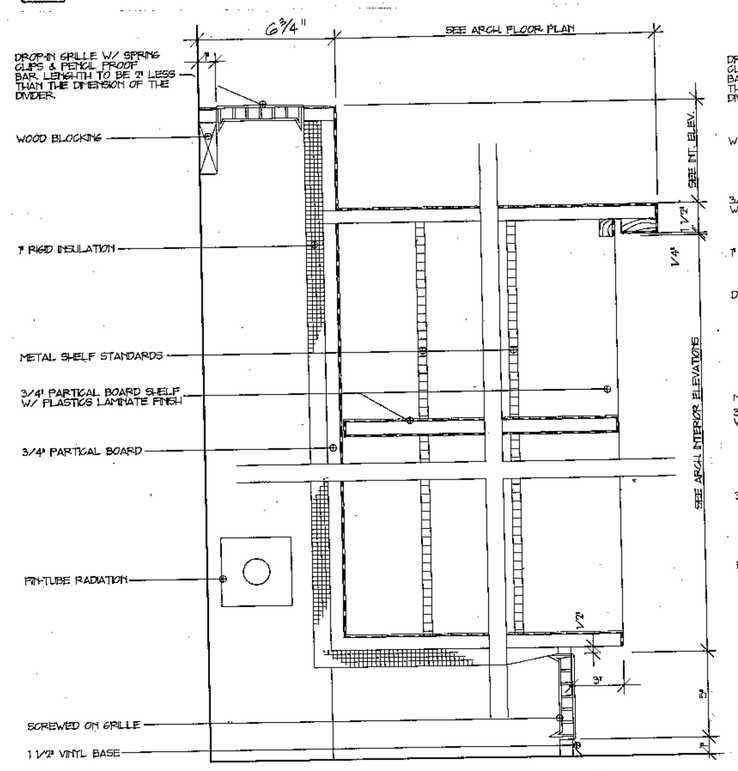

9 SECTION @ BASE CABINET A-29

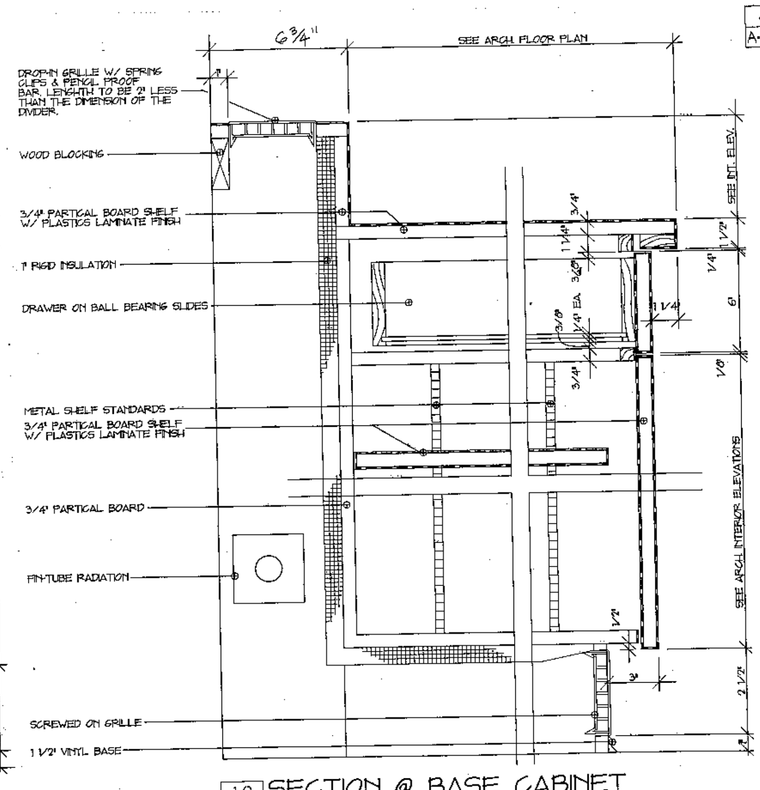

10 SECTION @ BASE CABINET A-29

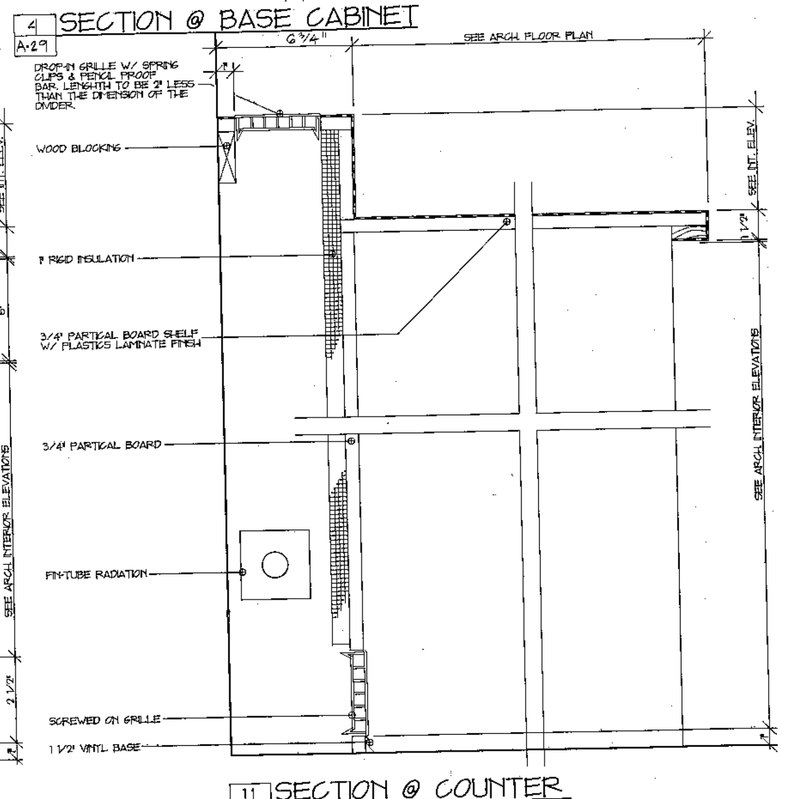

11 SECTION @ COUNTER A-29

ADD DIMENSIONS & NOTES

OWNERSHIP OF DOCUMENTS
This document, and the ideas and designs incorporated herein, as an instrument of service is the property of the Architect and may not be used, in whole or in part, for any other purpose without the written authorization of the Architect.

REVISIONS

NO.	DATE	DESCRIPTION

THE LAWRENCE ASSOCIATES
ARCHITECTS / PLANNERS
1329 TOLLAND TURNPIKE MANCHESTER, CONNECTICUT 06040
(203) 643-2481

PROJECT NUMBER 215.01 012-89-027ba

PROJECT TITLE
ALTERATIONS AND ADDITIONS TO :
BOLTON ELEMENTARY SCHOOL
NOTCH ROAD
BOLTON, CONNECTICUT

DRAWING TITLE
- INTERIOR ELEVATIONS
- MILL WORK DETAILS

SCALE AS SHOWN | DATE 8-17-92

A-29

DRAWING 37 OF 89