
© 1992 THE LAWRENCE ASSOCIATES


OWNERSHIP OF DOCUMENTS
This document, and the ideas and designs incorporated herein, as an instrument of professional service, is the property of the ARCHITECT and is not to be used in whole or in part for any purpose or project except with the written permission of the ARCHITECT.

REVISIONS


NO.	DATE	DESCRIPTION

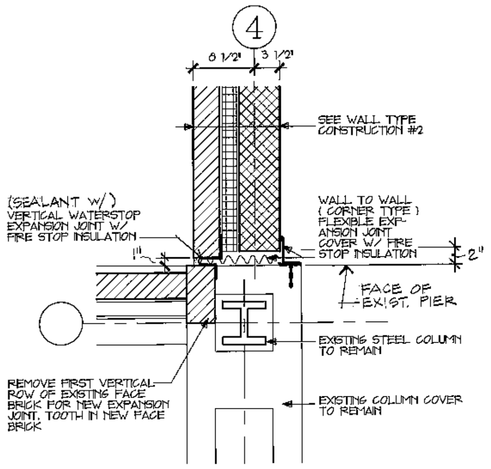


1 A-25 PLAN DETAIL SCALE 1" = 1'-0"

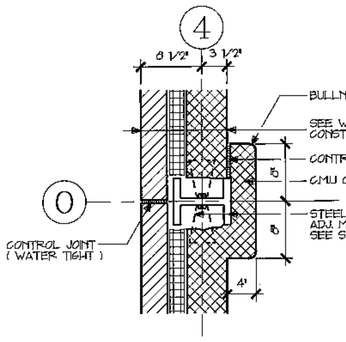


2 A-25 PLAN DETAIL SCALE 1" = 1'-0"

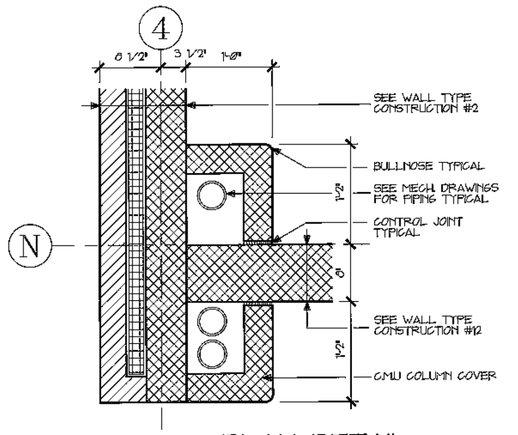


3 A-25 PLAN DETAIL SCALE 1" = 1'-0"

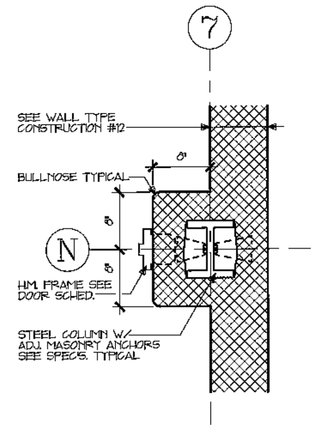


4 A-25 PLAN DETAIL SCALE 1" = 1'-0"

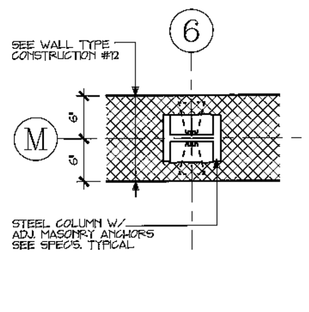


5 A-25 PLAN DETAIL SCALE 1" = 1'-0"

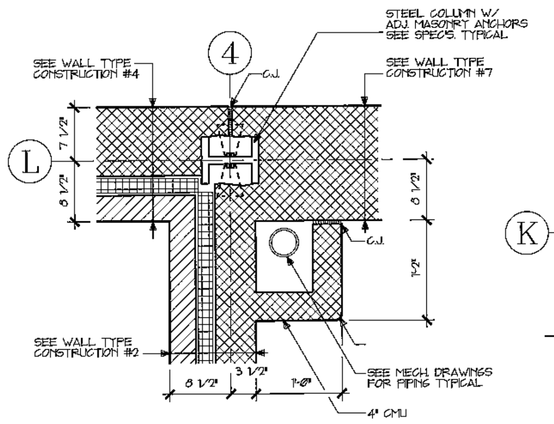


6 A-25 PLAN DETAIL SCALE 1" = 1'-0"

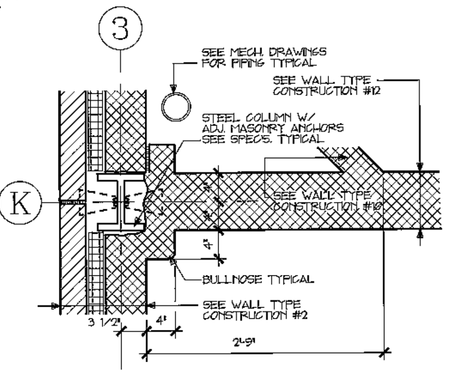


7 A-25 PLAN DETAIL SCALE 1" = 1'-0"

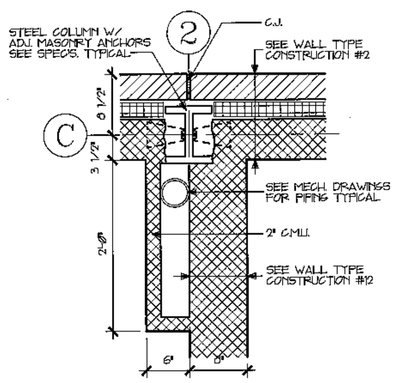


8 A-25 PLAN DETAIL SCALE 1" = 1'-0"

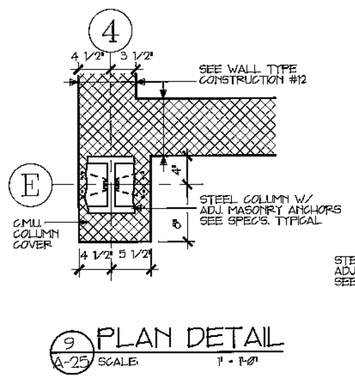


9 A-25 PLAN DETAIL SCALE 1" = 1'-0"

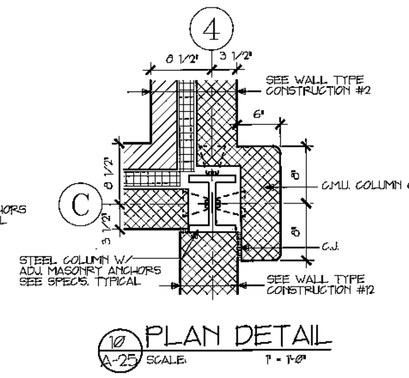


10 A-25 PLAN DETAIL SCALE 1" = 1'-0"

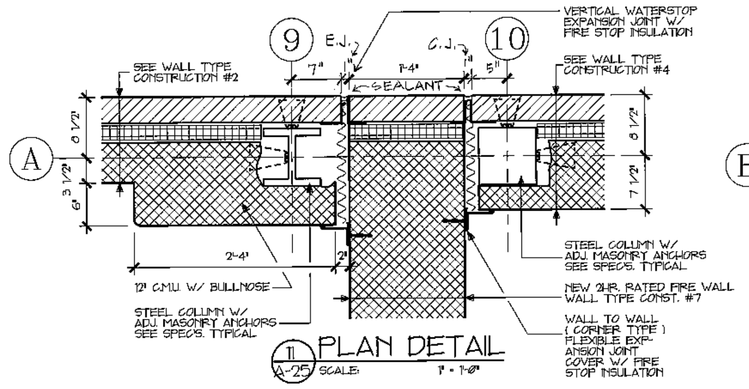


1 A-25 PLAN DETAIL SCALE 1" = 1'-0"

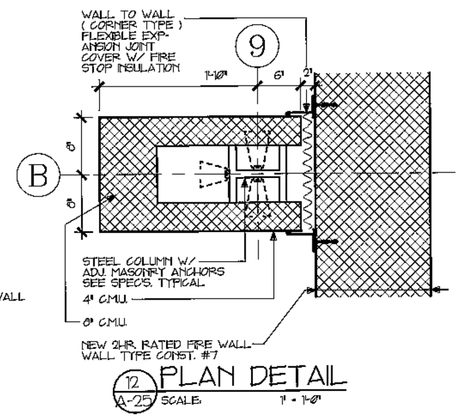


12 A-25 PLAN DETAIL SCALE 1" = 1'-0"

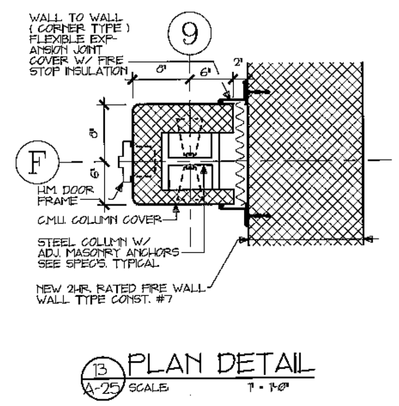


13 A-25 PLAN DETAIL SCALE 1" = 1'-0"

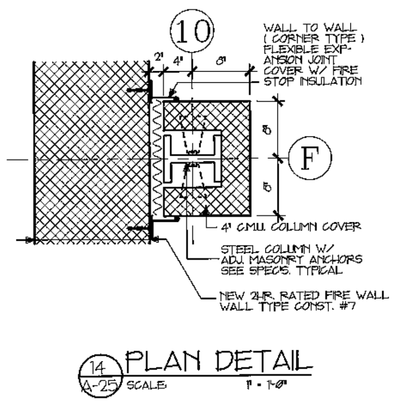


14 A-25 PLAN DETAIL SCALE 1" = 1'-0"

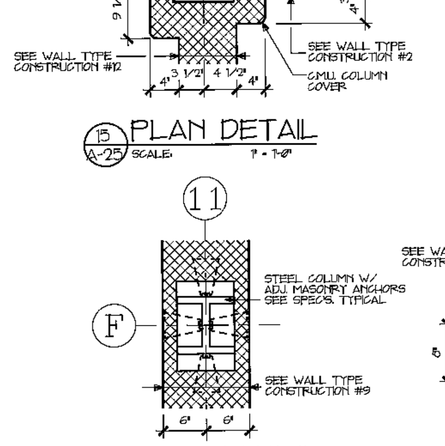


15 A-25 PLAN DETAIL SCALE 1" = 1'-0"

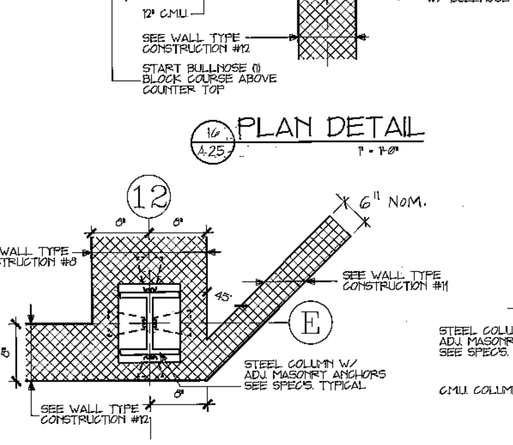


16 A-25 PLAN DETAIL SCALE 1" = 1'-0"

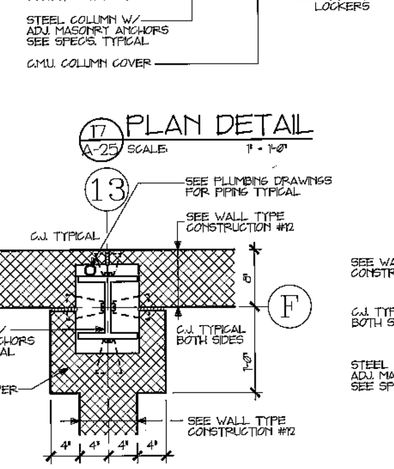


17 A-25 PLAN DETAIL SCALE 1" = 1'-0"

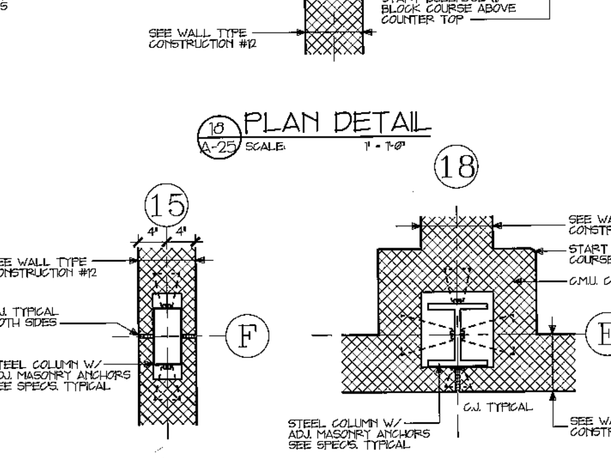


18 A-25 PLAN DETAIL SCALE 1" = 1'-0"

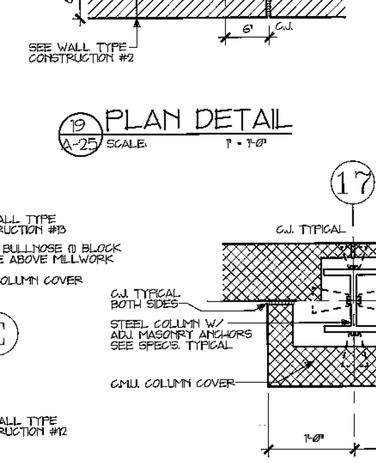


19 A-25 PLAN DETAIL SCALE 1" = 1'-0"

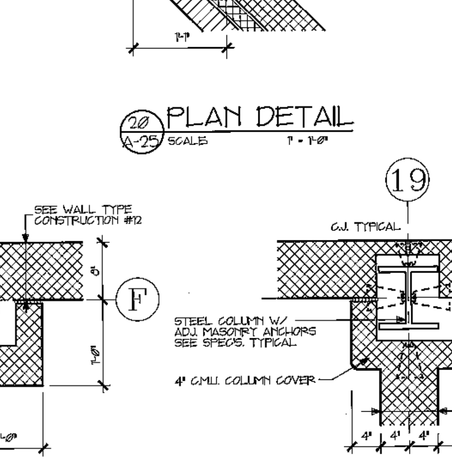

20 A-25 PLAN DETAIL SCALE 1" = 1'-0"

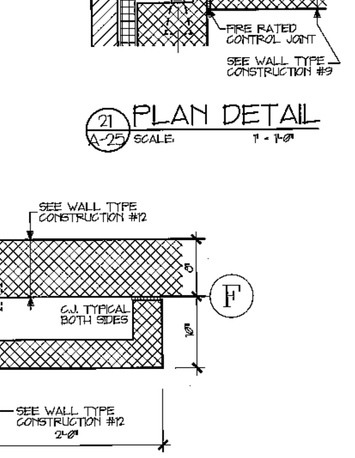

21 A-25 PLAN DETAIL SCALE 1" = 1'-0"

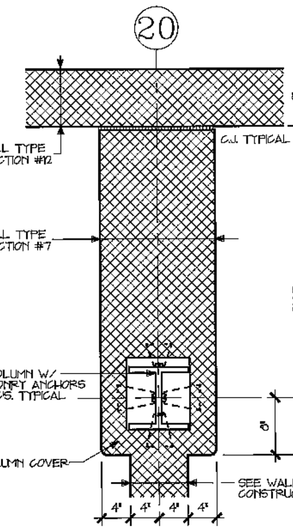

22 A-25 PLAN DETAIL SCALE 1" = 1'-0"

23 A-25 PLAN DETAIL SCALE 1" = 1'-0"

24 A-25 PLAN DETAIL SCALE 1" = 1'-0"


25 A-25 PLAN DETAIL SCALE 1" = 1'-0"

26 A-25 PLAN DETAIL SCALE 1" = 1'-0"


27 A-25 PLAN DETAIL SCALE 1" = 1'-0"

28 A-25 PLAN DETAIL SCALE 1" = 1'-0"

29 A-25 PLAN DETAIL SCALE 1" = 1'-0"

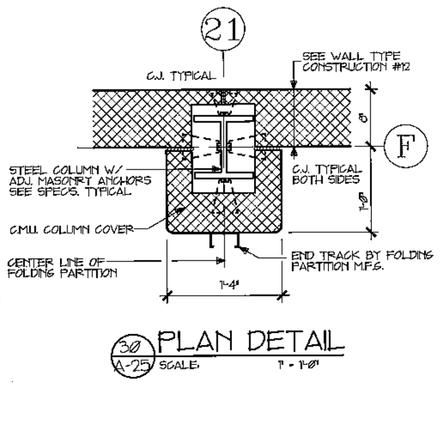

30 A-25 PLAN DETAIL SCALE 1" = 1'-0"

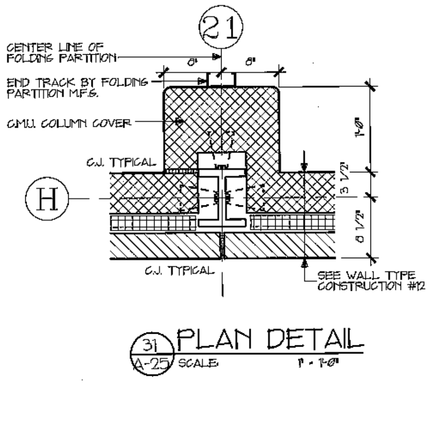

31 A-25 PLAN DETAIL SCALE 1" = 1'-0"

THE LAWRENCE ASSOCIATES
ARCHITECTS PLANNERS P.C.
1093 TOLLAND TURNPIKE · MANCHESTER, CONNECTICUT 06040
(203) 643-2949

PROJECT NUMBER 2155.01 012-89-027a

PROJECT TITLE
ALTERATIONS AND ADDITIONS TO :
BOLTON ELEMENTARY SCHOOL
NOTCH ROAD
BOLTON, CONNECTICUT

DRAWING TITLE
ENLARGED PLAN DETAILS

SCALE 1 1/2"=1'-0" DATE 8-17-92

A-31
DRAWING 39 OF 89