


© 1992 THE LAWRENCE ASSOCIATES

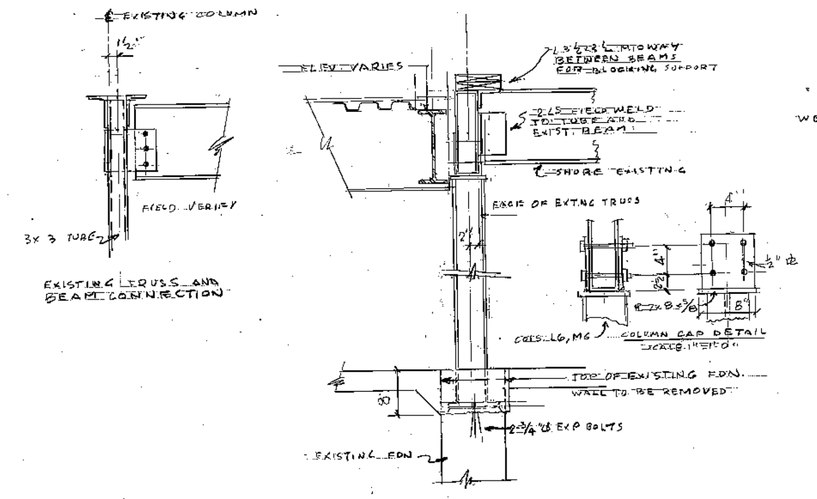


SECTION-1
SCALE 3/4"=1'-0"

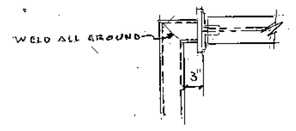


DETAIL-1
SCALE 3/4"=1'-0"

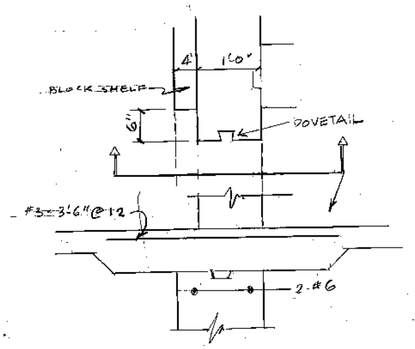


DETAIL-2
SCALE 1"=1'-0"

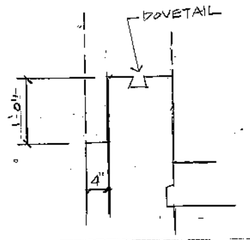


DETAIL-3
SCALE 1"=1'-0"

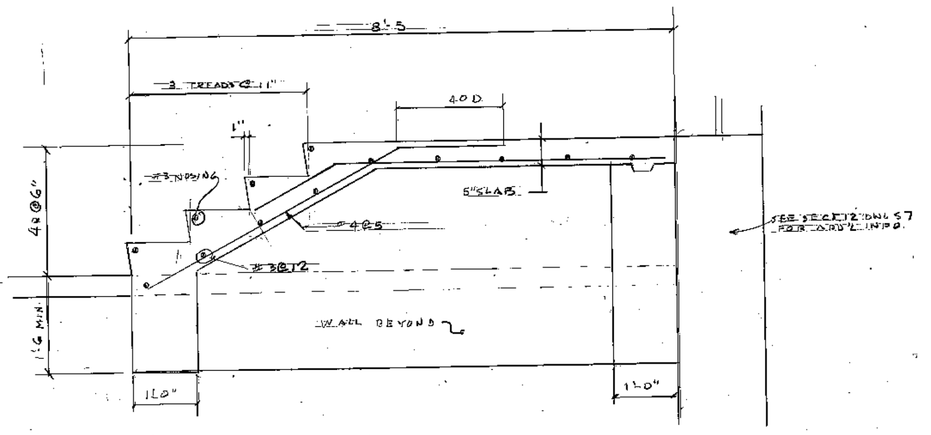


SECTION-2
SCALE 3/4"=1'-0"

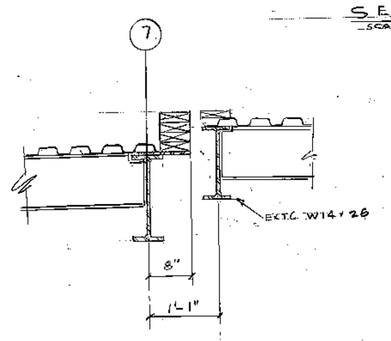


SECTION-3
SCALE 3/4"=1'-0"

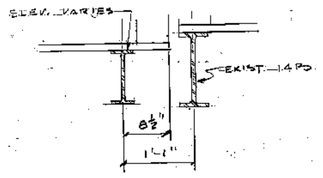


SECTION-4
SCALE 3/4"=1'-0"

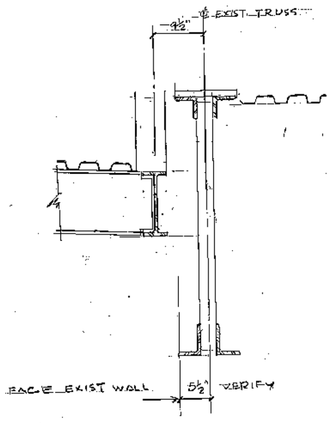


SECTION-5
SCALE 3/4"=1'-0"

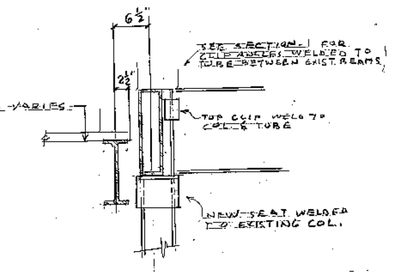


SECTION-6
SCALE 3/4"=1'-0"

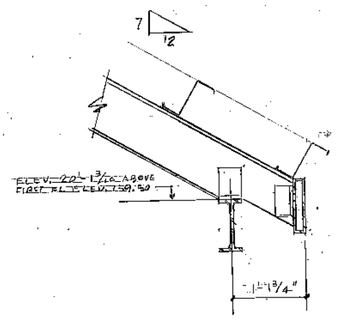


SECTION-7
SCALE 3/4"=1'-0"

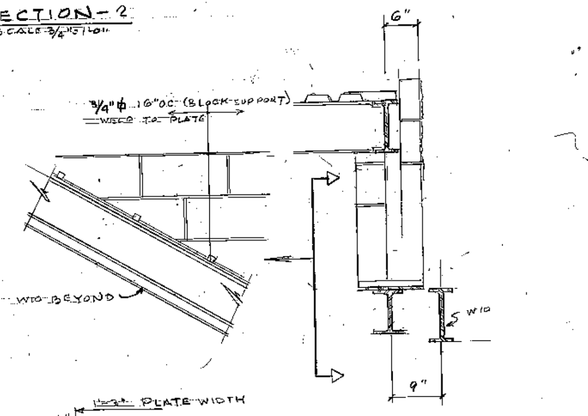


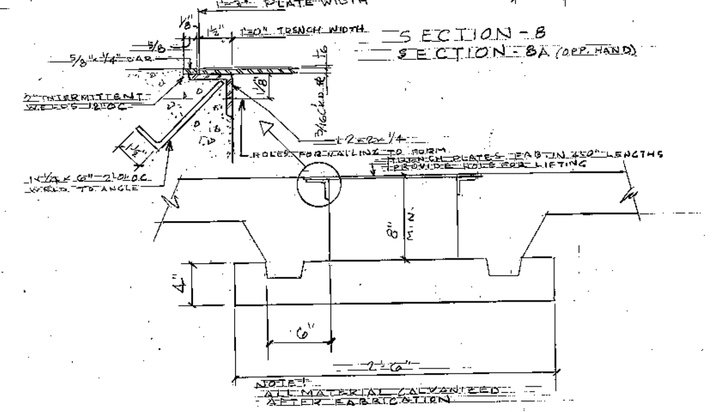


SECTION-13
SCALE 1"=1'-0"

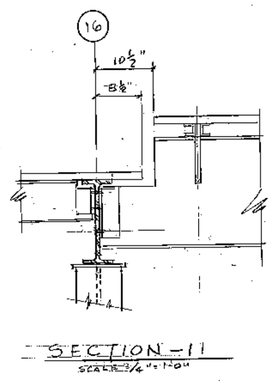


SECTION-11
SCALE 1"=1'-0"

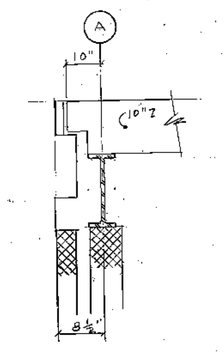


SECTION-12
SCALE 3/4"=1'-0"

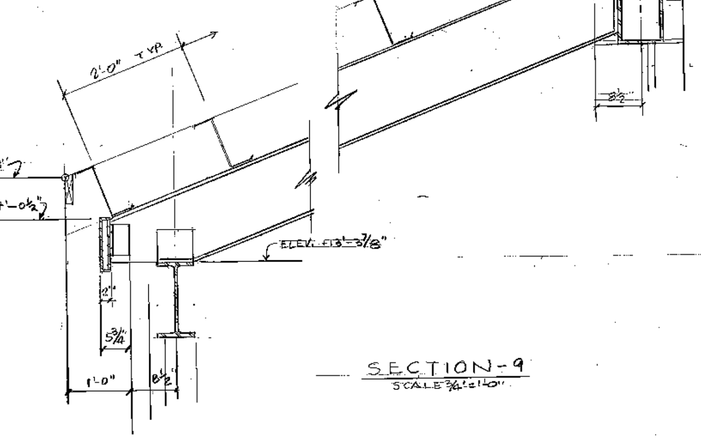

SECTION-9
SCALE 3/4"=1'-0"

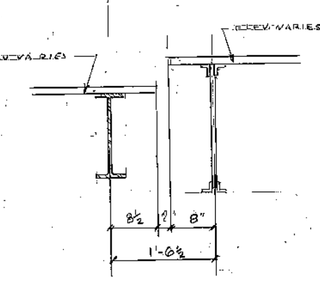


SECTION-10
SCALE 3/4"=1'-0"

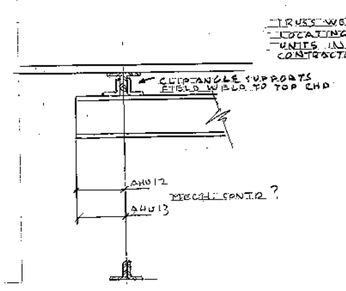

SECTION-14
SCALE 3/4"=1'-0"

TRUSS WEB MEMBERS MAY PREVENT THE LOCATING OF HEADS FOR HANGING AIR HANDLING UNITS IN THE MOST IDEAL PLACES. MECHANICAL CONTRACTOR TO FURNISH & ERECT ANY ADD'L SUPPORTS

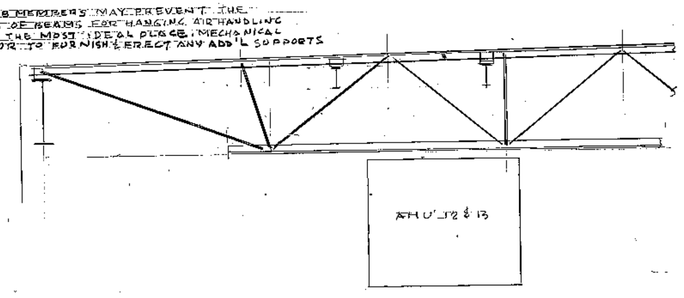

SECTION 15
SCALE 3/8"=1'-0"

OWNERSHIP OF DOCUMENTS

THIS documents, and the ideas and designs incorporated herein, as an instrument of professional service, is the property of the Architect and is not to be used, in whole or in part, for any other project without the written authorization of the Architect.

REVISIONS

NO.	DATE	DESCRIPTION

THE LAWRENCE ASSOCIATES
PLANNERS/ARCHITECTS/ENGINEERS, P.C.
5279 HOLLAND TURNPIKE · WAMPANOAG CORPORATE CENTER · P.O. BOX 2180
(203) 643-2181

PROJECT NUMBER 2155.01 012-89-027EA

PROJECT TITLE
ALTERATIONS AND ADDITIONS TO:
BOLTON ELEMENTARY SCHOOL
NOTCH ROAD
BOLTON, CONNECTICUT

DRAWING TITLE
SECTIONS AND DETAILS

SCALE AS SHOWN | DATE 8-17-1992

S-9
DRAWING 53 OF 89