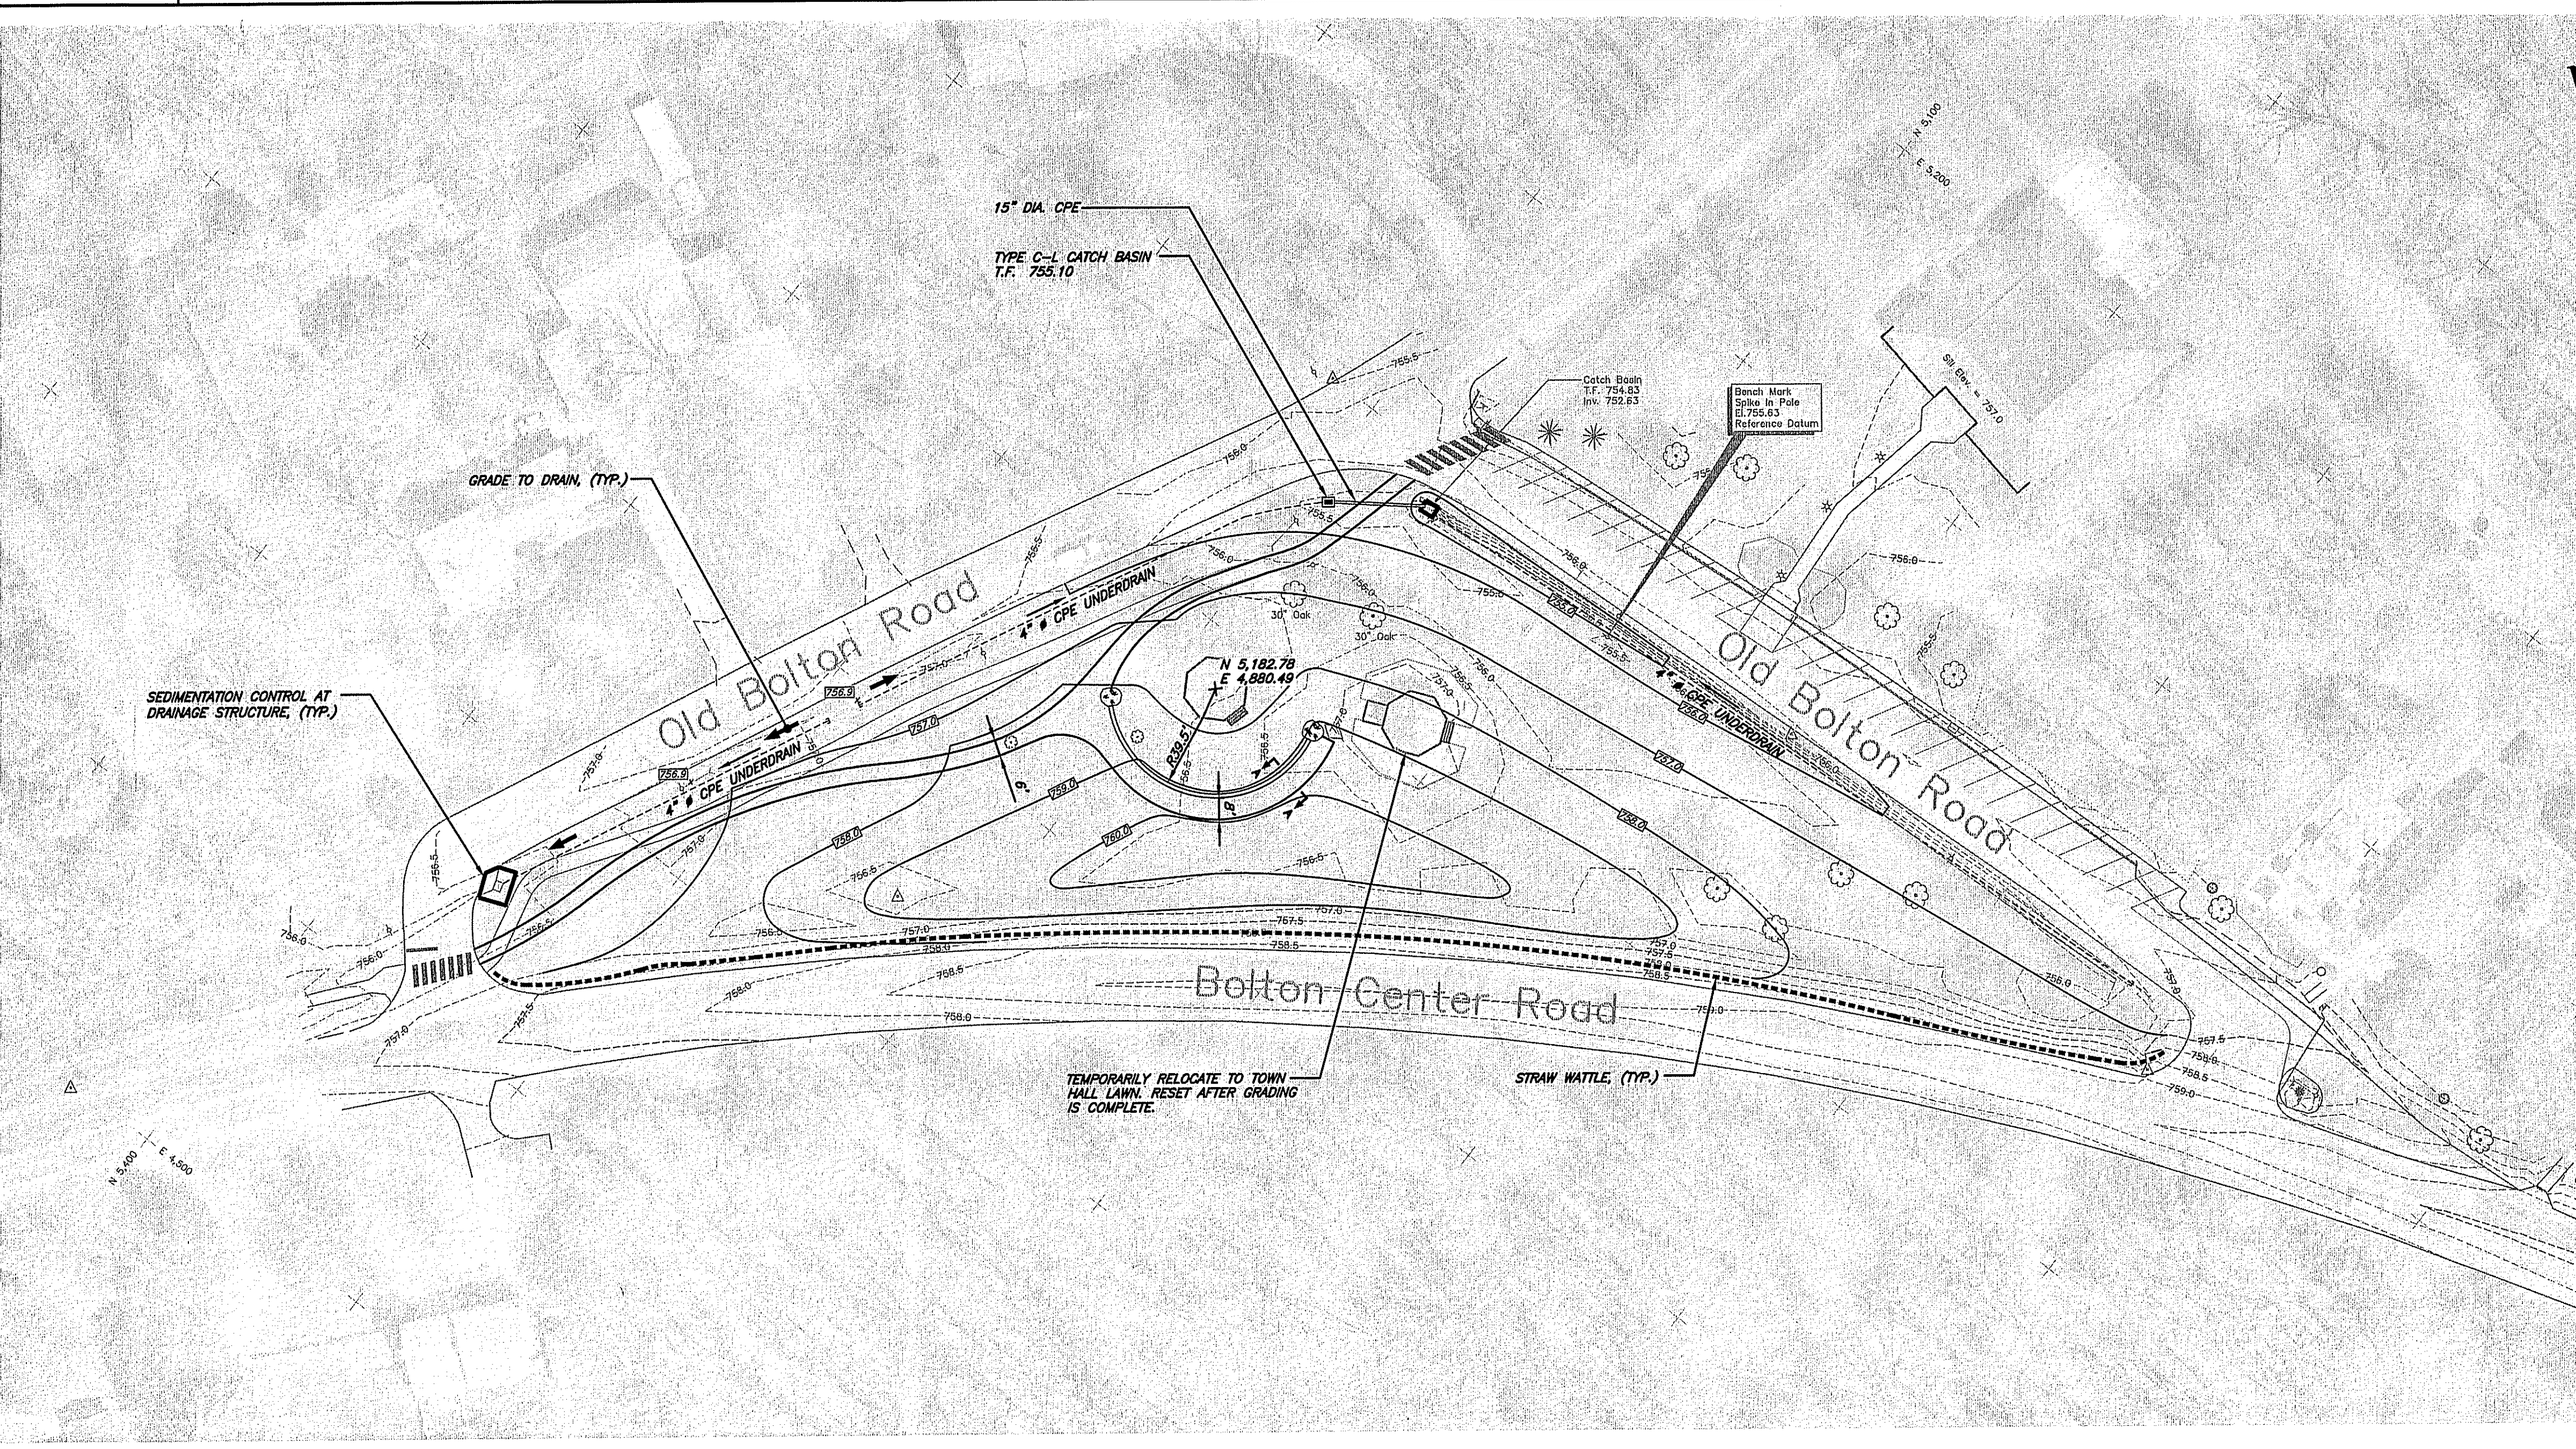

15" DIA. CPE
TYPE C-L CATCH BASIN
T.F. 755.10
GRADE TO DRAIN, (TYP.)
SEDIMENTATION CONTROL AT DRAINAGE STRUCTURE, (TYP.)
4" ø CPE UNDERDRAIN
Old Bolton Road
Bolton Center Road
Catch Basin
T.F. 754.83
Inv. 752.63
Bench Mark
Spike in Pole
El.755.63
Reference Datum
Silt Elev. = 757.0
30" Oak
N 5,182.78
E 4,880.49
839.51
TEMPORARILY RELOCATE TO TOWN HALL LAWN. RESET AFTER GRADING IS COMPLETE.
STRAW WATTLE, (TYP.)
N 5,400
E 4,500
N 5,100
E 5,200