ALEXANDER

2,306 SQUARE FEET | 3 BR | 2 BATH
FLEX ROOM + MUDROOM

ELEVATION B

ELEVATION A

ELEVATION C

SilverLeaf
MYRIVERSIDEHOME.COM

RIVERSIDE HOMES
Build With Confidence

ALEXANDER

2,306 SQUARE FEET | 3 BR | 2 BATH
FLEX ROOM + MUDROOM

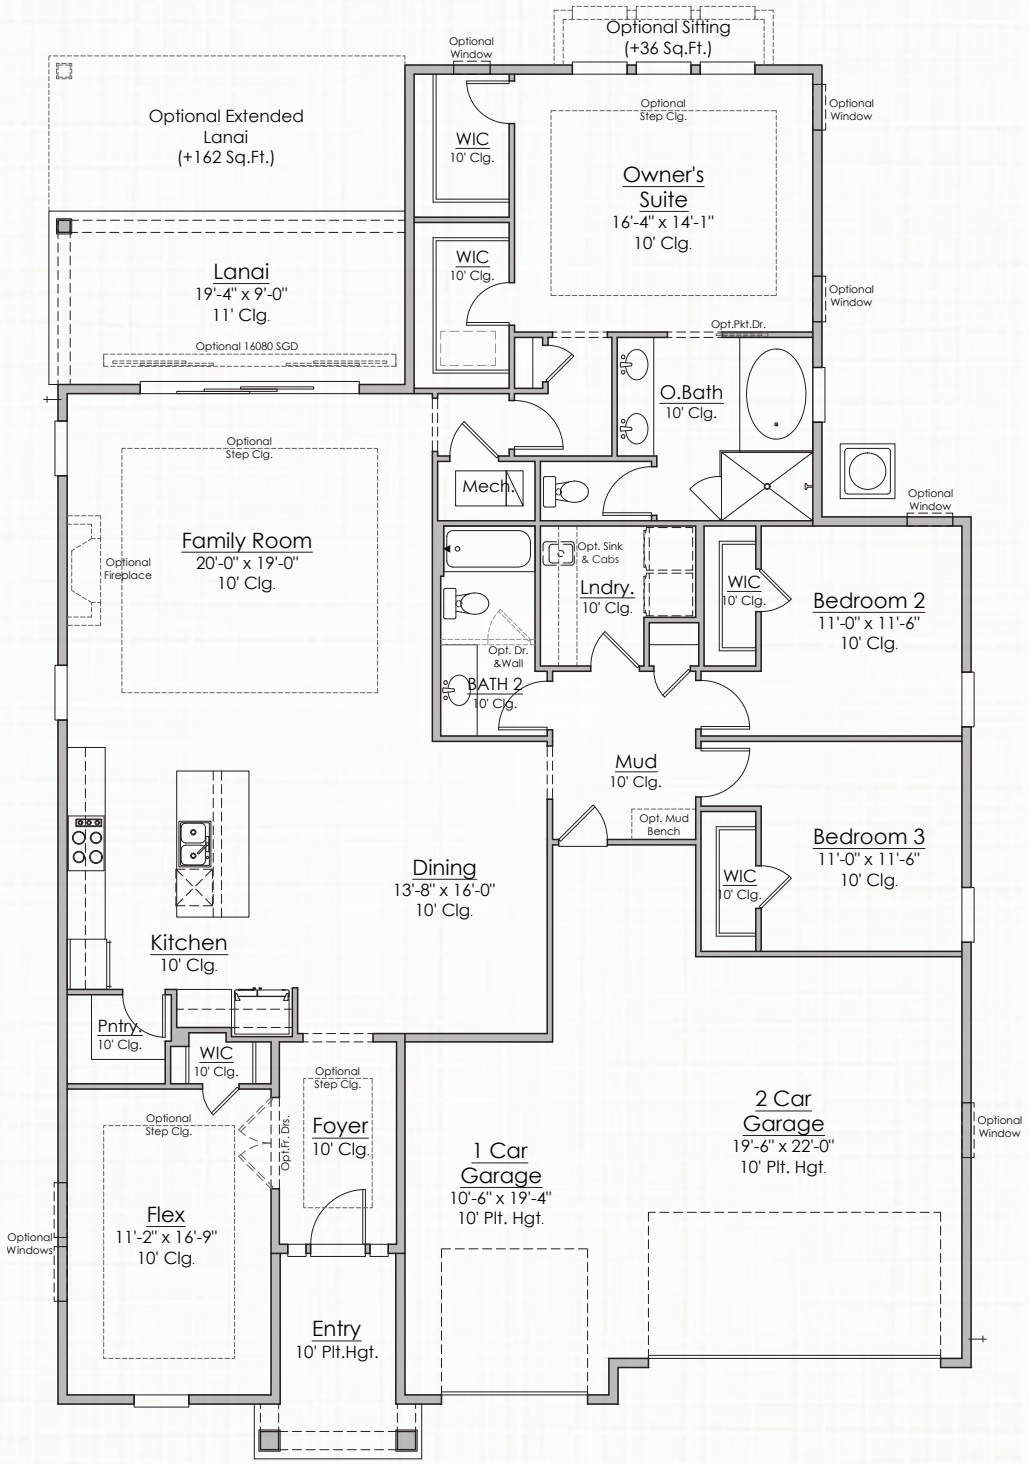

CONTACT US

904.530.4720

Builder reserves the right to change elevations, dimensions, square footages, specifications, materials, options, and pricing without notice. Renderings and floorplans are not to scale and may vary from actual plans

CBC1254135 | All content ©2013-2022 Riverside Homes. All Rights Reserved.

ALEXANDER

2,306 SQUARE FEET | 3 BR | 2 BATH
FLEX ROOM + MUDROOM

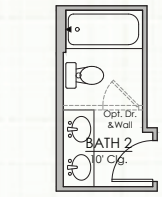

Optional Double Sink Vanity @ Bath 2

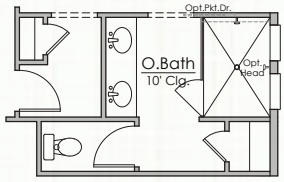

Optional Extended Shower In Lieu of Tub @ Owner's Bath

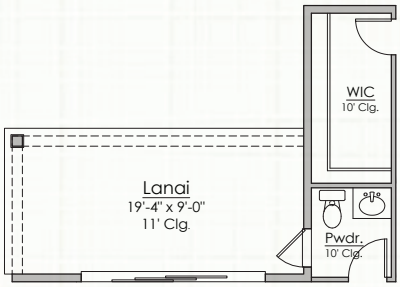

Optional Powder Bath In Lieu of WIC

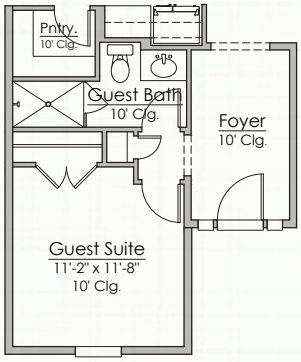

Optional Guest Suite & Guest Bath In Lieu of Flex

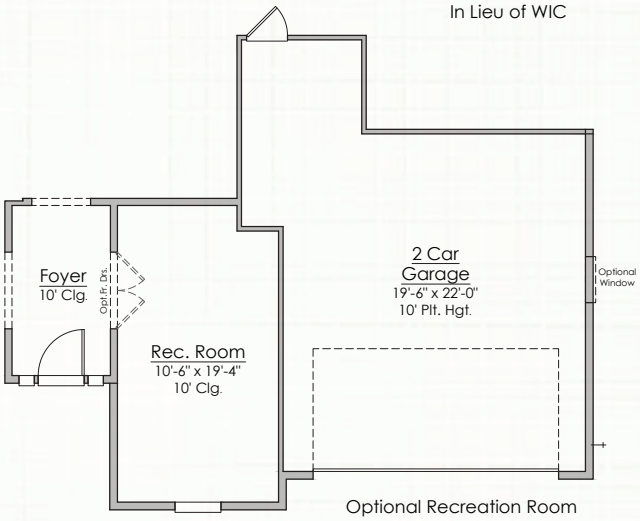

Optional Recreation Room In Lieu of 1 Car Garage (+211 Htd. Sq.Ft.) (-203 Garage Sq.Ft.)

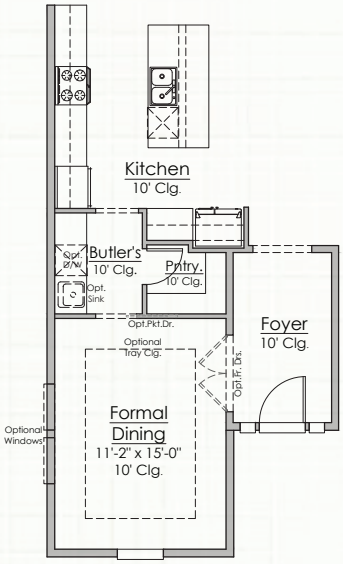

Optional Butler's Pantry & Formal Dining In Lieu of Flex

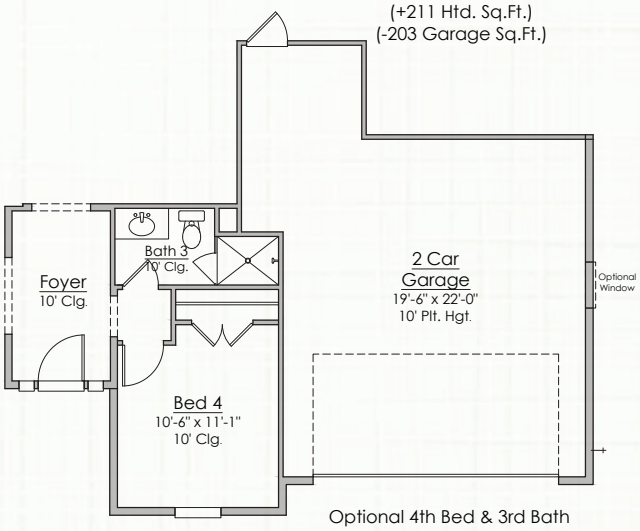

Optional 4th Bed & 3rd Bath In Lieu of 1 Car Garage (+211 Htd. Sq.Ft.) (-203 Garage Sq.Ft.)

CONTACT US

904.530.4720

Builder reserves the right to change elevations, dimensions, square footages, specifications, materials, options, and pricing without notice. Renderings and floorplans are not to scale and may vary from actual plans

CBC1254135 | All content ©2013-2022 Riverside Homes. All Rights Reserved.