WASHINGTON

2,000 SQUARE FEET | 3 BR | 2 BATH

ELEVATION C

ELEVATION B

ELEVATION D

SilverLeaf

MYRIVERSIDEHOME.COM

RIVERSIDE HOMES

Build With Confidence

WASHINGTON

2,000 SQUARE FEET | 3 BR | 2 BATH

FIRST FLOOR

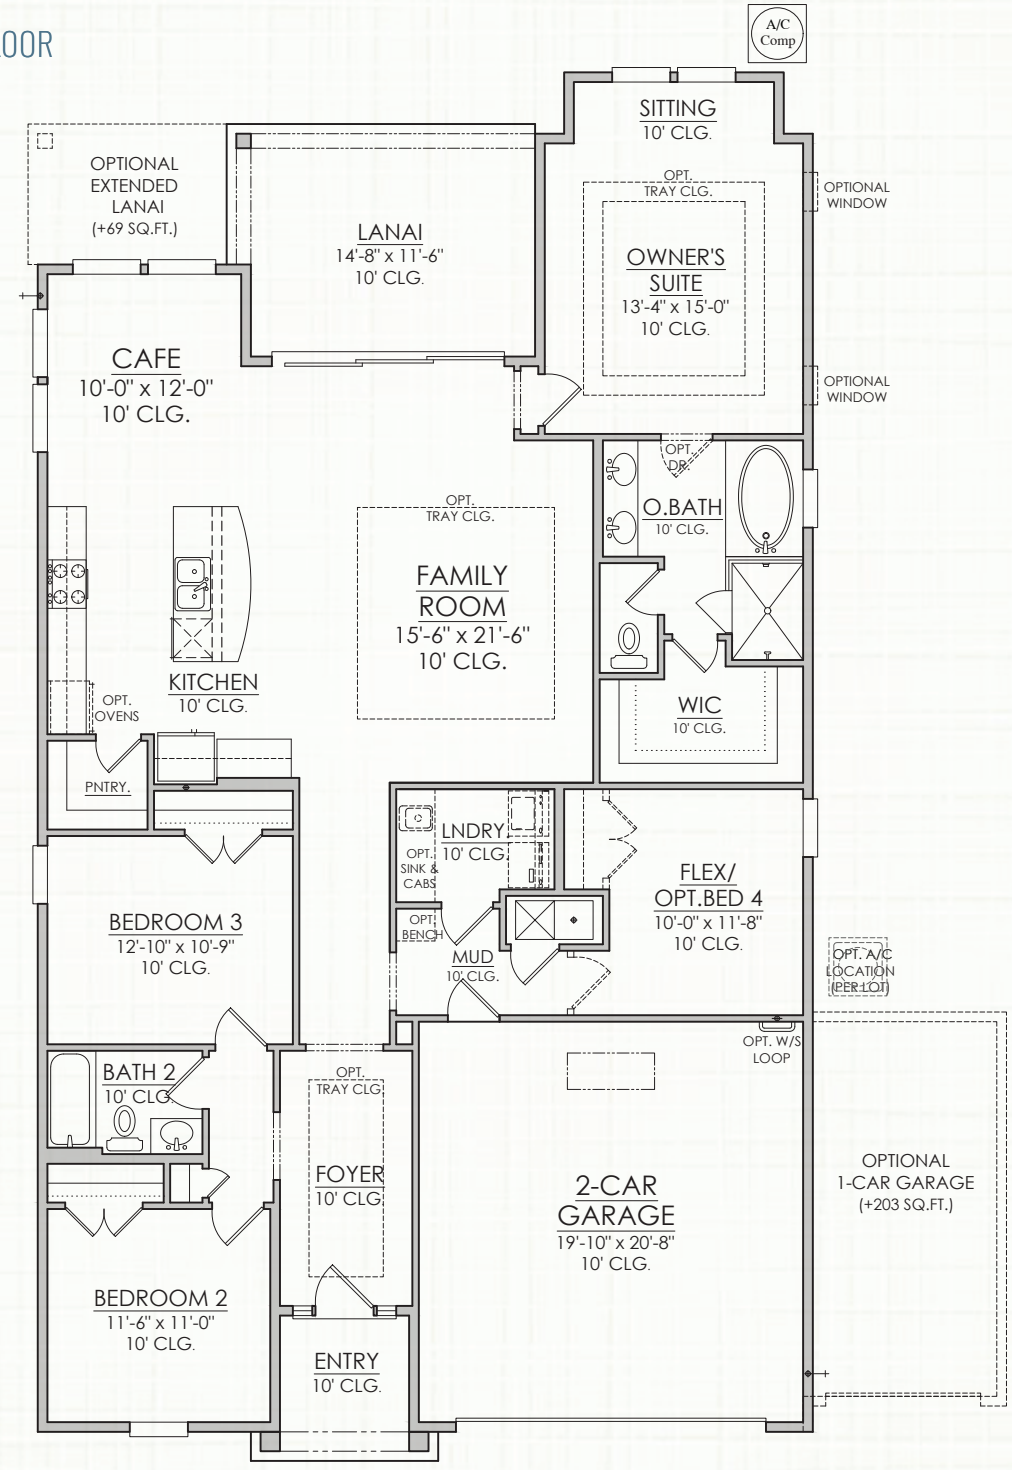

CONTACT US

904.530.4720

Builder reserves the right to change elevations, dimensions, square footages, specifications, materials, options, and pricing without notice. Renderings and floorplans are not to scale and may vary from actual plans

CBC1254135 | All content ©2013-2024 Riverside Homes. All Rights Reserved.

WASHINGTON

2,000 SQUARE FEET | 3 BR | 2 BATH

OPTIONS

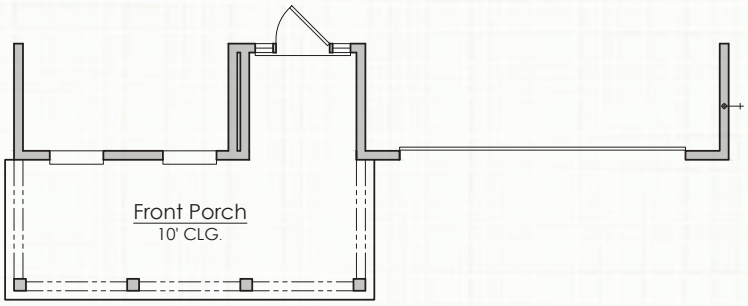

Elevation B

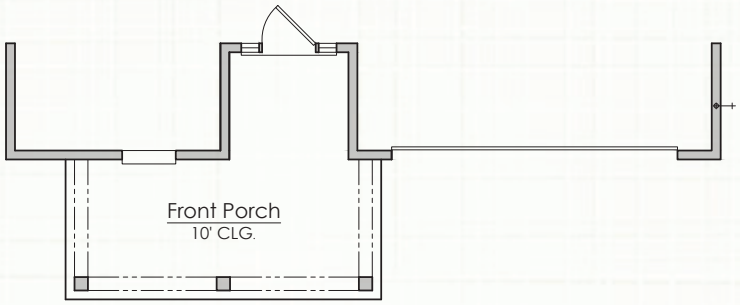

Elevation C

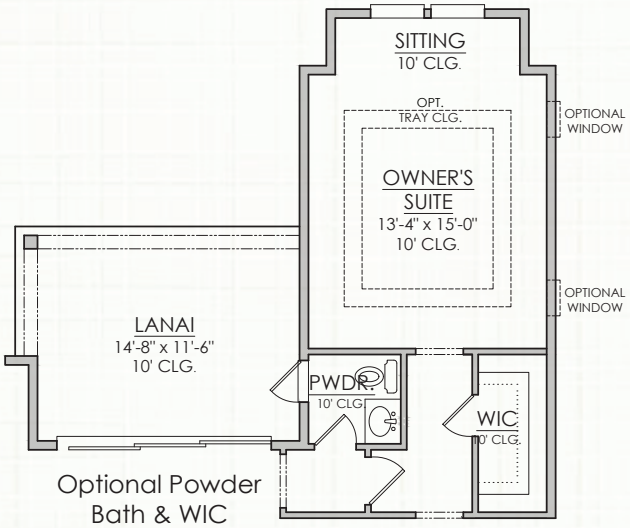

Optional Powder Bath & WIC (+136 Sq.Ft.)

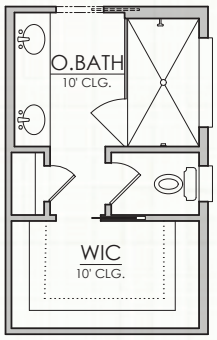

Optional Extended Shower & WIC In Lieu of Tub

CONTACT US

904.530.4720

Builder reserves the right to change elevations, dimensions, square footages, specifications, materials, options, and pricing without notice. Renderings and floorplans are not to scale and may vary from actual plans

CBC1254135 | All content ©2013-2024 Riverside Homes. All Rights Reserved.

WASHINGTON

2,000 SQUARE FEET | 3 BR | 2 BATH

Elevation D
w/3 Car Garage

Elevation B
w/3 Car Garage

Elevation C
w/3 Car Garage

Builder reserves the right to change elevations, dimensions, square footages, specifications, materials, options, and pricing without notice. Renderings and floorplans are not to scale and may vary from actual plans

CONTACT US
904.530.4720

CBC1254135 | All content ©2013-2024 Riverside Homes. All Rights Reserved.