

TITAN

Custom Homes


'THE OSCEOLA'




FRONT ELEVATION #1
1/4" = 1'-0"



FRONT ELEVATION #2
1/4" = 1'-0"

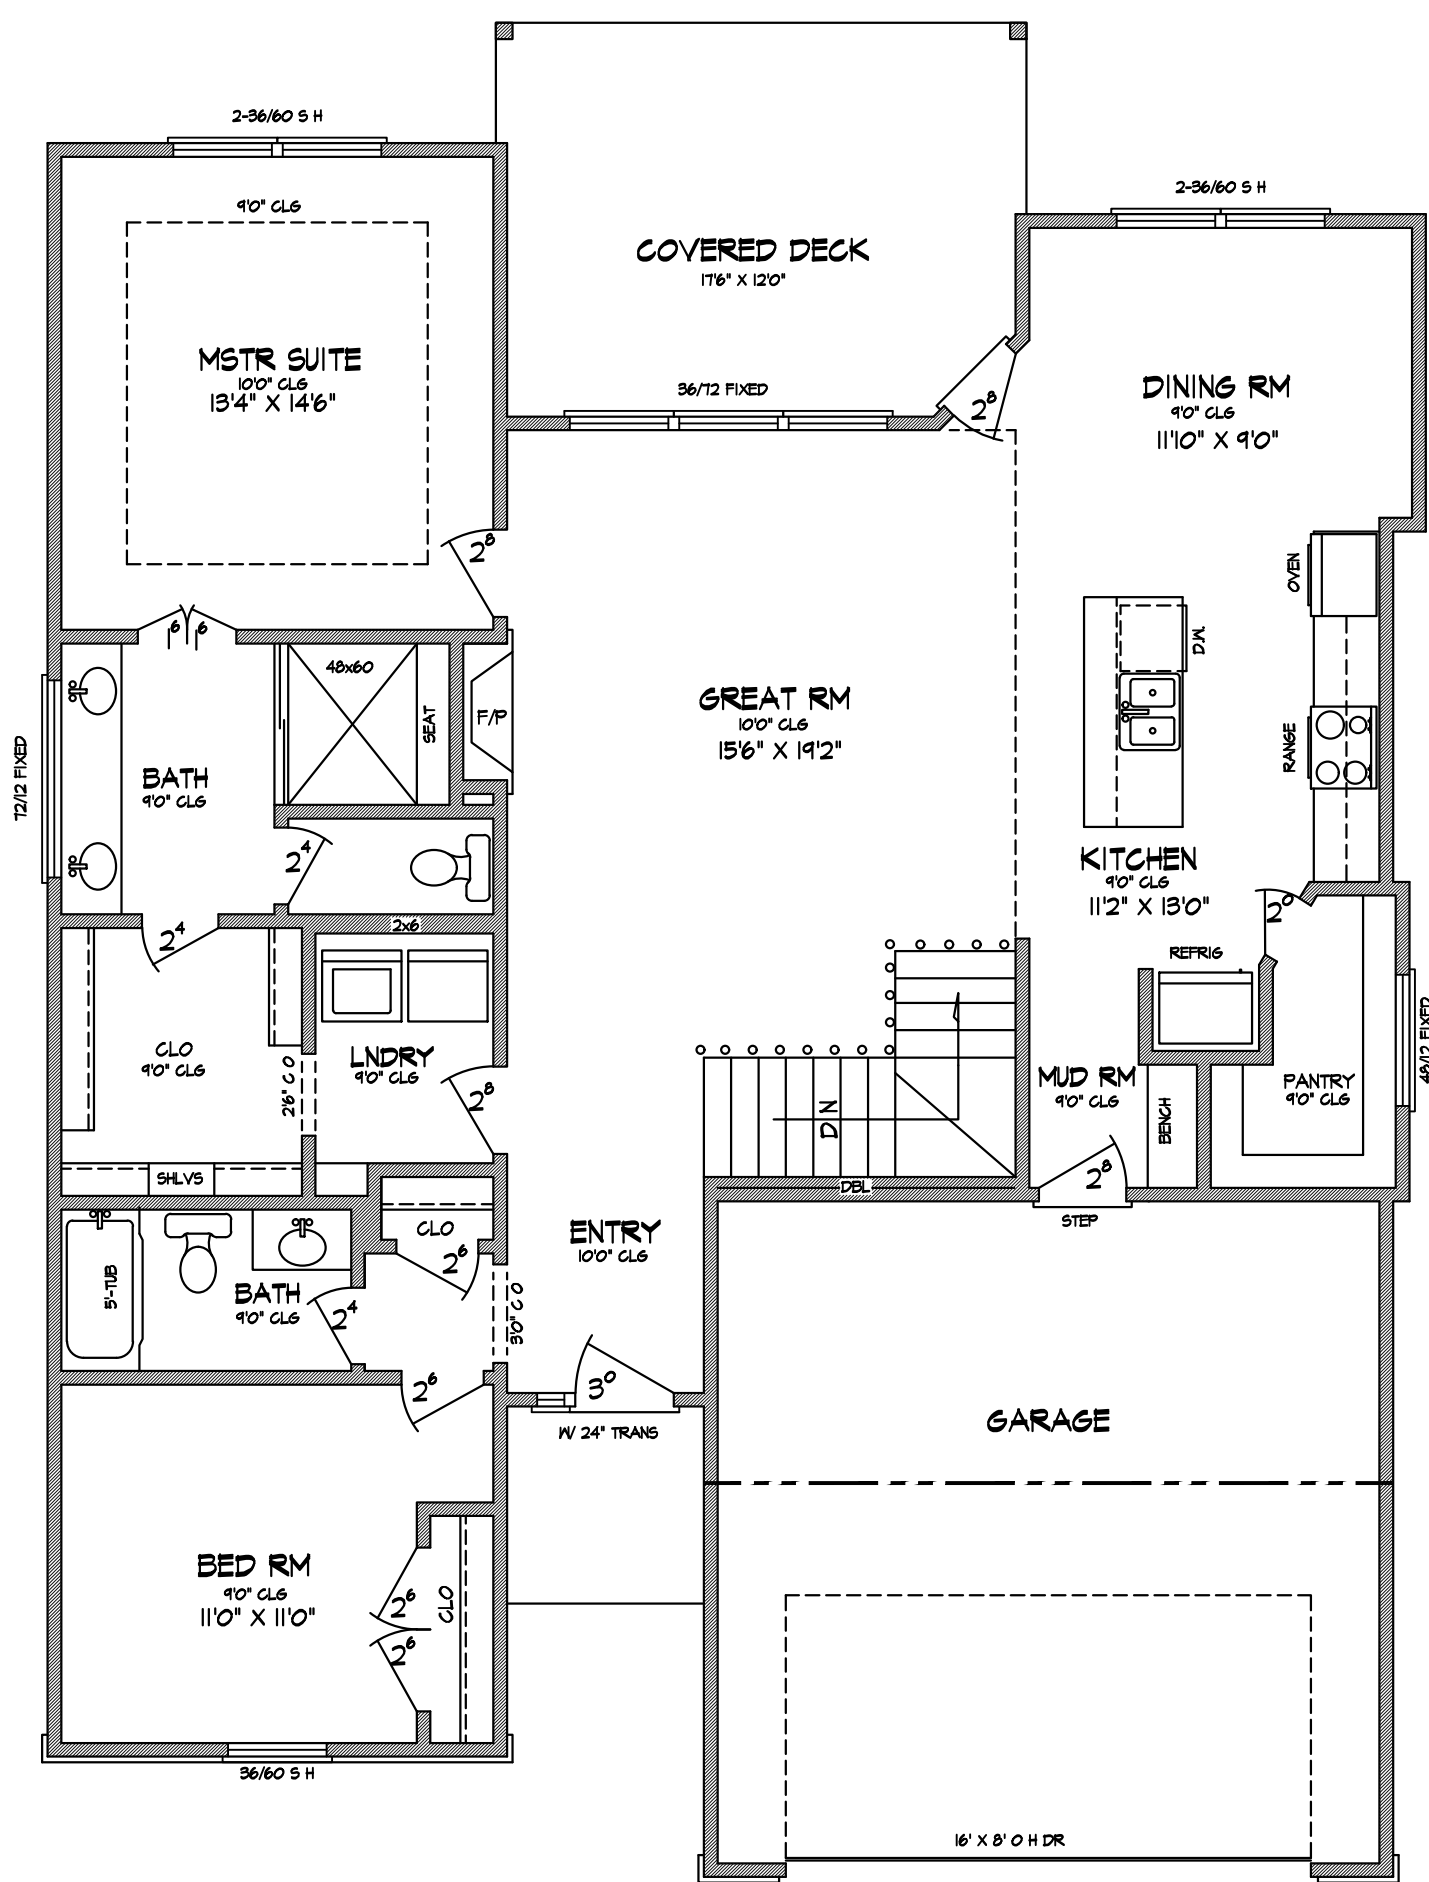

MAIN FLOOR PLAN

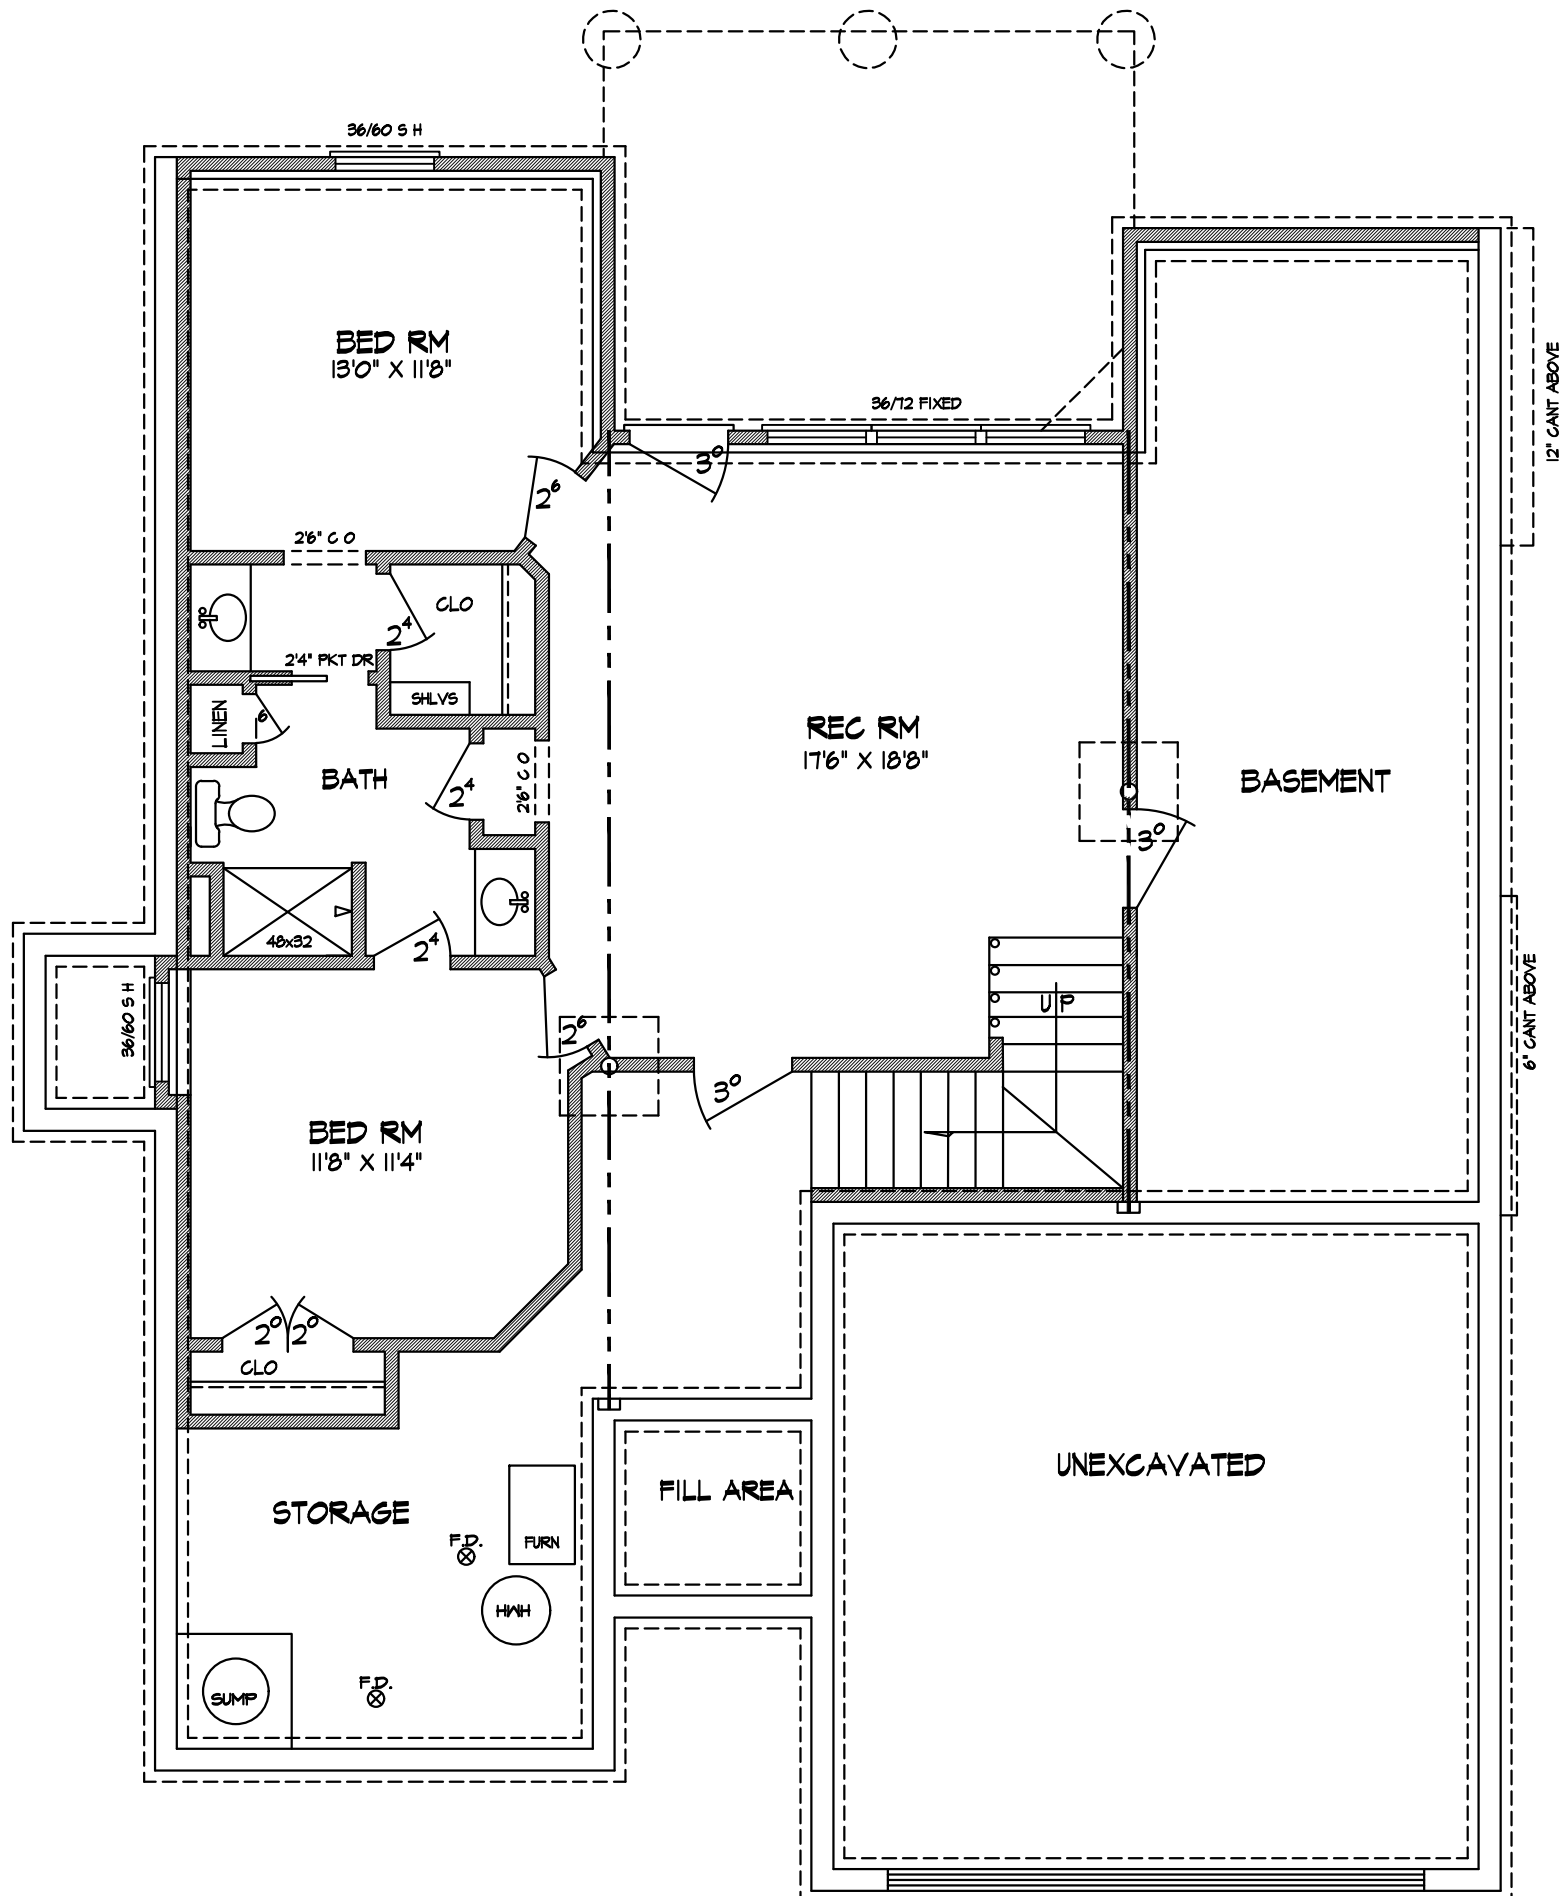

FOUNDATION PLAN