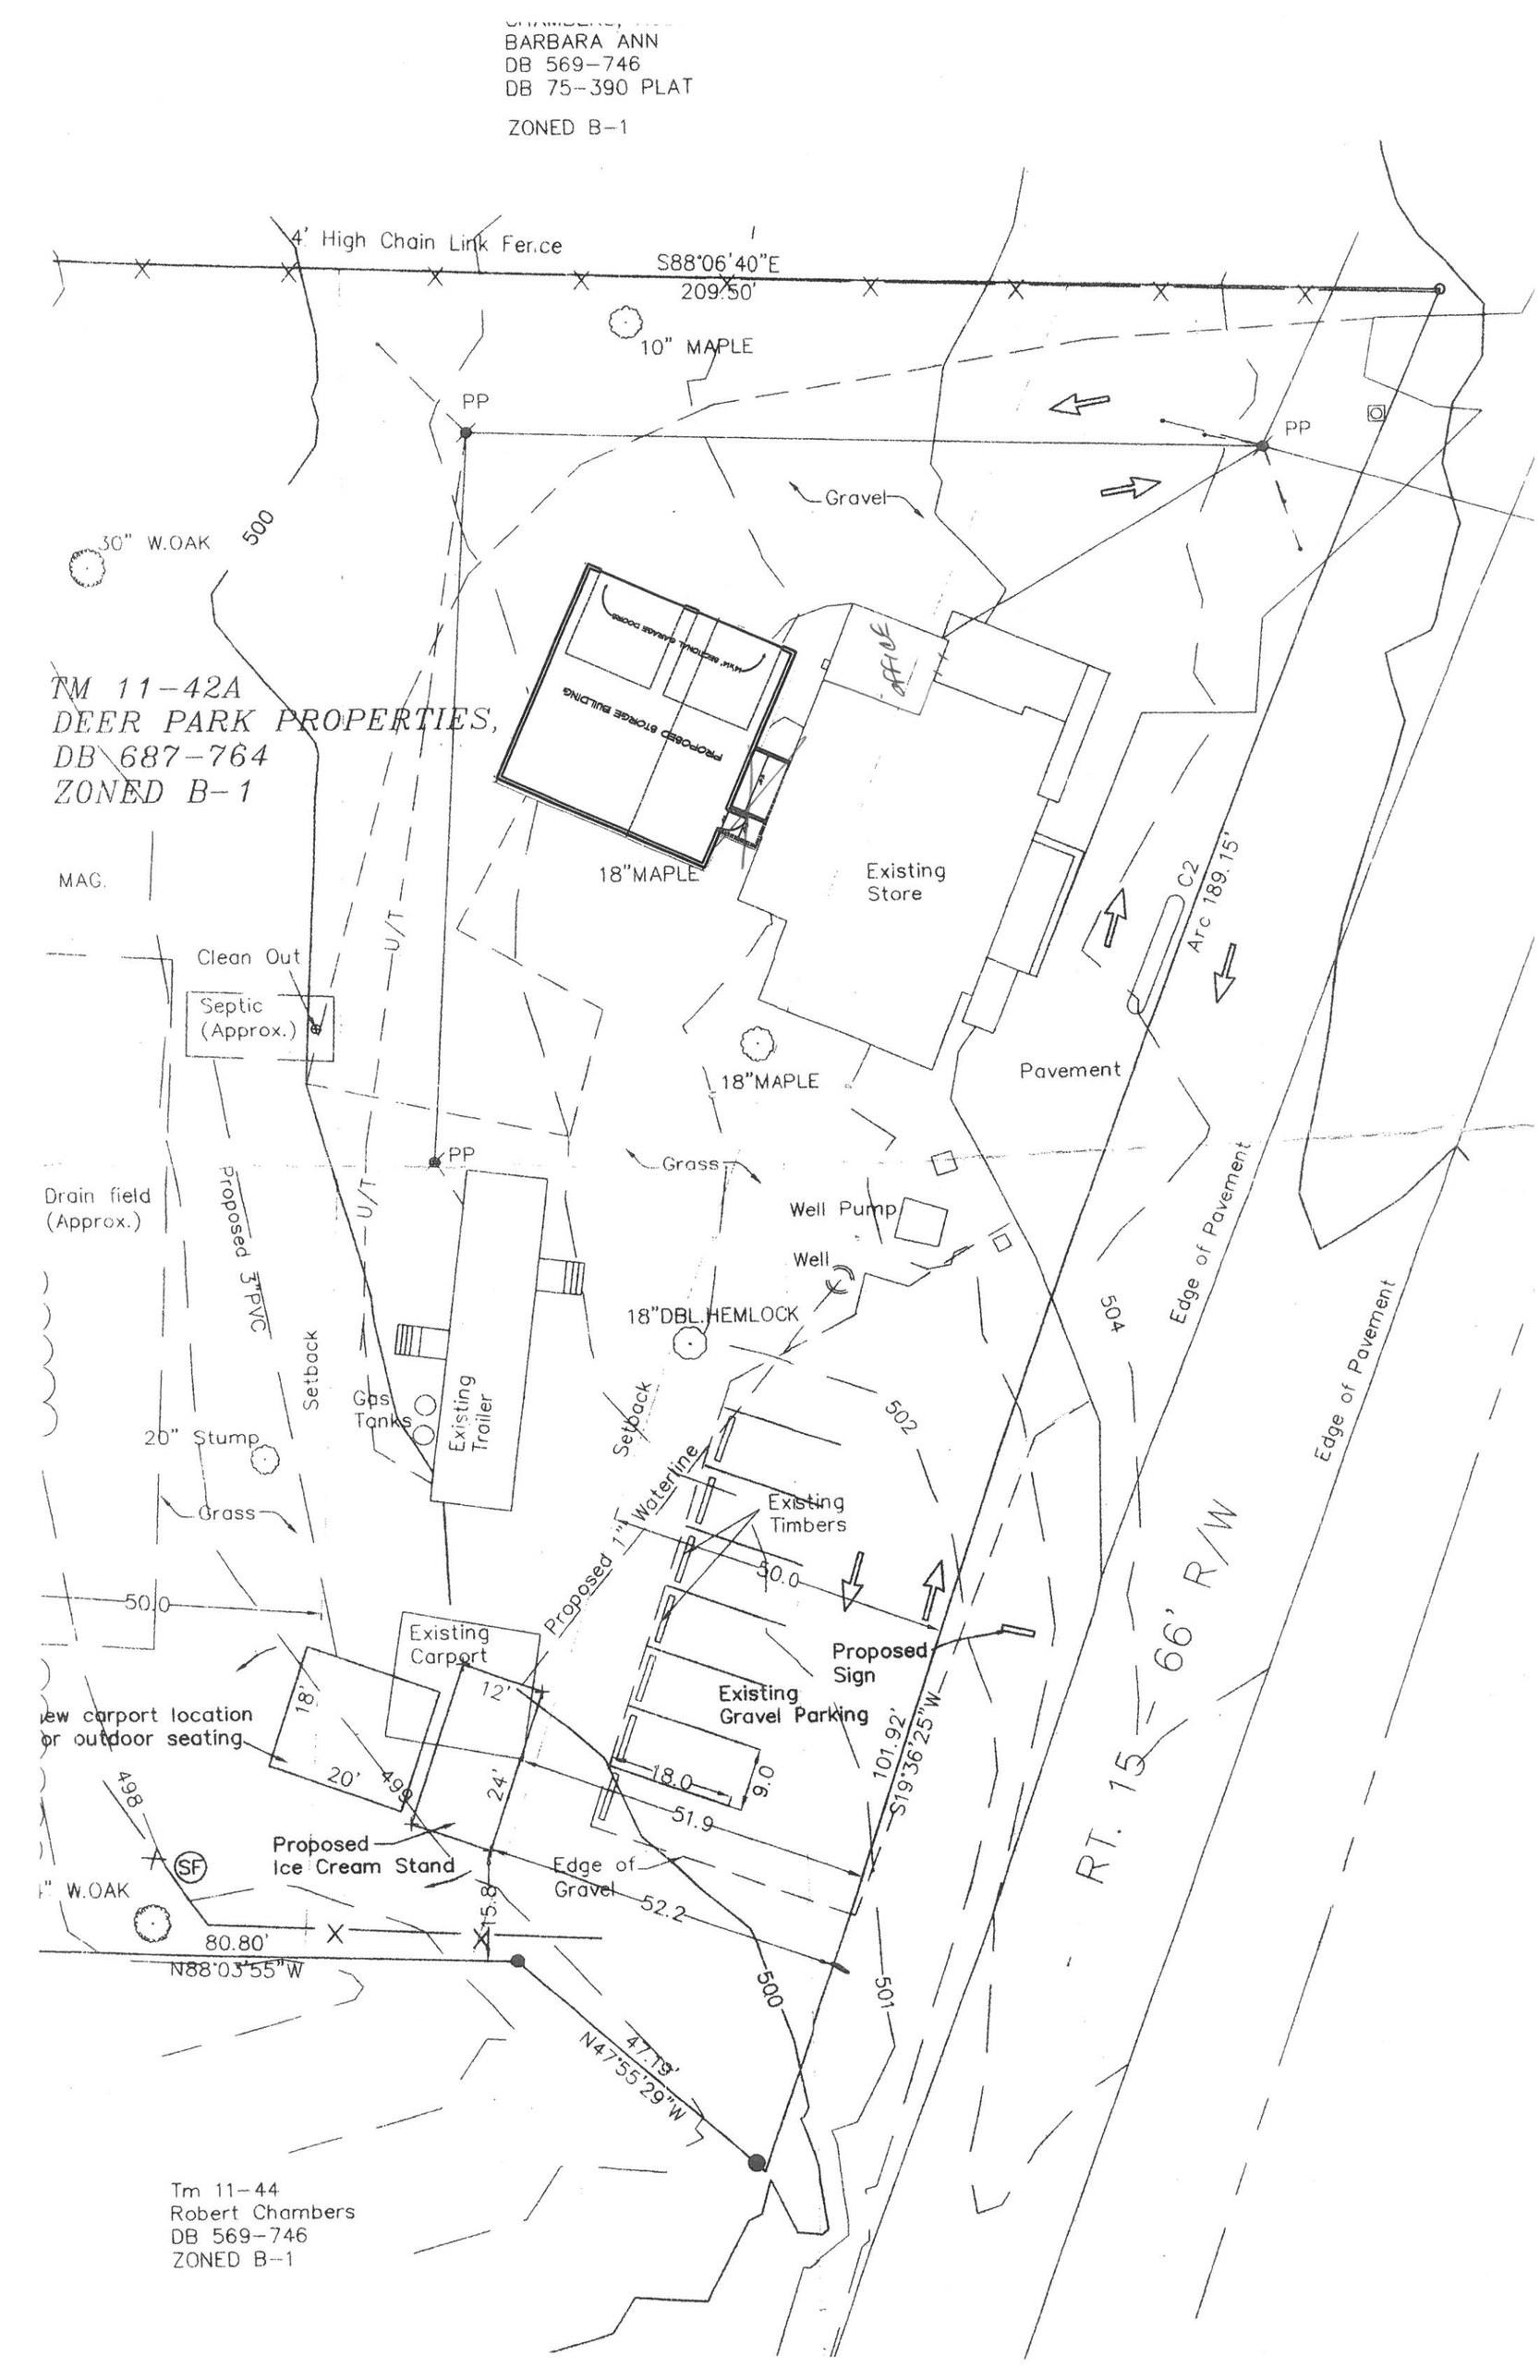
CHAMBERS
BARBARA ANN
DB 569-746
DB 75-390 PLAT
ZONED B-1
4' High Chain Link Fence
S88°06'40"E
209.50'
10" MAPLE
PP
PP
Gravel
30" W.OAK
500
TM 11-42A
DEER PARK PROPERTIES,
DB 687-764
ZONED B-1
PROPOSED STORAGE BUILDING
NEW MEDICINE CABINET DOORS
Office
18"MAPLE
Existing
Store
C2
Arc 189.15'
MAG.
Clean Out
Septic
(Approx.)
U/T
U/T
18"MAPLE
Pavement
PP
Grass
Drain field
(Approx.)
Proposed 3"PVC
Well Pump
Well
18"DBL.HEMLOCK
Setback
Gas
Tanks
Existing
Trailer
Setback
504
Edge of Pavement
Edge of Pavement
20" Stump
Grass
502
Proposed 1" Waterline
Existing
Timbers
50.0
50.0
Existing
Carport
Proposed
Sign
Existing
Gravel Parking
New carport location
for outdoor seating
18'
20'
12'
24'
498
18.0
9.0
101.92'
S19°36'25"W
51.9
Proposed
Ice Cream Stand
SF
Edge of
Gravel
52.2
15.8
W.OAK
80.80'
N88°03'55"W
500
501
47.19'
N47°55'29"W
RT. 15 - 66' R/W
Tm 11-44
Robert Chambers
DB 569-746
ZONED B-1