Yahara River Boater Park
Dam Removal Concept Plan

City of Stoughton, WI
October 21, 2019

0 60 120 240 ft.

Recreation Engineering & Planning

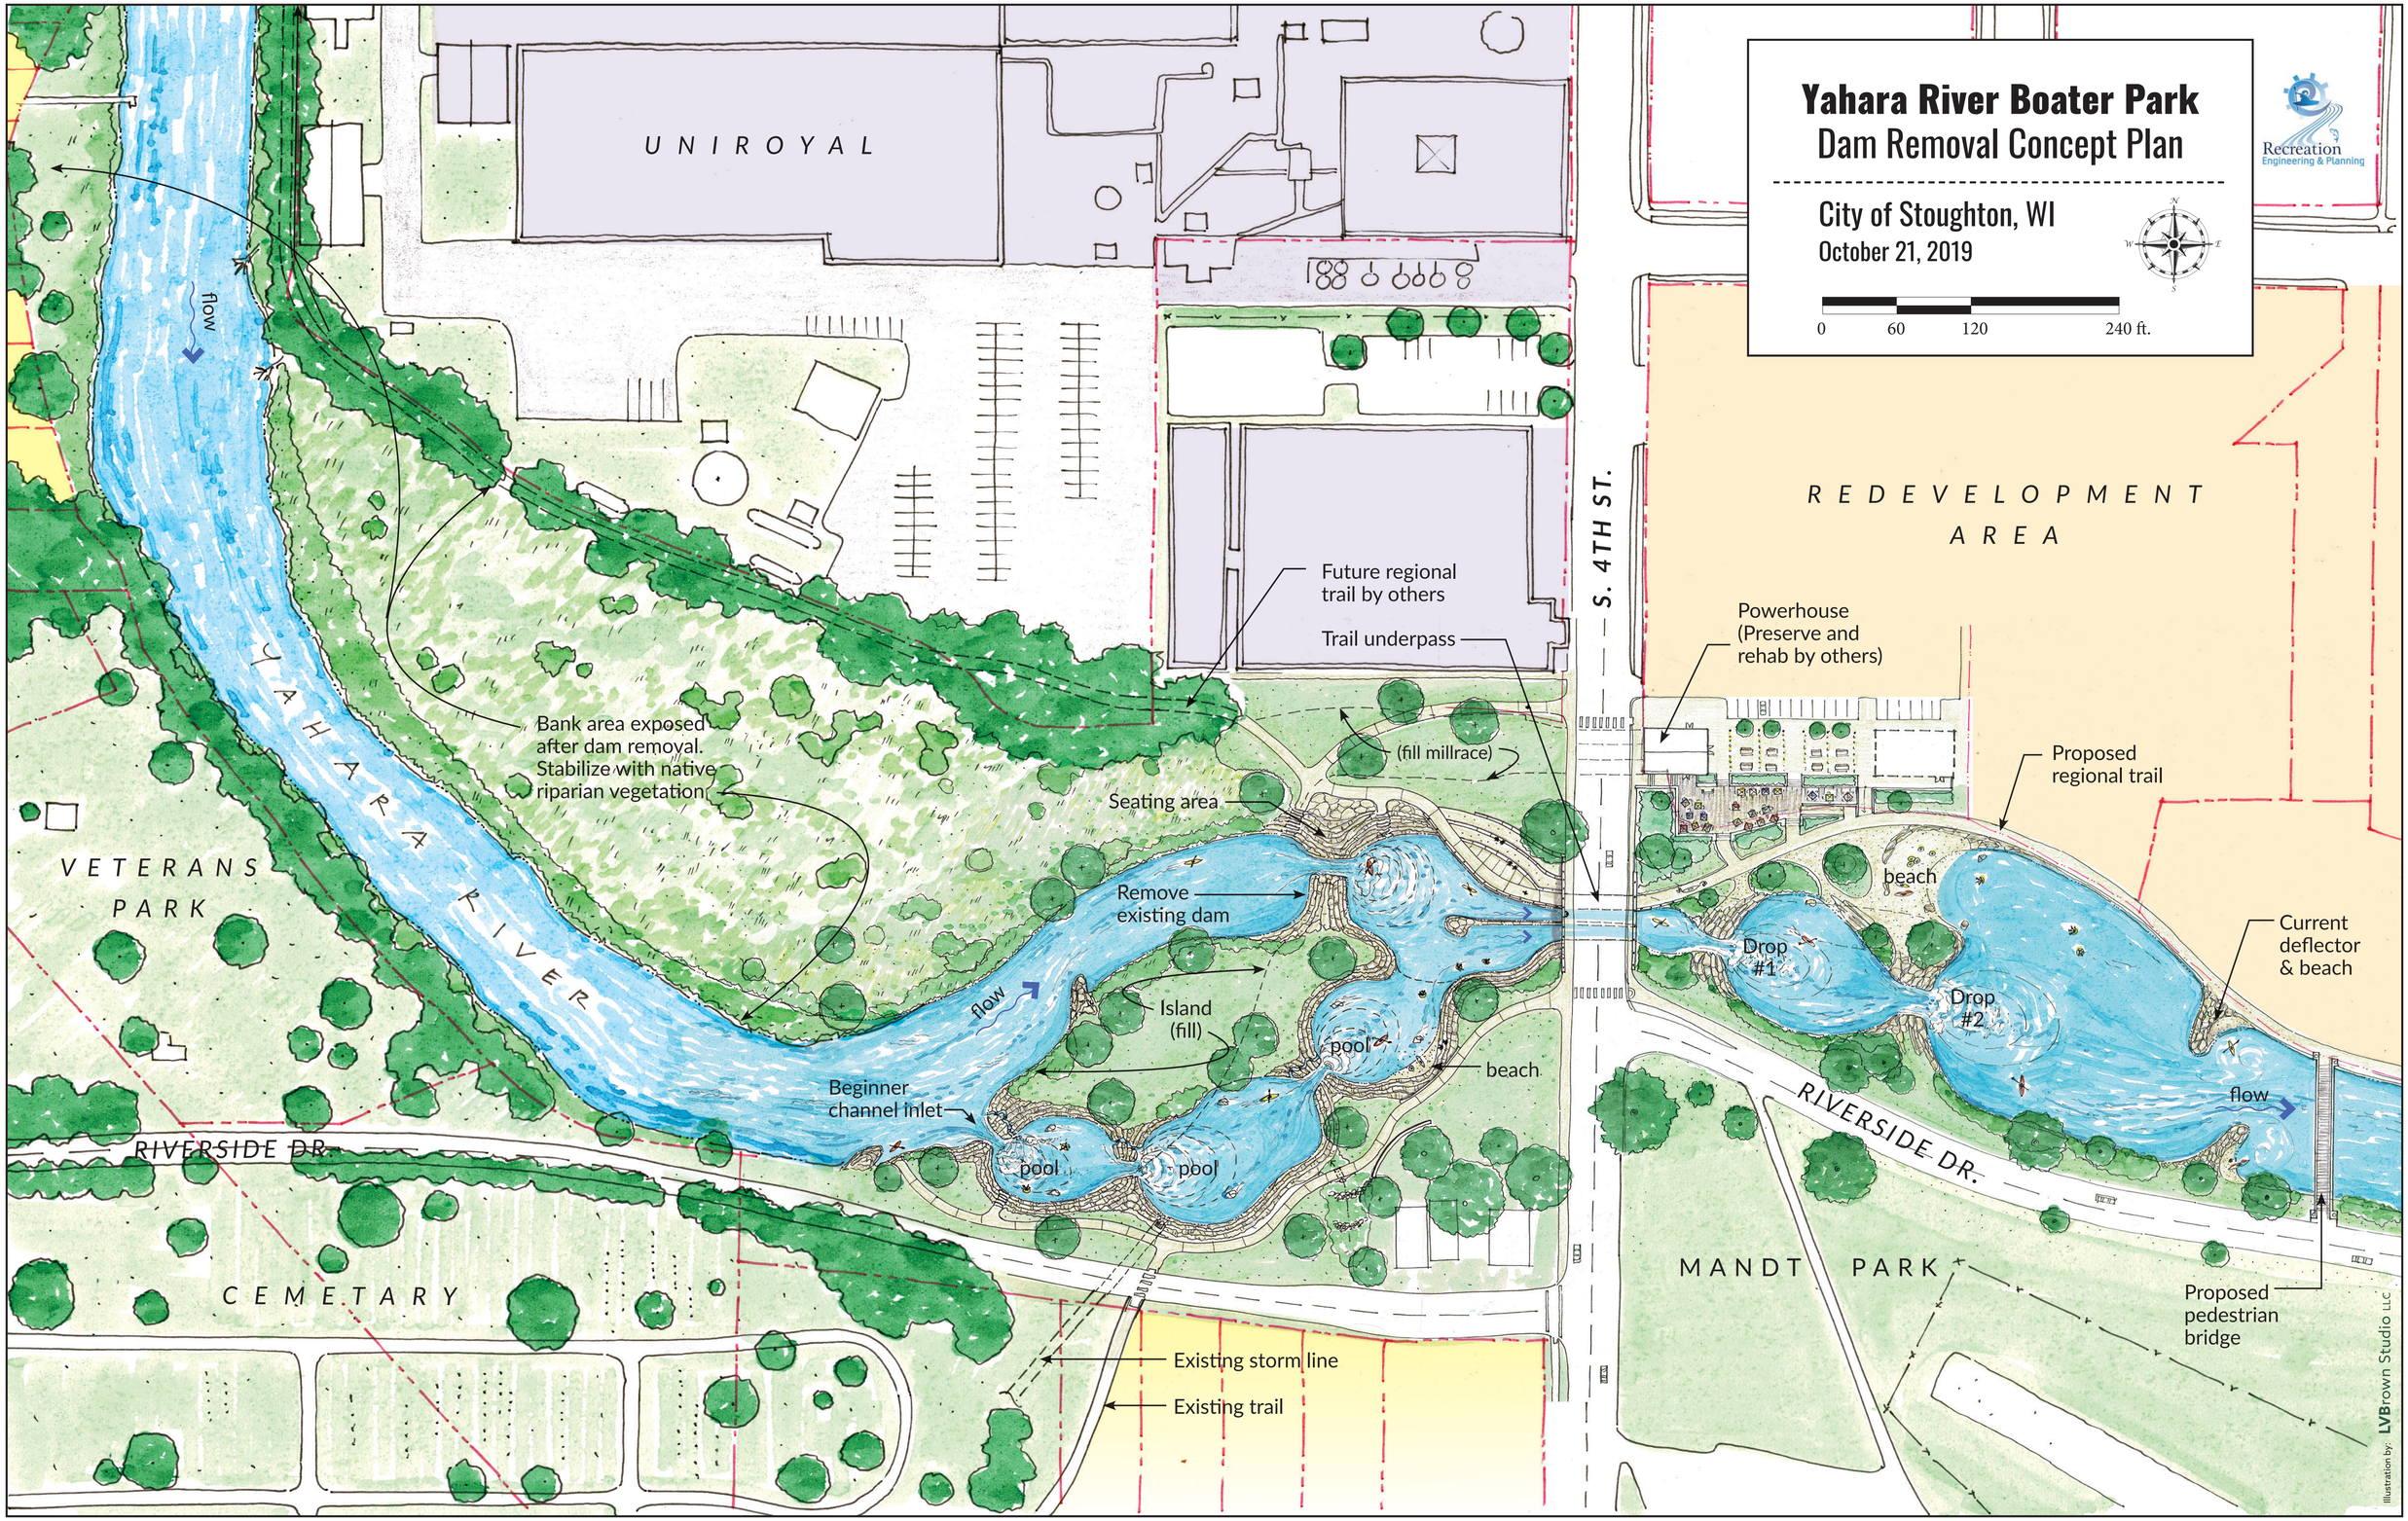

Future regional trail by others
(Fill mill race)
Seating area
(Fill area)
Bank area exposed after dam removal. Stabilize with native riparian vegetation.
Remove existing dam
Surf wave
Divider island
Trail underpass
Current deflector
Island (fill)
Yahara River
flow
pool
Beach
Beginner channel inlet
Privacy wall/ buffer
Terracing w/ fish passage channel
pool
pool
RIVERSIDE DR.
S. 4TH ST.
Existing storm line
Existing trail
Powerhouse (Preserve and rehab by others)
REDEVELOPMENT AREA
Proposed regional trail
beach
Drop #1
pool
Drop #2
pool
Proposed pedestrian bridge
Current deflector & beach
flow
RIVERSIDE DR.
MANDT PARK
Illustration by: LVBrown Studio LLC
Yahara River Boater Park
Dam Removal Concept Plan
City of Stoughton, WI
October 21, 2019
0
60
120
240 ft.
Recreation Engineering & Planning