Mandt Park Master Plan

Stoughton, WI

1 - Park Entry Sign

2 - Park Shelter and Restrooms

3 - Pickleball Courts

4 - Parking Lot

5 - Pedestrian Plaza

6 - Angled Parking

7 - Pedestrian connection to RDA site

8 - Pedestrian Plaza

9 - Kayak launch

10 - Multi-use Path

11 - Overlook

12 - Park Shelter and Restrooms

13 - Splash Pad

14 - Playground

15 - Enlarged Parking

16 - Open Space

LEGEND

- Fair Grounds/Mandt Center
- Open Space
- Activity Areas
- Trail
- Road
- Parking Lot
- Pedestrian Plaza

Concept Plan - Option A

October 15, 2019

0 60' 120' 180'

MSA

Project No: 09360012

Mandt Park Master Plan

Stoughton, WI

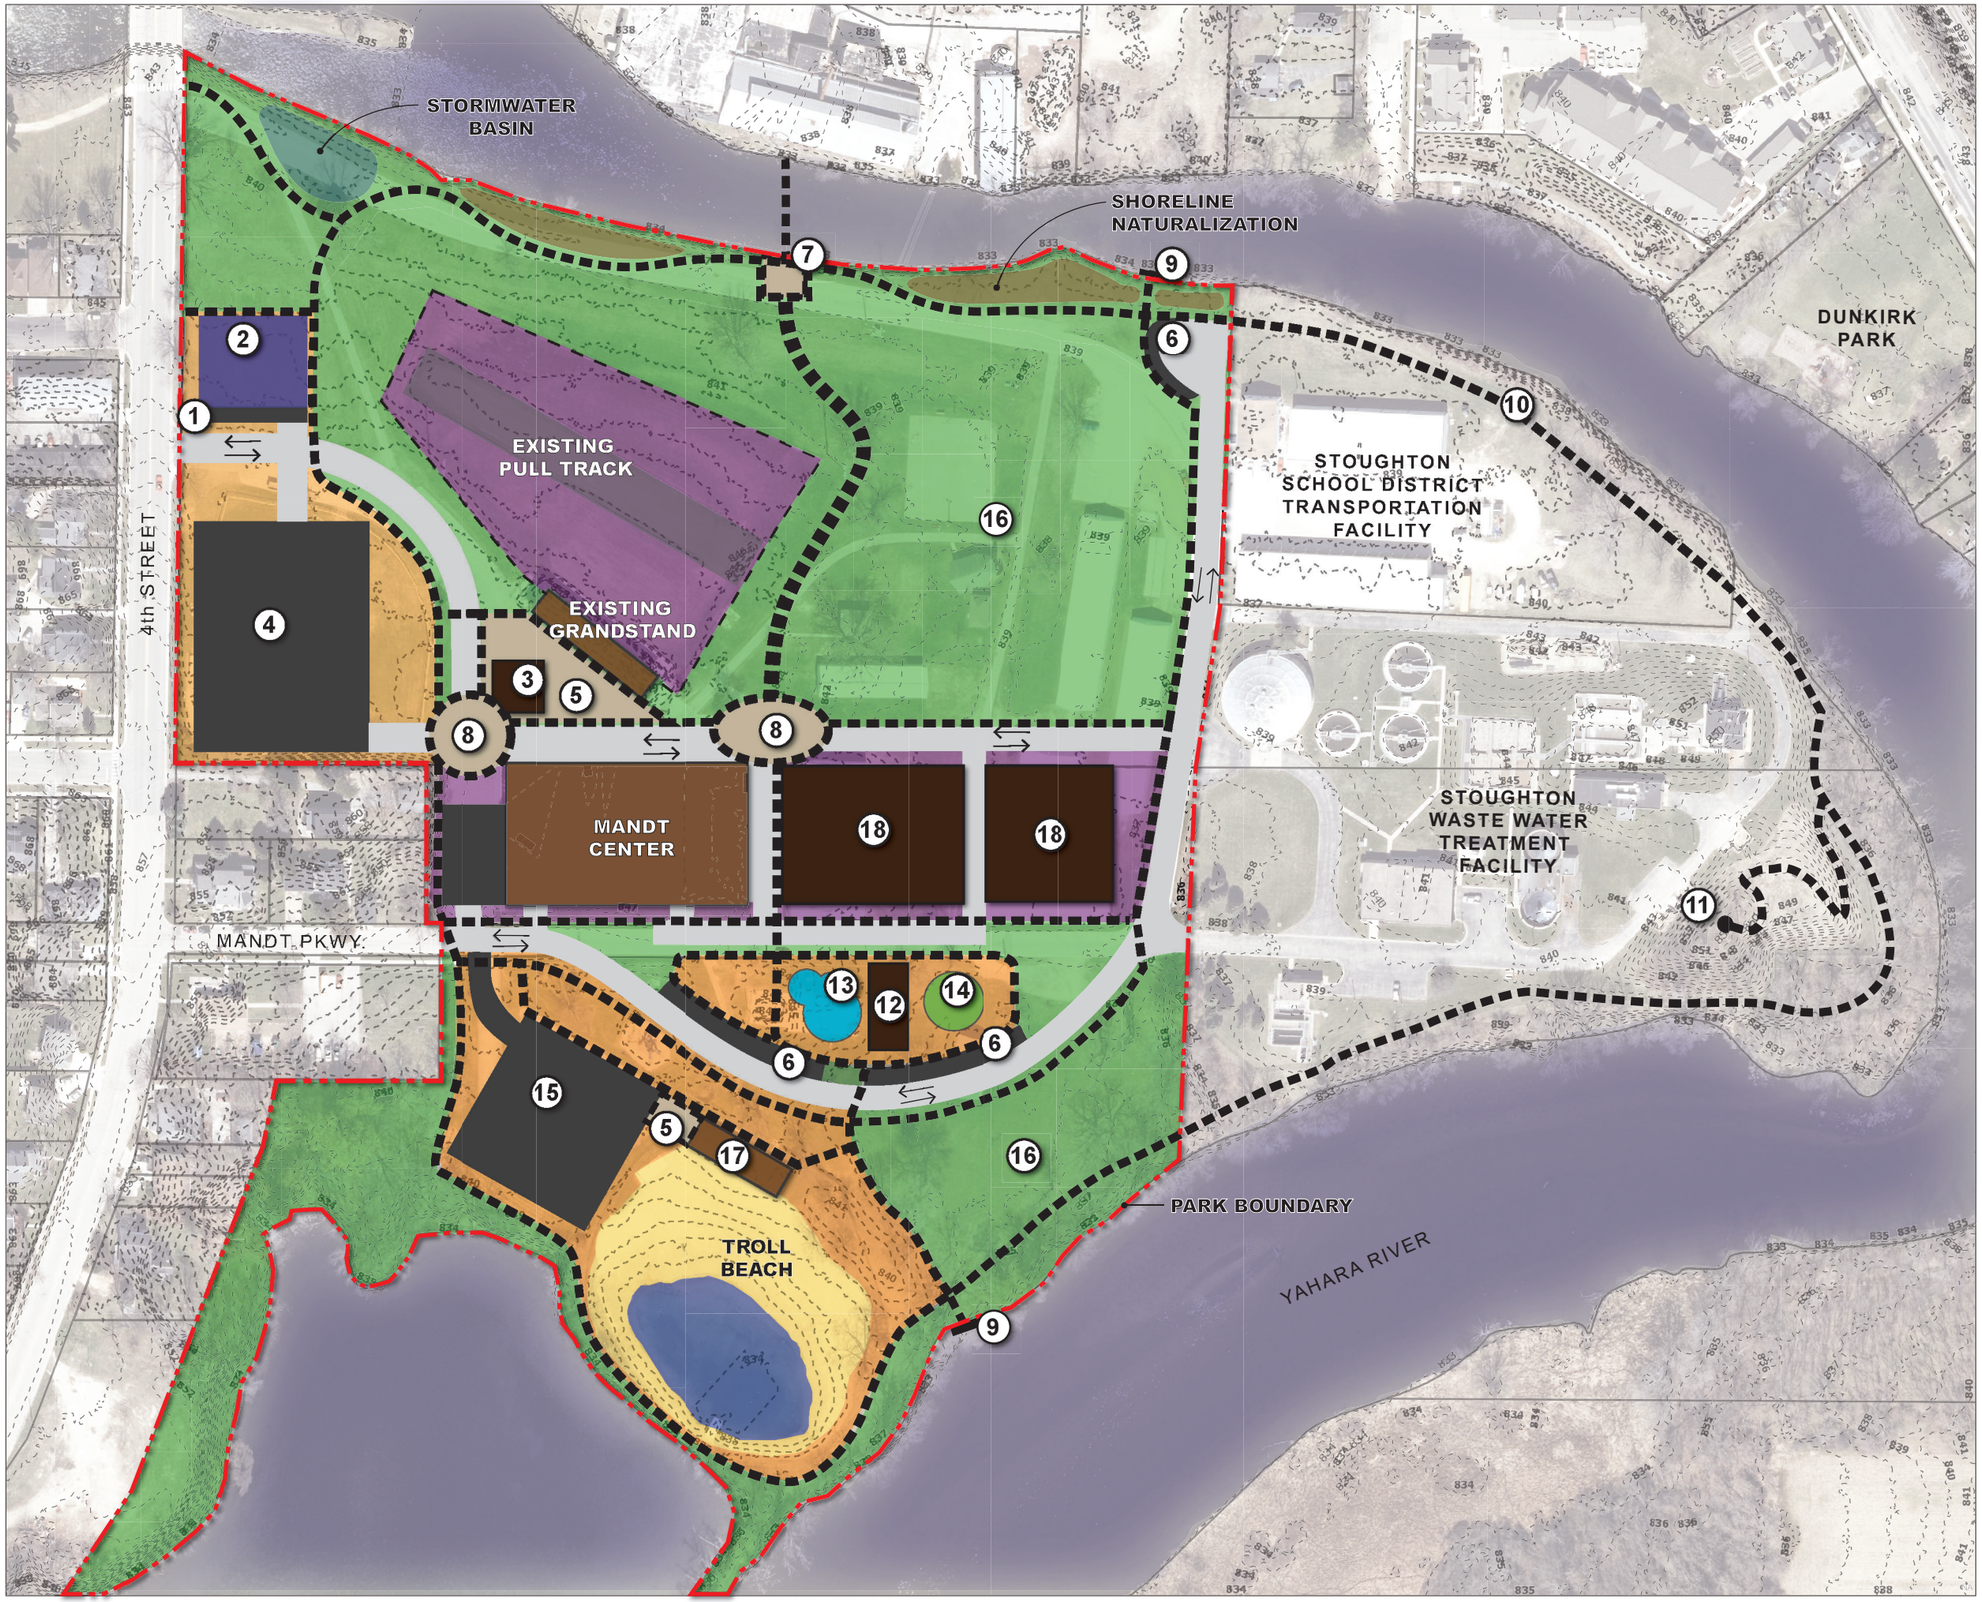

1 - Park Entry Sign

2 - Pickleball Courts

3 - Restrooms

4 - Parking Lot

5 - Pedestrian Plaza

6 - Parking

7 - Pedestrian connection to RDA site

8 - Pedestrian Plaza

9 - Kayak launch

10 - Multi-use Path

11 - Overlook

12 - Park shelter and restrooms

13 - Splash Pad

14 - Playground

15 - Enlarged Parking

16 - Multi-Purpose Open Space

17 - New Beach House

18 - New Fair Buildings

LEGEND

- Fair Grounds/Mandt Center
- Open Space
- Activity Areas
- Trail
- Road
- Parking Lot
- Pedestrian Plaza

Concept Plan - Option B

October 15, 2019

0 60' 120' 180'

MSA

Project No: 09360012

Mandt Park Master Plan

Stoughton, WI

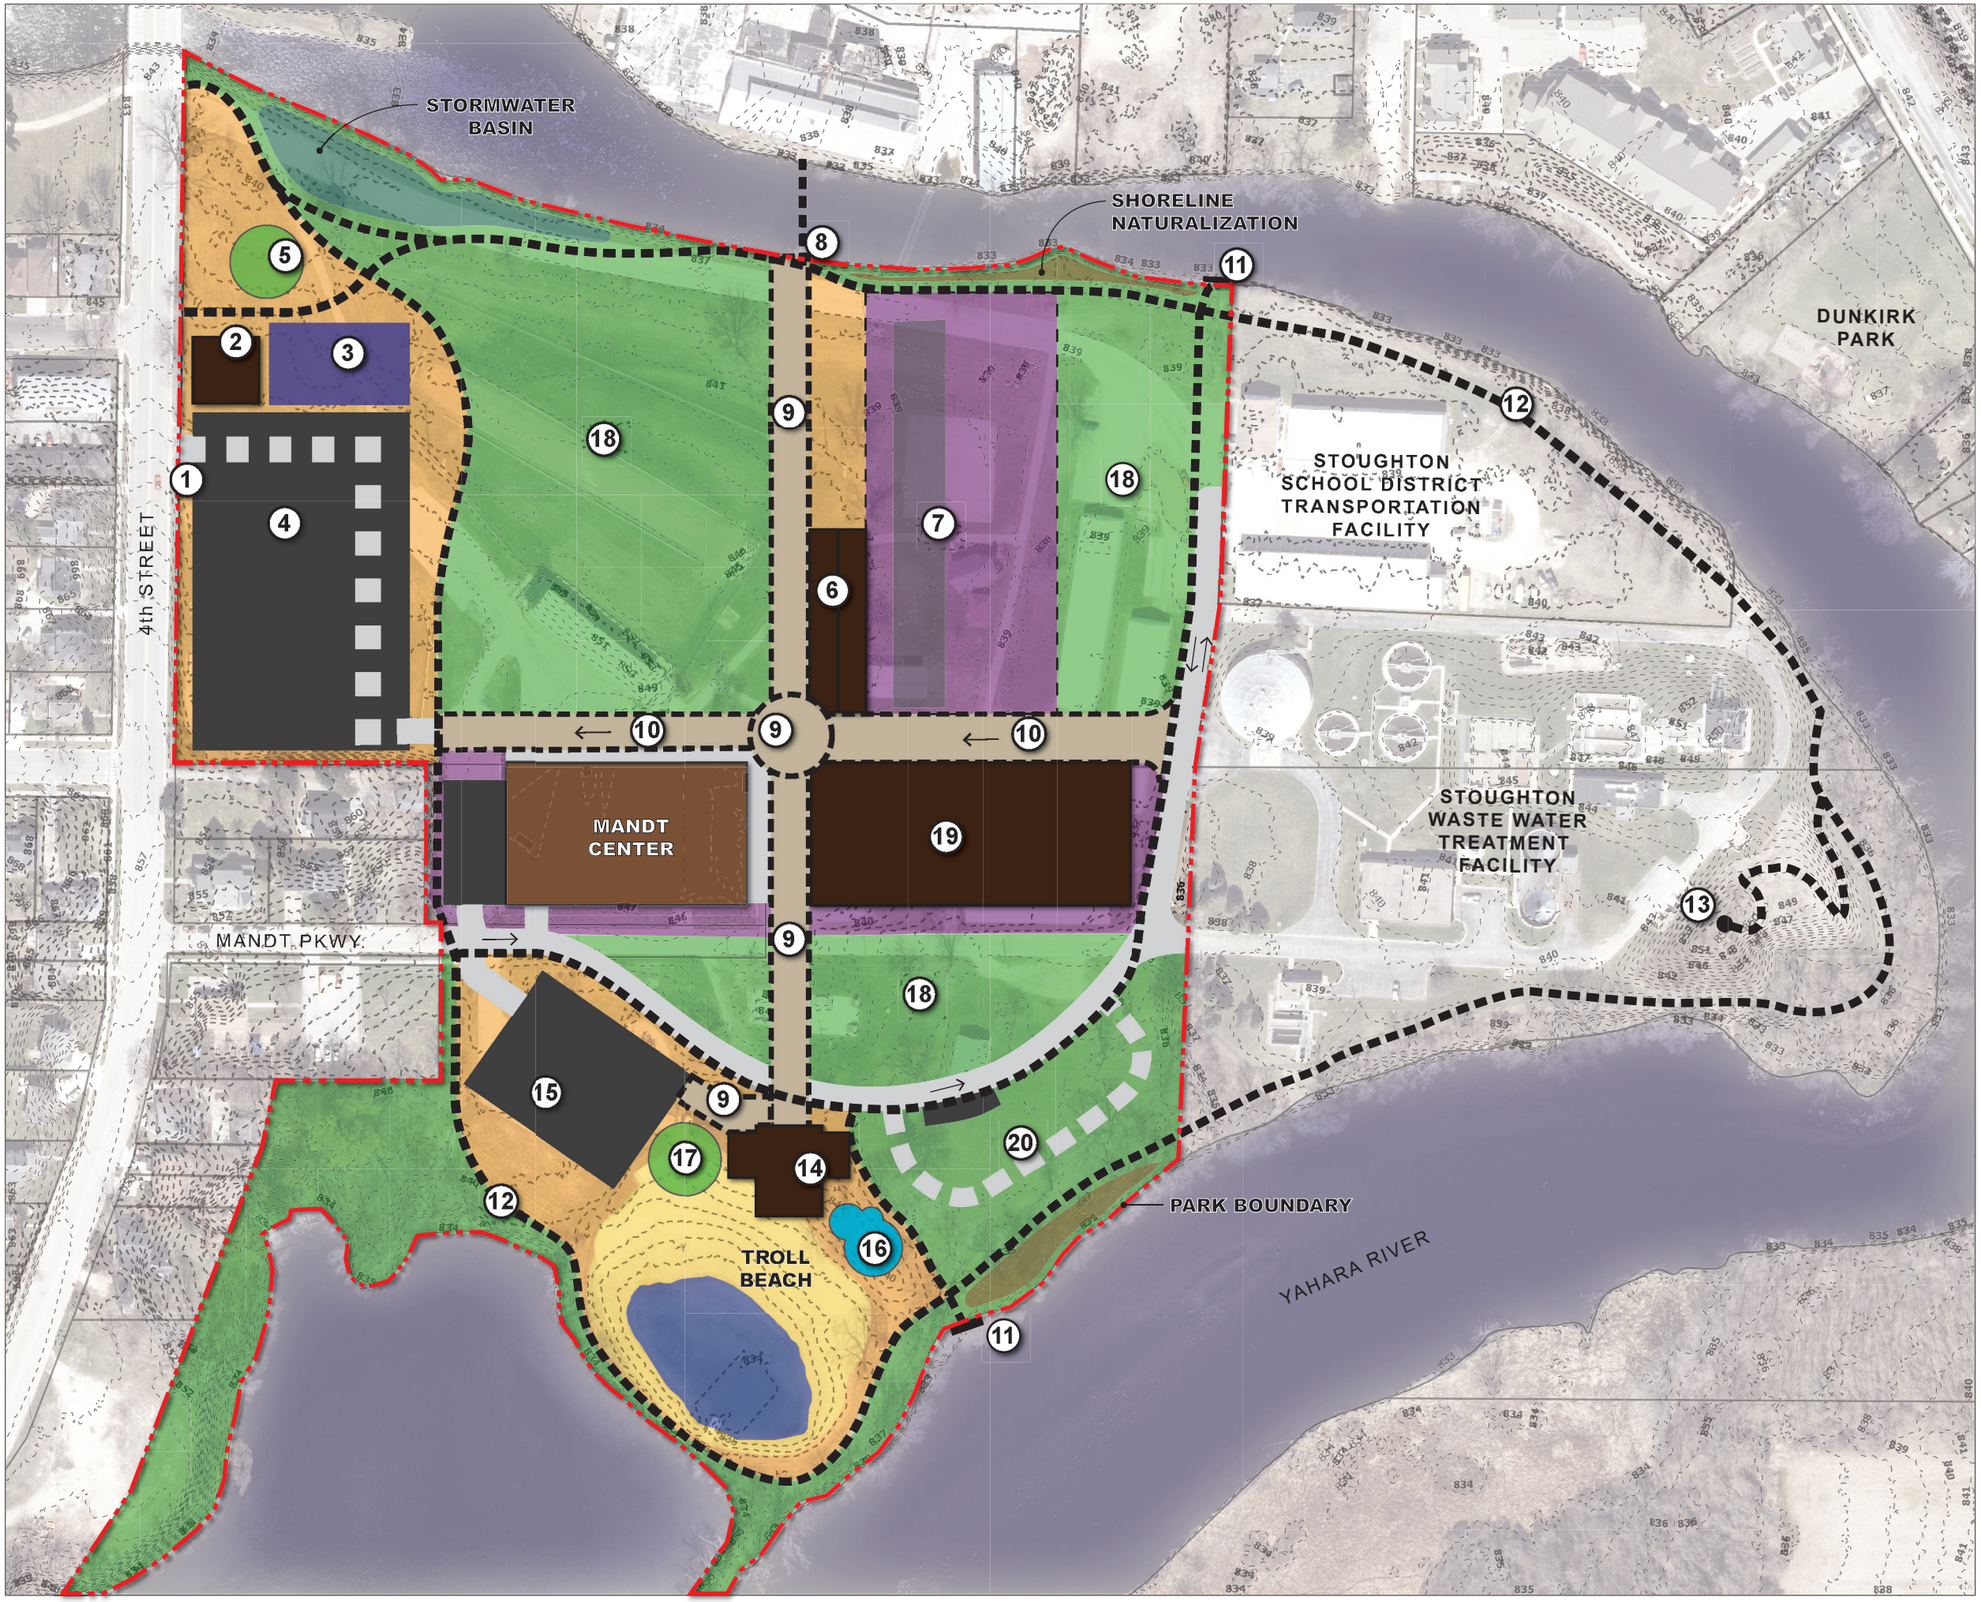

1 - Park Entry Sign

2 - Park shelter and restrooms.

3 - Pickleball Courts

4 - Parking Lot

5 - Playground

6 - Relocated Grandstand with Restrooms and Concessions

7 - Relocated Pull Track/Outdoor Areas

8 - Pedestrian connection to RDA site

9 - Pedestrian Mall

10 - Pedestrain Mall (with Vehicular Access)

11 - Kayak Launch

12 - Multi-use Path

13 - Overlook

14 - Bathhouse with Park shelter

15 - Enlarged Parking Lot

16 - Splash Pad

17 - Playground

18 - Open Space

19 - New Fair Buildings

20 - Camp Sites

LEGEND

- Fair Grounds/Mandt Center
- Open Space
- Activity Areas
- Trail
- Road
- Parking Lot
- Pedestrian Plaza

Concept Plan - Option C

October 15, 2019

0 60' 120' 180'

MSA

Project No: 09360012

Mandt Park Master Plan

Stoughton, WI

LEGEND

- Fair Grounds/Mandt Center
- Open Space
- Activity Areas
- Trail/Sidewalk
- Road
- Parking Lot

Existing Site

October 15, 2019

0 60' 120' 180'

MSA

Project No: 09360012