


Legend

- Approximate Zone A Floodplain
- HEC-RAS Cross Section Location



Sources of Data:
1. USGS 5-foot contour Topography, 1993, datum NGVD 1929.
2. Clark County 2005 Aerial.

	PROJECT: JEFFERSONVILLE STORMWATER MASTER PLAN		PROJECT NO. 11-0021	APPROX. SCALE 1" = 300'
	TITLE: BATTLE CREEK TOPOGRAPHIC WORKMAP		DATE: 11/2011	
			HYDRAULICS EXHIBIT	6

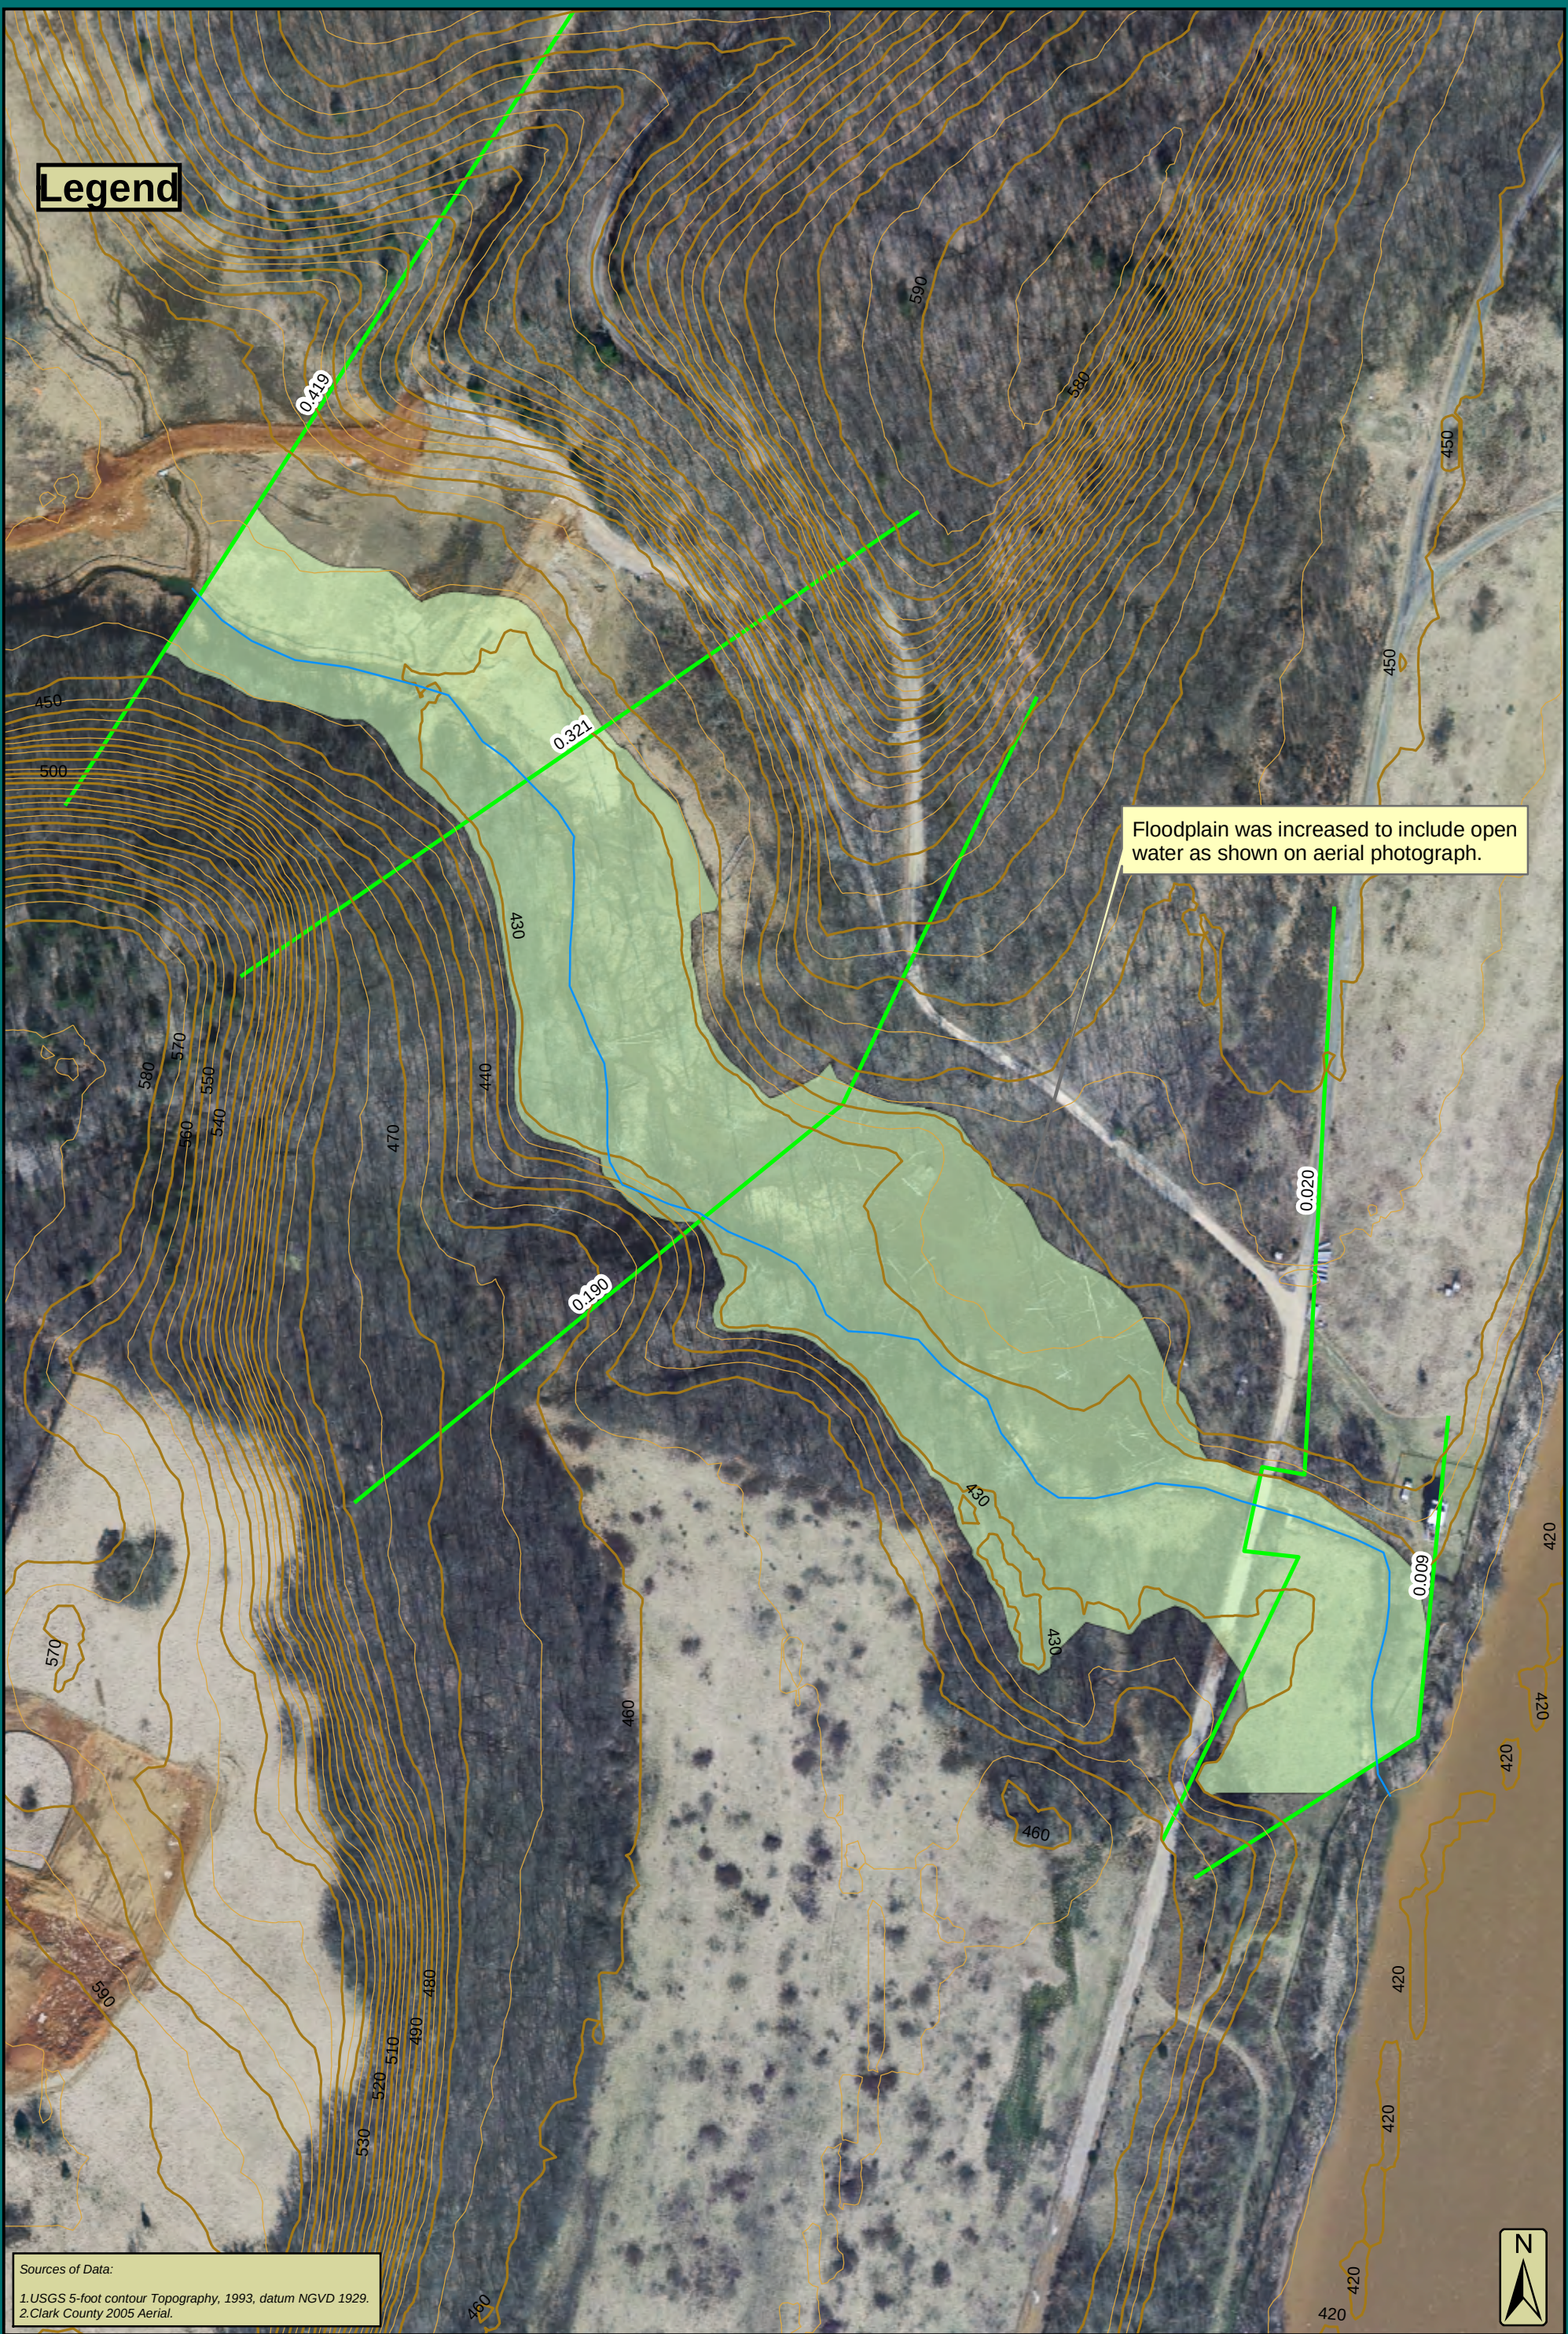

Legend

Floodplain was increased to include open water as shown on aerial photograph.

Sources of Data:
1. USGS 5-foot contour Topography, 1993, datum NGVD 1929.
2. Clark County 2005 Aerial.

	Christopher B. Burke Engineering, Ltd. PNC Center, Suite 1368 South 115 West Washington Street Indianapolis, Indiana 46204 (t) 317.266.8000 (f) 317.632.3306		PROJECT: JEFFERSONVILLE STORMWATER MASTER PLAN	PROJECT NO. 11-0021	APPROX. SCALE 1" = 83,333'
	TITLE: JENNY LIND RUN TOPOGRAPHIC WORKMAP		DATE: 11/2011		
			HYDRAULICS EXHIBIT 7		

Legend

- Approximate Zone A Floodplain
- HEC-RAS Cross Section Location



Sources of Data:

- 1.City of Jeffersonville 2-foot contour Topography, provided by the City, 2011, datum NAVD 1988.
- 2.Clark County 2005 Aerial.

Christopher B. Burke Engineering, Ltd. CBB PNC Center, Suite 1368 South 115 West Washington Street Indianapolis, Indiana 46204 (t) 317.266.8000 (f) 317.632.3306	PROJECT: JEFFERSONVILLE STORMWATER MASTER PLAN	PROJECT NO. 11-0021	APPROX. SCALE 1" = 200'
	TITLE: LANCASSANGE CREEK TOPOGRAPHIC WORKMAP		DATE: 11/2011
			HYDRAULICS EXHIBIT 4

Legend

- Approximate Zone A Floodplain
- HEC-RAS Cross Section Location



Sources of Data:
1. USGS 5-foot contour Topography, 1993, datum NGVD 1929.
2. Clark County 2005 Aerial.



Christopher B. Burke Engineering, Ltd.
PNC Center, Suite 1368 South
115 West Washington Street
Indianapolis, Indiana 46204
(t) 317.266.8000 (f) 317.632.3306

PROJECT:
**JEFFERSONVILLE STORMWATER
MASTER PLAN**


TITLE:
LENTZIER CREEK TOPOGRAPHIC WORKMAP

PROJECT NO.
11-0021

APPROX. SCALE
1" = 500'

DATE: **11/2011**

HYDRAULICS
EXHIBIT **5**

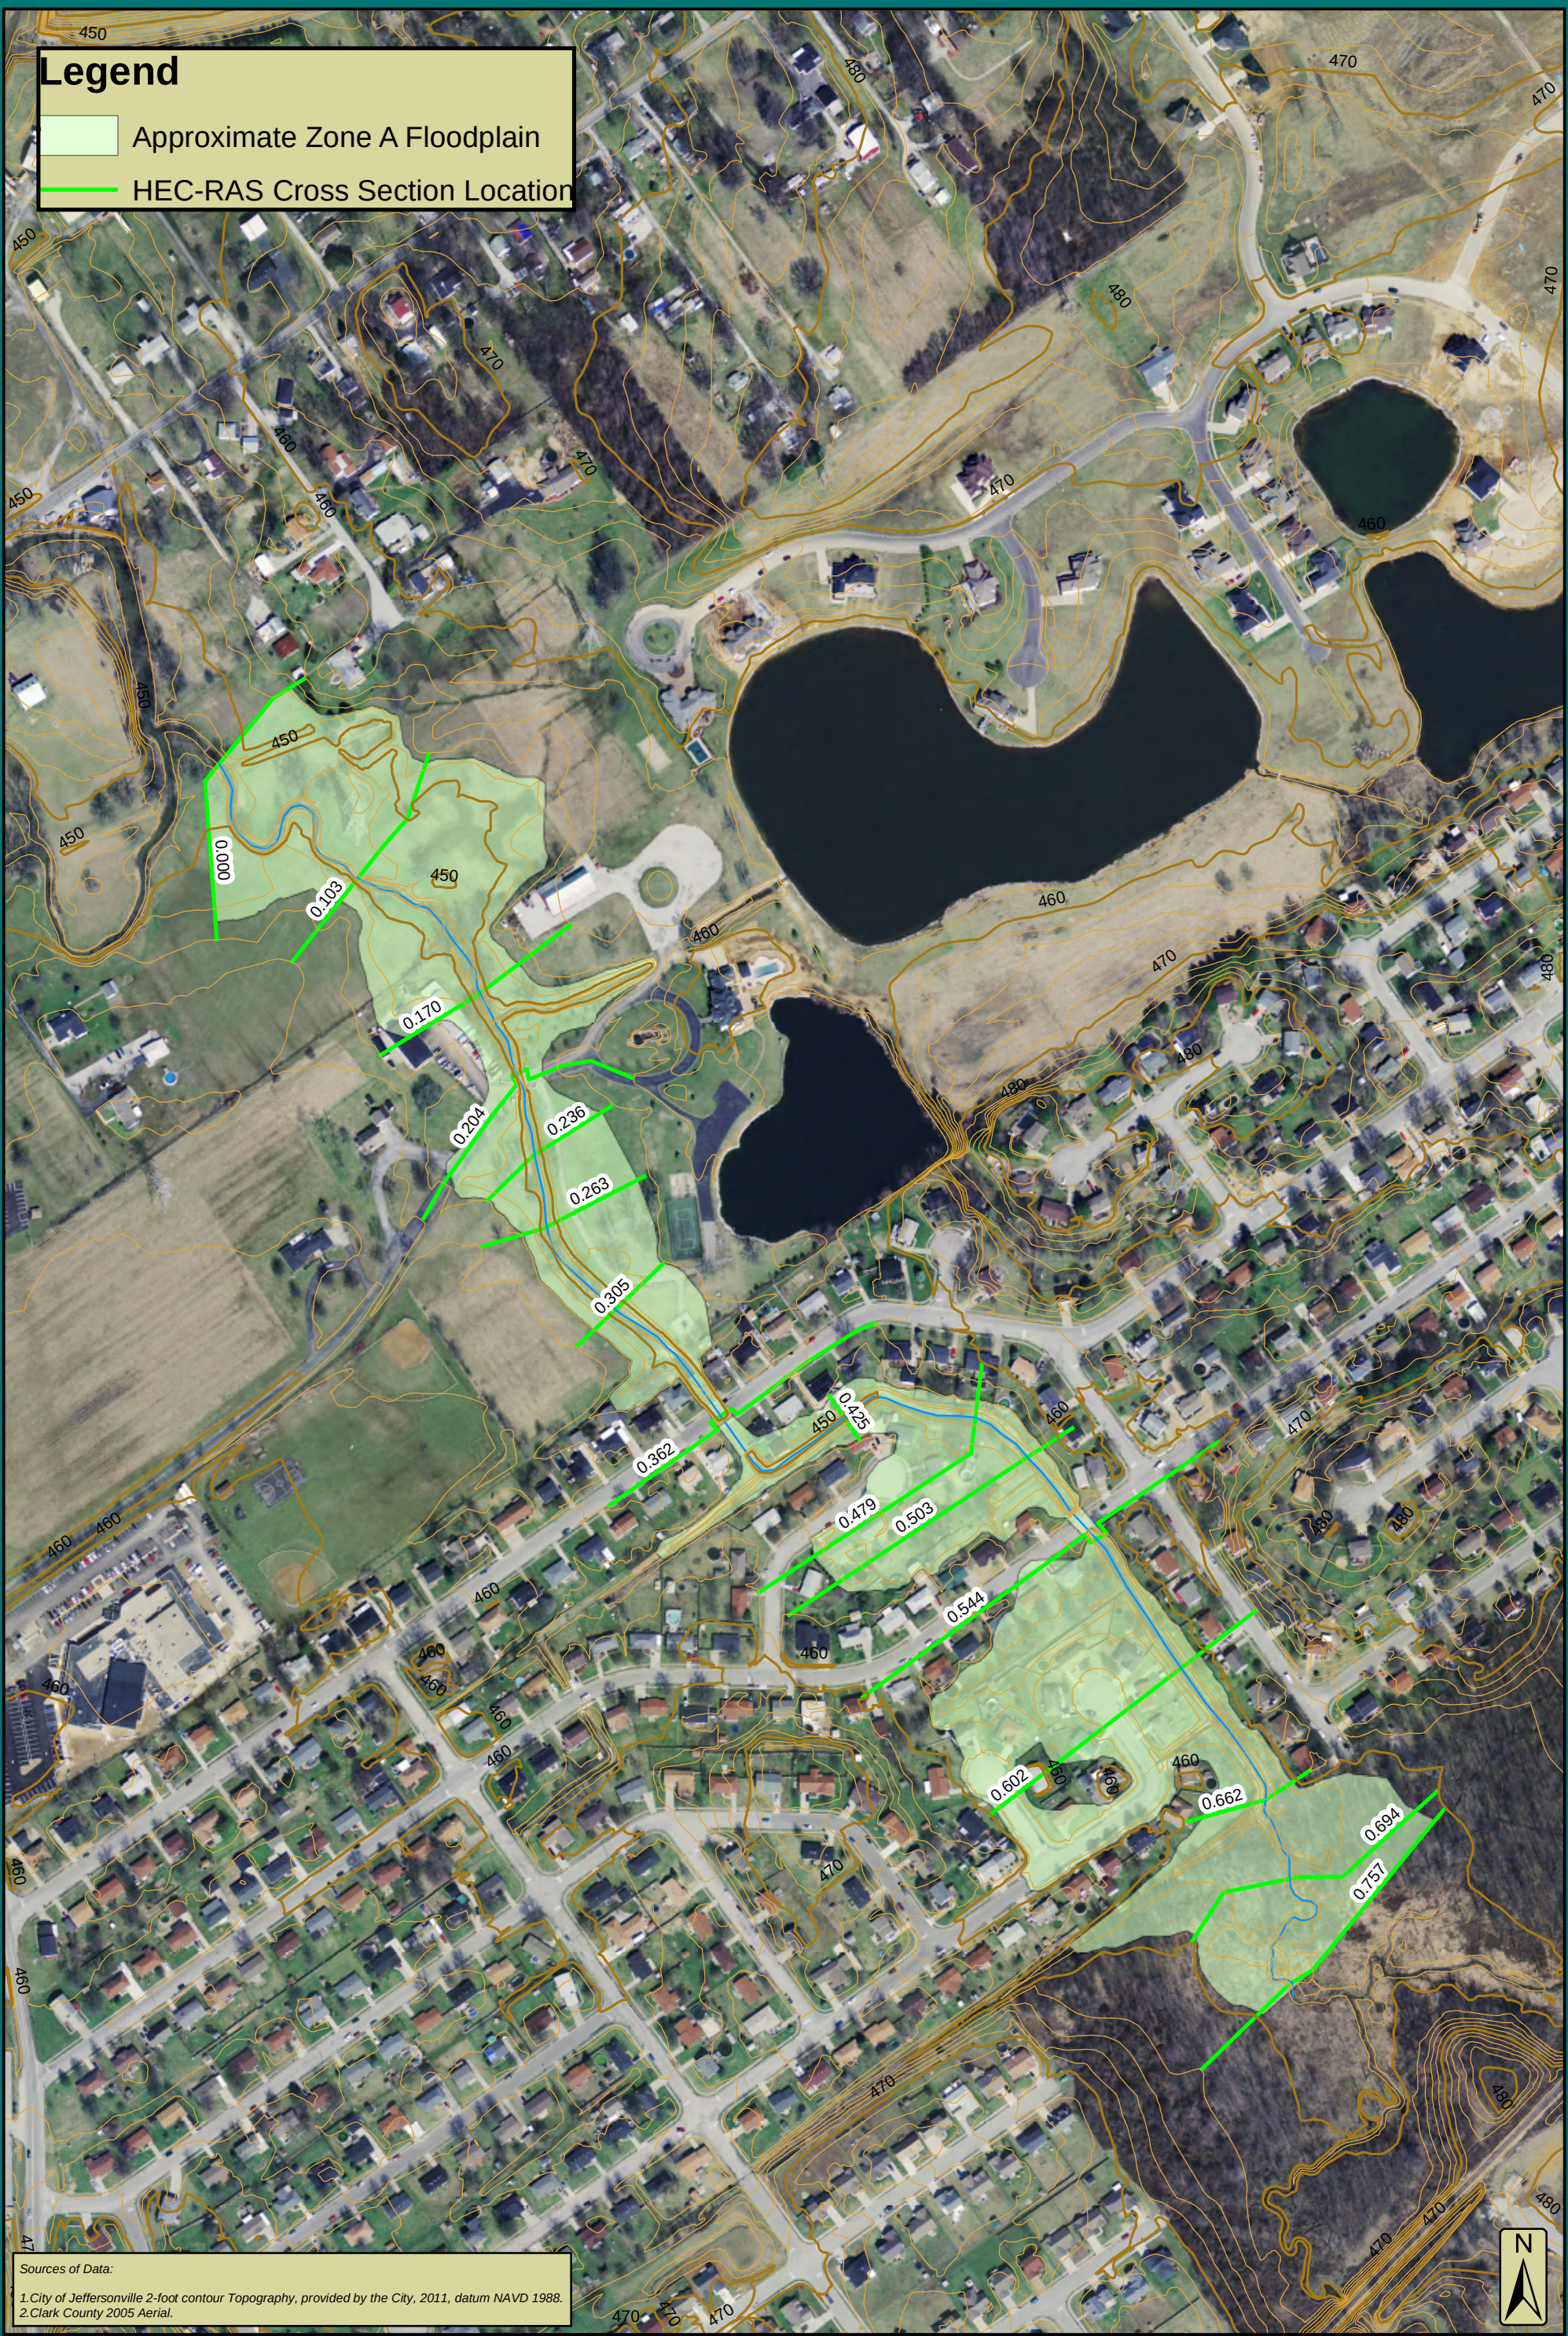

Sources of Data:
1.City of Jeffersonville 2-foot contour Topography, provided by the City, 2011, datum NAVD 1988.
2.Clark County 2005 Aerial.

	Christopher B. Burke Engineering, Ltd. PNC Center, Suite 1368 South 115 West Washington Street Indianapolis, Indiana 46204 (t) 317.266.8000 (f) 317.632.3306	PROJECT: JEFFERSONVILLE STORMWATER MASTER PLAN	PROJECT NO. 11-0021	APPROX. SCALE 1" = 300'
		TITLE: LICK RUN TRIBUTARY 4 TOPOGRAPHIC WORKMAP		DATE: 11/2011
				HYDRAULICS EXHIBIT 2

Legend

- Approximate Zone A Floodplain
- HEC-RAS Cross Section Location



Sources of Data:
1.City of Jeffersonville 2-foot contour Topography, provided by the City, 2011, datum NAVD 1988.
2.Clark County 2005 Aerial.

Legend

- Approximate Zone A Floodplain
- HEC-RAS Cross Section Location



Sources of Data:
1.City of Jeffersonville 2-foot contour Topography, provided by the City, 2011, datum NAVD 1988.
2.Clark County 2005 Aerial.



Christopher B. Burke Engineering, Ltd.
PNC Center, Suite 1368 South
115 West Washington Street
Indianapolis, Indiana 46204
(t) 317.266.8000 (f) 317.632.3306

PROJECT:
**JEFFERSONVILLE STORMWATER
MASTER PLAN**

TITLE:
LICK RUN TOPOGRAPHIC WORKMAP

PROJECT NO.
11-0021

APPROX. SCALE
1" = 300'

DATE: **11/2011**

HYDRAULICS
EXHIBIT **1**