



Heritage

KMR.CDD.MiQ.1917.01(2-3)(k)

(200-24-2- 1

Form No. 2.

ORDERS UNDER SECTION 96 (2) OF ACT, III OF 1901.

No. E/

3776

OF 1917.

MUNICIPAL ENGINEER'S OFFICE,

Karachi, 2nd May 1917.

MEMO:

With reference to his application, dated 11th April 1917.Mr. Adams Bamaile is informedthat the plan submitted by him for building a houseon plot No. 38, Survey Sheet 02,situate in Darpan Road Street, near Darpan

Quarter, is approved, and permission to build in accordance therewith is granted. The building to be erected subject to the Bye-laws and Rules of the Municipality.

J. A. H. Verley

A. M. INST. C. E.,

Engineer,

Karachi Municipality.

NOTICE 1.—This pass does not give permission to occupy Municipal land with building materials. This can only be allowed when the street is wide enough to permit building materials being deposited on it without it being a source of danger to the public, and only then on a hoarding being placed round the land to be occupied, and on payment, in advance of fees for occupation of Municipal land, at the following rates:—

	Rs.	A.	P.
(1) For the first three months, per square yard, per diem	...	0	0 ½
(2) For the next three months " " "	...	0	0 1
(3) For any subsequent time " " "	...	0	0 2

NOTICE 2.—Windows, steps and doors of the building will not be permitted to project on or overhang any public street or Municipal land.

NOTICE 3.—Plinths will not be allowed to project more than 2" on any public street for ornamental purposes.

3777 Copy to the Building Inspector
 3778 " Inspector the S.O.
 3779 " Supdt. of Mach.

K-2-1



KMR.CDD.MiQ.1917.01(2-3)(K)

No. 4674 of 1917.
Revenue Department,
City Deputy Collector's Office,
Karachi, 2nd May 1917.

Memorandum,

With reference to his application dated 24th April 1917, requesting permission to build a shop and dwelling house^{Shops} on survey No. 38 sheet D-2, Jail Quarter, in accordance with plan No. 636, approved by the Engineer Karachi Municipality, Seth Adamji Ismailji is informed that the permission applied for is granted provided he obtains permission of the Karachi Municipality before commencing the work.

2/- Plan No. 636 is also returned duly sanctioned.



*L.S. for report etc.
J. Bent. L. Kerley*

Ed. F. V. Cumming
City Deputy Collector, Karachi.

No. 4675 of 1917.
Karachi 2nd May 1917.

Copy forwarded to the ~~Engineer~~ *to*

To the Engineer Karachi Municipality
with reference to his endorsement no. E/3057
Dated 18th April 1917.

Remuneration
City Deputy Collector,
HM
Karachi

Sir,

With reference to this
I beg to report that there
seems no objection to your
plan to build.

Yours truly
Nathaniel

5/17

No. E

3056

of 1917.


Municipal Office.

Karachi, 17th April 1917.

18

MEMO / -

In continuation of this office No. E 2934 dated 13/14th April 1917 regarding building on plot No. 38, D-2 Jail Quarter Mr: Adamji Bsmailji is requested to apply for permission to the City Deputy Collector with two copies of plans returned herewith duly signed and approved. He must not start any building operation until he hears further from this office.

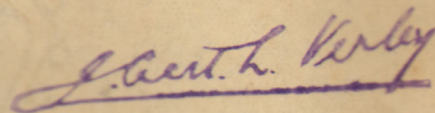

A. M. Inst. C. E.,

E n g i n e e r

Karachi Municipality.

No. E


3057

of 1917.

Municipal Office.

Karachi, 17th April 1917.

Copy forwarded to the City Deputy Collector with reference to his No. 536 dated 27th February 1914.

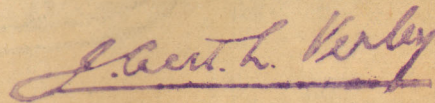

A. M. Inst. C. E.,

E n g i n e e r

Karachi Municipality.

18

K-4

Bld. Surveys for disposal.
There is now no objection
to the plan. As before.


V. 12/9/7

PLAN OF PROPOSED HOUSE
ON PLOT NO 36-D.2


JAIL Q.R.

SCALE 8"=1'


Adamjee Ismailjee

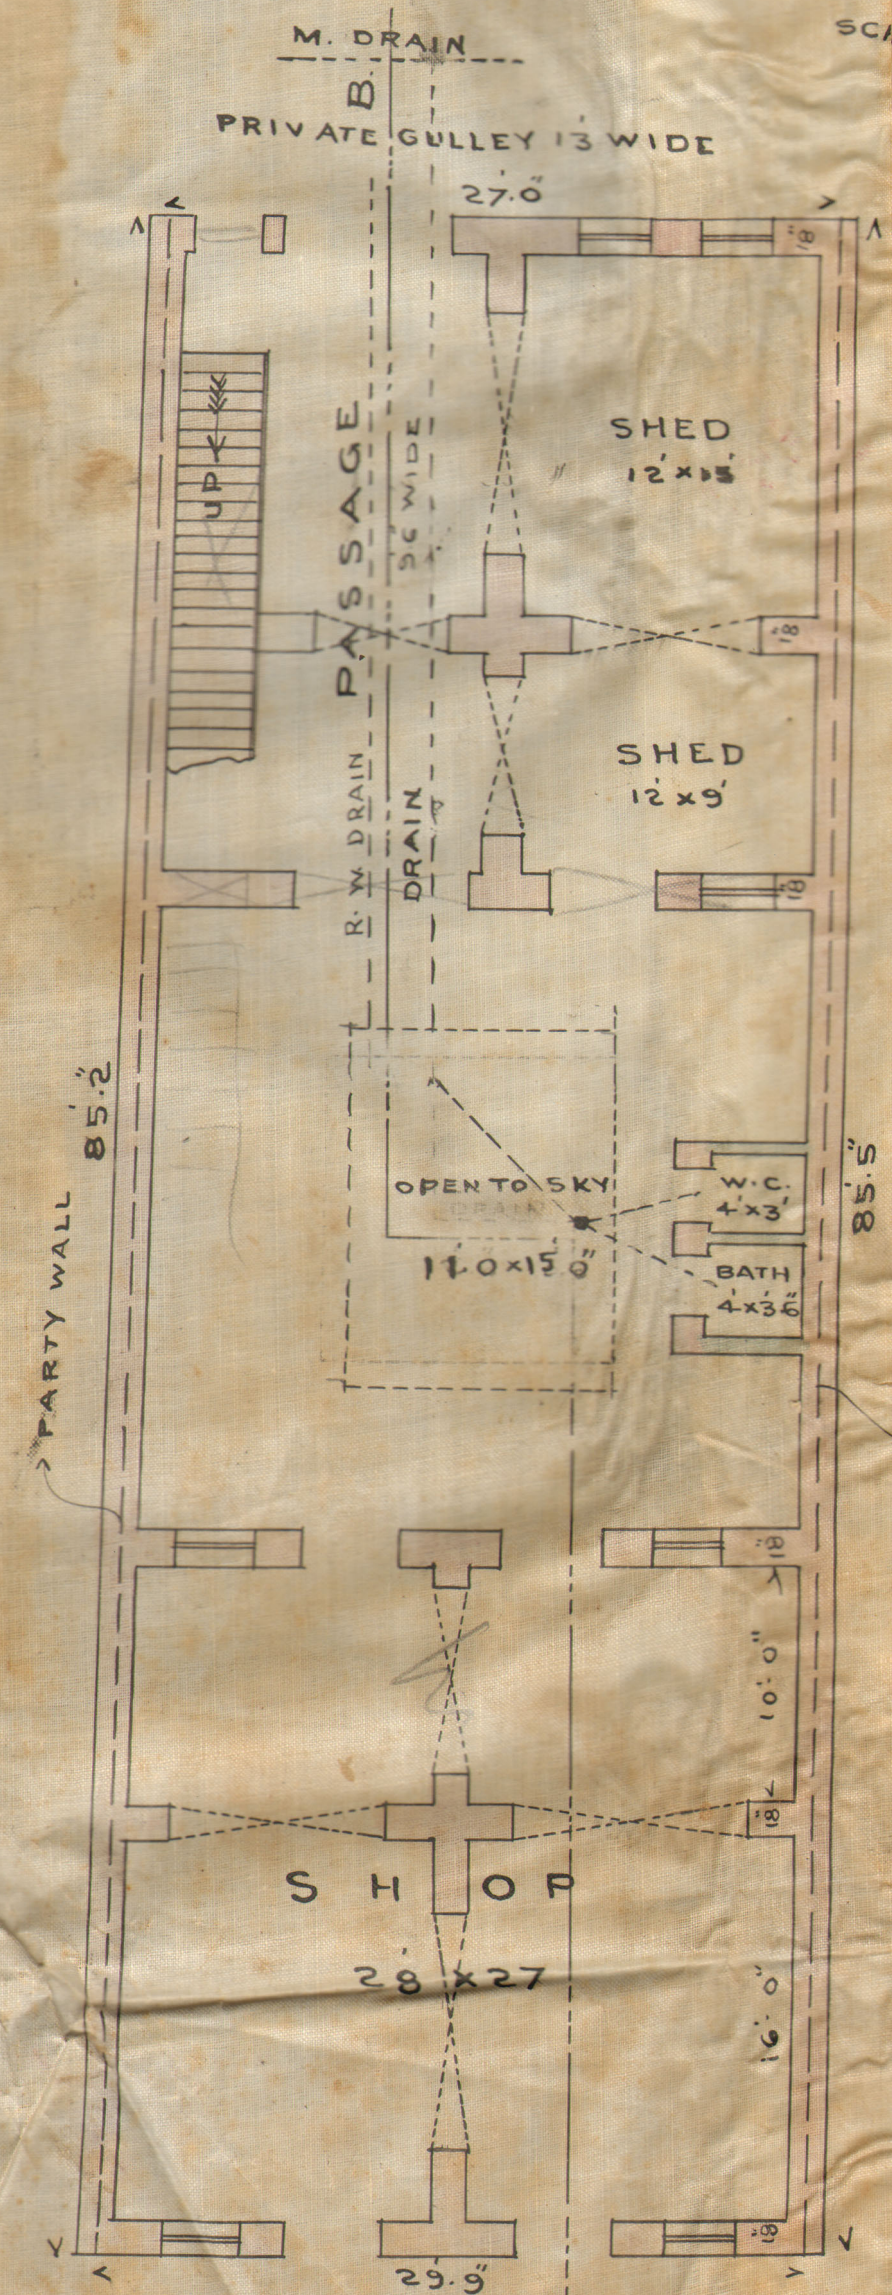


PLAN OF GROUND FLOOR
NAPIER ROAD ABOUT 50' WIDE

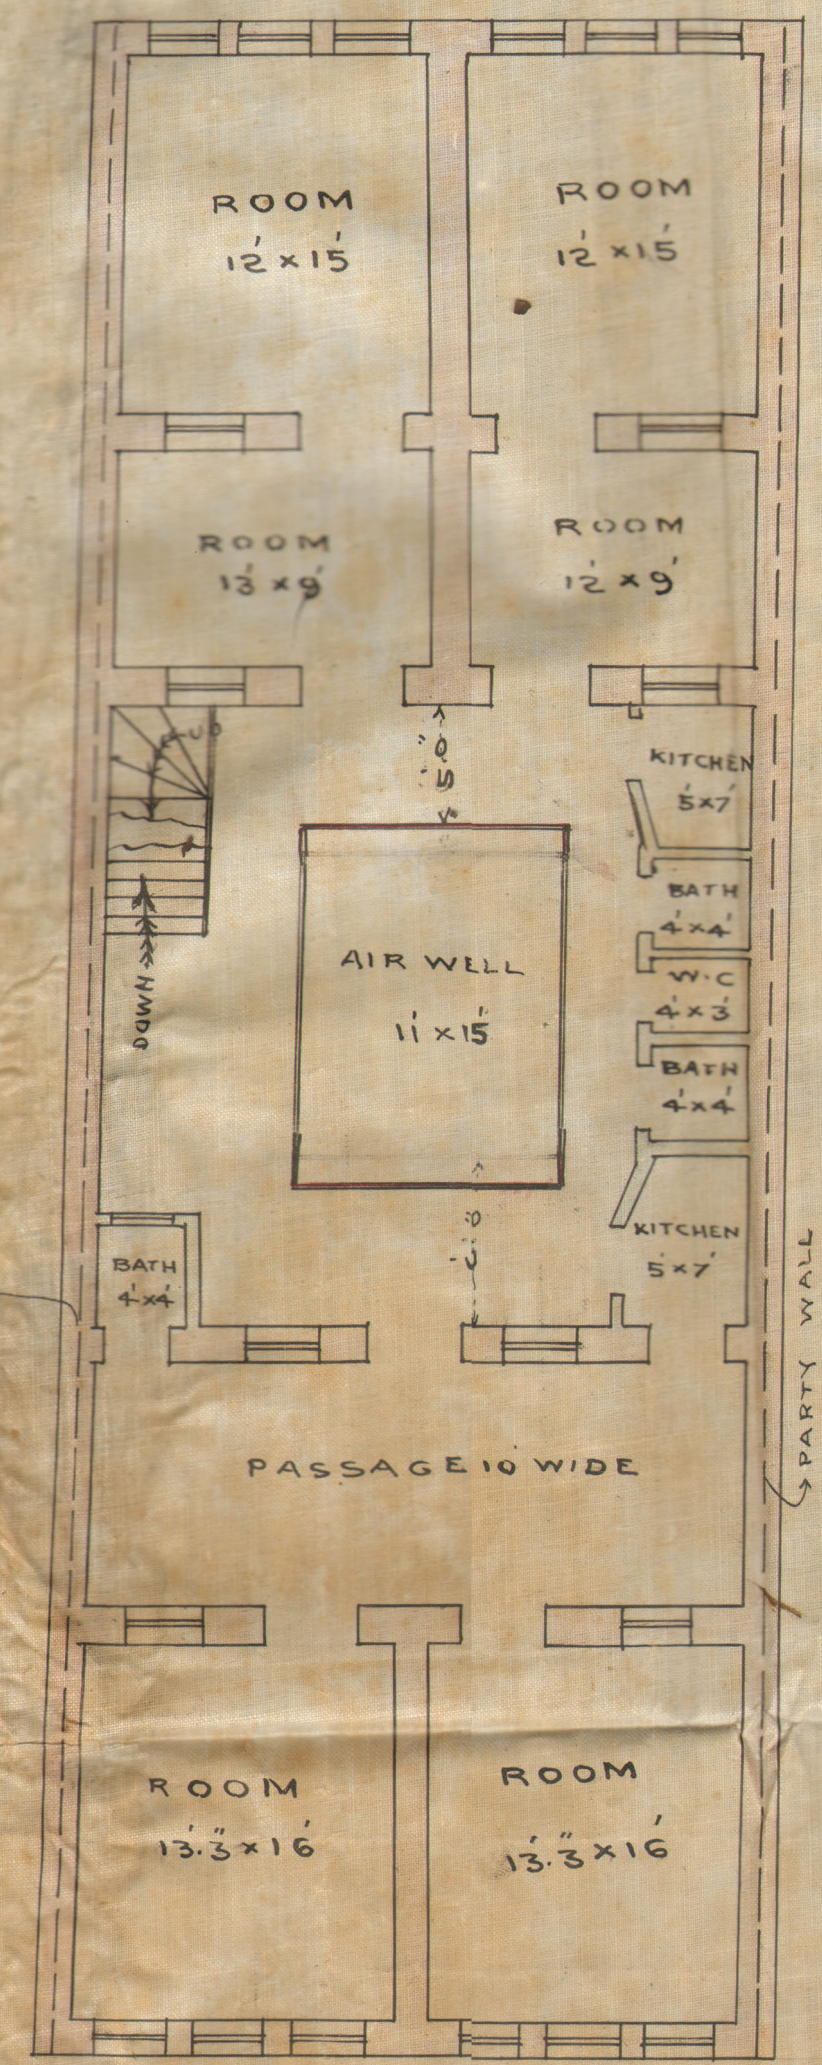

PLAN OF 1ST & 2ND FLOORS.

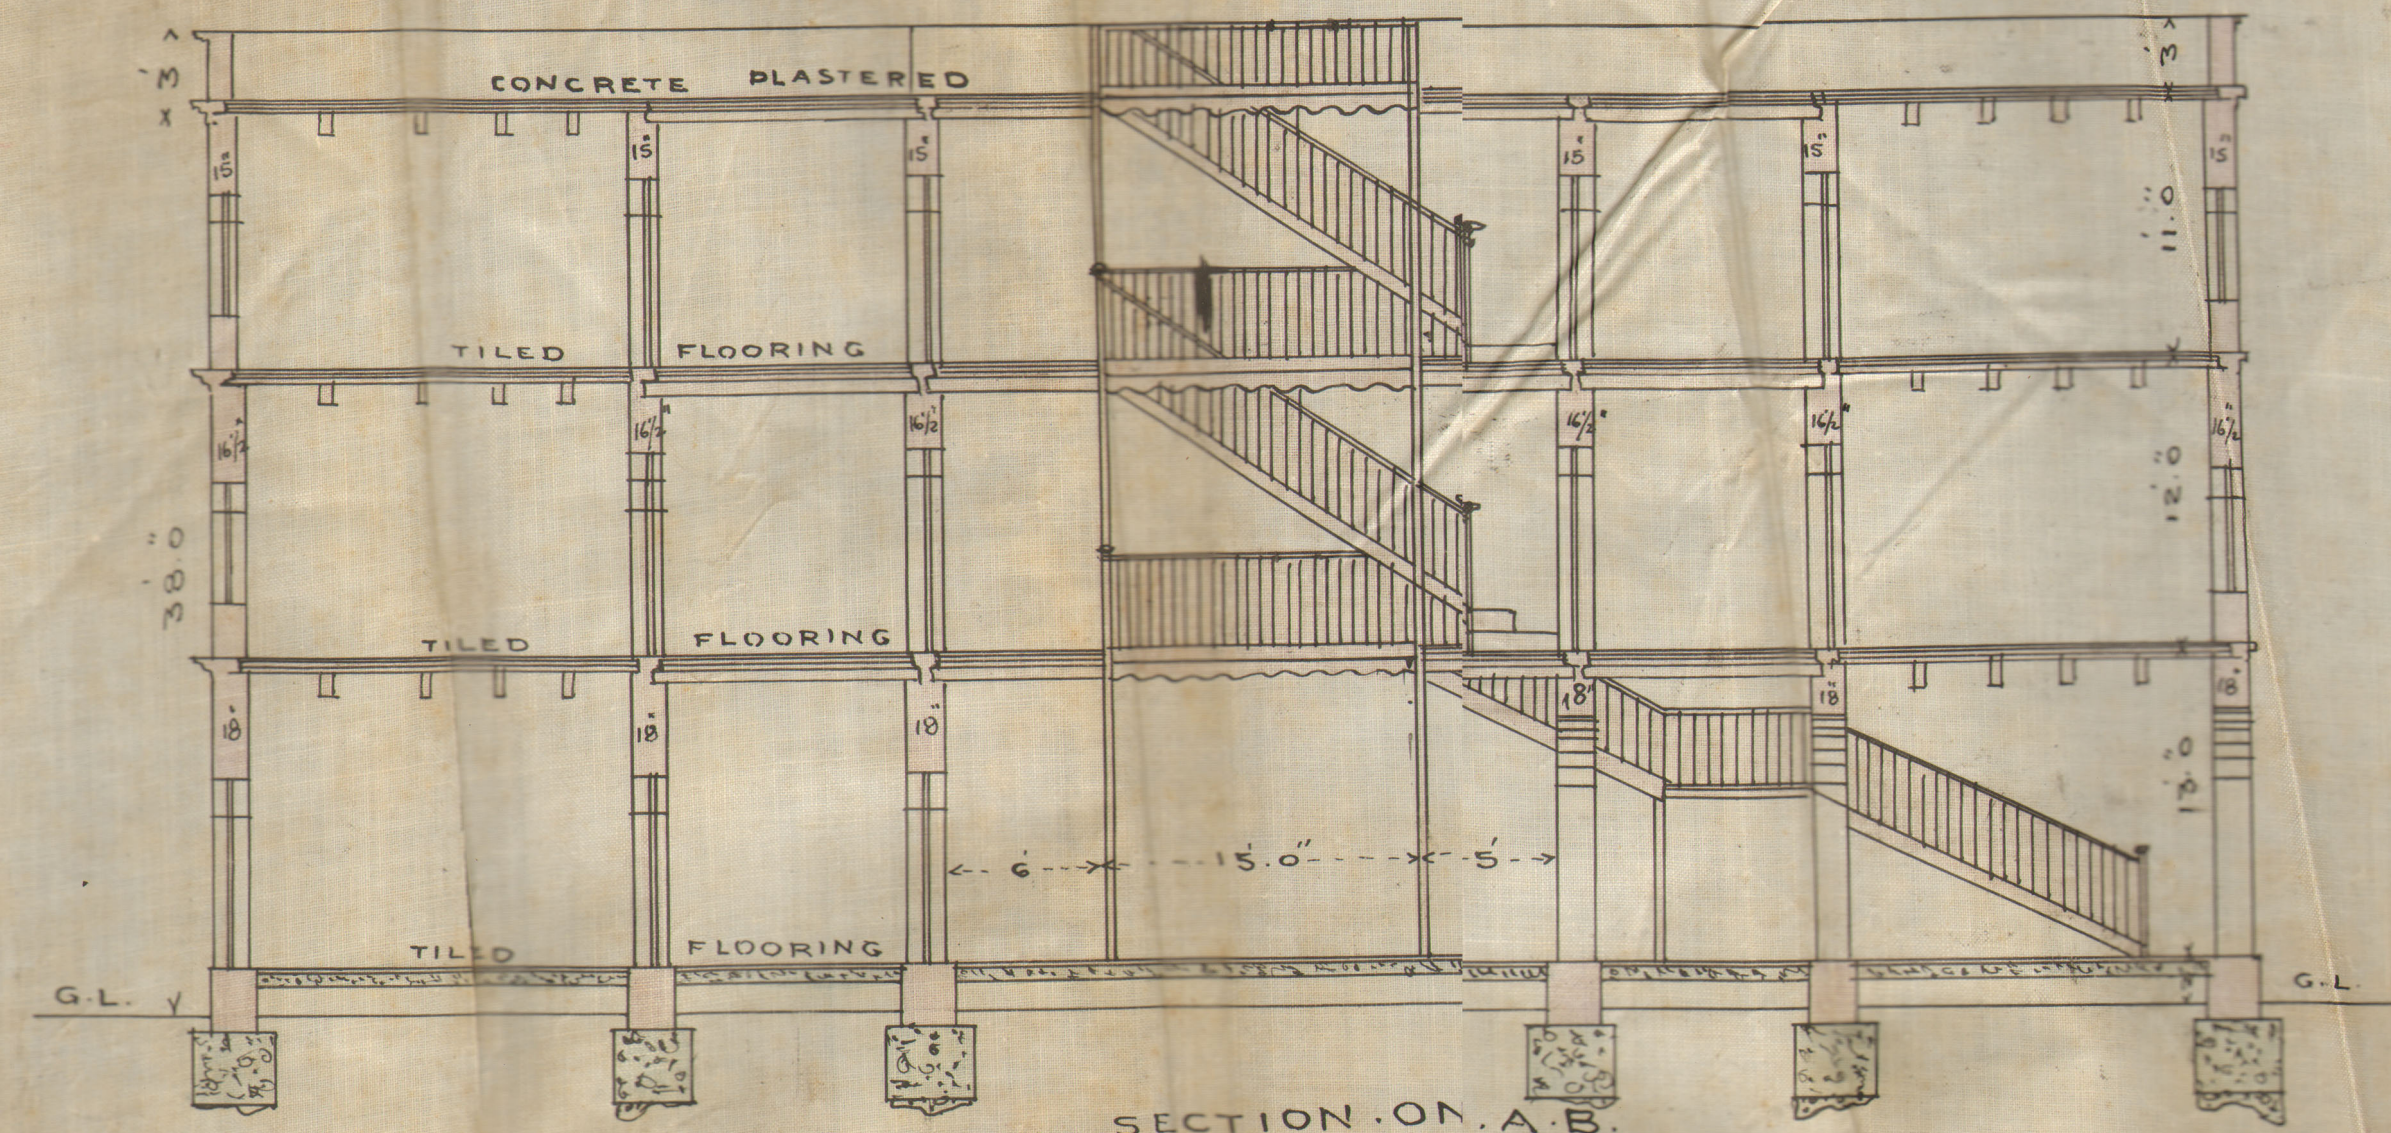

SECTION ON A.B.

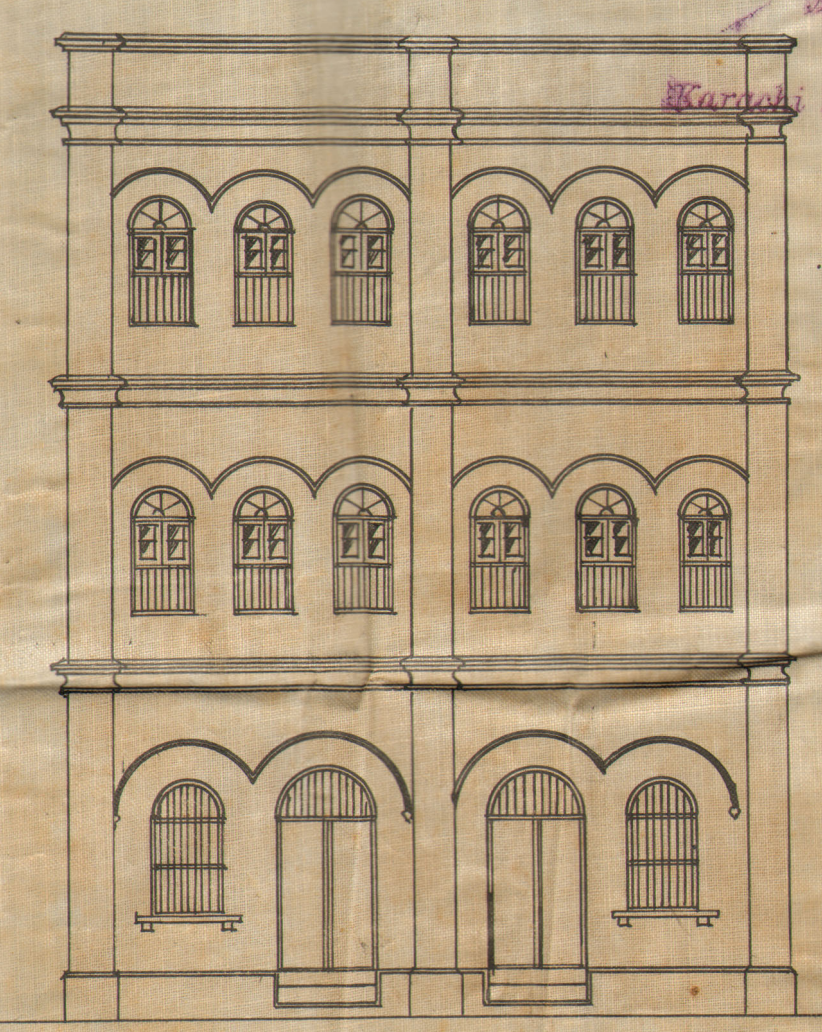

ELEVATION

APPROVED
Shant. L. Verley

Karnali Municipality



BLOCK PLAN
SCALE 40' = 1"

McKeanth 4 April 17