



Heritage

KMR.CDD.MmQ.1920-21.01

Building Completion Report.

MUNICIPAL OFFICE,

Karachi, 12 Feb 1921 ..

To


THE ENGINEER,


KARACHI MUNICIPALITY.

SIR,

I beg to report, the building work on plot No. 119 Sheet
C1. In B. Quarter owned by Mr. Yali Muhammad Talor
is completed according to the plan approved by the Municipality. Orders are
requested to file the correspondence.

Yours obediently,

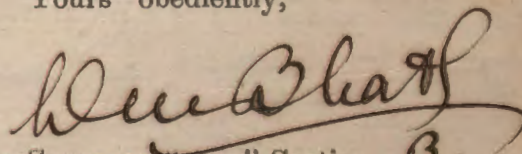
Building Surveyor " Section, B.
Karachi Municipality.

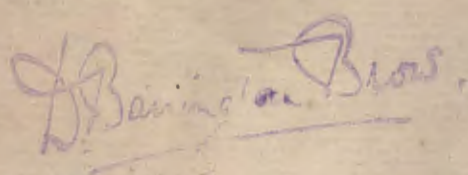
M. C., A. M. I. C. E.,
Engineer.
Karachi Municipality

No. L. S: 5053 OF 1920

Heritage

KMR.CDD.MmQ.1920-21.01

Form No. 6.

MUNICIPAL OFFICE,

Karachi 26/8/1920

MEMO :




Building Surveyor Section B is informed
that Mr. Fati m. d. Shallas has been permitted
to build
his house
on plot No. 119 C1 Rahimtulla Street
M. M. M. M. Quarter report should be made to the
Undersigned when the house is completed.

H. K. K. K.
W.M. INST. E.E.,

M. S. L. Engineer,
Karachi Municipality.

PLAN OF PROPOSED BUILDING TO BE
BUILT ON PLOT No 119 -
SHEET C-1 MUCHEE MIANEE Q.E.
Scale 8" = 1" inch.

No. 200

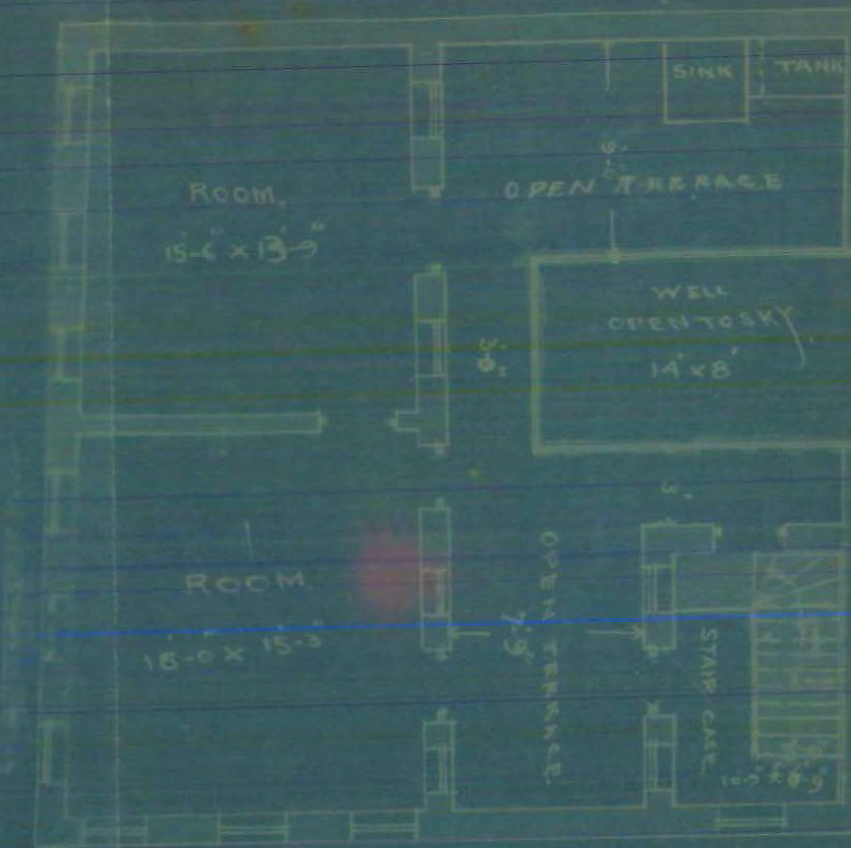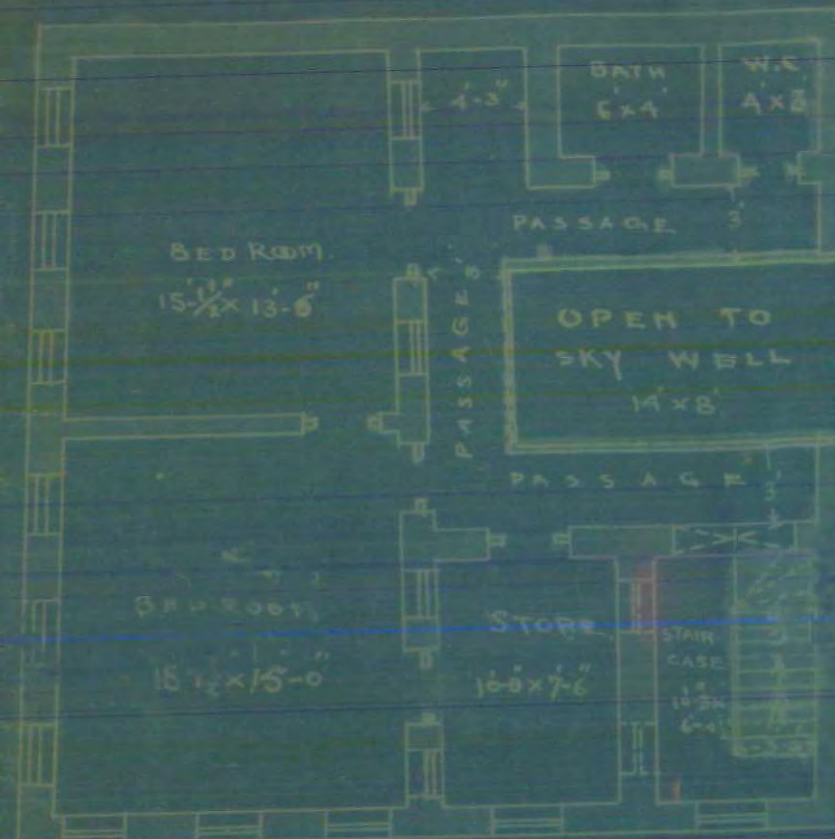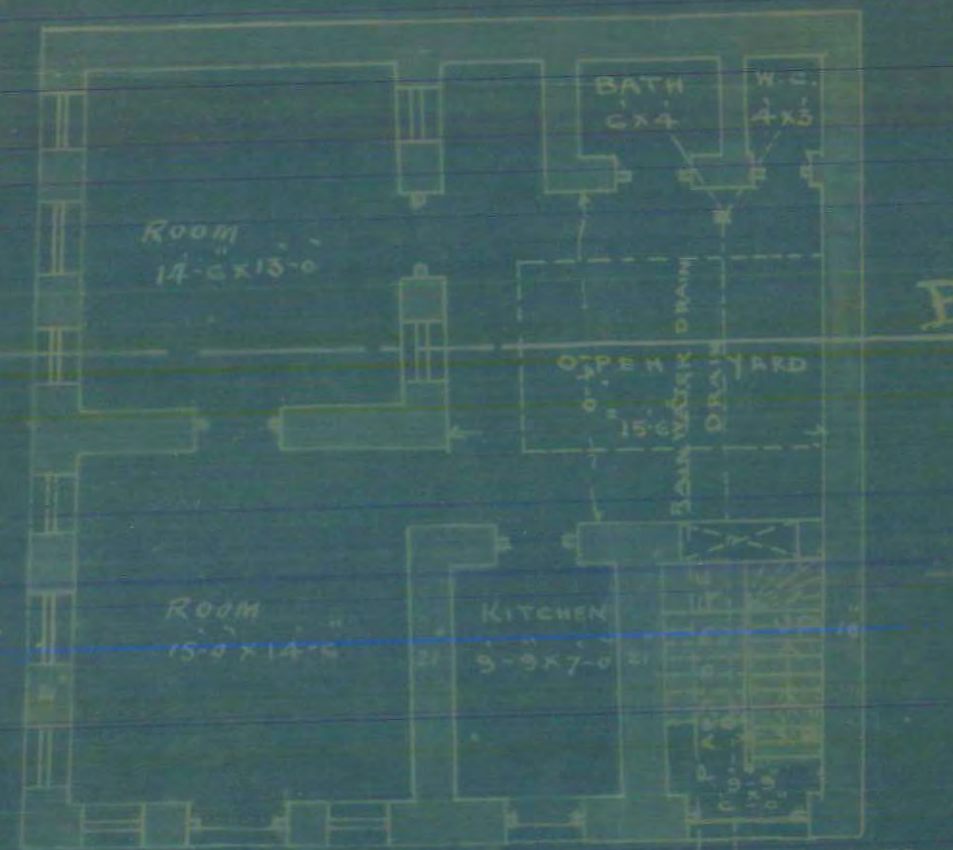

APPROVE


Vali malani

Architect & Surveyor

Vali malani

BLOCK PLAN.


SCALE 1" = 10' INCH.

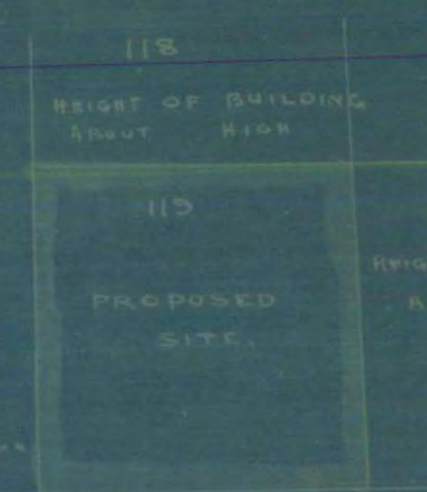

STREET 30' WIDE

RAHIMTULLAH STREET

30' WIDE

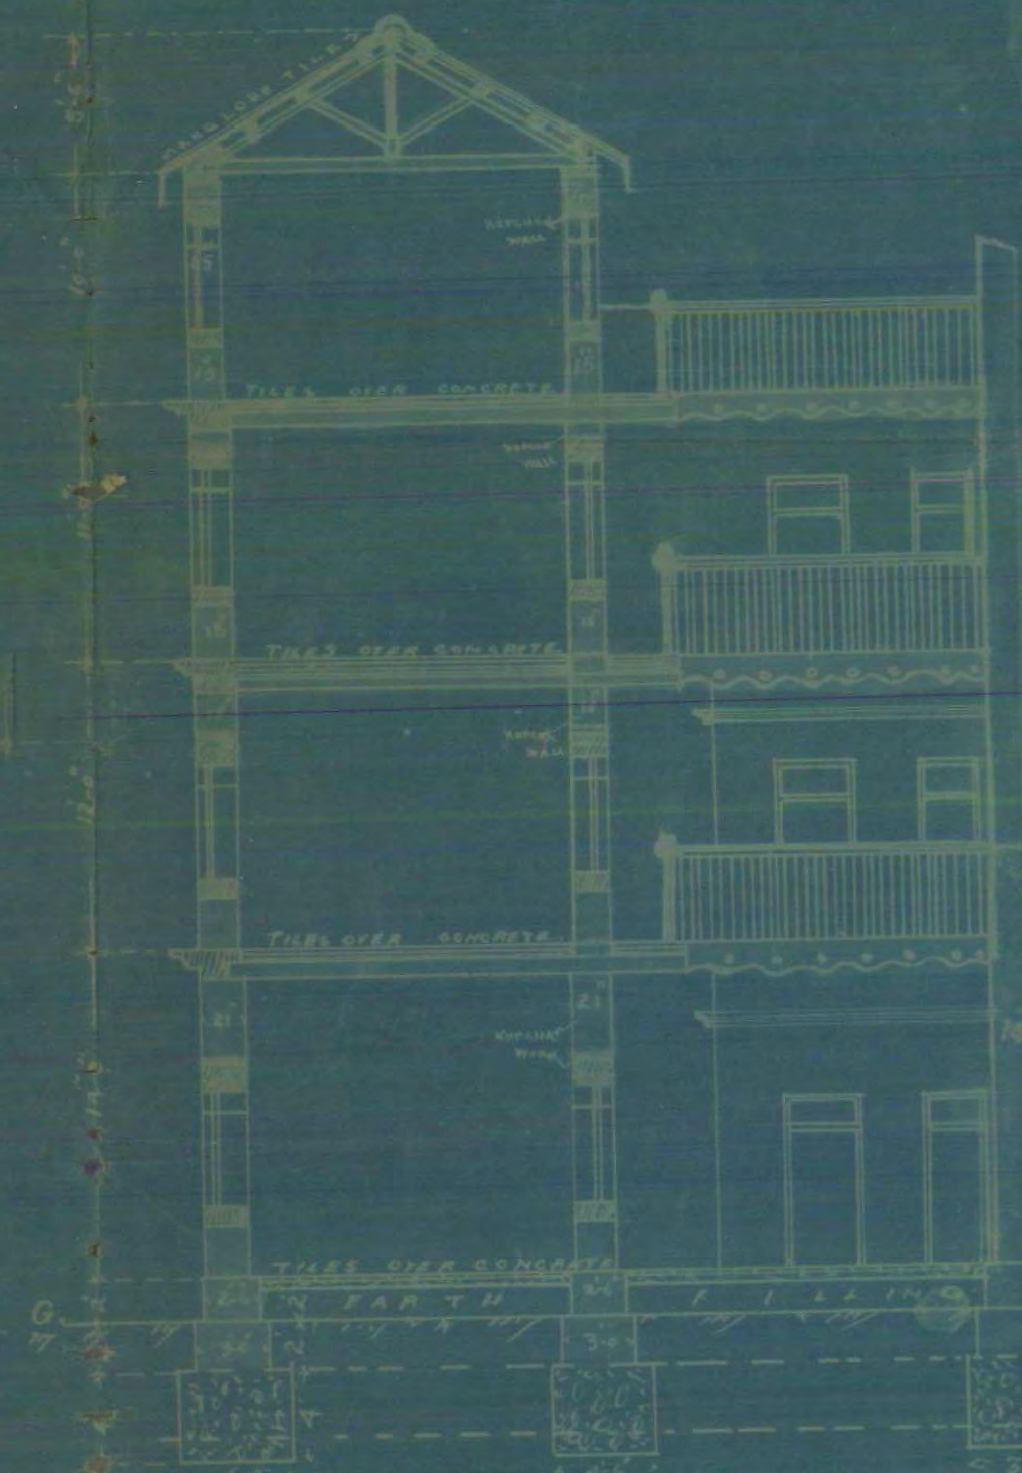

J. A. Shreechandra Mudaliar
DEVKISHINDAS & CO
ARCHITECTS & SURVEYORS
ARCHITECTS & SURVEYORS



Heritage

KMR.CDD.MmQ.1920-21.01

Building Completion Report.

MUNICIPAL OFFICE,

Karachi, 19 Feb 1921.

To

THE ENGINEER,

KARACHI MUNICIPALITY.

SIR,

I beg to report, the building work on plot No. 39.B Sheet
A/2 In. In. Quarter owned by Mr. Sobhraj Chandrian
is completed according to the plan approved by the Municipality. Orders are
requested to file the correspondence.

Yours obediently,

D. Banington Brown,

M. C., A. M. I. C. E.,

Engineer,

Karachi Municipality.

Dee Chait

Building Surveyor " " Section, B.

Karachi Municipality.



Heritage

KMR.CDD.MmQ.1920-21.01

Form No. 6.

No. L. S. 4847 OF 1920

MUNICIPAL OFFICE,

Karachi 8/19 7. 1920

MEMO :

Building Surveyor Section "B" is informed
that Mr. Sabzali Damganali has been permitted
to build
his house
on plot No. 39 B A12 Sonamwara Street
machi meam Quarter report should be made to the
Undersigned when the house is completed.

M. K. Khandani

A.M. INST., C.E.,

Engineer,

Karachi Municipality.