Heritage FOUNDATION KMR.CDD.LyQ.1917.02

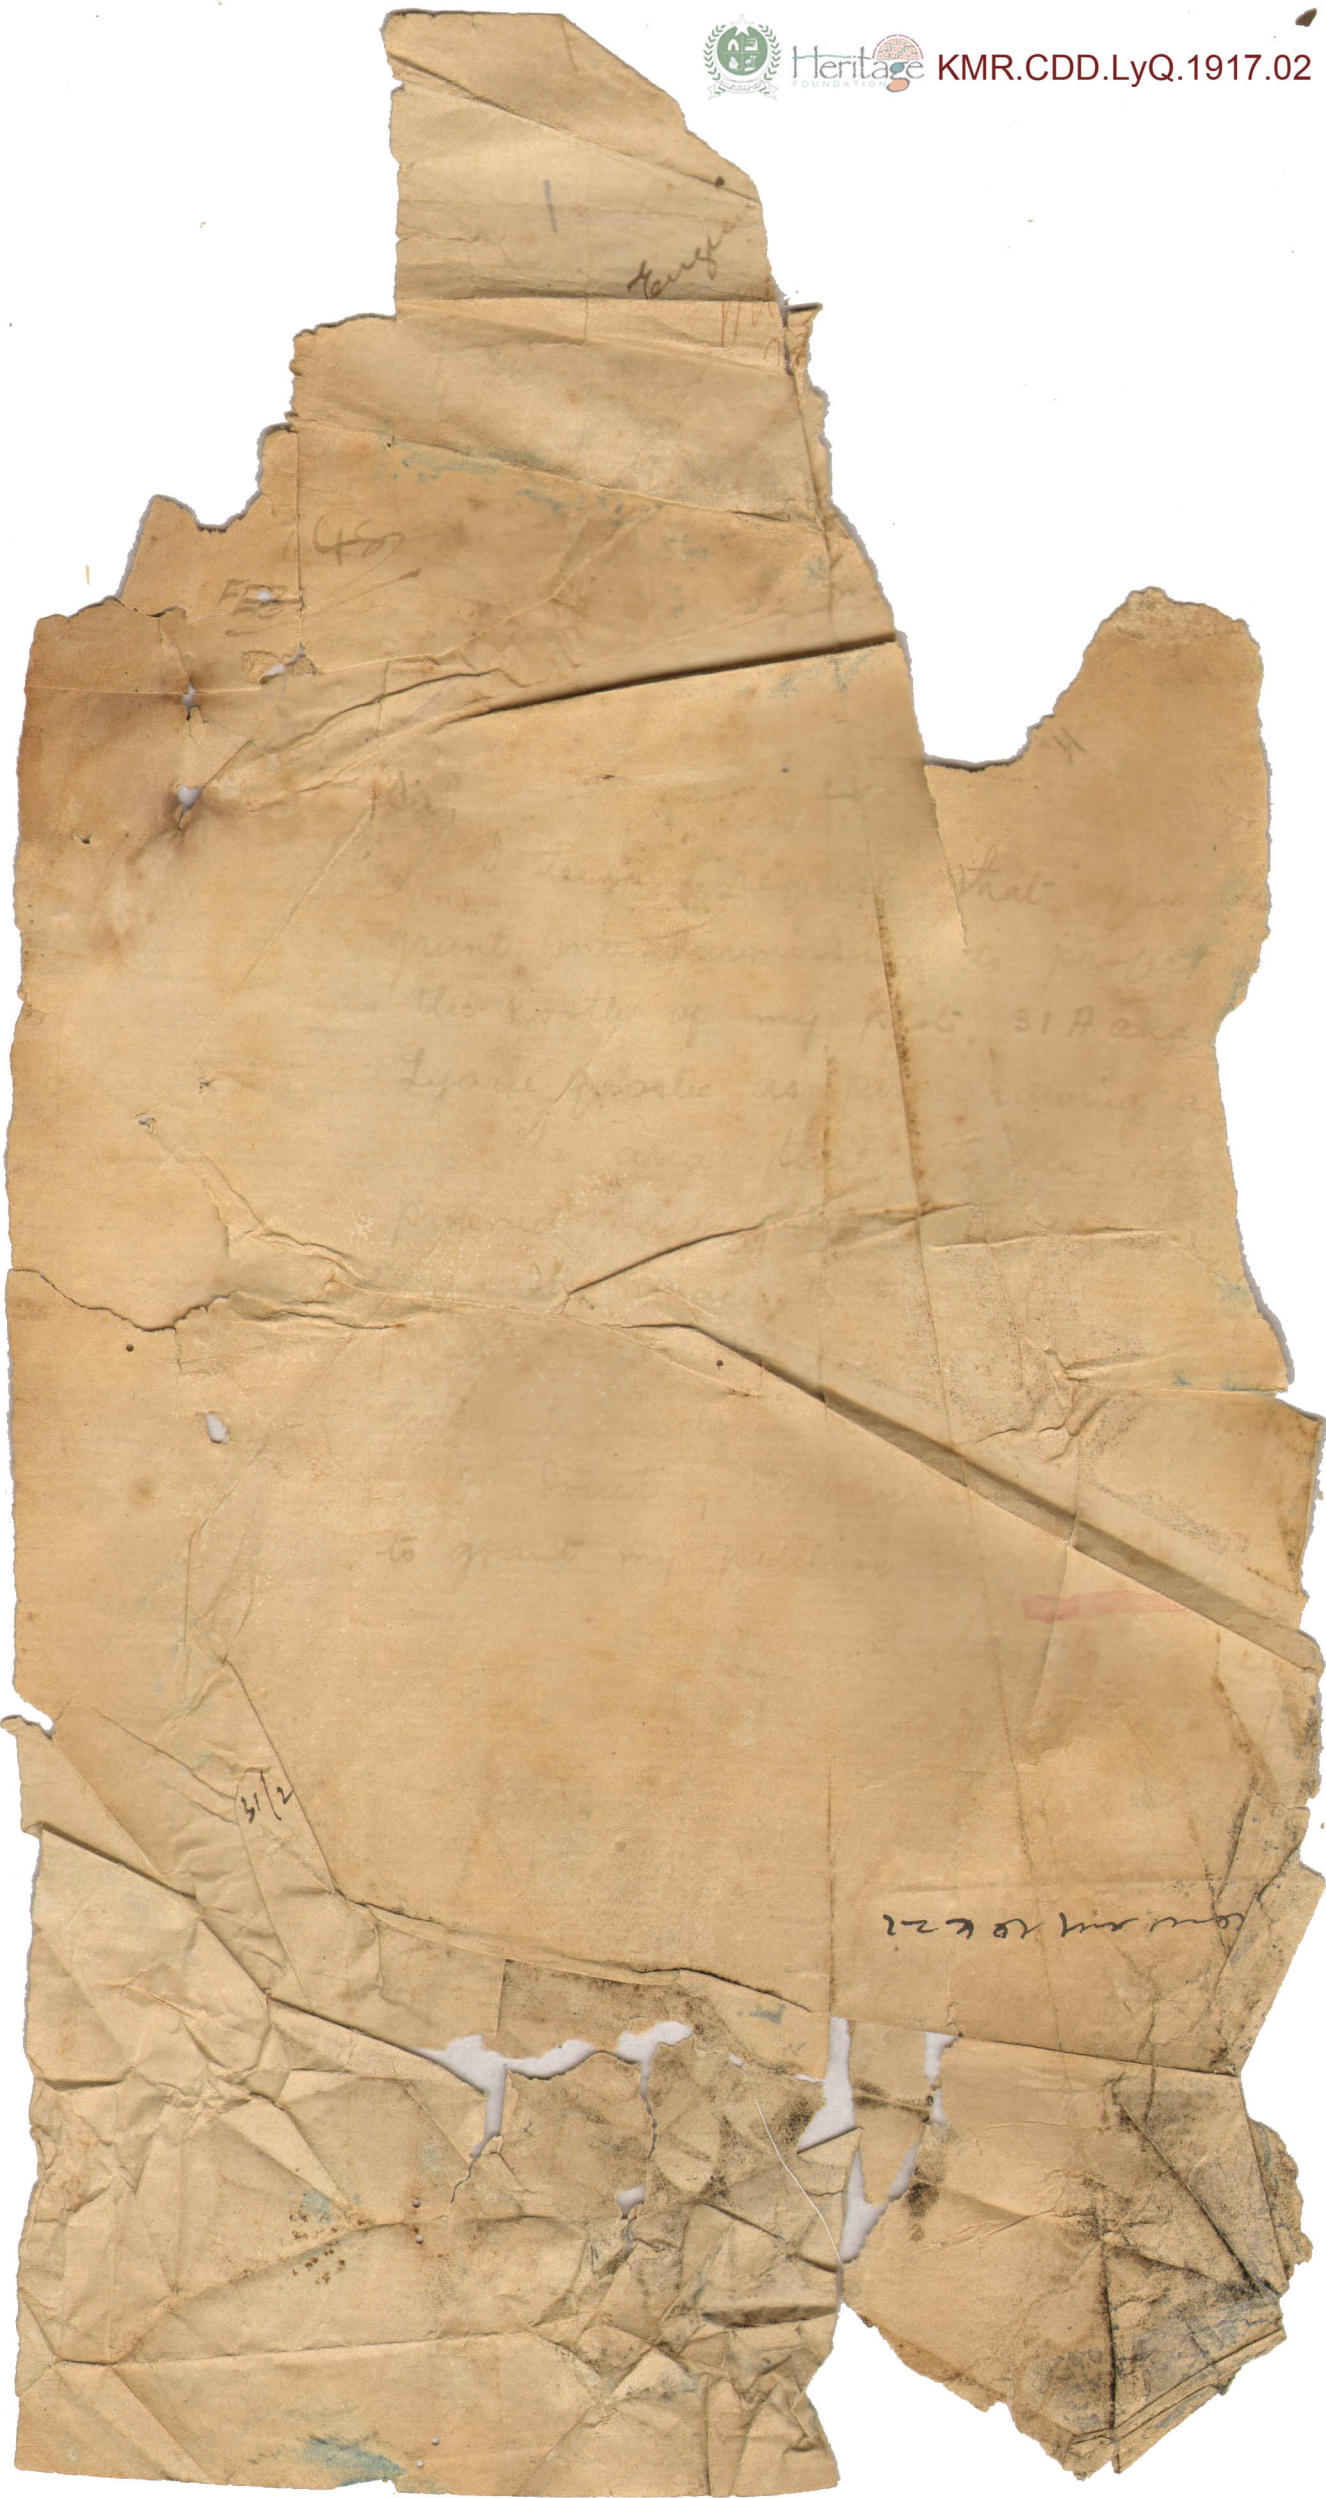

KMR.CDD.LyQ.1917.02

Karachi, the April 1

MEMO/-

With reference to his application dated 26th February 1917 submitting plan showing the proposed balcony to be erected on plot No. 31A & 31B, K-3 Lyari Quarter Mr. Dwarkadas Deumal is informed that the plan submitted can not be approved. The proposed balcony 110 feet long to be used as additional area to the living rooms is objectionable and can not be sanctioned.

The plan is herewith returned, ~~back~~.

A. M. Inst. C.
E n g i n e
Karachi Municipali

Heritage KMR.CDD.LyQ.1917.02

3

To,

The

Sir,

With
the attache
~~taken the~~
the leade
from pla
Lyaessa
Shown
to report
no objec
the sinua
road is
in width
Academy
and shou
as sa

P.S.

Reply
he
~~is not~~
addi
is ob

KMR.CDD.LyQ.1917.02

LYAREE QUARTER

SHEET No. K.3.
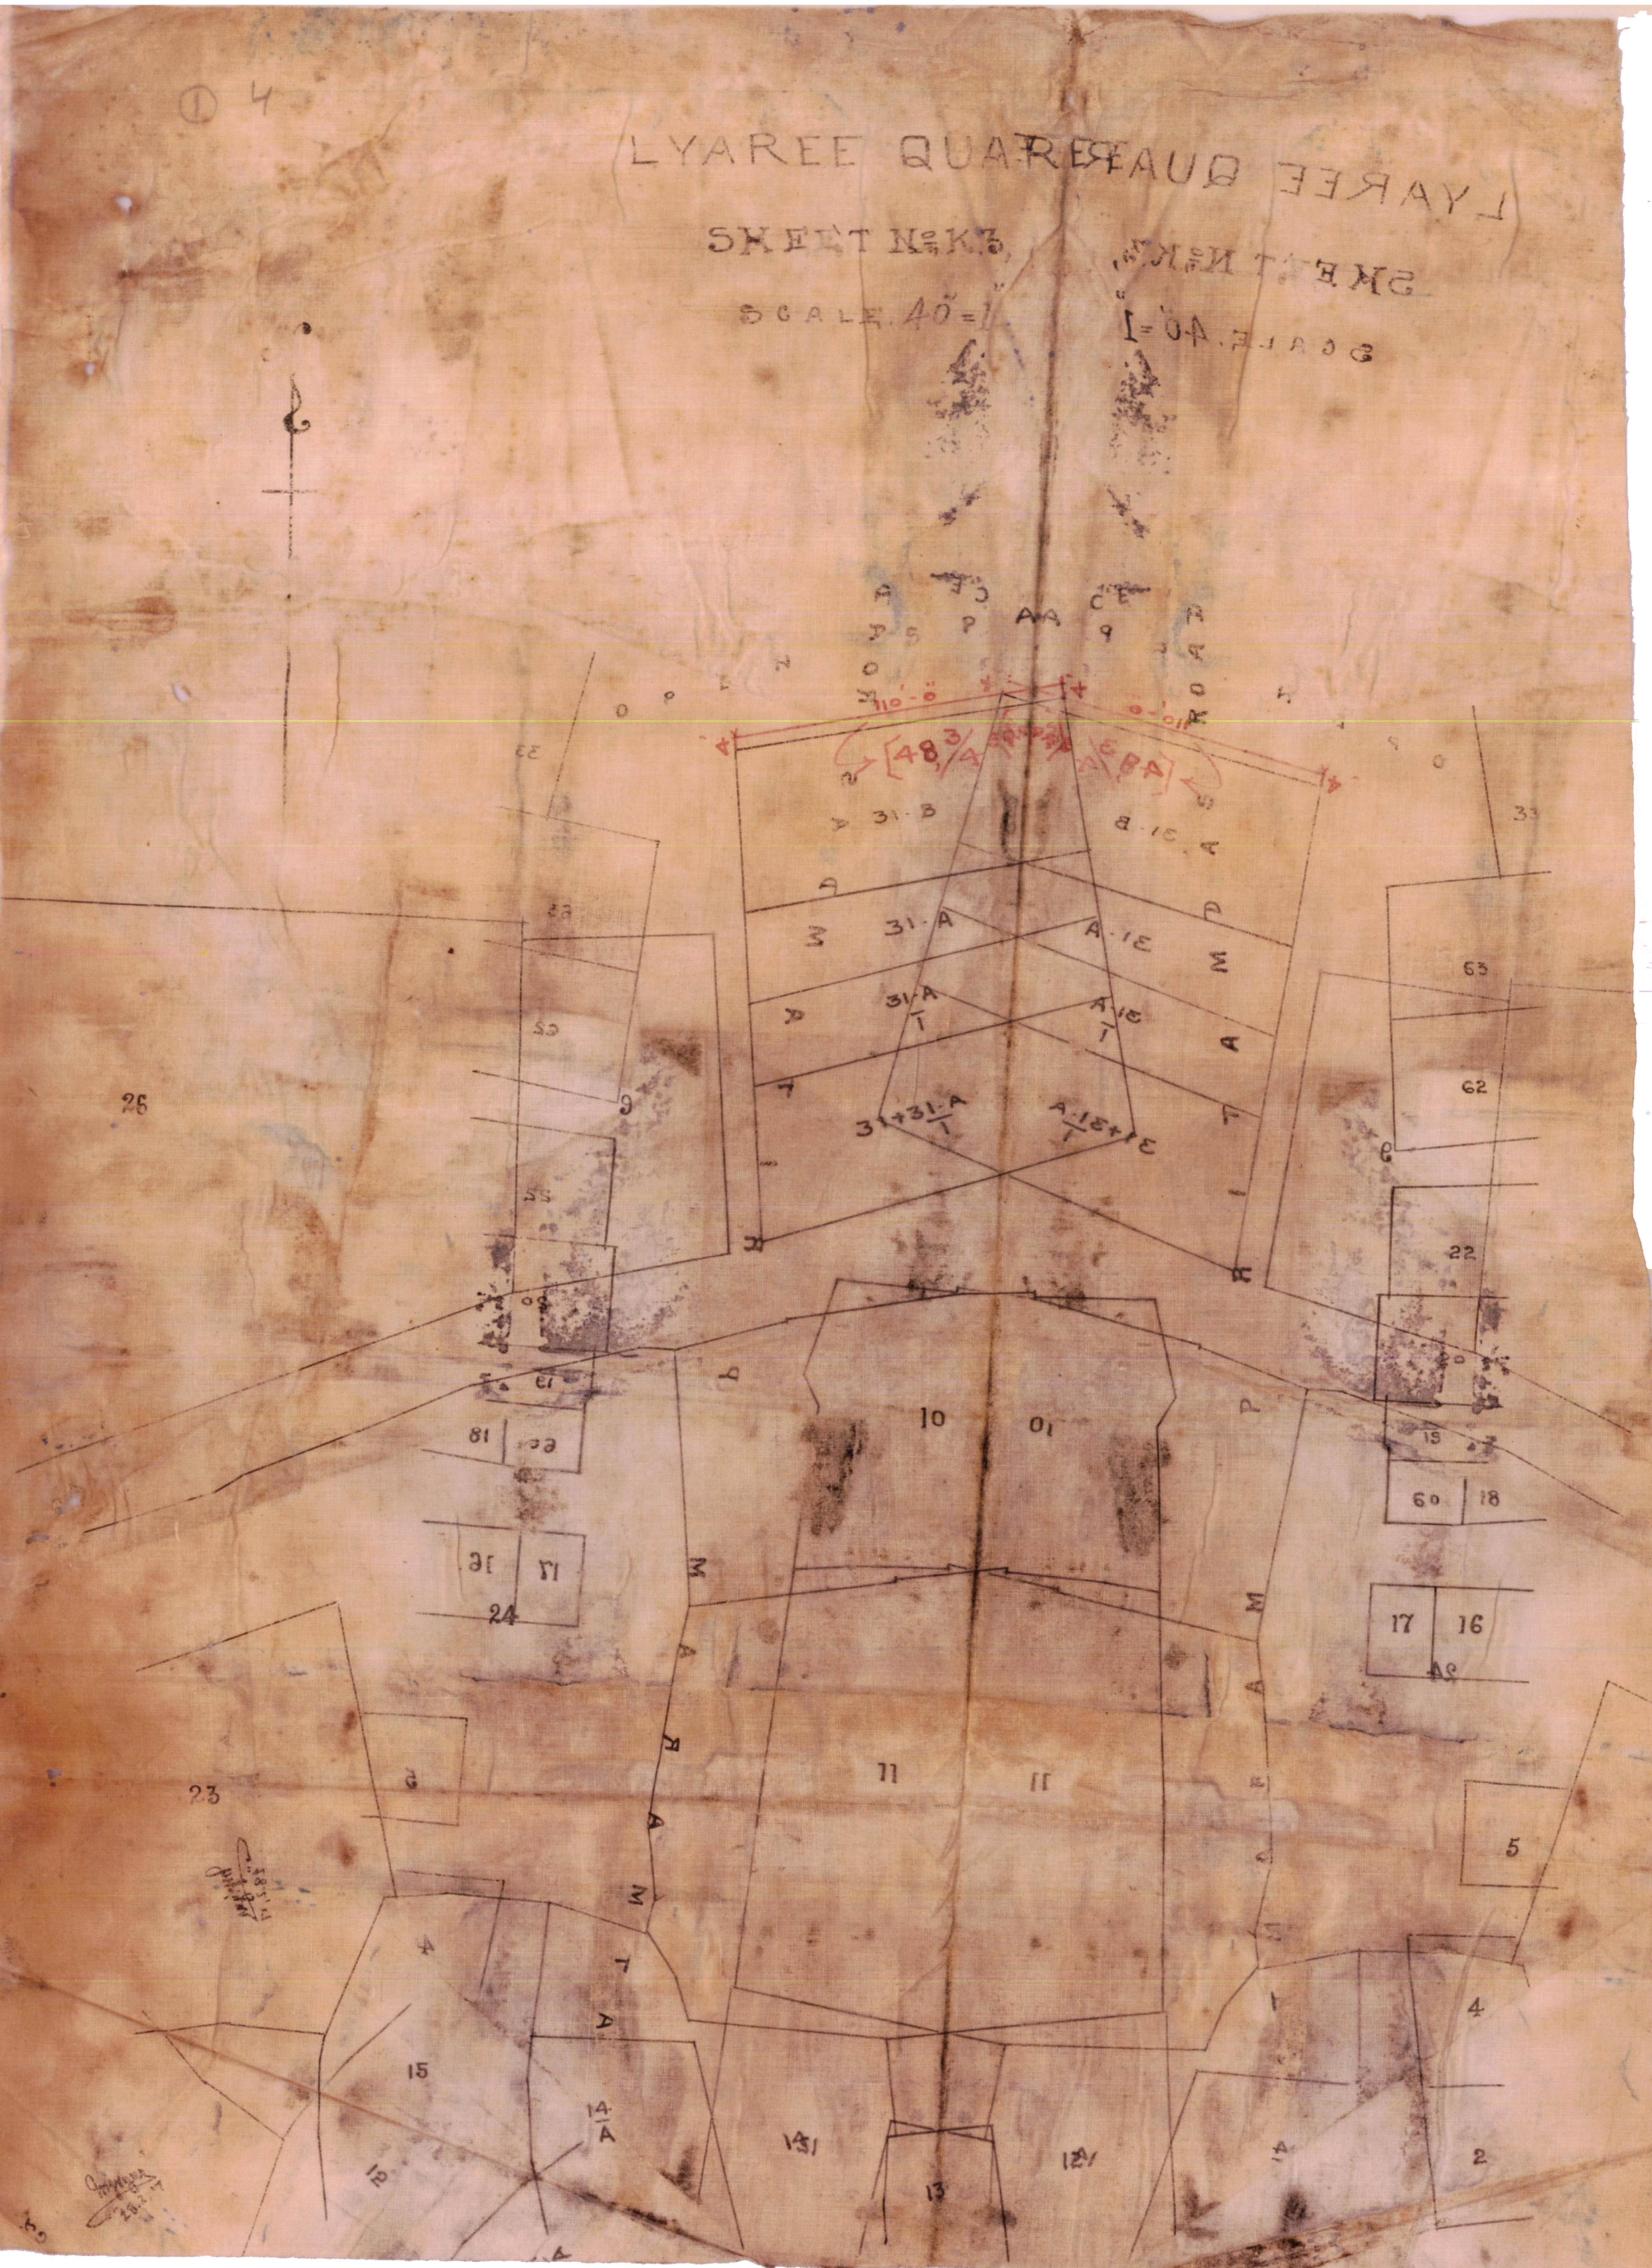
SCALE. 40' = 1"