



LAND DEPARTMENT.

FILE No. of 192 8

Compilation No.
Completed Building (2)

Subject

49, A-26, Napier St.

NOTE:—Former Correspondence filed in

file

Compilation No.

Subsequent Correspondence filed in

file

Compilation No.



KARACHI MUNICIPALITY.

:0:

REFERENCE No. L. M. A. 4660 OF 1927.

MUNICIPAL ENGINEER'S OFFICE,

KARACHI, 30.4, 1927.

MEMO :—

With reference to his application dated... 29/3/..... 1927.
 with the amended plans for the building on Plot No. 49..... Sheet
 126... Quarter, Mr. Gangadhar K. Ramdas
 is informed that a copy of the plan ~~to~~ has
 returned ~~herewith~~ duly signed and approved.

Work stopped -
 apr 2nd floor
 15/5

Plot No. 49
 9/6

6/29/4

Executive Engineer,
 Karachi Municipality.

08
 28/4

29/4

E.E. 49 A 26 uapio

Sq,

The owner of the above plot. has submitted an amended plan with the addition of partition wall to which there seems to be no objection

As regards the provision of 6" P.B. wall. that it is supposed that the owner will provide.

At present the work is stopped. Since last one month and the construction will begin he will be asked to stick to the approved plans.

Separate from J.C.
Re. 24, A 9 & 15, A 26
S. M.

The 25/4

Done 23/4

Partition wall approved.

26/4

to issue permission for the approval of the amended plan

26/4

A. H. AGHA,

**LICENSED SURVEYOR
AND
ARCHITECT**

Office-WATER COURSE ROAD,
NEAR PARSİ THEATRE,



29. 3. 1927

The Land Manager & Architect
Karachi M.P. Karachi.

Dear Sir.

With reference to your
requirement for correction, the
plans on plan. no 48, A-26 Nakhi
Shes & submitted herewith the
plan sanction plan and amended
for your record.

P.S.
me
29/3

Yours faithfully
A. H. Agha
Architect.

In attestation
20
1/4.

7.c is in Bds. No
1926 part II Campelaki
No. 18
87



KARACHI MUNICIPALITY.

1000-20-1-27.

N. J. MODI.

B. Sc. (Engineering London.)

A. M. INST., C. E., L. C. E.

A. M. I. S. E., M. R. San. I.

Land Manager & Architect.

REFERENCE No. L. M. A.

LAND MANAGER & ARCHITECT'S OFFICE,

KARACHI, 12/8/192

MEMORANDUM.

18-
REMINDER

Letter No. L. M. A. 2192 dated 15/5 Feb 1921.

Plot No. 49 Sheet A 26 kaphi Or.

Subject Forwarding 6" Cement Block wall
and adhering to the approved
Plan

The undersigned requests the favour of an early compliance to this Office reference noted in the margin.

12/3

B. Sc., A. M. I. C. E.,

Land Manager & Architect.

KARACHI.

Work of Construction
stopped. after coming
to the end of the
p. keep pending

Mr. G. G. Shankar Kameshwar
Thakur & Co
Photographers
Broomfield Road

KARACHI MUNICIPALITY.

N. J. MODI.

B. Sc. (Engineering London).

A. M. INST., C. E., L. C. E.

A. M. I. S. E., M. R. San. I.

Land Manager & Architect.

REFERENCE No. L. M. A.

2192 OF 1927

LAND MANAGER & ARCHITECT'S OFFICE.

Karachi, 19th Feb 1927.

MEMO,

Mr.

~~Messrs.~~

Gangabhai Kameshwar

owner of

9, Architect

plot No.

49

Sheet

A 26

Kaper

Quarter

is

are

informed that he is deviating from the approved plan in the followingthey are

manner:—

6" Cement block wall is not provided
as per approved plan. & other minor
changes.

Instructions are therefore given to him to stop the work at oncethem

and make the building in conformity to the approved plan or steps will
be taken under the Municipal Act.

to issue order now
renewed
DB/S.M.

18/2

B. Sc., A. M. I. C. E.

Land Manager & Architect.

DB
TS

he



Form No. 6—500—1-4-26.

No L. M. A. 11488 of 1926.

MUNICIPAL OFFICE,

Karachi, 24-11- 1926

MEMO:

Building Surveyor Section B is informed
that Mr. Lunga Shanker Ramesh has been permitted
to build
his house
on plot No. 49 A26 Street
Kapoor Quarter, report should be made to the
undersigned when house is completed.

foundation day
- 8m

9 attach serial
form
SS
14/2

M. S. T. N.

Executive Engineer,
Karachi Municipality.

SS
m

21
18/11



4.9 A26 unket 9

PLAN SHOWING PROPOSED BUILDING ON PLOT N^o 53 P10

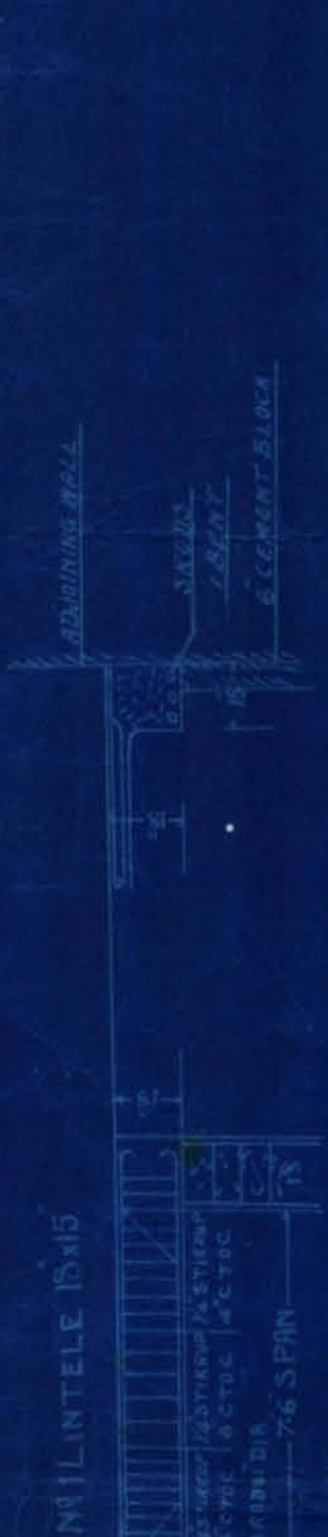
NAPIER QUARTER

SCALE 1/200

SITE PLAN

SCALE 20:1

N=144

STREET 10-8 WIDE
CONNECTED WITH M. DRAIN

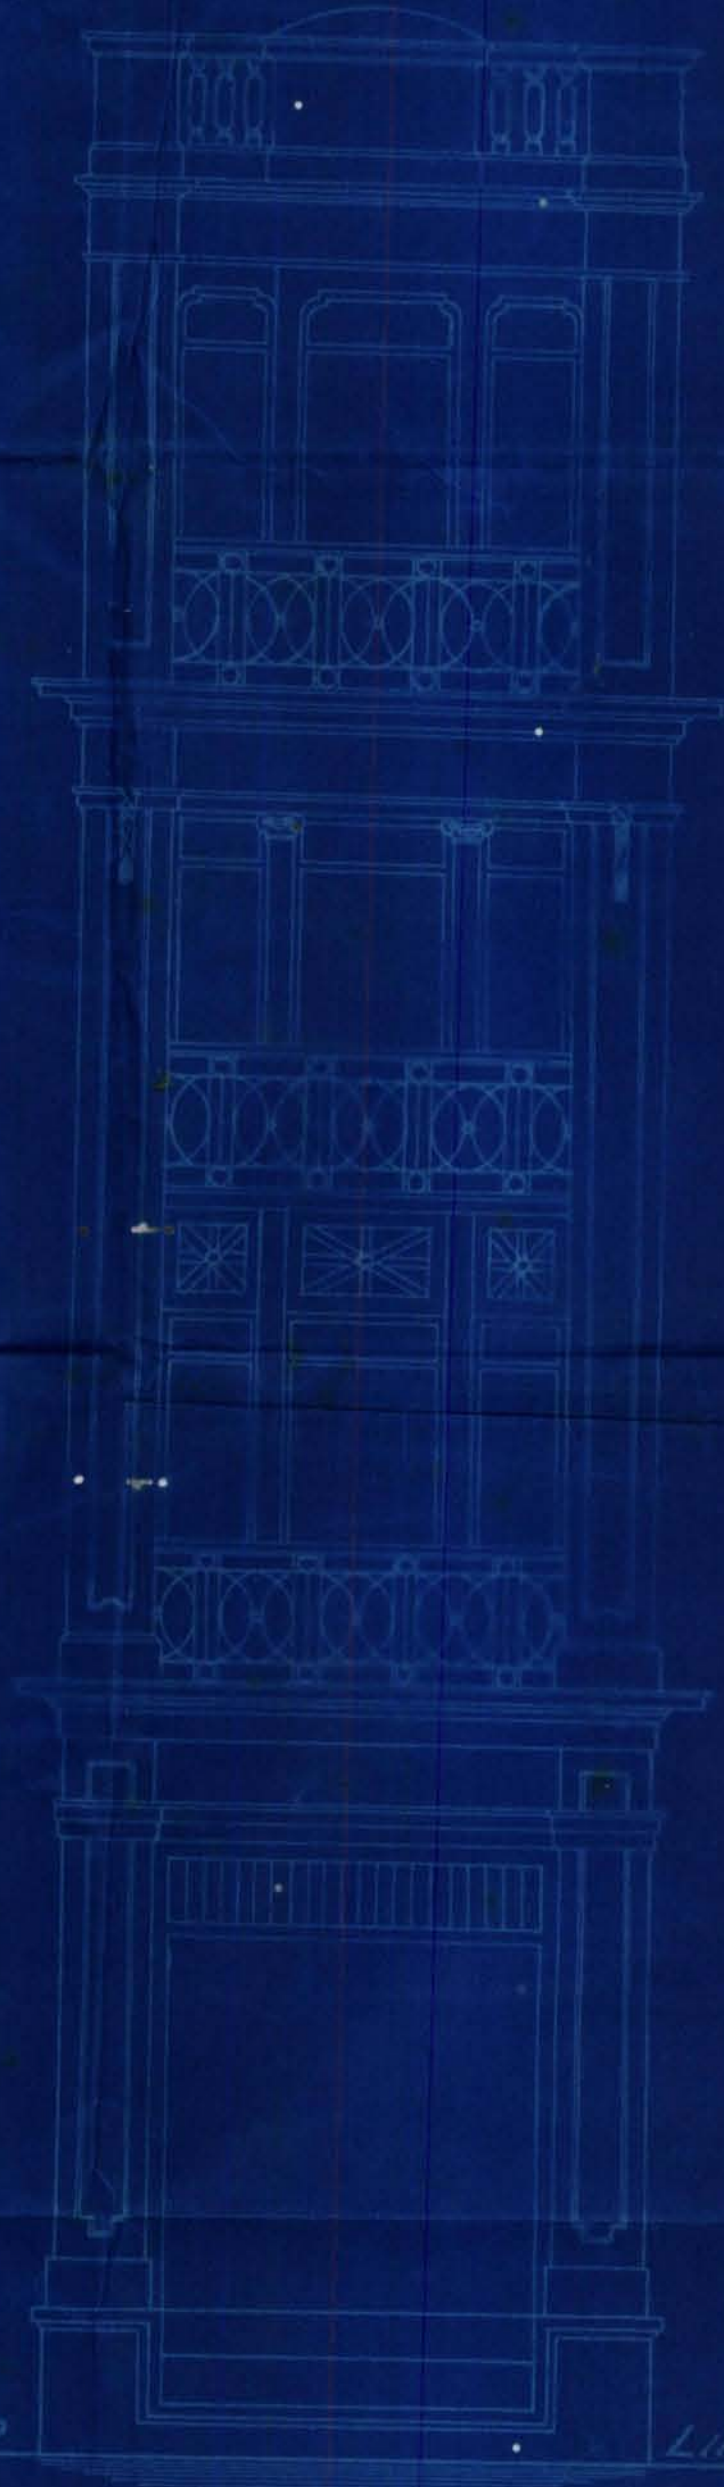
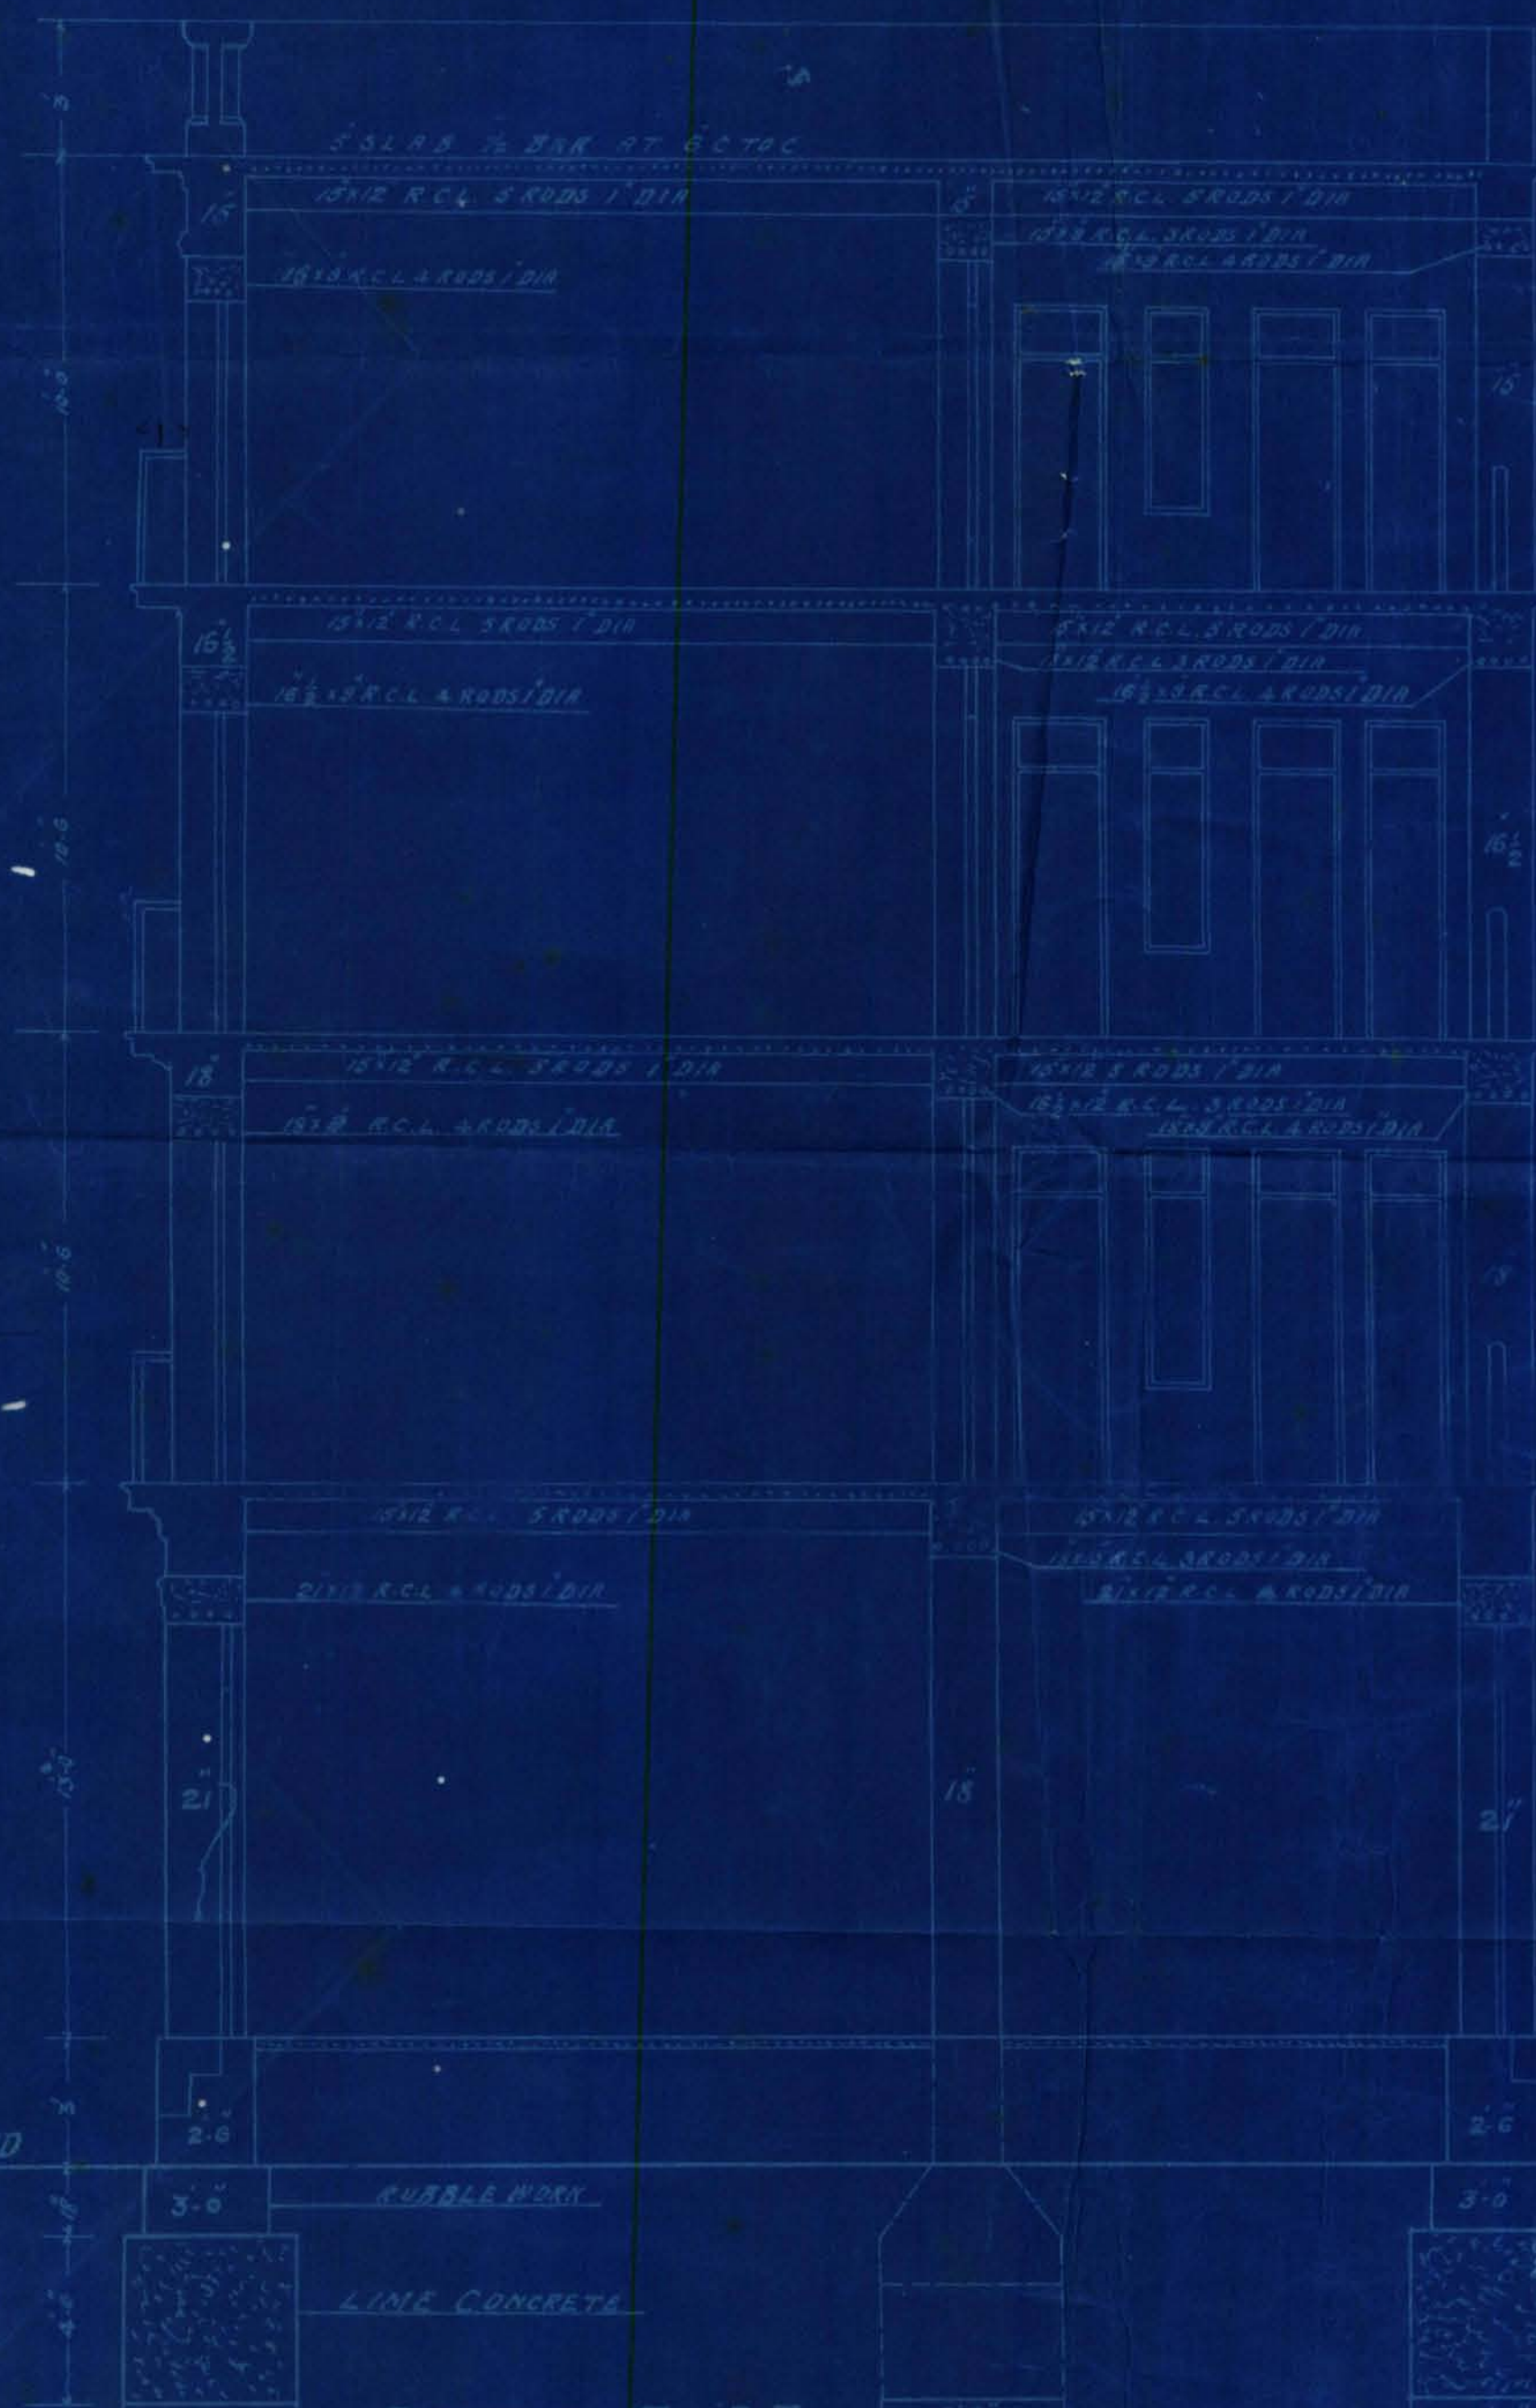
CHMUBA ST 36 WIDE

GROUND PLAN

1st 2nd 3rd FLOOR PLAN

APPROVED

M. S. T. N. A.

Executive Engineer,
Karachi Municipality

ELEVATION

A. H. Alpha

ARCHITECT & SURVEYOR

TRACED BY MARUTI D. 21-9-26.

sign 21/9/26 in blue ink

10 (a) - Front
10 (b) - Back

KMR.CDD-NaQ.1926-01
1928

SANCTIONED.

M. J. M.
11/11/26.

CITY DEPUTY COLLECTOR
KARACHI

