



LAND DEPARTMENT.

FILE No.

of 192

64 *~*

Compilation No.

H. E. Supply Corporation
Sub. Station.

Subject

F-3, Garden Road

Puddy G.

NOTE:—Former Correspondence filed in

file

Compilation No.

Subsequent Correspondence filed in

file

Compilation No.

BUILDING COMPLETION REPORT.

MUNICIPAL ENGINEER'S OFFICE,

Karachi, _____ 192

To

THE ENGINEER,
KARACHI MUNICIPALITY.

SIR,

I beg to report the building work on plot No. _____ Sheet F.3

Prady Quarter owned by M/s. The K. E. Supply Corporation Ltd
long time ago
completed according to the plan approved by the Municipality. Orders are requested to file the correspondence.

Yours obediently,

Amr Coko 19/12/28
Building Surveyor "A" Section,
Karachi Municipality.

h.m. VA.
N.L.S. 16028 of 1928.

Karachi, 19/12 1928.
Copy to the Assessor and Collector for
information

18/12/28

B. SC., A.M. INST. C. E.,
Land Manager & Architect.
Karachi Municipality.

Form No. 6-500-1-4-26.

No L. M. A.

13624 of 1927


MUNICIPAL OFFICE,

Karachi,

14-12-1927


MEMO:

Building Surveyor Section A is informed
 that M/s H. E. S. Corporation Ltd have been permitted
 to build on site granted for T. F. Station
 his house
 on plot No. F3 Surous Road Street
Prudhy Quarter, report should be made to the
 undersigned when house is completed.

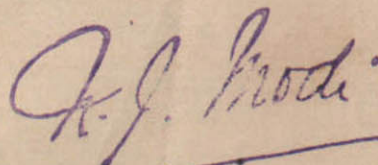


 13/12
 K. J. Prudhy
 Executive Engineer,
 Karachi Municipality.

— THE KARACHI ELECTRIC SUPPLY CORPORATION LTD —
— ELANDER ROAD POWER HOUSE —

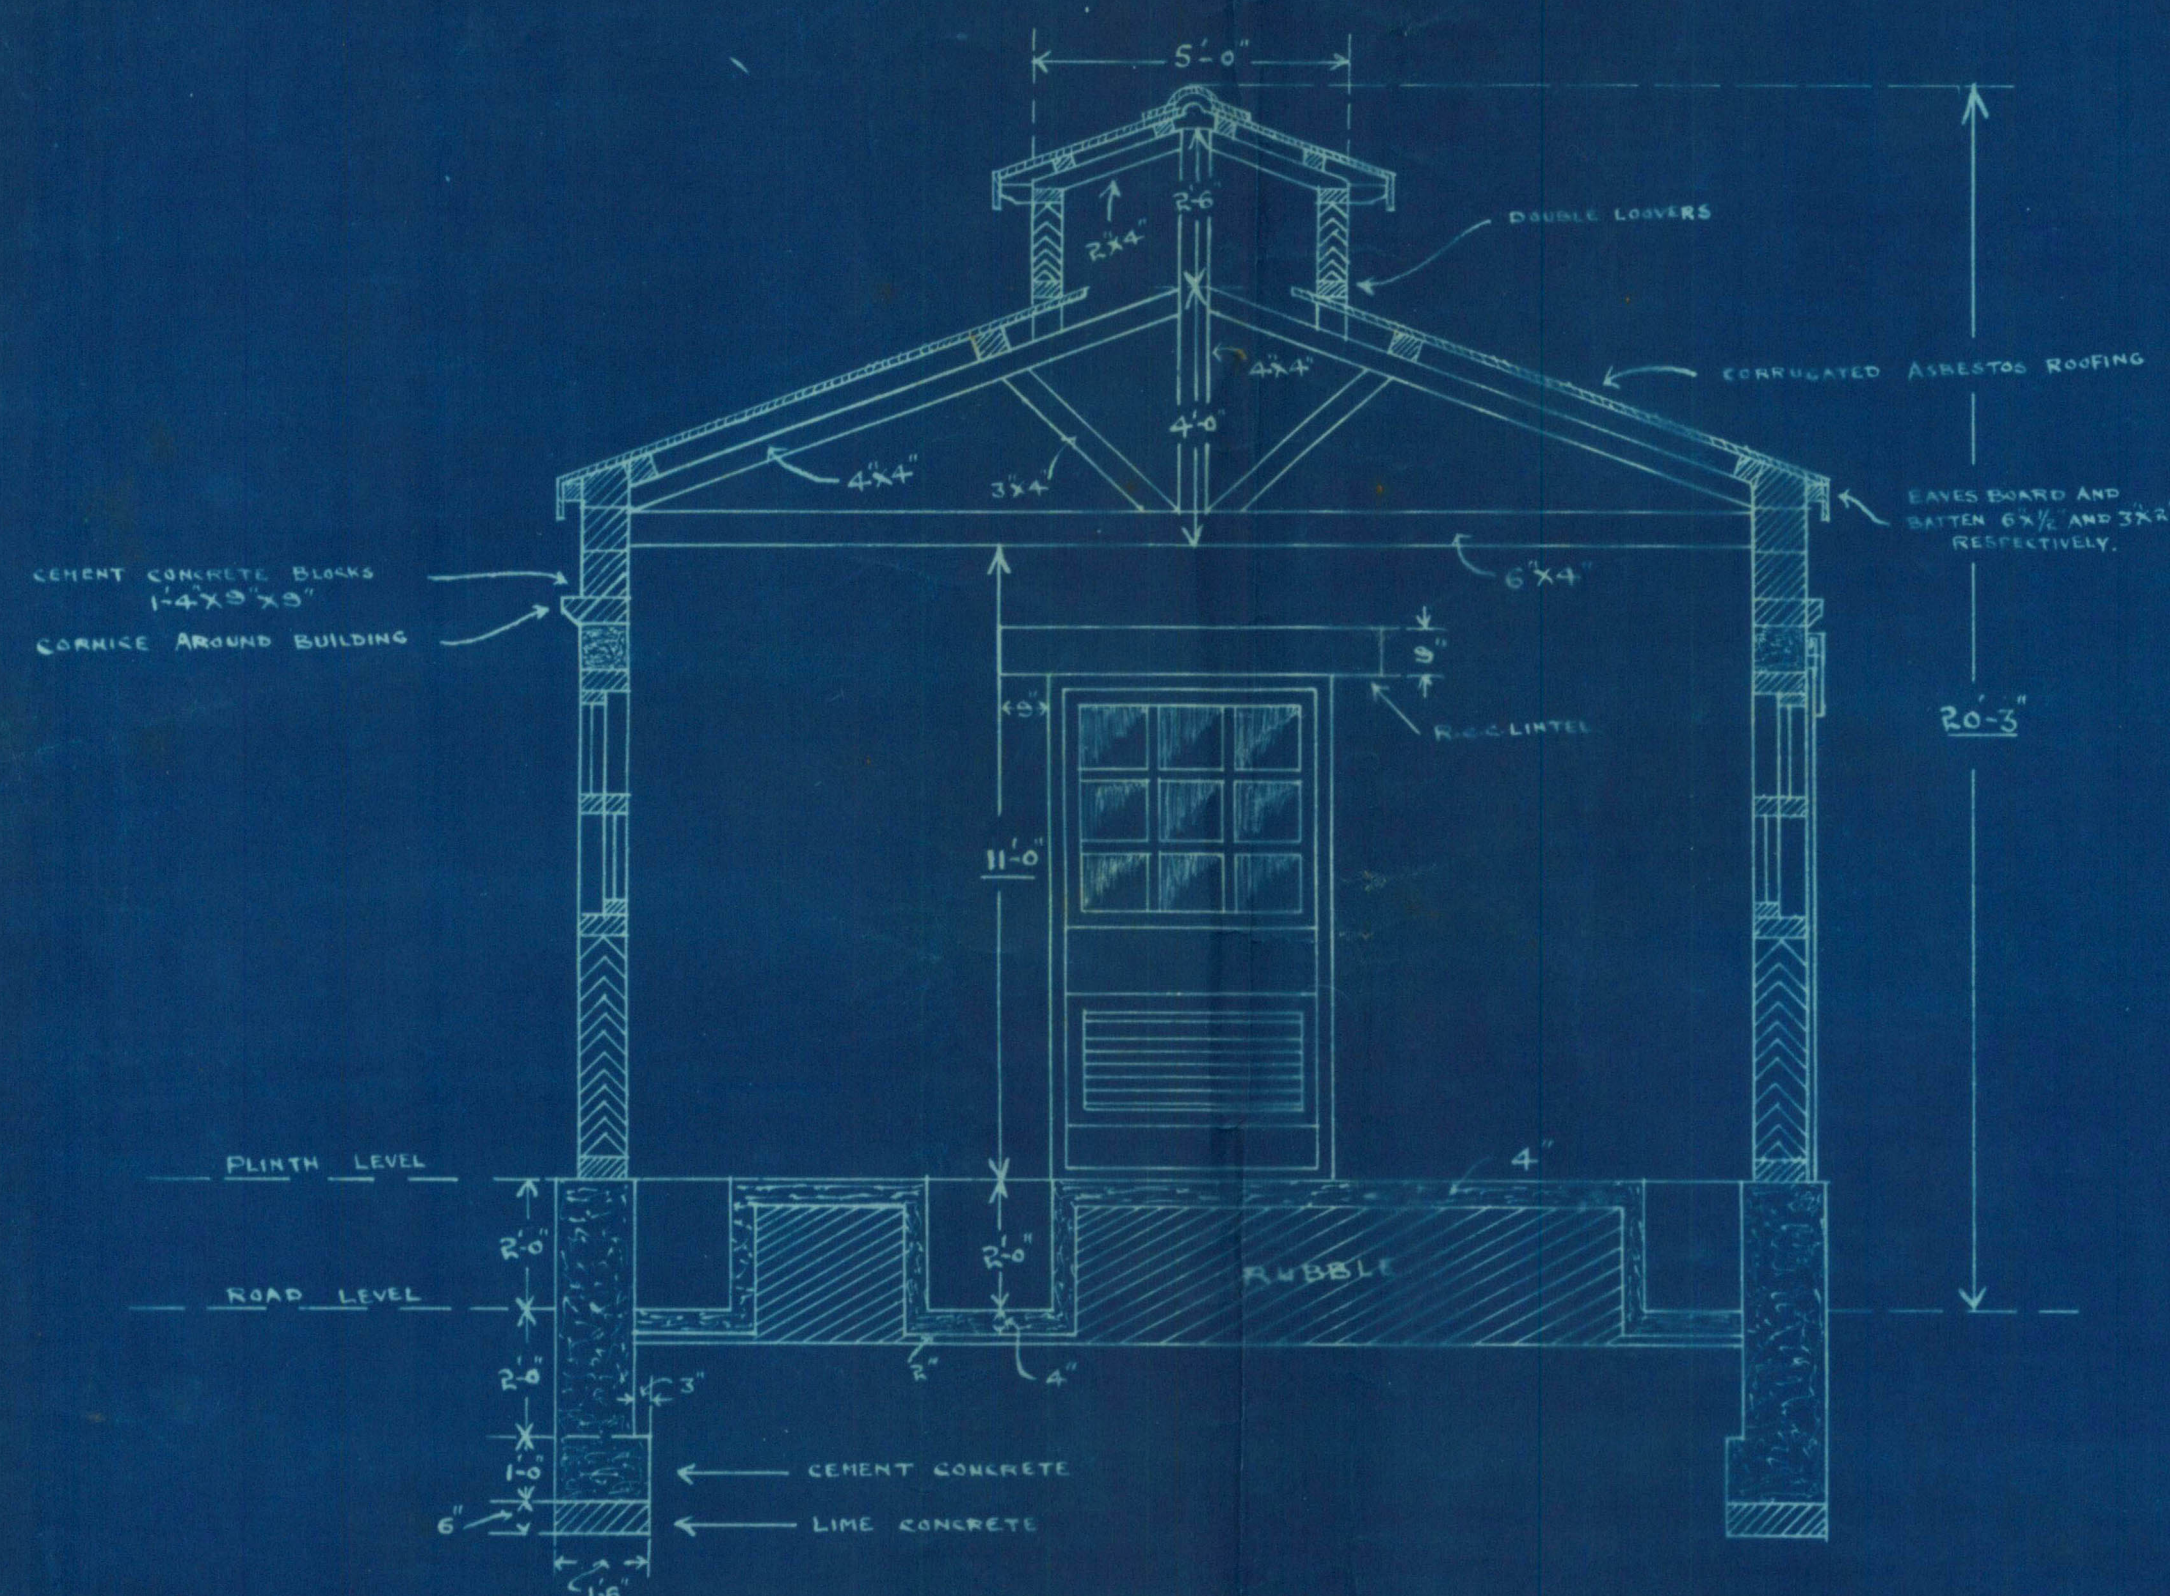


— SECTION ON A-B —

DOORWAY 4'-6" BY 8'-0" HIGH
WITH DOUBLE LOUVERS AT BOTTOM
AND WINDOWS ON TOP.

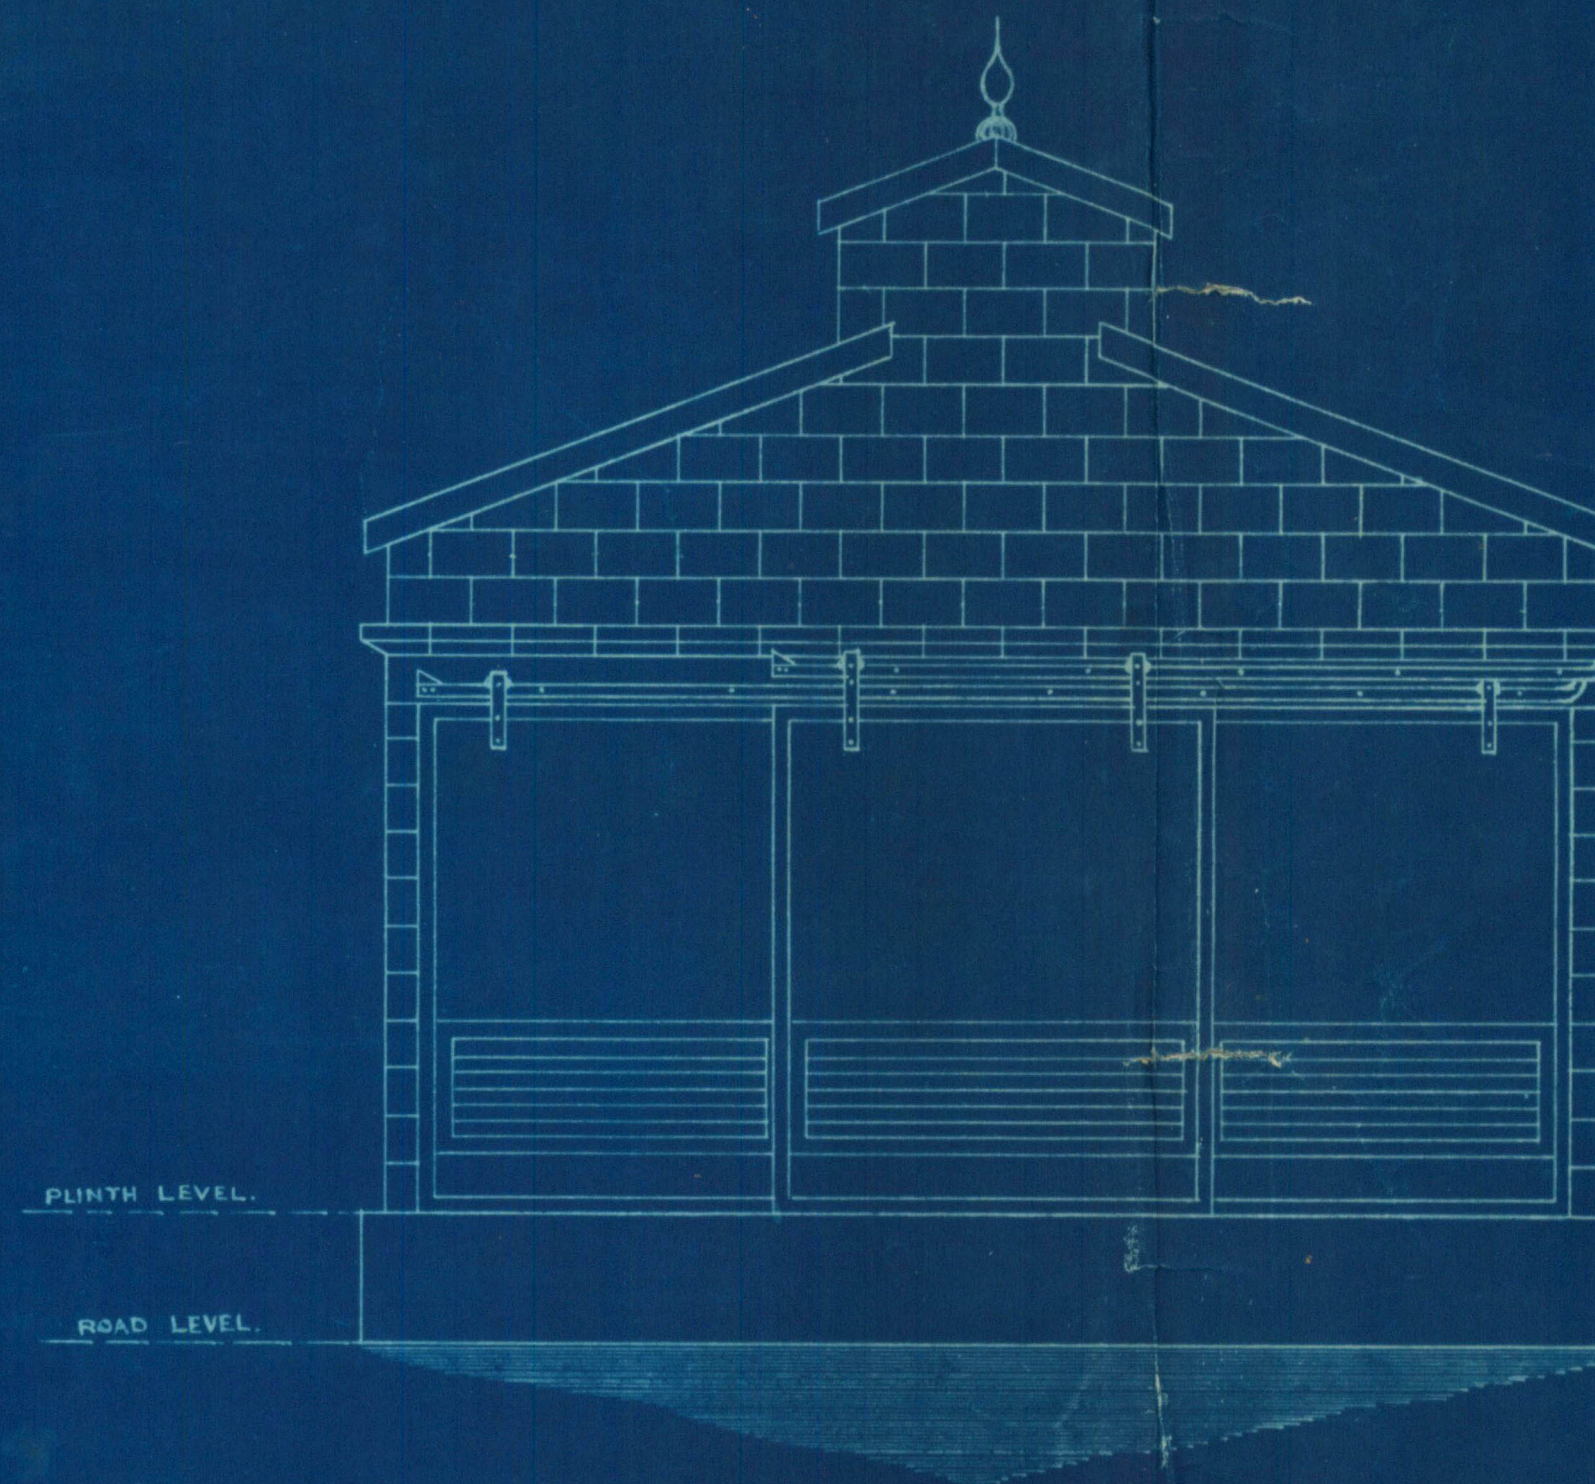

— FRONT ELEVATION —
(FACING GOVT GARDEN ROAD)

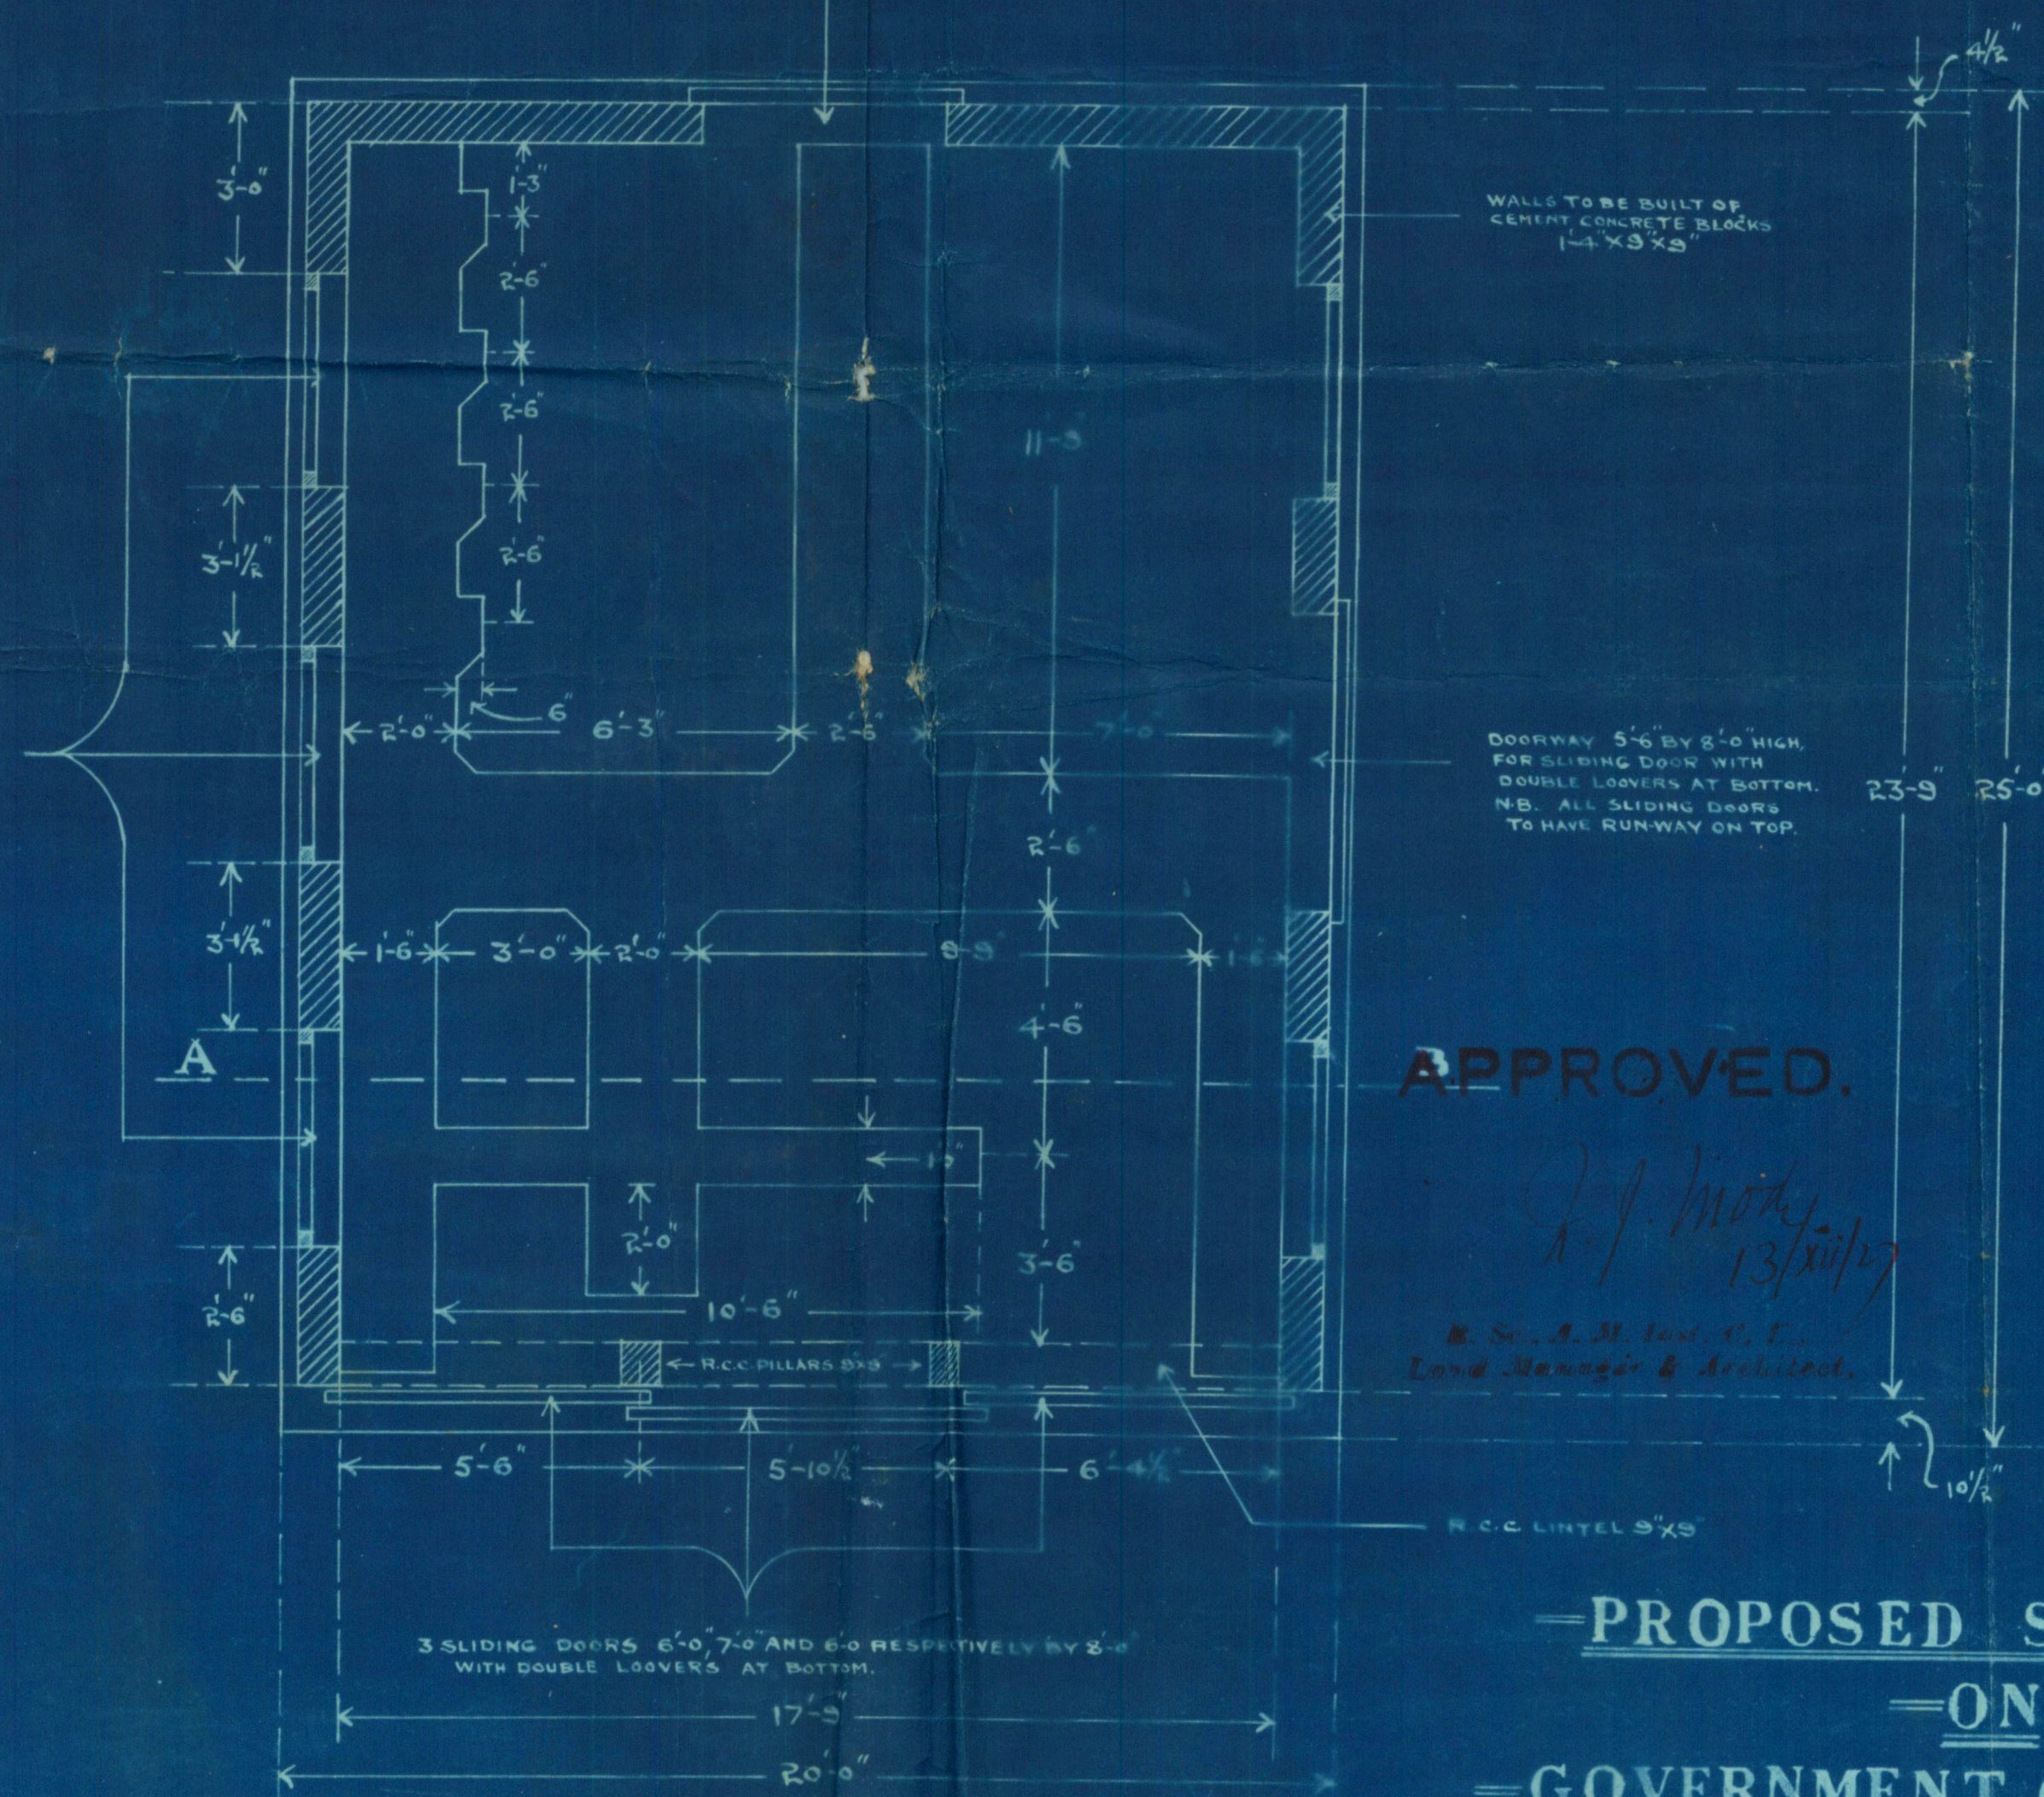


APPROVED.

J. J. Mody
13/11/27
R. S. A. M. for S. L.
Land Manager & Architect.

— PROPOSED SUB STATION —
— ON —
— GOVERNMENT GARDEN ROAD —
— ON —
— K.E.S. C. LTD 20'-0" X 25'-0" PLOT. —
— SCALE 3 FT. = 1 IN. —

— SITE PLAN —
— SCALE 20' = 1" —

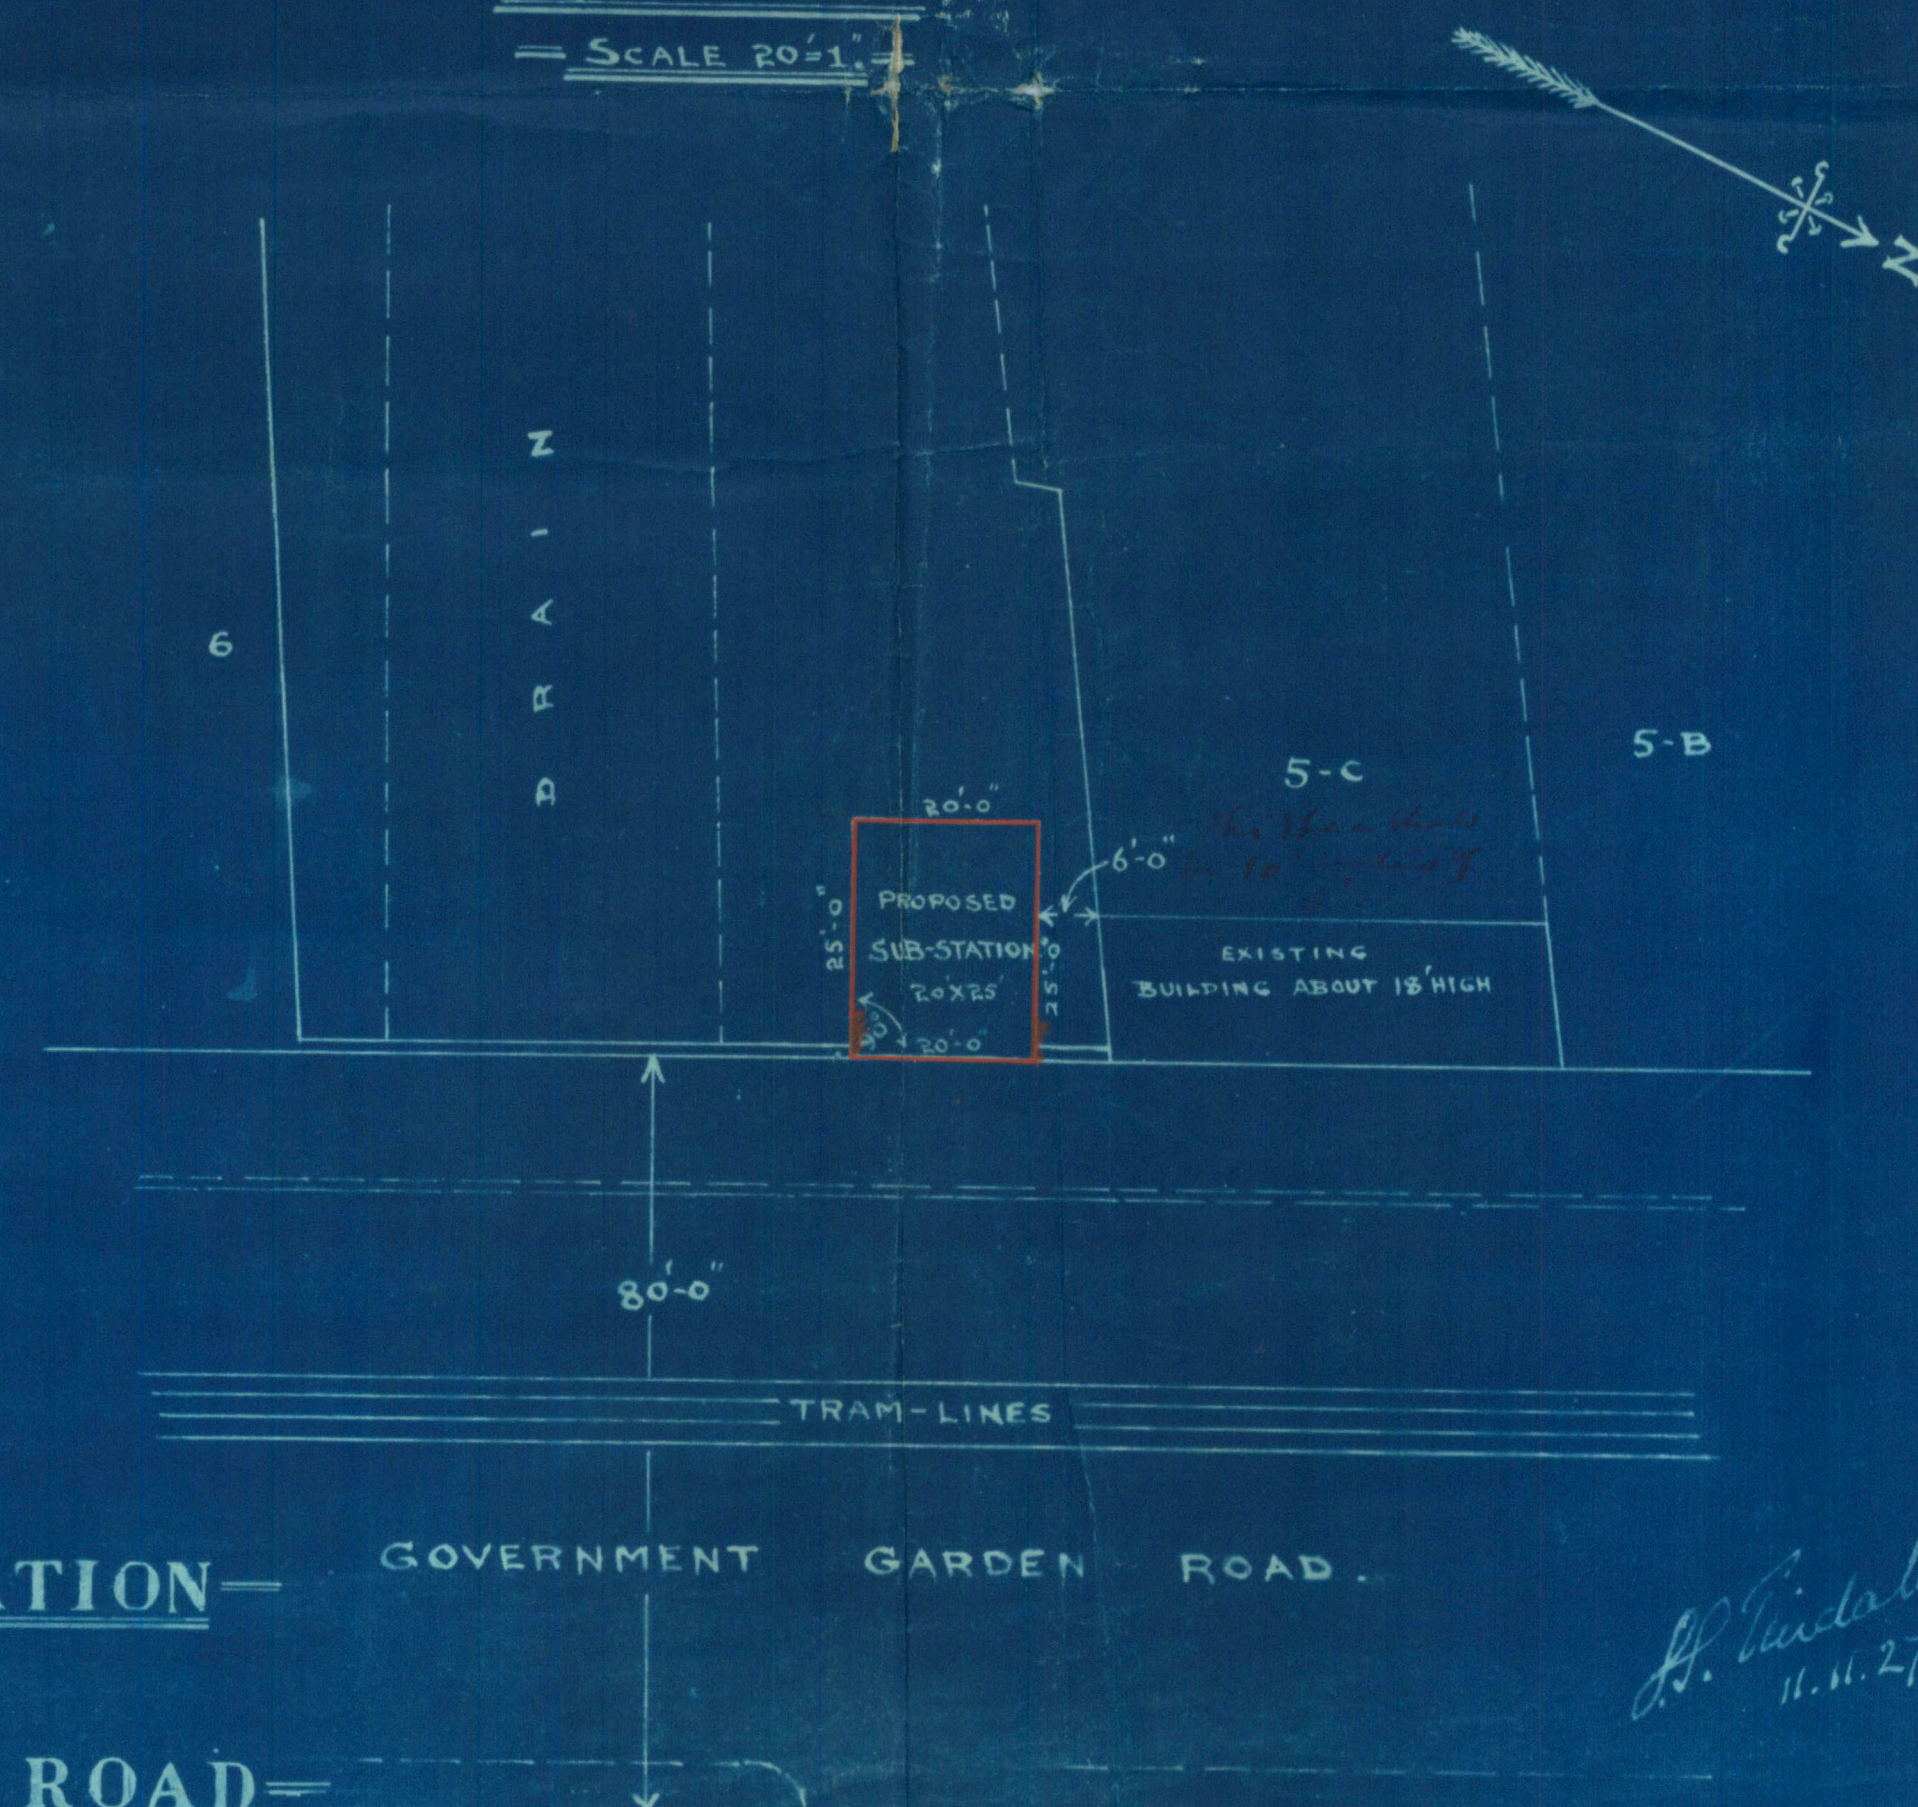

DRG. N°187

