


PLAN SHOWING PROPOSED BUILDING
ON PLOT No 58, N.P. 14
NAPIER QUARTER
SCALE 8' TO 1" INCH.




SITE PLAN
20' TO 1"



ELEVATION.

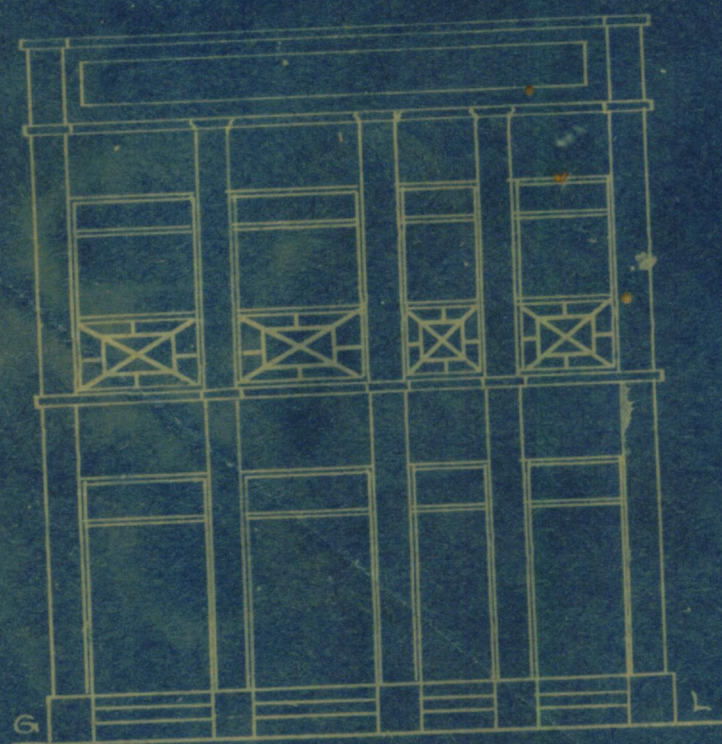

SECTION ON A.B.

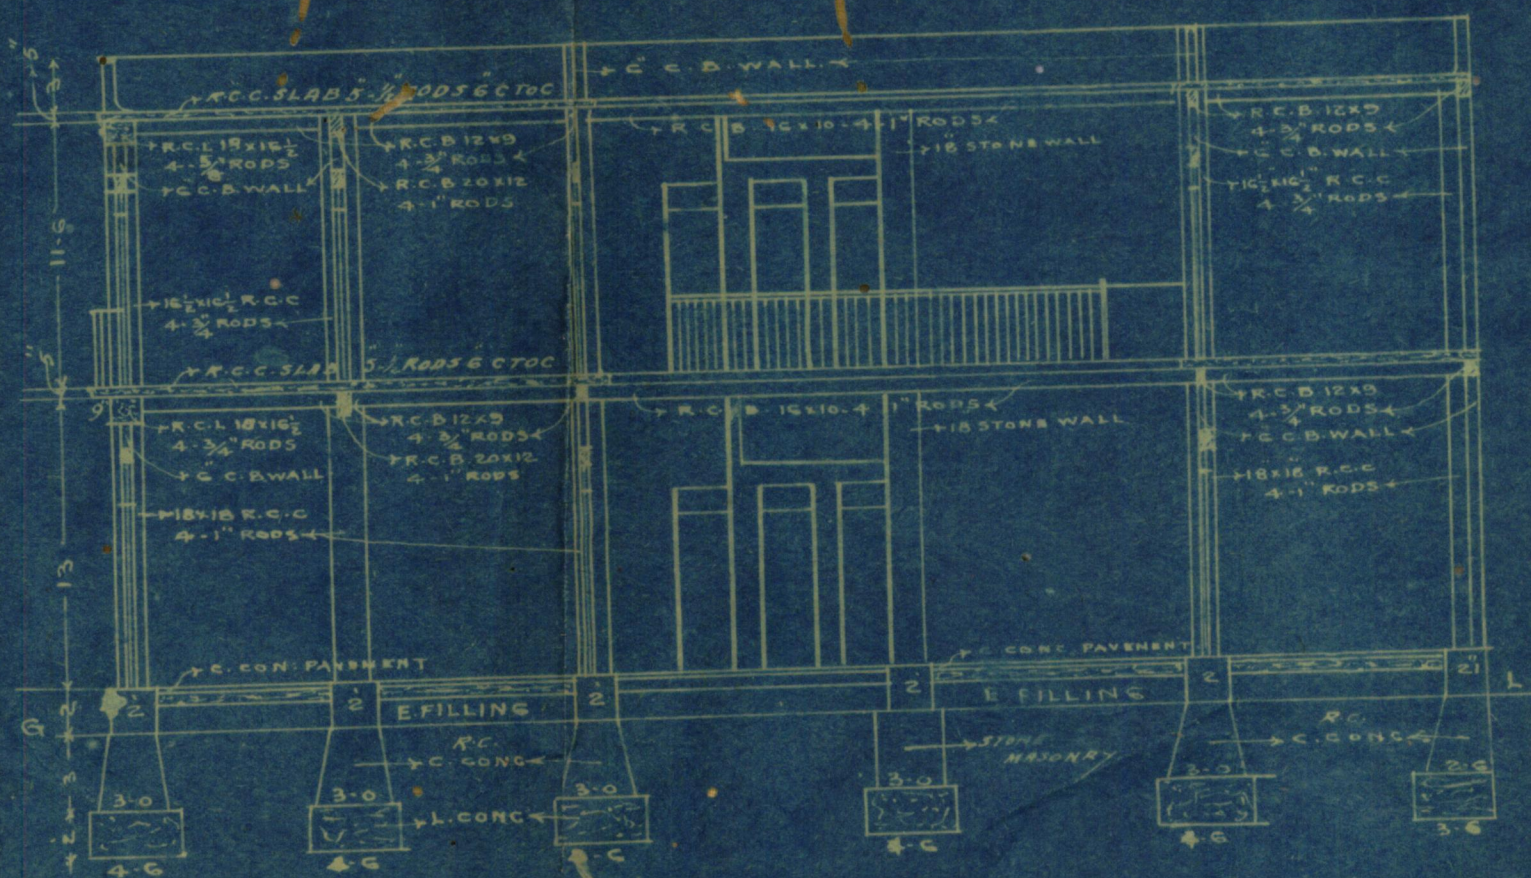

F. Sudarshan
Architect & Surveyor

PLAN SHOWING PROPOSED BUILDING
ON PLOT No 30. N.P. 14
NAPIER QUARTER
SCALE 8' TO 1 INCH.

TRUSTEE

SITE PLAN
20 TO 1




OLD MARKET ROAD (26 FT. BY SCALE)


GROUND FLOOR



2ND FLOOR

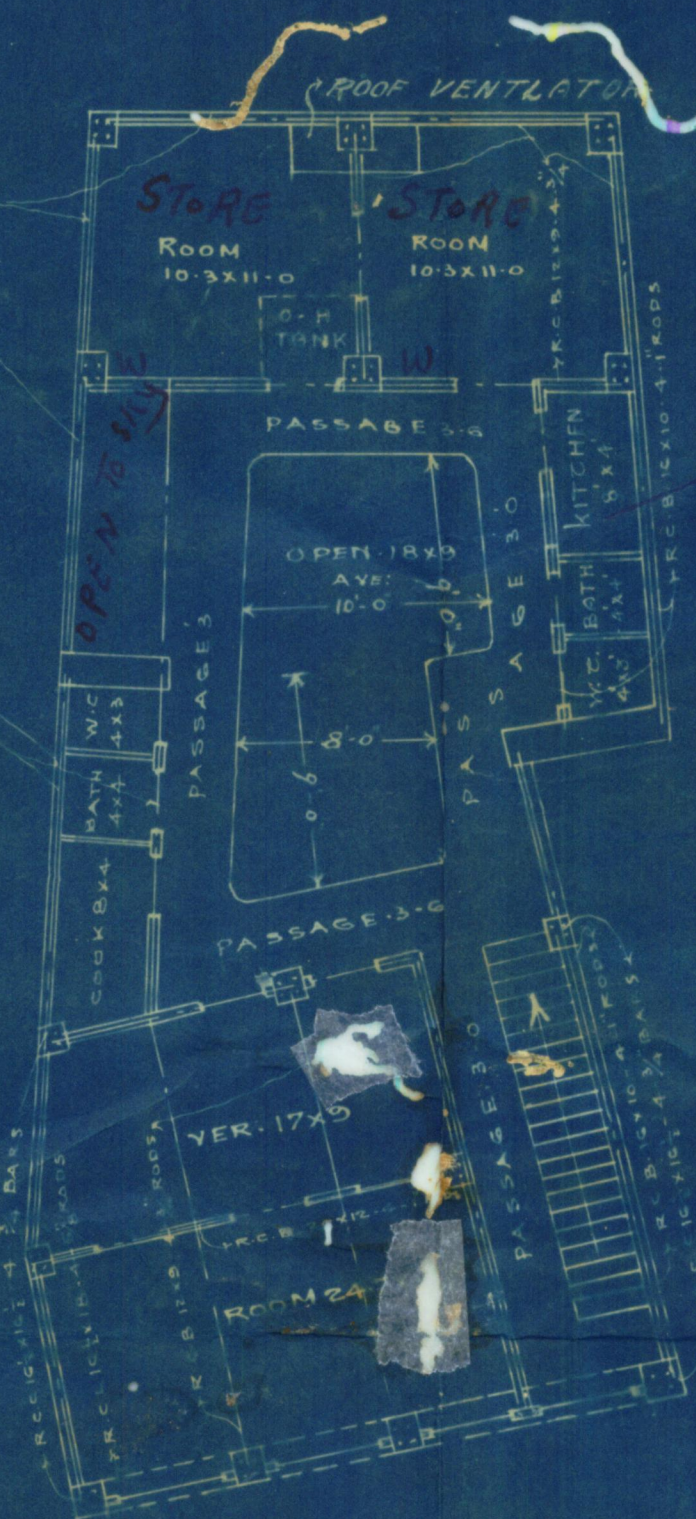

ELEVATION.

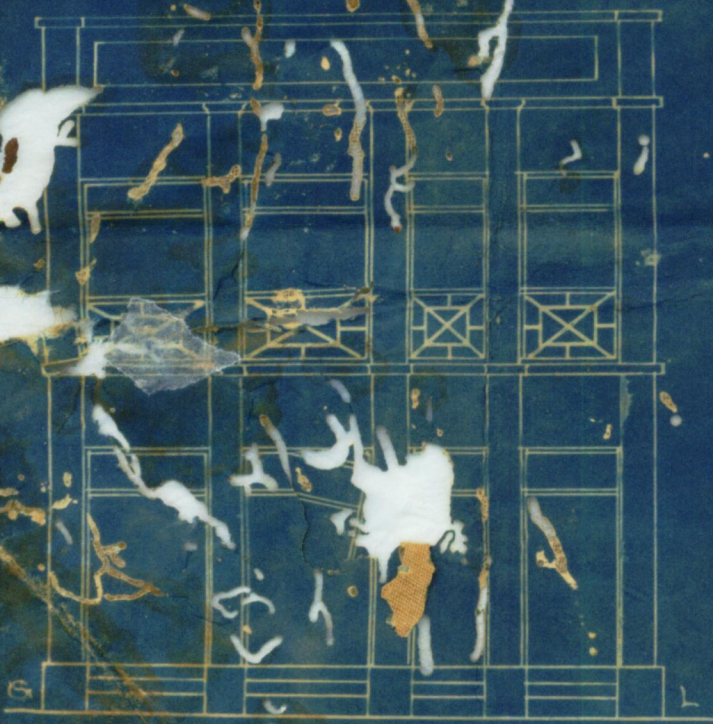

SECTION ON A.B.

