



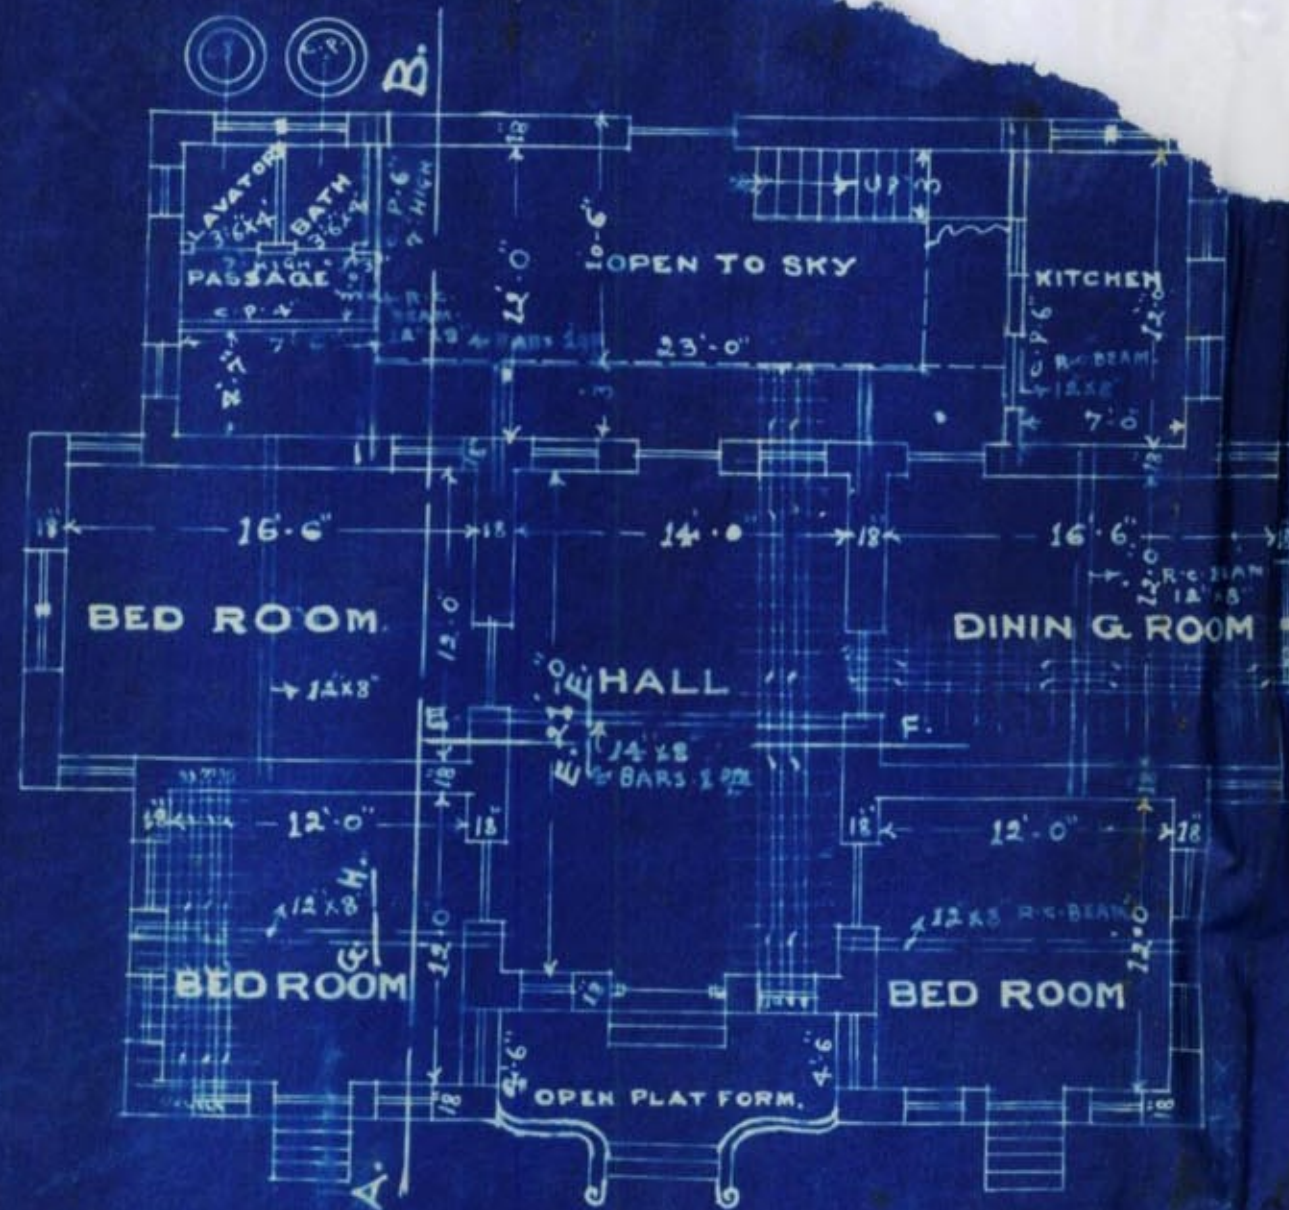


GROUND PLAN

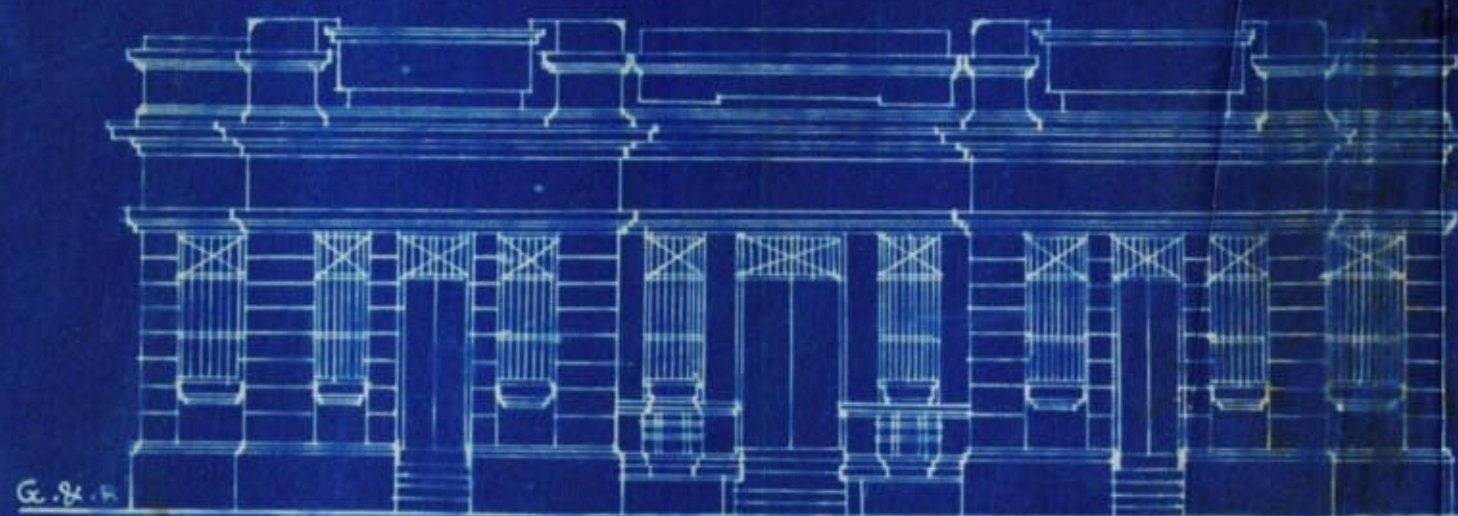

FRONT ELEVATION



OUT HOUSE GROUND PLAN

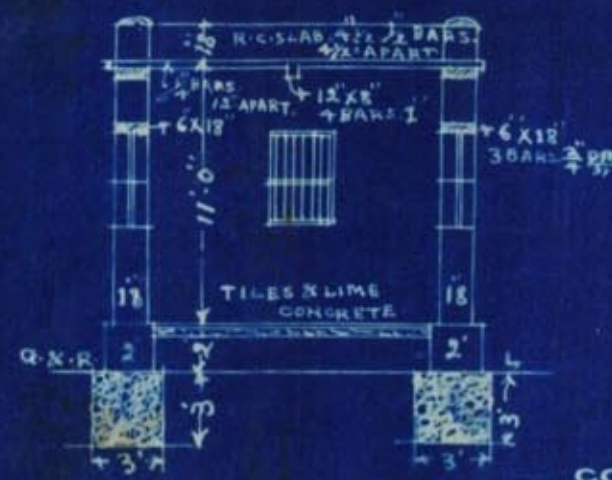


SECTION ON C.D.

SECTION ONE E.F.

BLOCK PLAN

SCALE 4'-1" INCH

OODHARAM ROAD

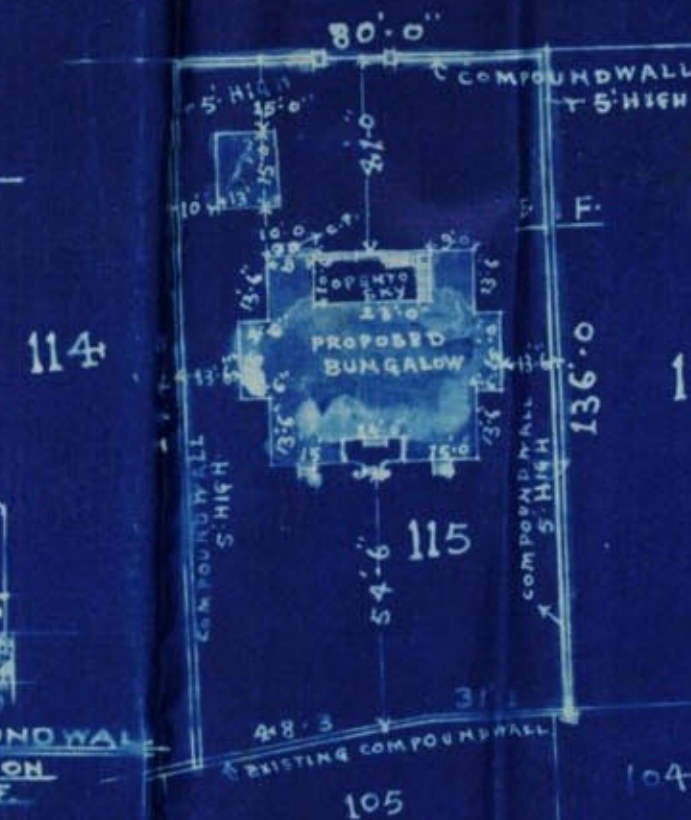

PLAN OF PROPOSED BUNGALOW

OUT HOUSE TO BE BUILT ON

PLOT NO. 115 SHEET G.R. 2

GARDEN QUARTER WEST

SCALE 8'-1" INCH

NOTE

TOTAL AREA OF THE PLOT = 1256 S.Q.YDS

BUNGALOW AREA 188 S.Q.YDS

OUT HOUSE AREA 22 S.Q.YDS


OPEN AREA 1046 S.Q.YDS

TOTAL AREA 1256 S.Q.YDS

APPROVED.

7/1/20

Manager of the plot.

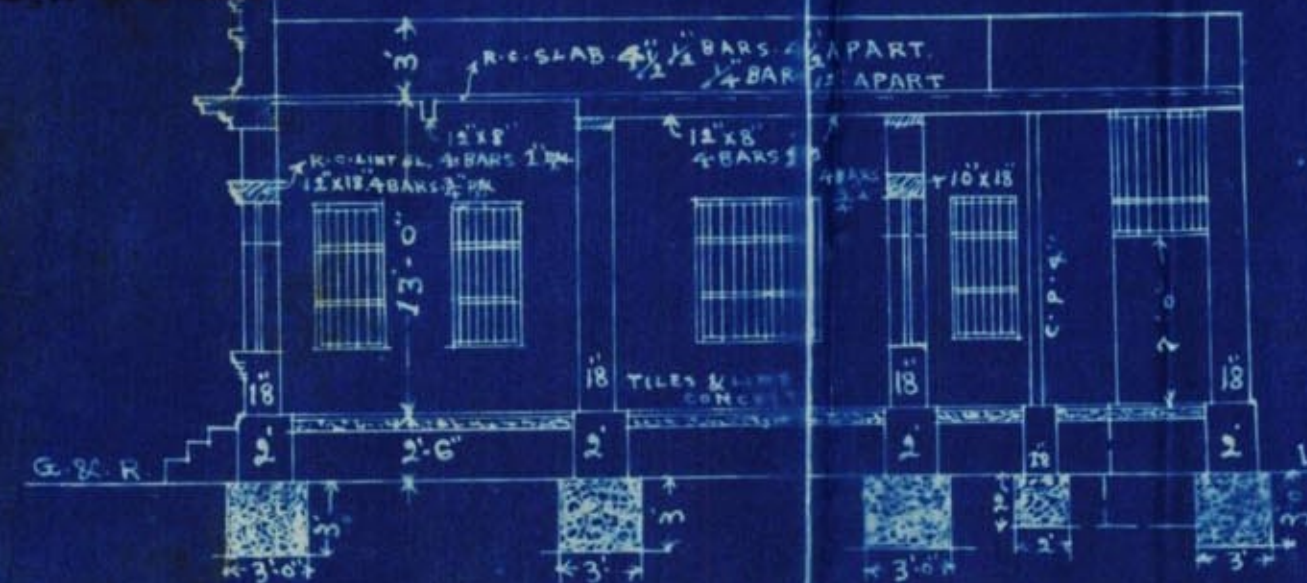

SECTION ON A.B.

DETAILS OF R.C. BEAM 14"x8"

ELEVATION ON E.F.

SCALE 4'-1" INCH



DETAILS OF R.C. BEAM 11"x8"

ELEVATION ON G.H.

SCALE 4'-1" INCH



Narimal Narimal

Devi Kishandas

24th Sep 1929