



LAND DEPARTMENT.

FILE No. of 192



Compilation No.



Subject

Re. 2. R.B. 5

Kam Banga

NOTE :—Former Correspondence filed in

file

Compilation No.

Subsequent Correspondence filed in

file

Compilation No.

**BUILDING COMPLETION REPORT.**

MUNICIPAL ENGINEER'S OFFICE,

Karachi, _____ 192

To

THE ENGINEER,
KARACHI MUNICIPALITY.

SIR,

I beg to report the building work on plot No. 2 Sheet P.B.5
Randmal Quarter owned by Mr. Randmal Viroonel
completed according to the plan approved by the Municipality. Orders are
requested to file the correspondence.

Yours obediently,

[Signature] 11/12/28
Building Surveyor "A" Section,
Karachi Municipality.

h.m. 74
N.L.S. 1607 of 1928.
Karachi, 19/12 1928.
Copy to the Assessor and Collector for
information

[Signature] 15/11/28
B. SC., A.M. INST. C. E.,
Land Manager & Architect.
Karachi Municipality.

No. L. M. A. 10784 of 1928.

MUNICIPAL OFFICE,

Karachi, 30/8 1928

MEMO :




Building Surveyor Section A is informed
that Mr. Donald Vernon has been permitted
to carry out alterations and
additions his house
on plot No. 2 Street 1-5 Street
Ramnagar Quarter, report should be made to the
undersigned when house is completed


Executive Engineer,
Karachi Municipality.


GROUND, FIRST & SECOND FLOORS.

THIRD FLOOR.

FOURTH FLOOR.

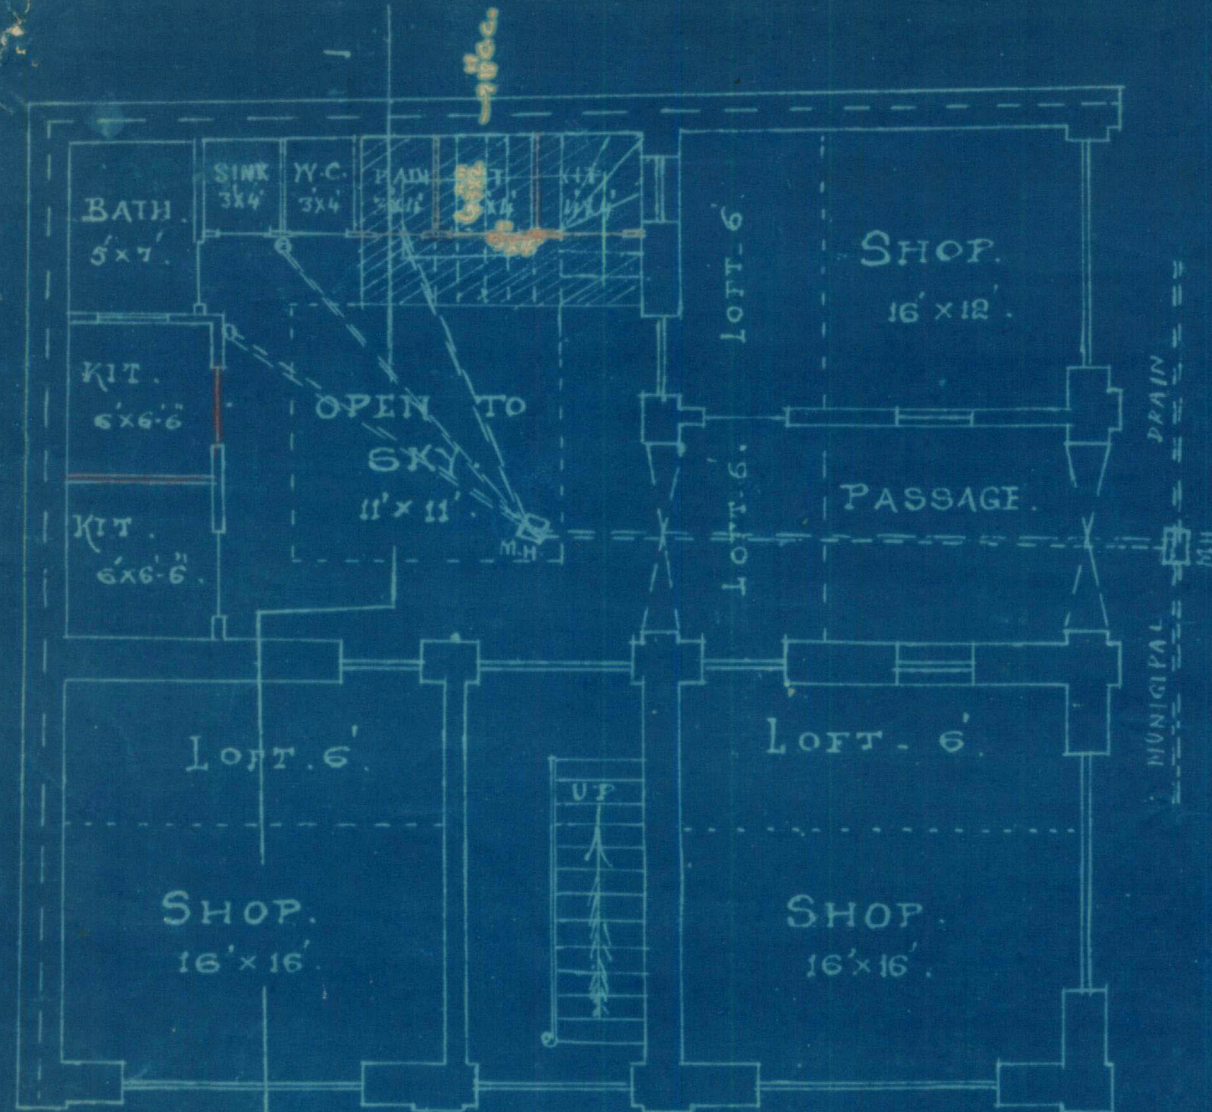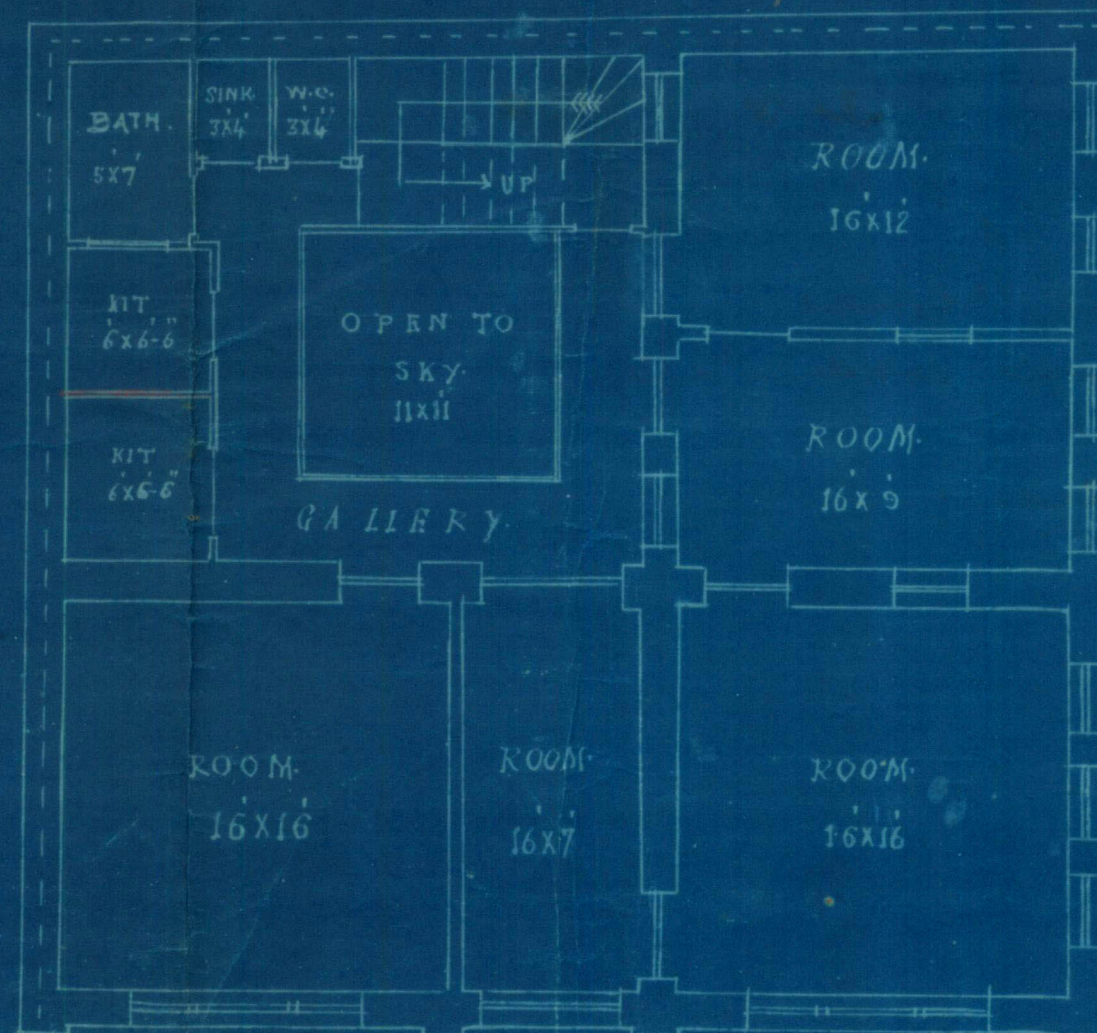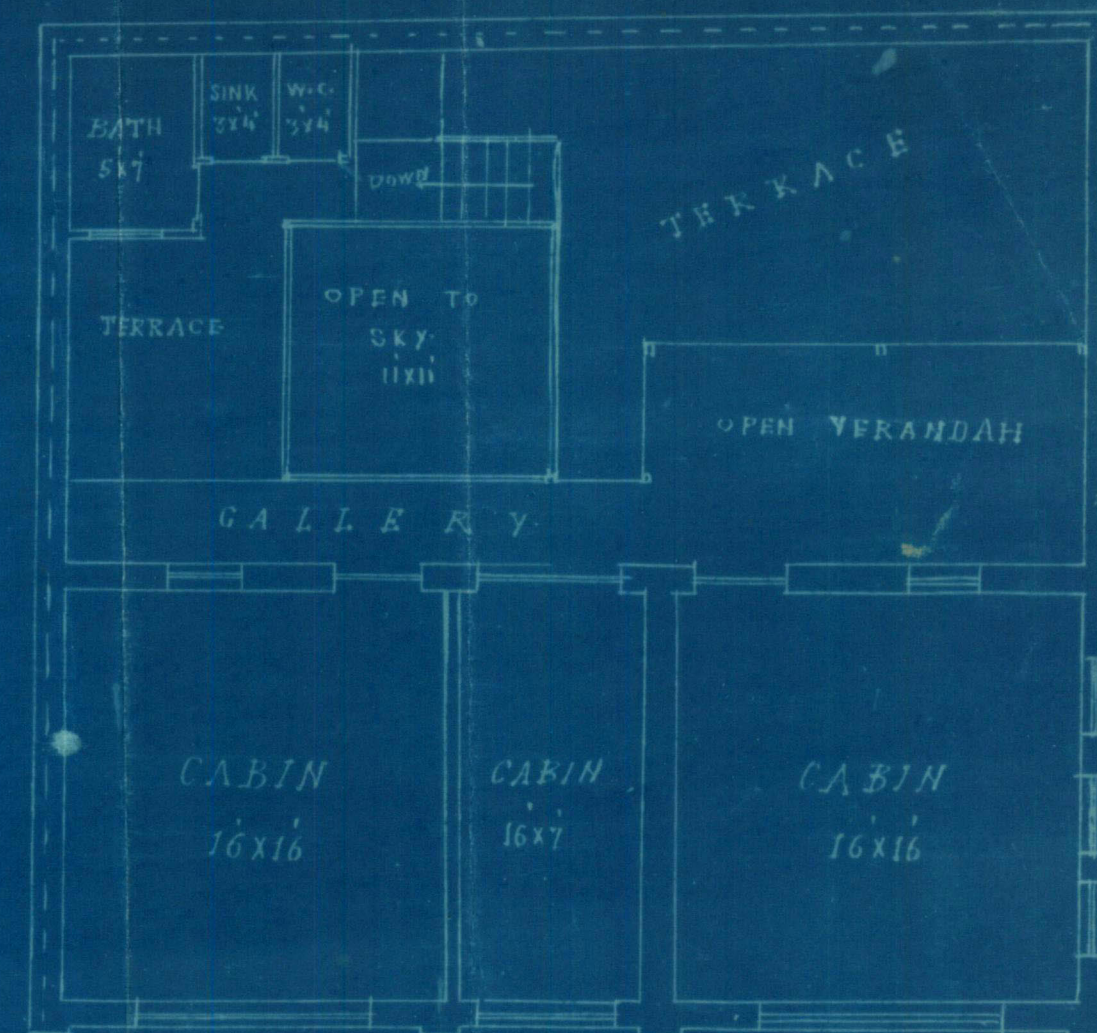

SECTION ON A-B

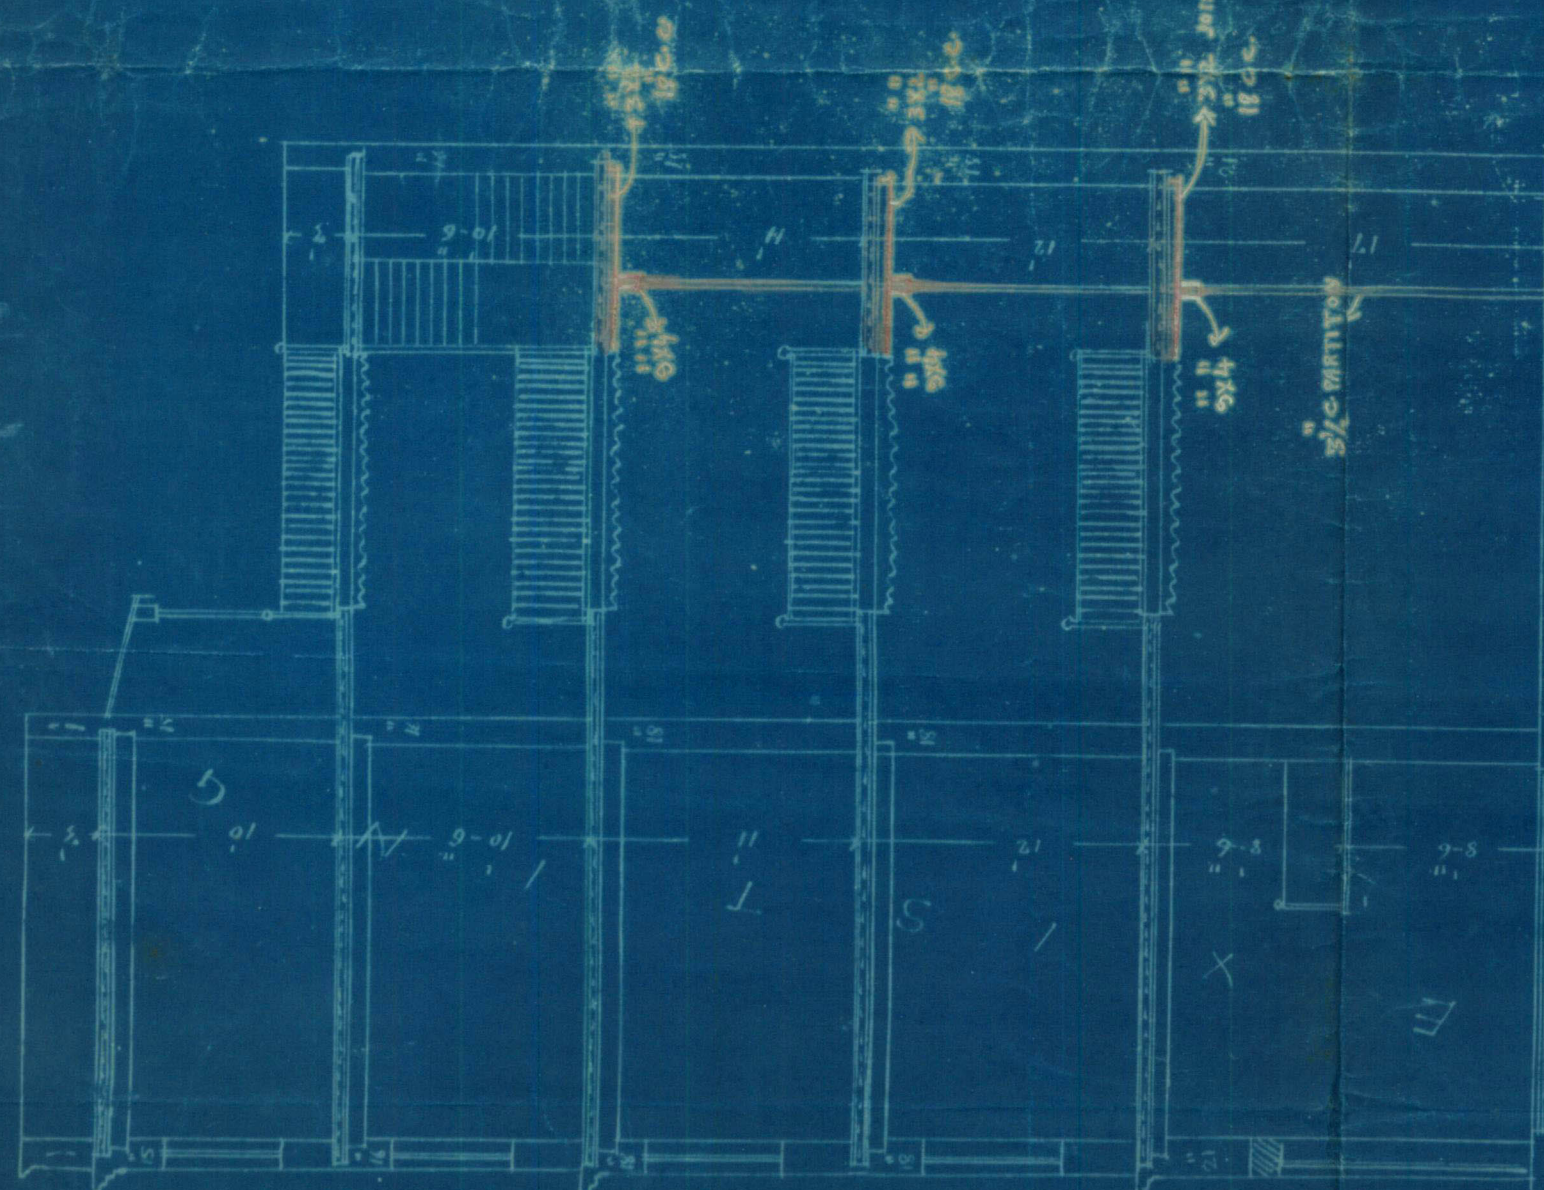


APPROVED
SHOWING PROPOSED A.D.P. A.P.
ON PLOT NO. 66-A SHEET B-6
Executive Engineer,
Karachi Municipality. RAMBAUGH-QUARTER

SCALE 1/8" = 1'



SITE PLAN
SCALE 1/20" = 1'

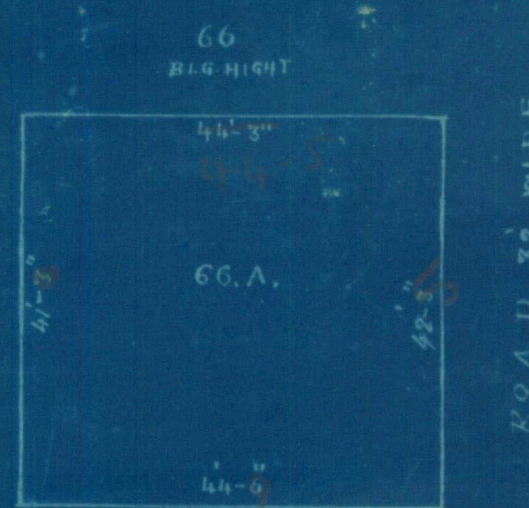

DURGAS B. ADWANI & CO.
ARCHITECTS & SURVEYORS
KARACHI



5