SOCIAL ZONE OPERATIONS PLAN

Operation:

1. Social Zones shall be open for operation from 7am to midnight.
2. Social Zones operation shall extend until November 1, 2021, or as modified by Grand Rapids City Commission.
3. Tents, canopies, and other structures that were approved as part of an outdoor seating permit during previous winterization interventions may remain in place within the Social Zone. Sides may be removed from these structures to allow the roof to remain in order to provide sun shade or rain protection.
4. Lighting that is installed within Social Zones shall require a permit from the City of Grand Rapids.
5. No amplified sound shall be used in any Social Zone without modification of this permit.
6. Umbrellas may be installed but shall not be mechanically fastened to street or sidewalk surfaces.
7. Social Zones shall be closed during severe weather events.
8. Dogs are permitted in all Social Zones.

Access:

1. Pedestrian access shall be maintained to all buildings in the Social Zone as required by the City of Grand Rapids.
2. Emergency access shall be maintained to all adjacent properties in the Social Zone as required by the City of Grand Rapids.

Alcohol:

1. Alcoholic beverages are allowed in accordance with the Michigan Liquor Control Commission and City of Grand Rapids requirements.

Social Distancing and COVID-19 Response:

1. Social Zone use shall follow State of Michigan social distancing requirements.
2. Social Zone use shall comply with State of Michigan Executive Orders and comply with limits on social gatherings.
3. Hand sanitizer will be provided by individual restaurants using the Social Zones.

Monitoring and Cleaning:


1. DGRI will review the Social Zones each morning.
2. DGRI will periodically check on Social Zone operations up to two additional times during the day.
3. Cleaning will be the primary responsibility of restaurants using the Social Zone, with support from DGRI on an as needed basis.

Seating, Tables, and Related Furnishings:

1. DGRI will maintain any seating, tables, and related furnishings that have been purchased and deployed by DGRI within Social Zones.
2. DGRI will ensure that the seating, tables, and related furnishings that they have purchased and deployed are grouped together and secured when Social Zones are not in use.
3. Seating, tables, and related furnishings that have been provided by individual restaurant owners or building owners shall be the responsibility of the restaurant owner or building owner.
4. The City of Grand Rapids is not responsible for providing, deployment, maintenance, operations, or security of any seating, tables, or related furnishings that are deployed within Social Zones.
5. Related furnishings are defined as umbrellas, planters, fencing, spatial delineators or other elements that are deployed as part of a seating expansion within the Social Zone.
6. No furnishings shall be mechanically fastened to street or sidewalk surfaces.

Trash Removal:

1. DGRI will provide temporary trash cans in Social Zones that are within the DID service area, as required. DGRI will maintain these trash cans and conduct trash removal operations at these locations for the duration of the Social Zone operation.
2. At locations where existing trash cans are already installed, DGRI will continue their current maintenance and trash removal operations.

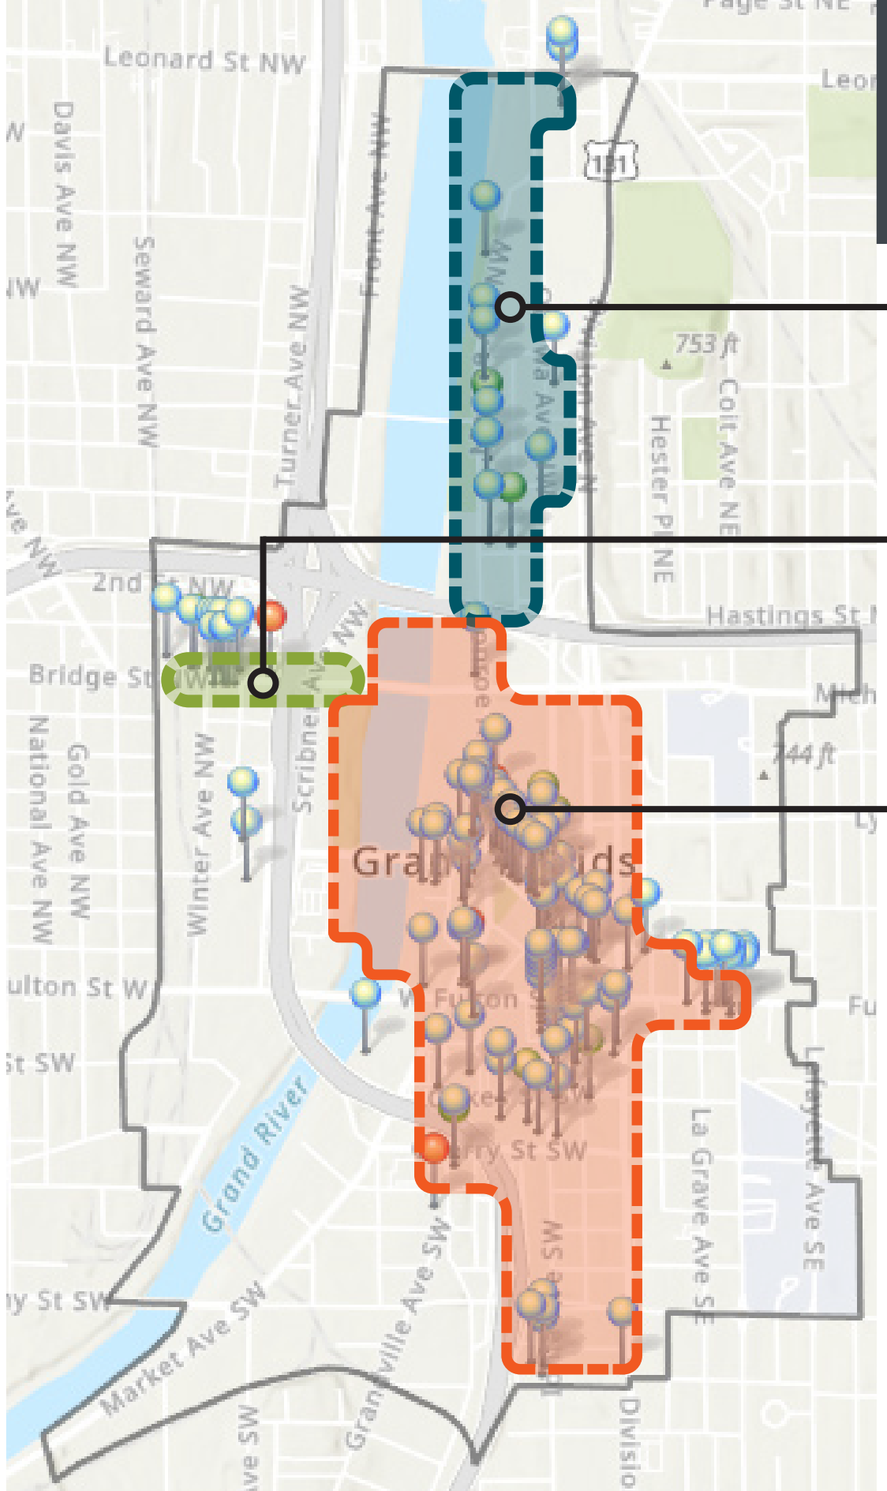

DOWNTOWN GRAND RAPIDS
SOCIAL ZONES 2021
PERMIT #2

MONROE NORTH SOCIAL ZONE
APPROXIMATE ZONE BOUNDARIES:
LEONARD STREET TO I-196
EAST SIDE OF GRAND RIVER TO IONIA AVENUE

BRIDGE STREET SOCIAL ZONE
APPROXIMATE ZONE BOUNDARIES:
BRIDGE STREET FROM SEWARD AVENUE TO WEST SIDE OF GRAND RIVER

DOWNTOWN SOCIAL ZONE
APPROXIMATE ZONE BOUNDARIES:
I-196 TO LOGAN STREET
AH-NAB- AWEN PARK TO DIVISION AVENUE

CITY OF GRAND RAPIDS

MONROE NORTH
2021 PERMIT APPLICATION #2
TEMPORARY INTERVENTIONS

EVENT EXPANSION INTO PARK / PARKING LOT

1 BUSINESS INCUBATOR STRUCTURES MANAGED BY DGRI AND LIONS & RABBITS
NEW 2021 INTERVENTION


TWO TYPES OF STRUCTURES USED AS INCUBATORS:

TEN (10) INCUBATOR STRUCTURES ARE BEING RELOCATED FROM THE RESERVE RESTAURANT ON MONROE AVENUE. THESE STRUCTURES WERE PREVIOUSLY APPROVED AS PART OF THE WINTER OUTDOOR SEATING ACTIVITIES AND ARE BEING DECOMMISSIONED AS SEATING HUTS. THEY WILL BE REPURPOSED AS INCUBATOR SPACES.

FIVE (5) INCUBATOR STRUCTURES WILL BE THE PRESTIGE PRODUCTS HUTS THAT WERE PREVIOUSLY APPROVED IN NUMEROUS LOCATIONS THROUGHOUT DOWNTOWN AS PART OF THE WINTER OUTDOOR SEATING PROGRAM.

THESE STRUCTURES HAVE MET ALL GRFD AND BUILDING DEPARTMENT REQUIREMENTS AND APPROVALS AT THEIR PREVIOUS LOCATIONS.

HOODED PARKING METERS REQUIRED: 8 TOTAL
5409, 5410, 5411, 5412, 5413, 5414, 5415, 5416

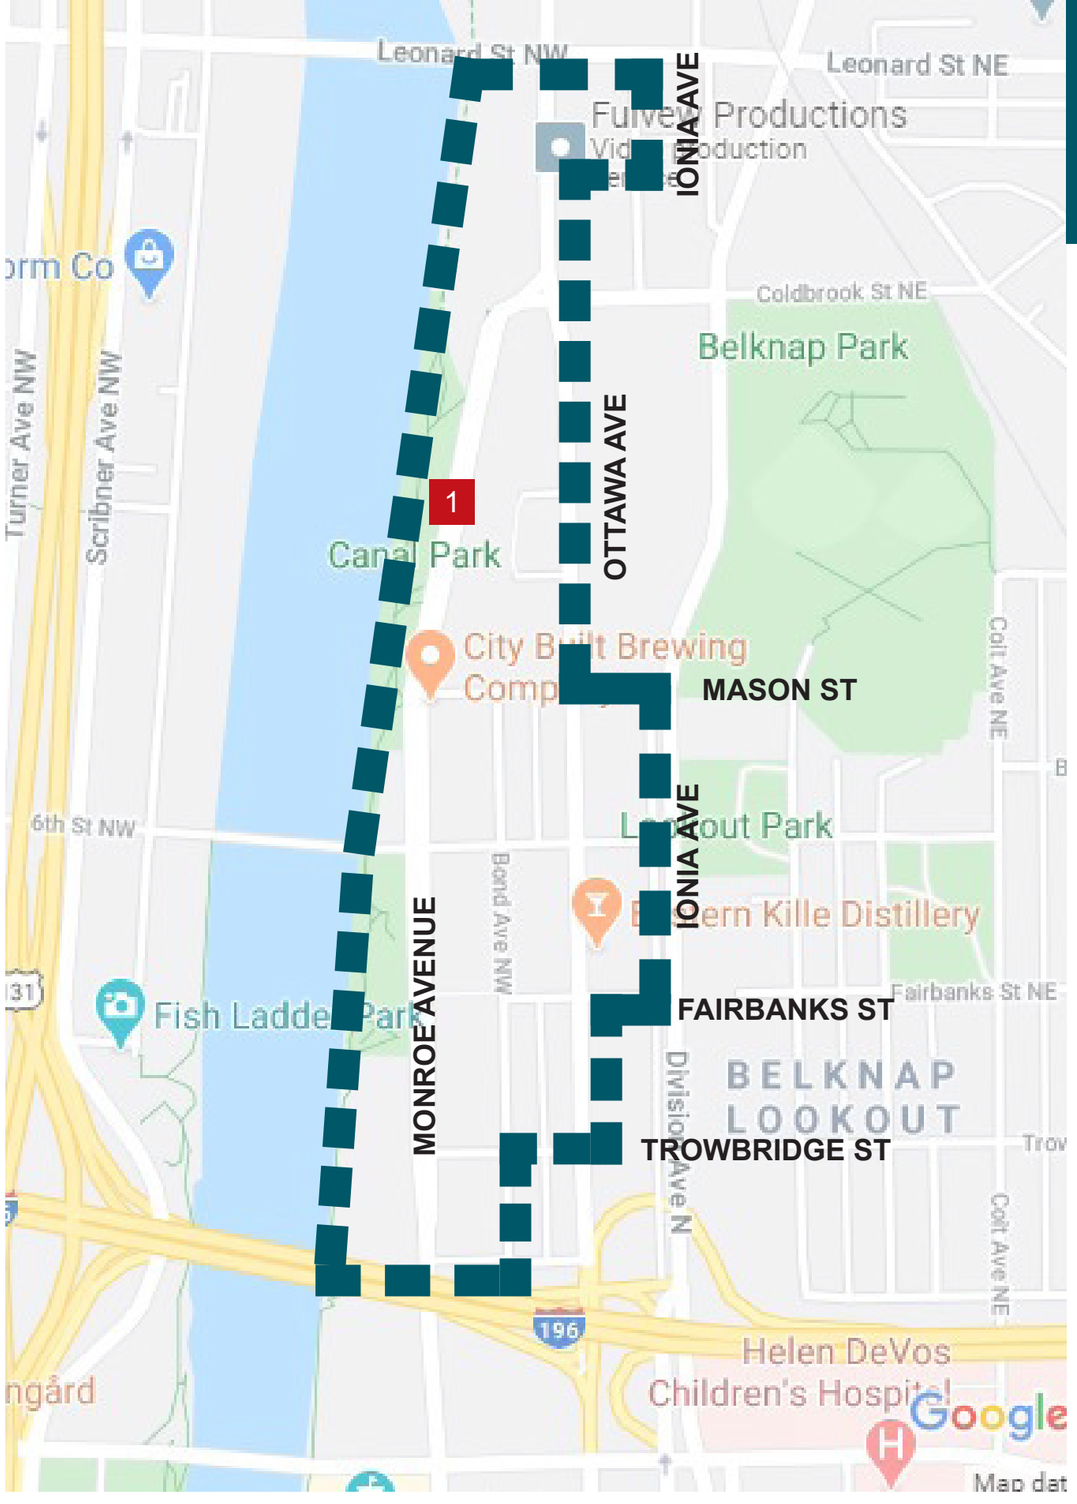

DOWNTOWN GRAND RAPIDS

MONROE NORTH
SOCIAL ZONE 2021

SOCIAL ZONE NOTES

SOCIAL ZONE CONSISTING OF PUBLIC PROPERTY (STREETS, SIDEWALKS, AND PARKS) WITHIN THE DDA BOUNDARY AND INCLUDING THE MNTIFA.

SOCIAL ZONES INCLUDE FLEXIBLE INTERVENTIONS AT THE BLOCK LEVEL TO ASSIST BUSINESS RECOVERY.

INTERVENTIONS ARE UNDERSTOOD TO BE FLEXIBLE AND ADAPTABLE AS SITUATIONS CHANGE. THESE INTERVENTIONS MAY BE CHANGED, MODIFIED, AND/OR ADDED TO AS CIRCUMSTANCES WITHING THE LOCAL BUSINESS COMMUNITY CHANGE.

SPECIFIC BUSINESS SERVICE AREAS ARE DETERMINED BY MLCC AND CITY OF GRAND RAPIDS. APPROPRIATE PERMITS ARE REQUIRED IN ADDITION TO THIS SOCIAL ZONE PERMIT FOR ALCOHOL SERVICE IN SOCIAL ZONES.


PORTIONS OF OUTDOOR SEATING AREAS MAY ALSO BE USED AS GENERAL SEATING AREAS DEPENDING ON MLCC LICENSED AREA BOUNDARIES.

CITY OF GRAND RAPIDS

DOWNTOWN GRAND RAPIDS

MONROE NORTH
SOCIAL ZONE 2021

2021 PERMIT APPLICATION #2
TEMPORARY INTERVENTIONS

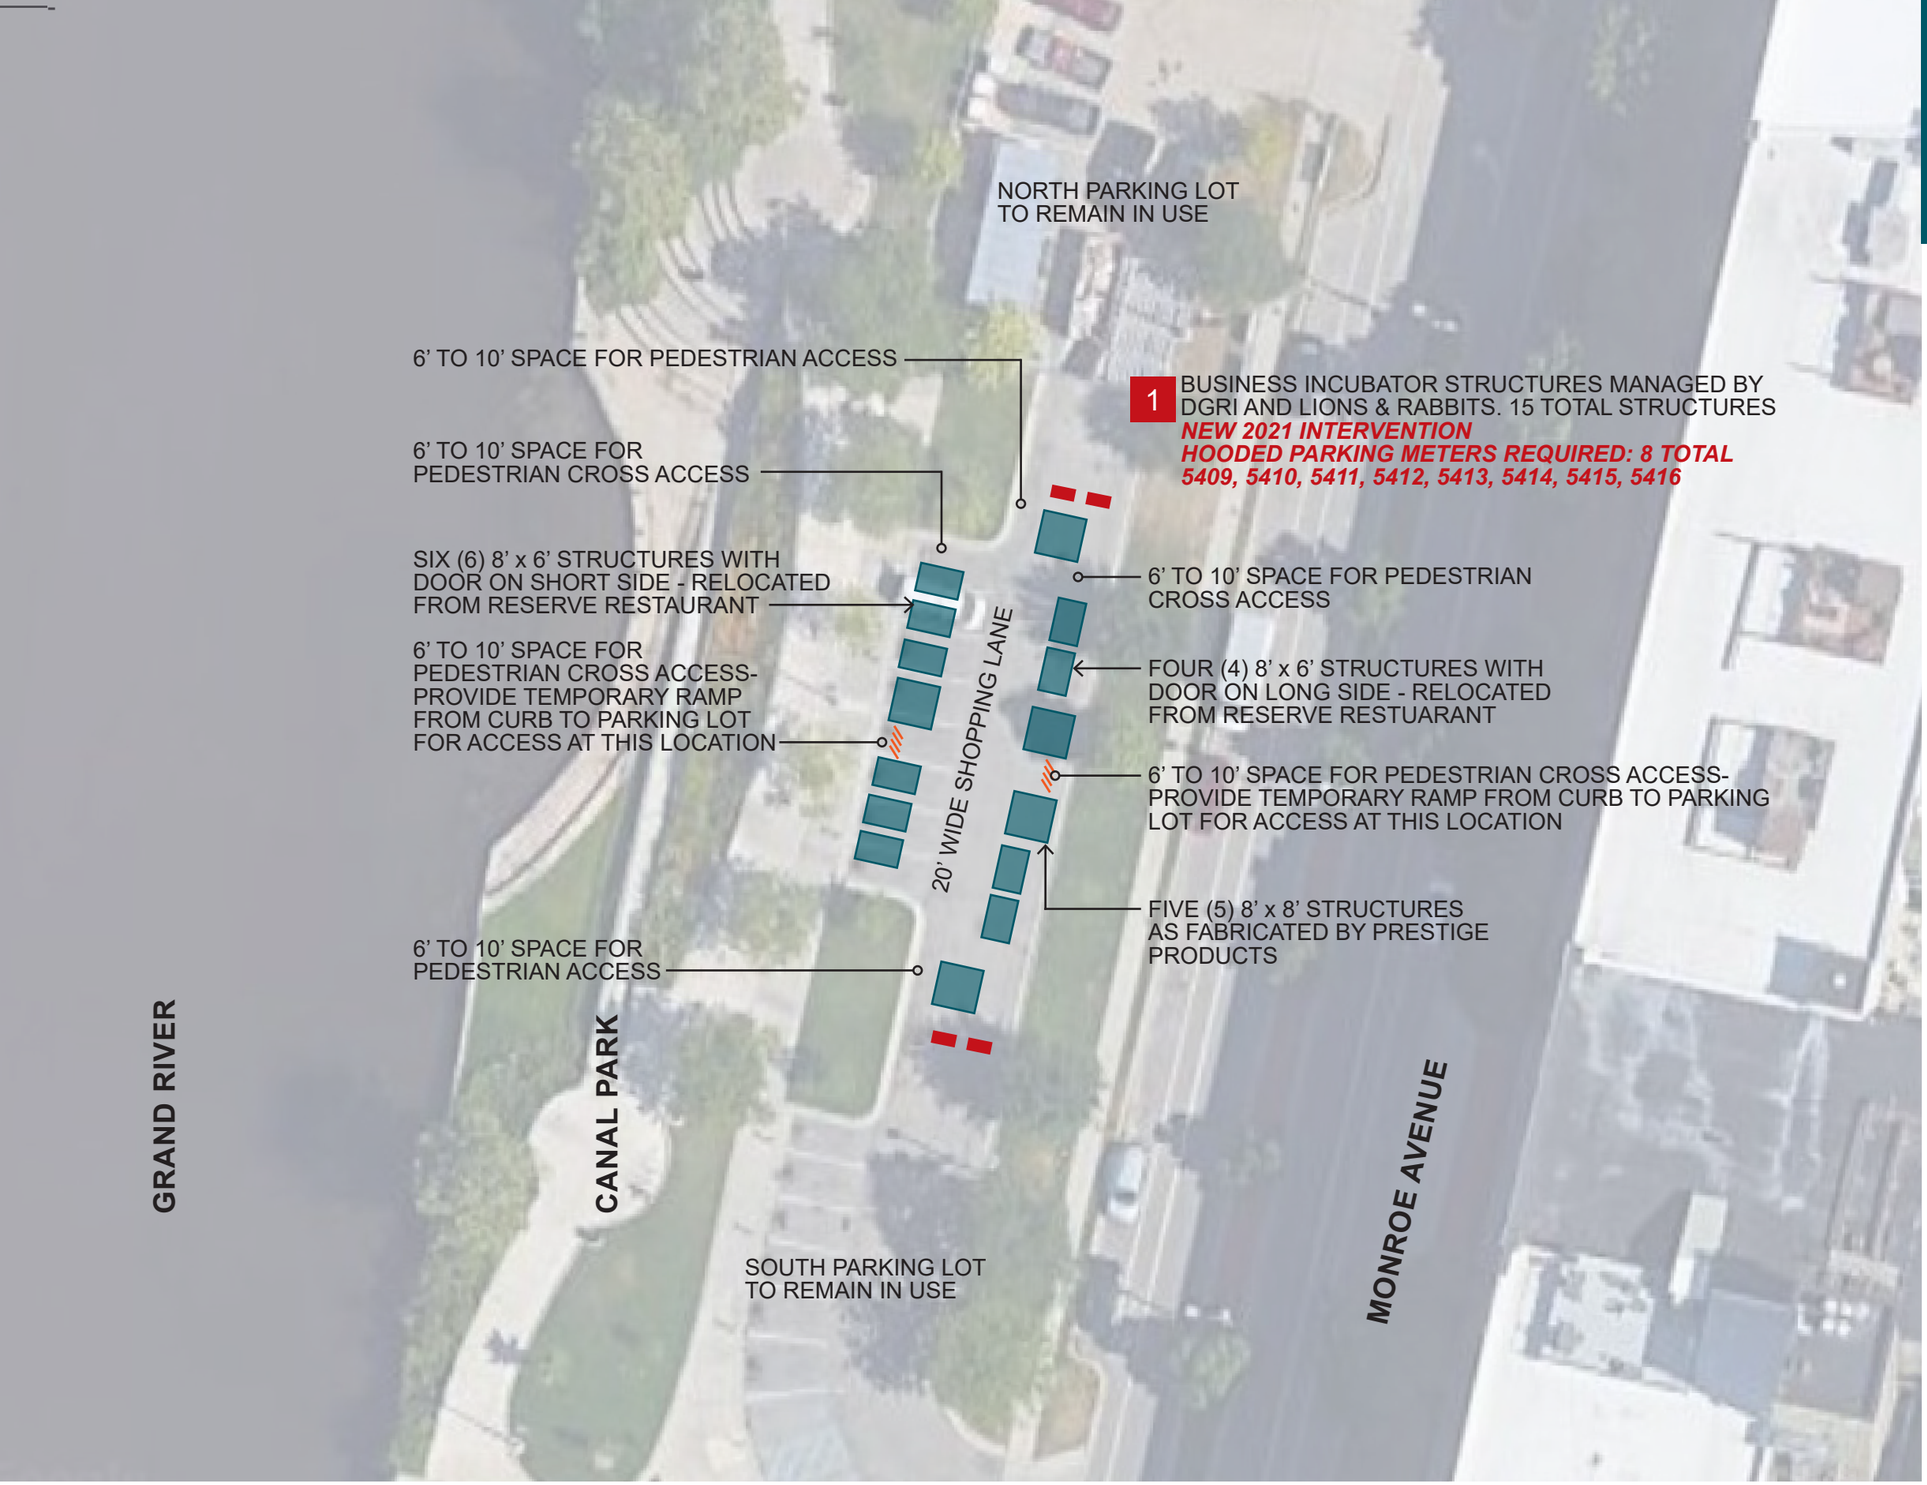

KEY

BUSINESS INCUBATOR STRUCTURE
8 FOOT x 8 FOOT STRUCTURE AS FABRICATED BY PRESTIGE PRODUCTS TOTAL OF 5

BUSINESS INCUBATOR STRUCTURE
6 FOOT x 8 FOOT WOOD-FRAMED STRUCTURE, RELOCATED FROM RESERVE RESTAURANT.

6 STRUCTURES HAVE DOOR ON SHORT SIDE

4 STRUCTURES HAVE DOOR ON LONG SIDE

CONCRETE TRAFFIC BARRIERS
PROVIDED BY DGRI

2 TO 4 BARRIERS (1 TO 2 ON EACH END AS REQUIRED BY CITY OF GRAND RAPIDS)

ACCESS RAMPS
TEMPORARY ACCESS RAMPS AT A MINIMUM OF TWO LOCATIONS FOR ACCESS INTO PARKING LOT FROM SIDEWALK AND RIVERWALK

DIMENSIONS NOTED ARE APPROXIMATE AND WILL BE ADJUSTED IN THE FIELD AS CONDITIONS WARRANT

CITY OF GRAND RAPIDS