




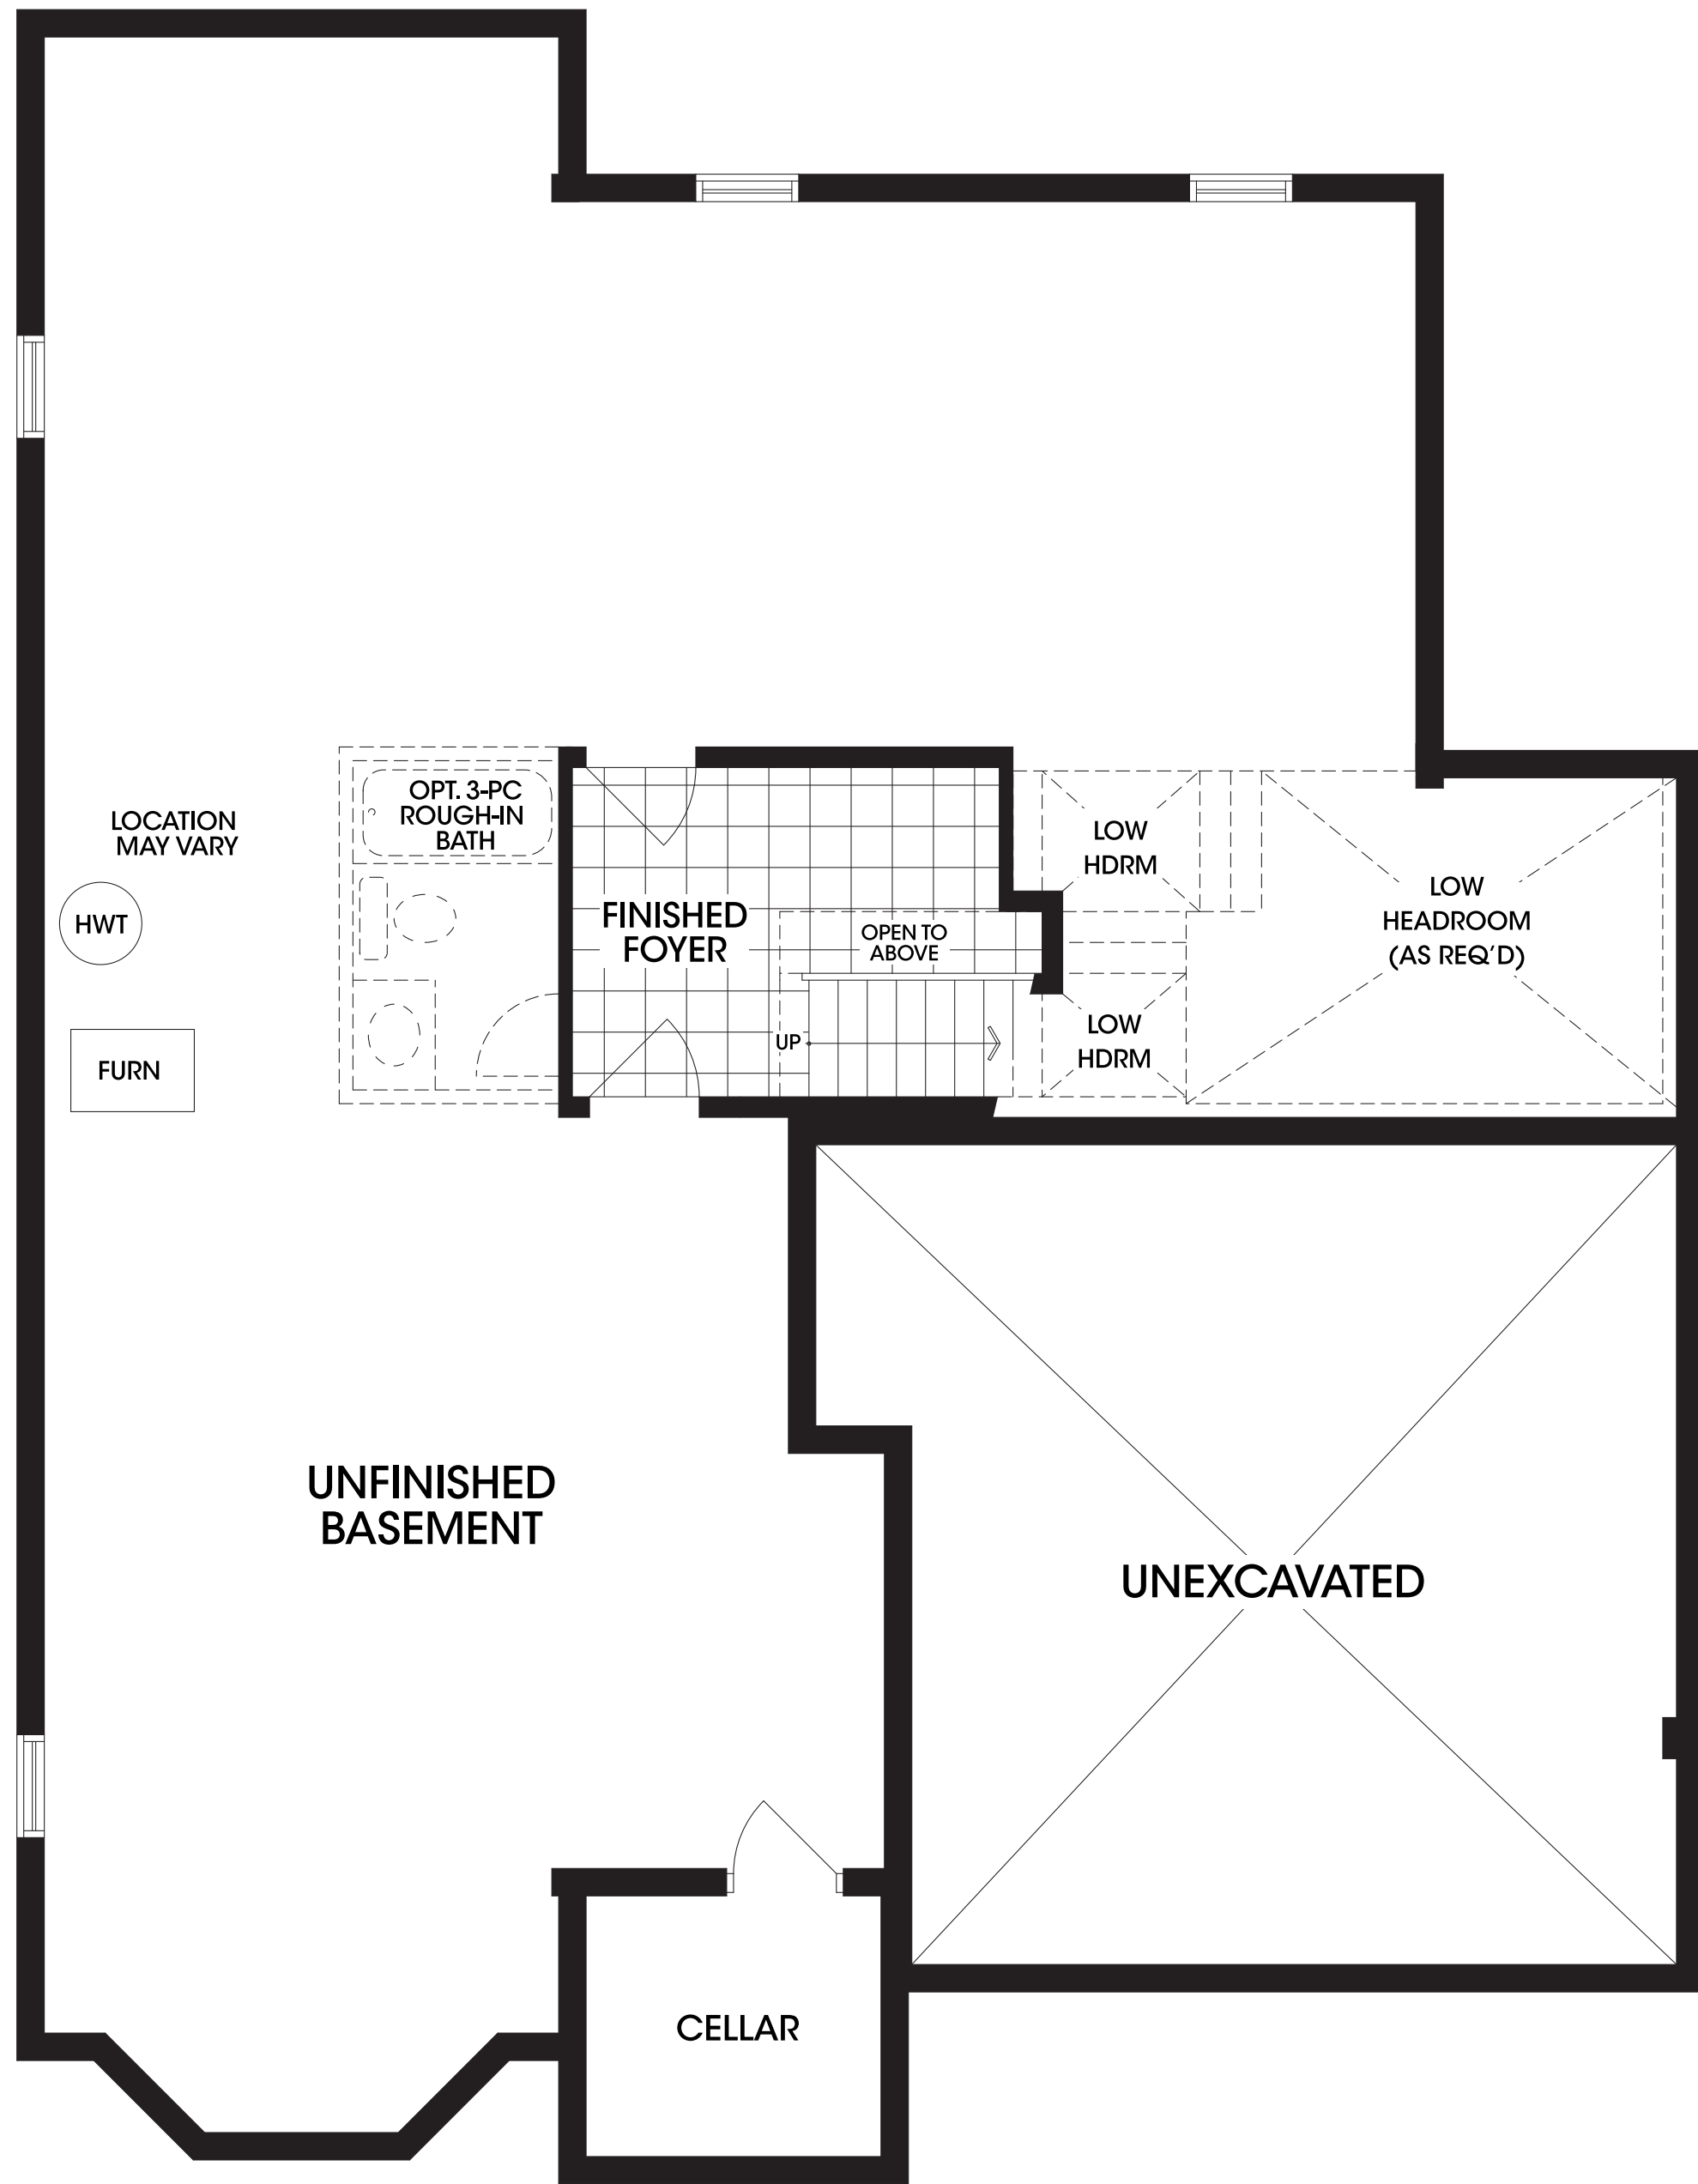


BASEMENT
ELEVATION 'A'

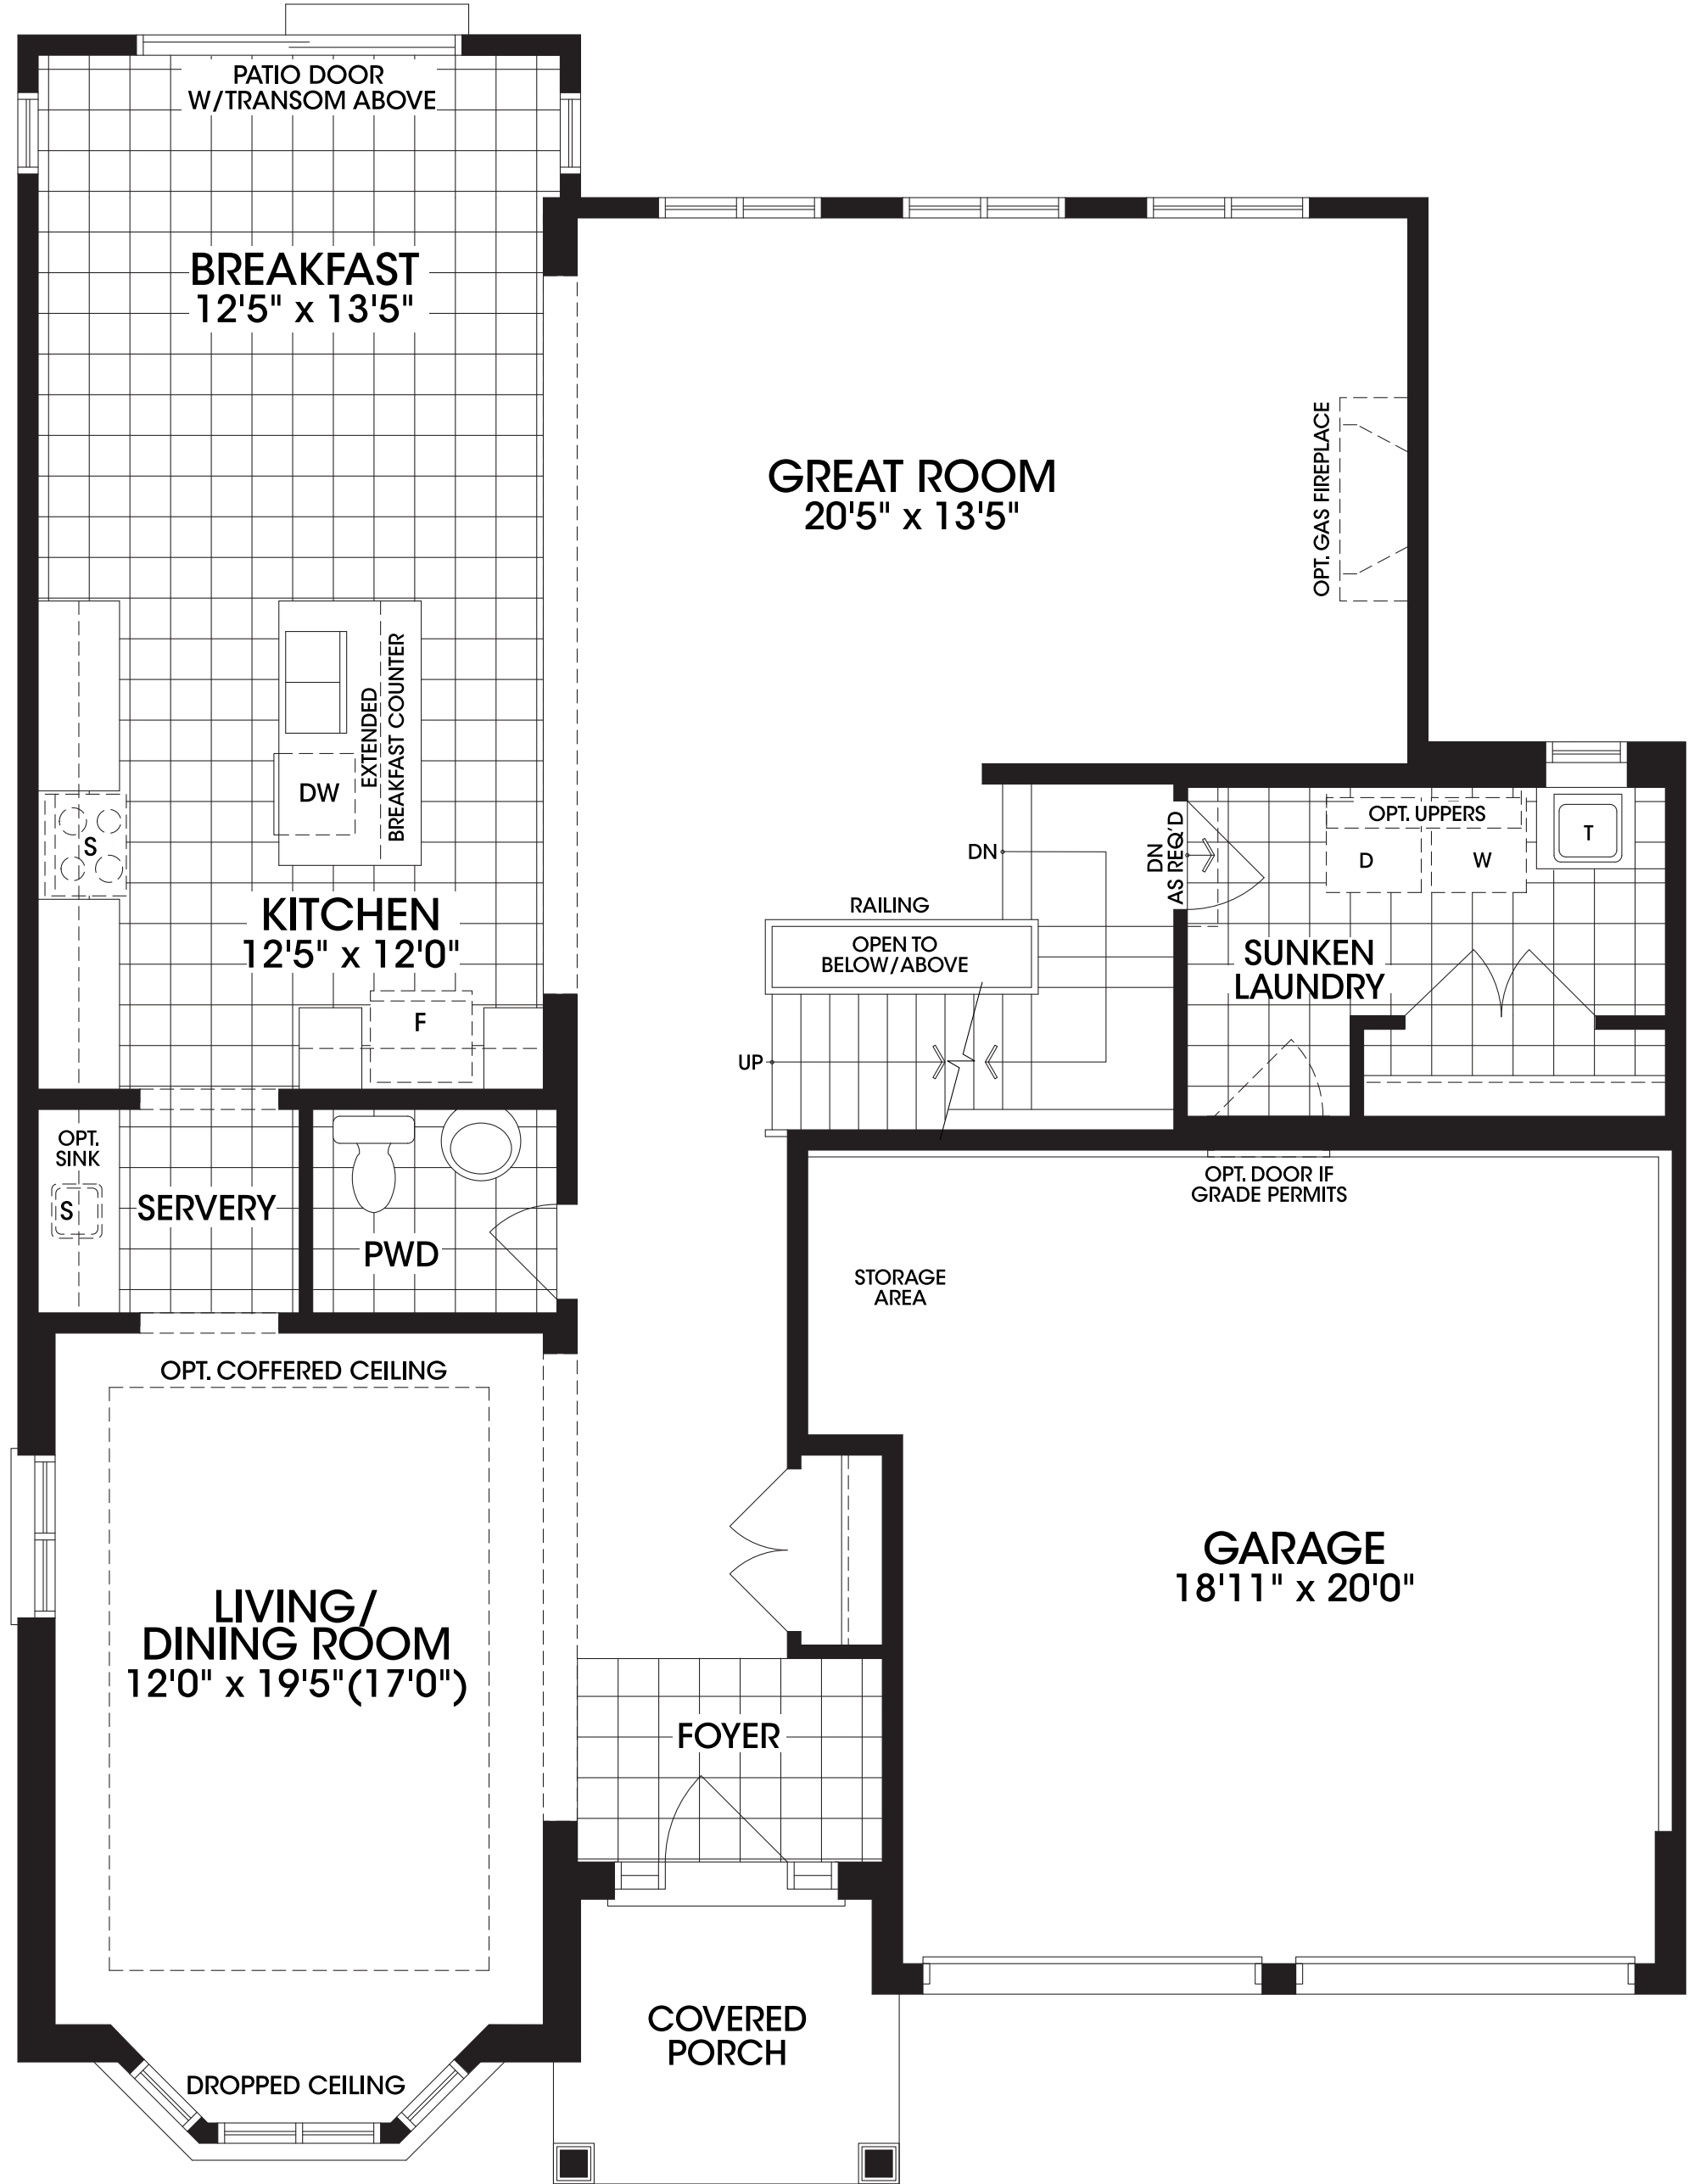


GROUND FLOOR
ELEVATION 'A'

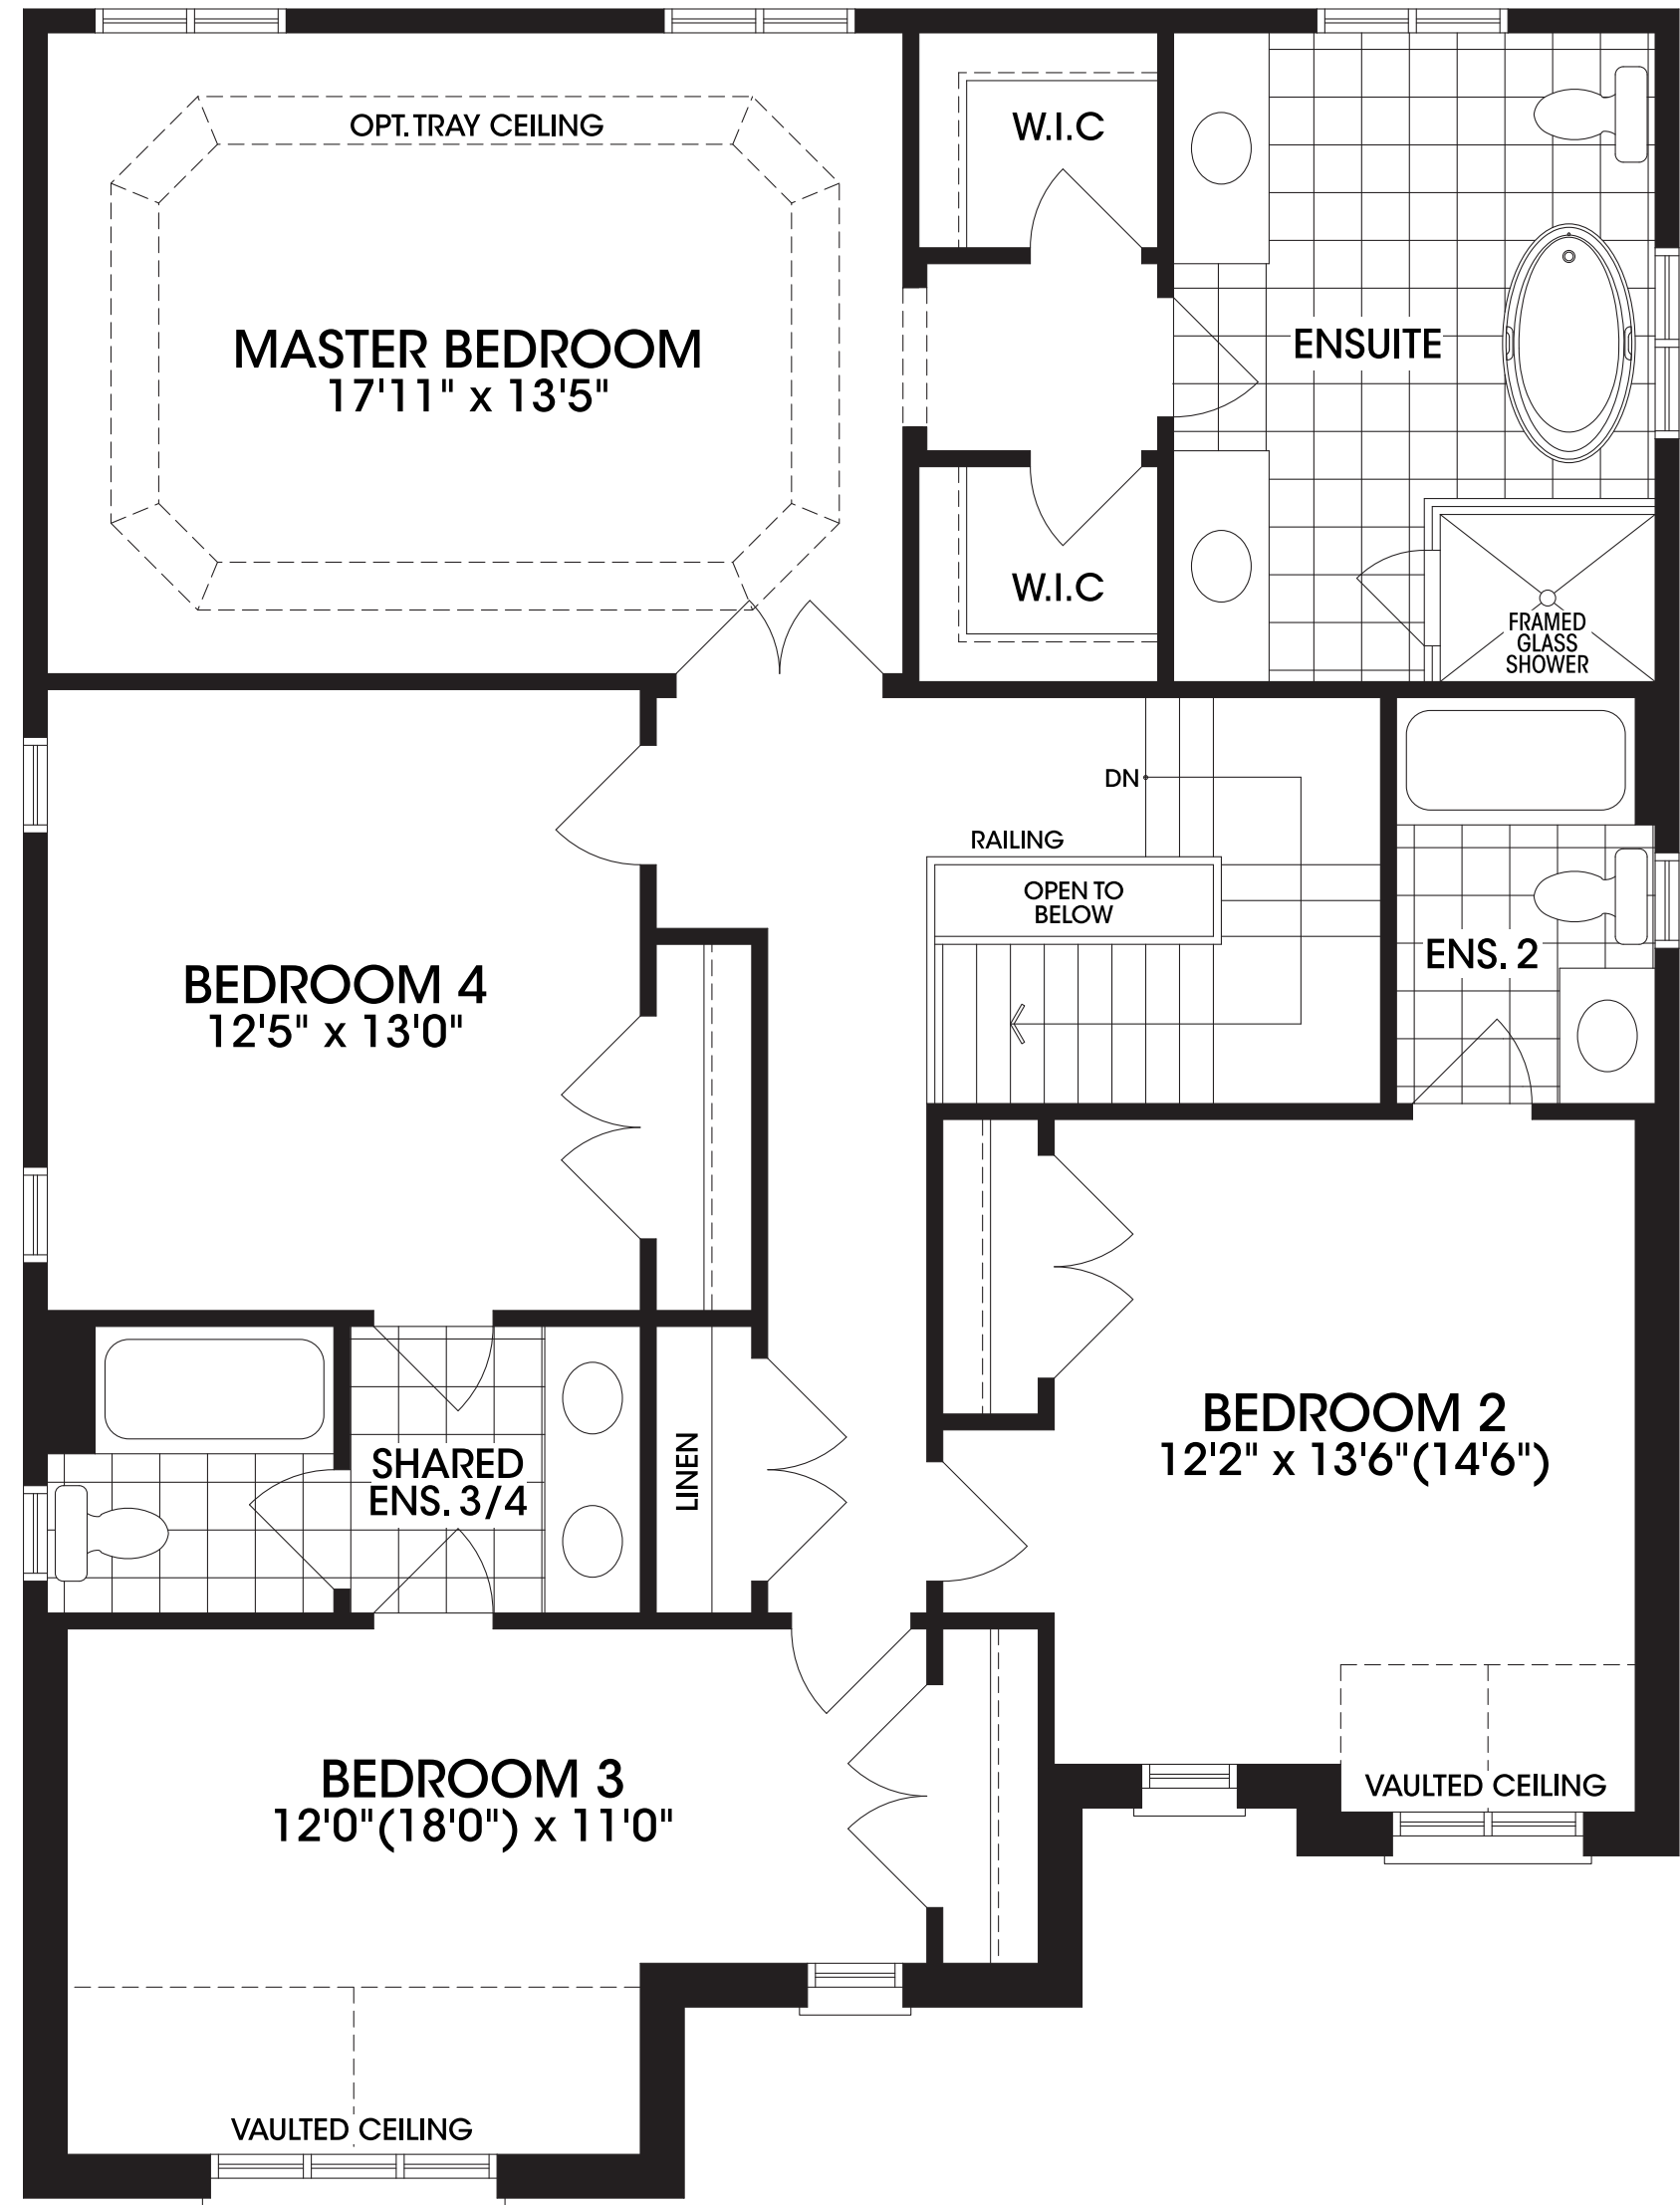


SECOND FLOOR
ELEVATION 'A'

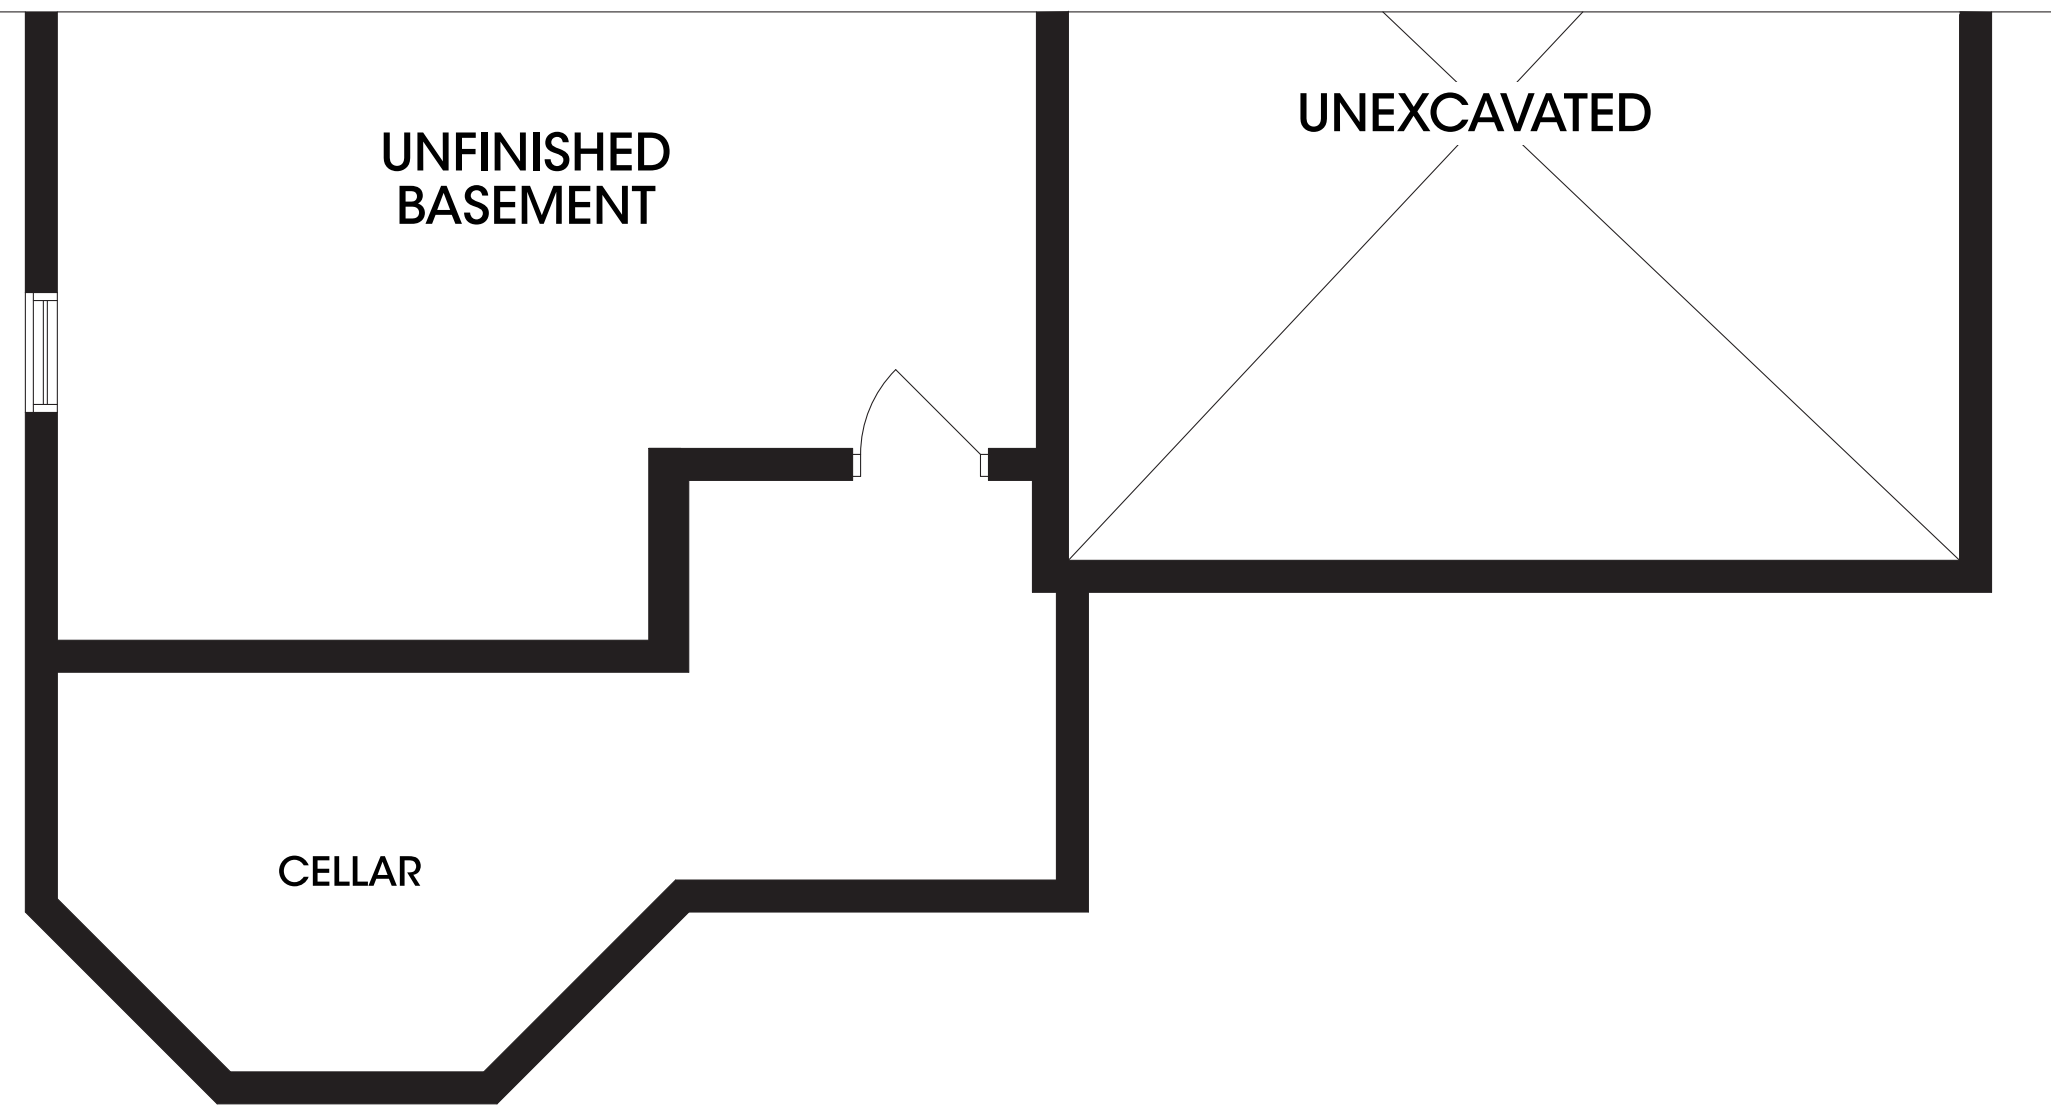

PART. BASEMENT
ELEVATION 'B'

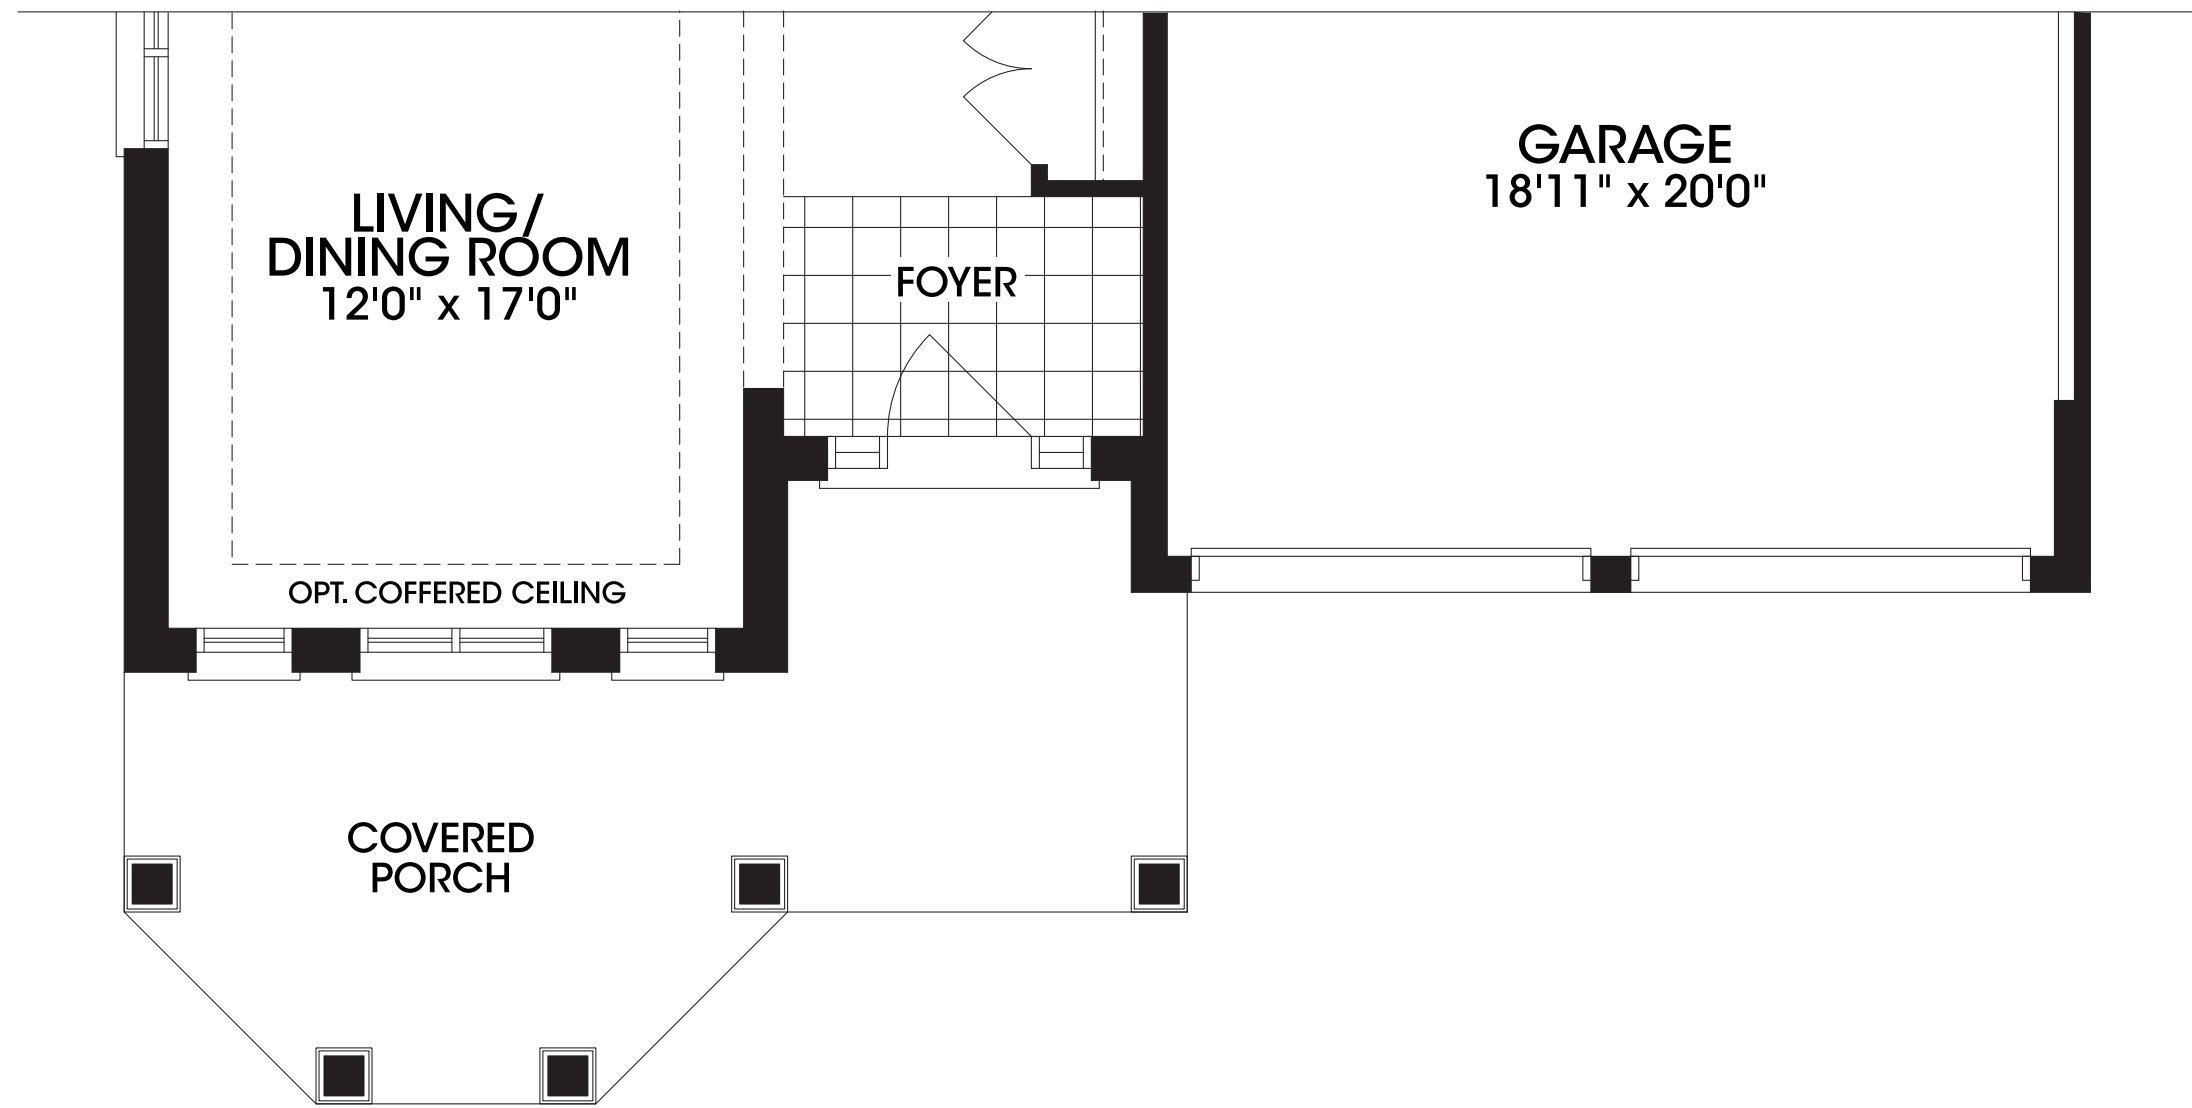

PART. GROUND FLOOR
ELEVATION 'B'

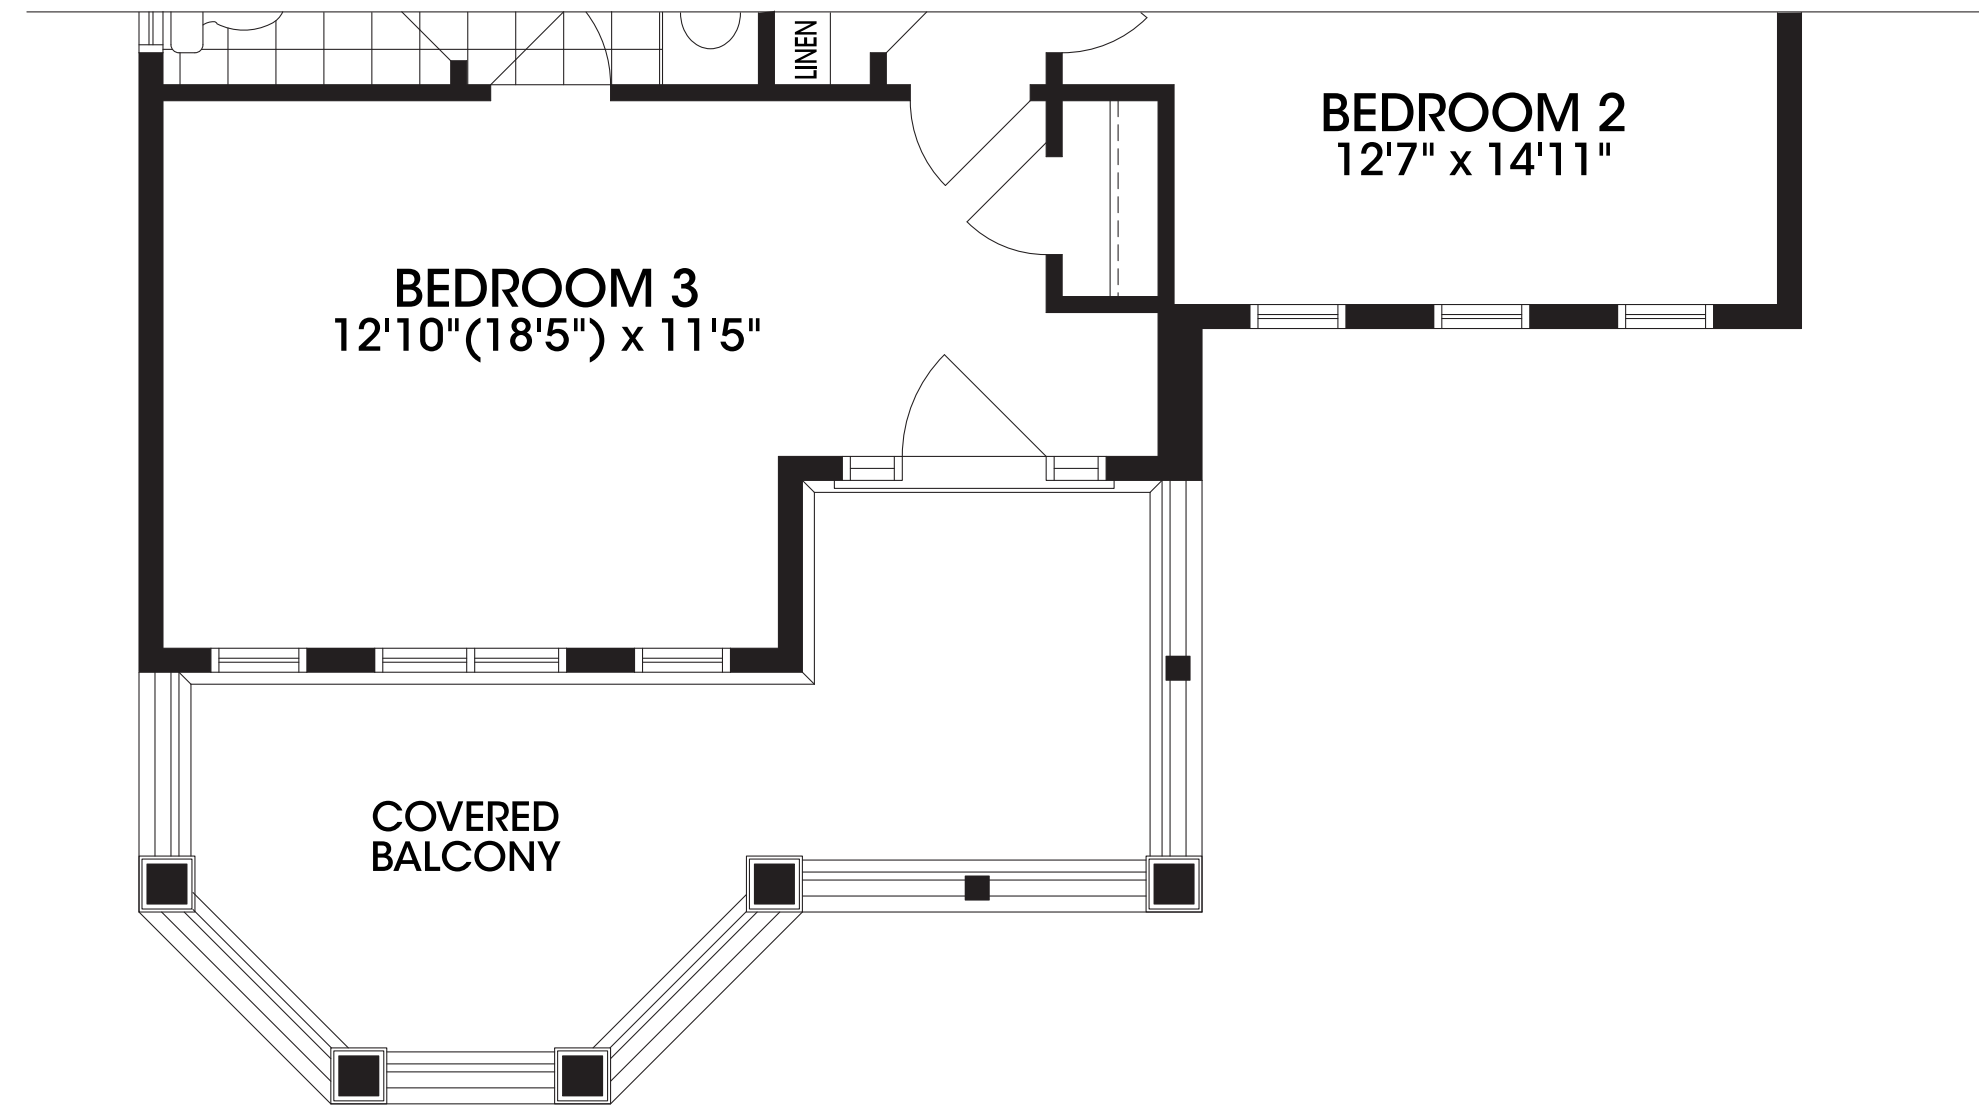

PART. SECOND FLOOR
ELEVATION 'B'