




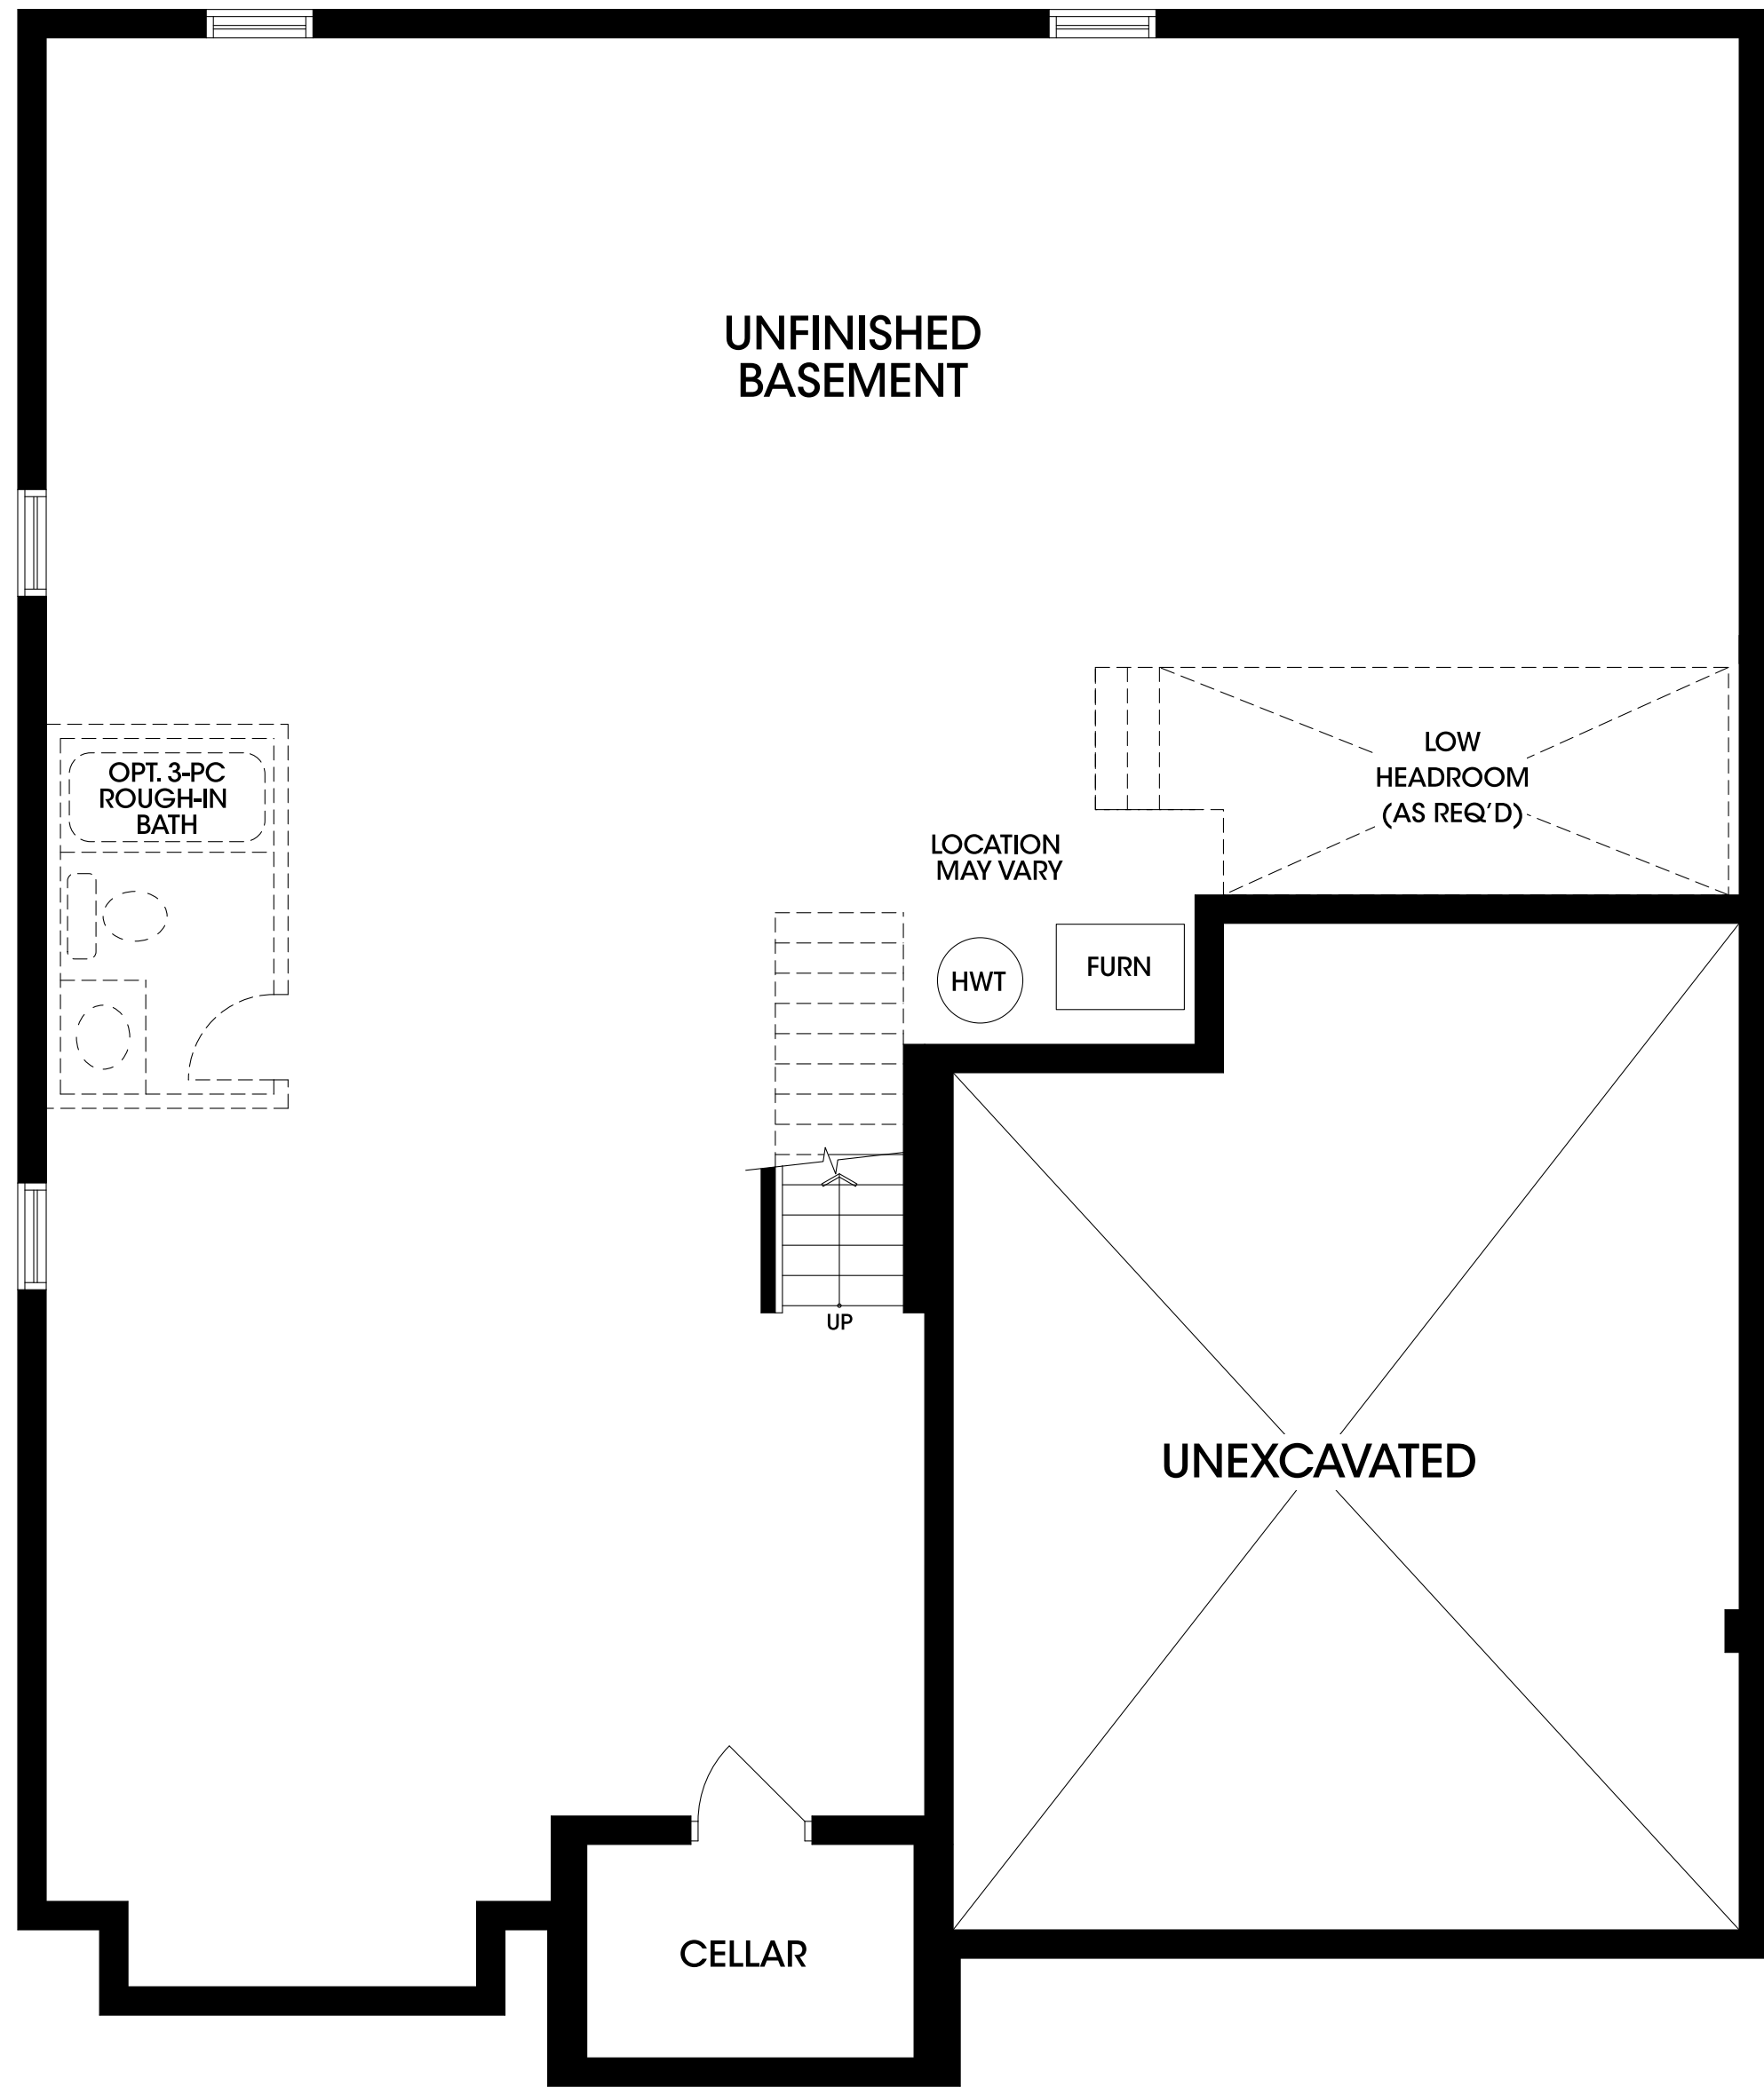


BASEMENT  
ELEVATION 'A'

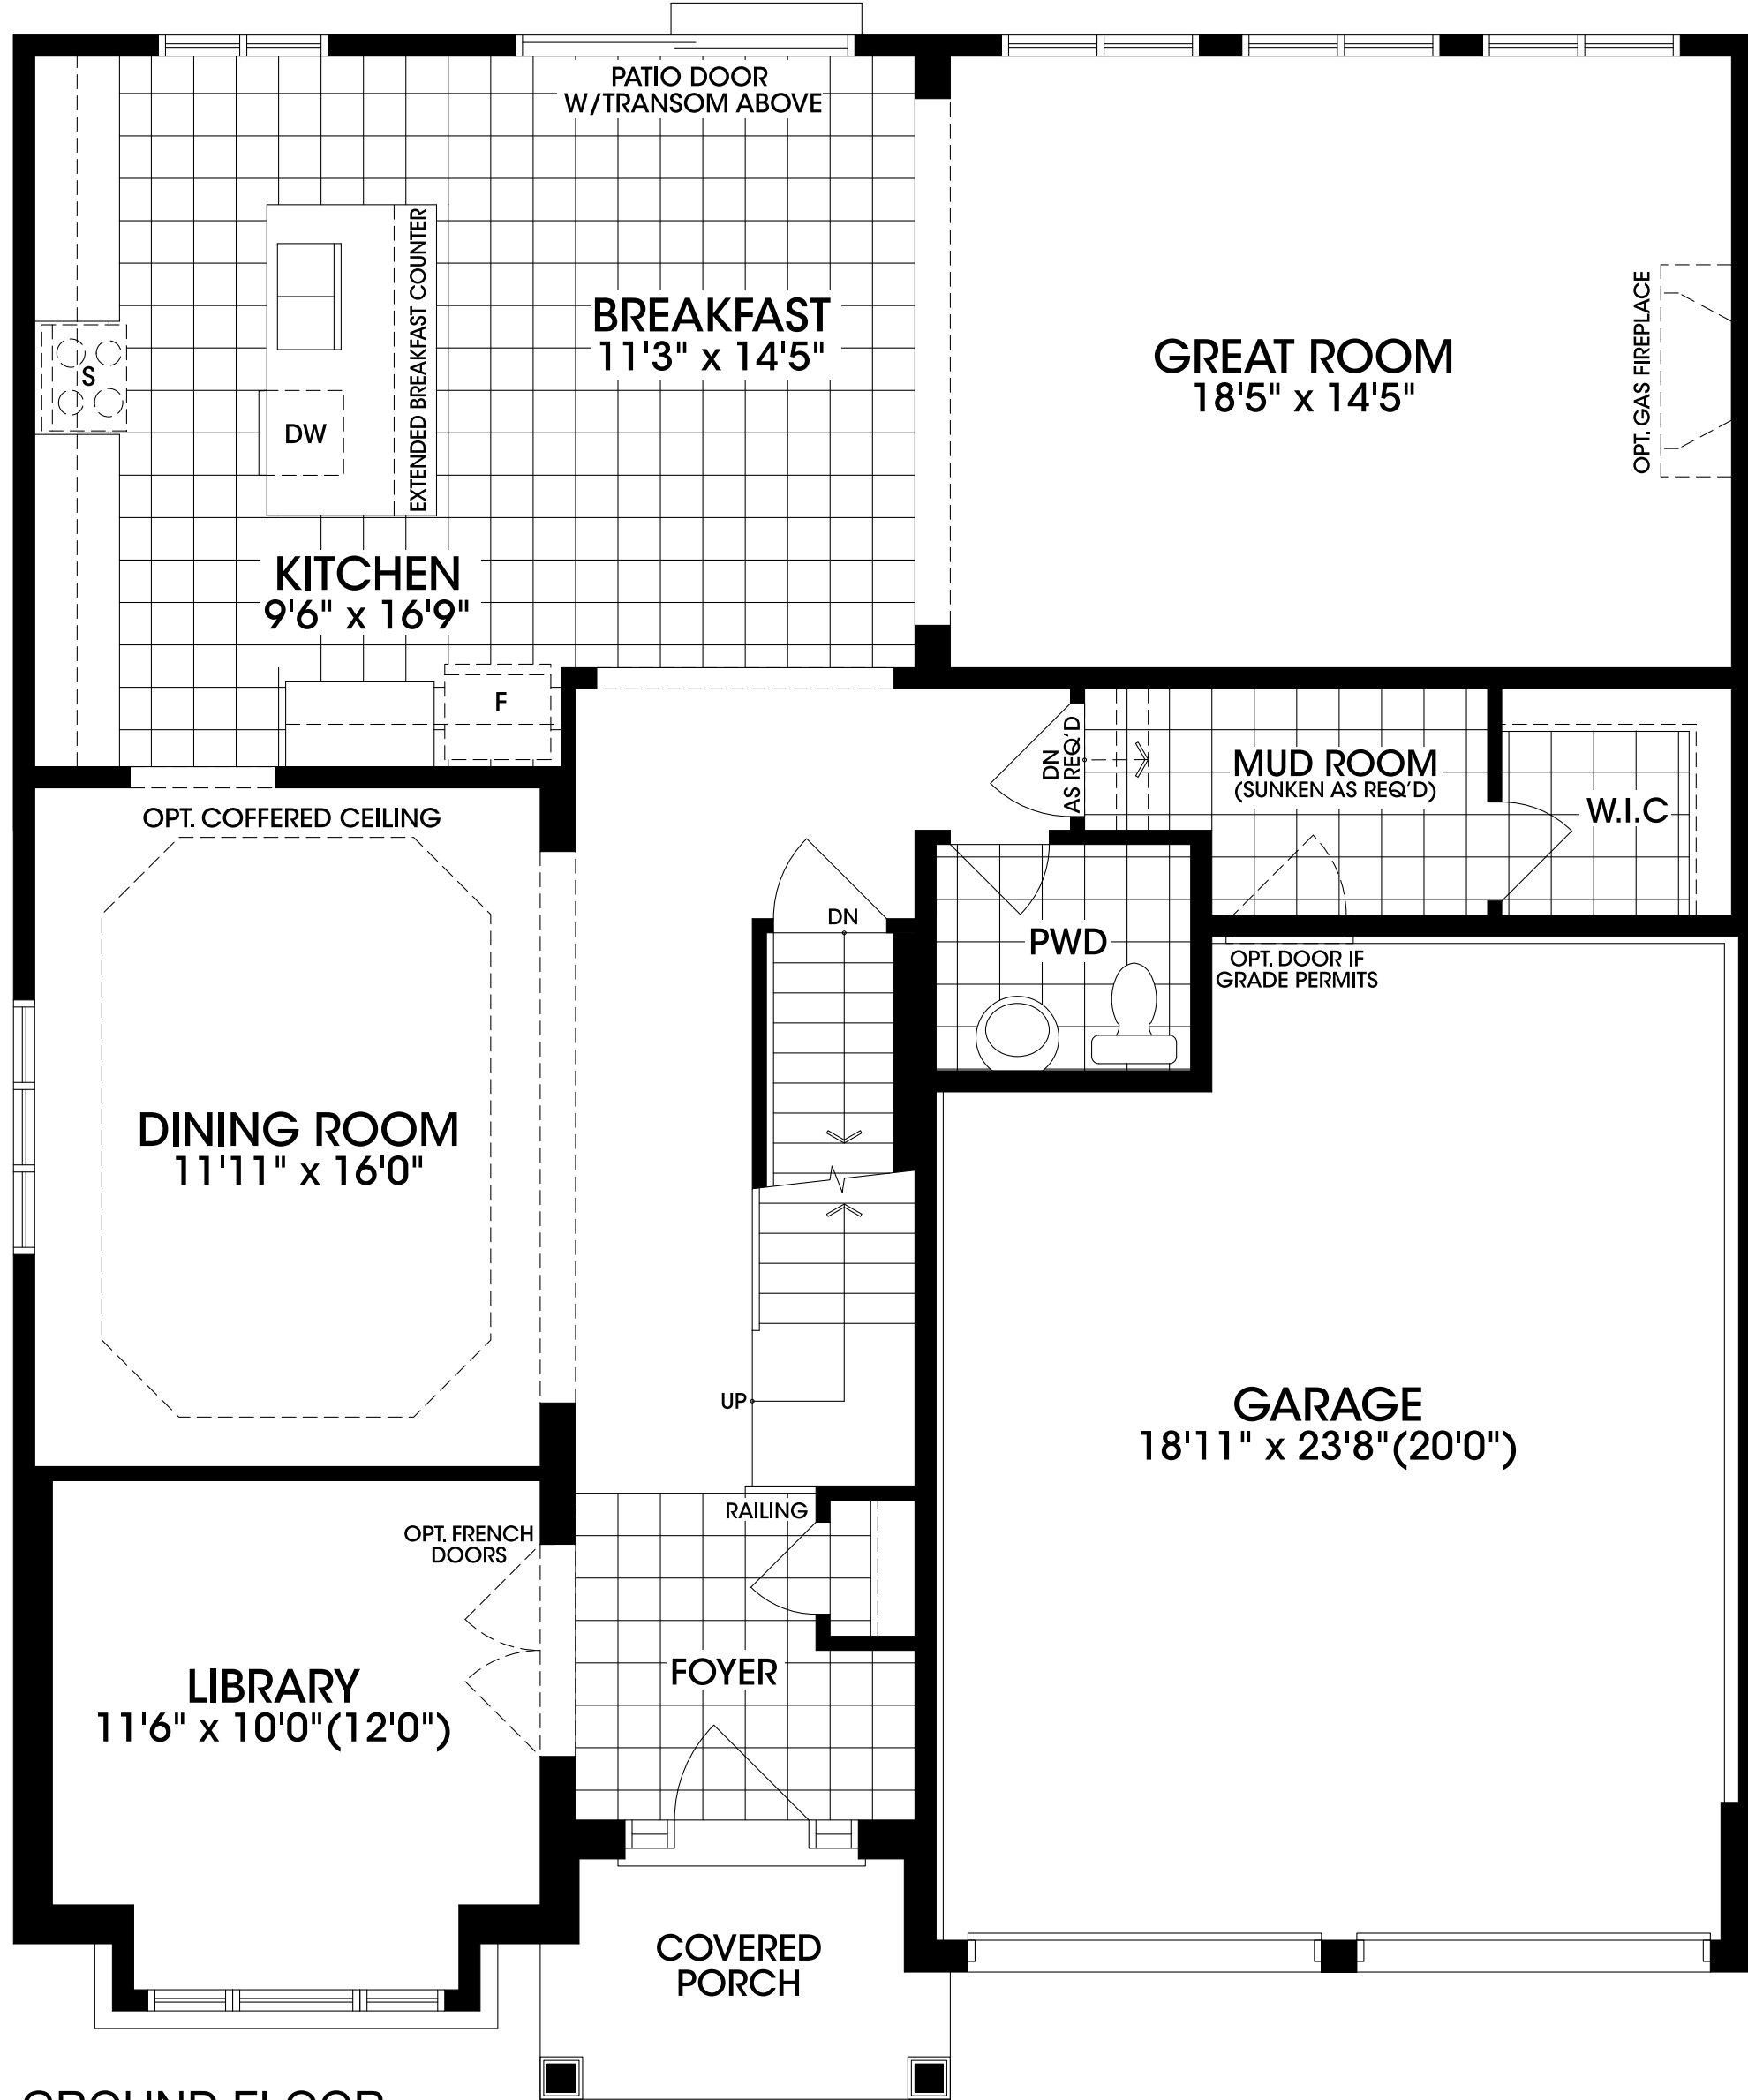


GROUND FLOOR  
ELEVATION 'A'

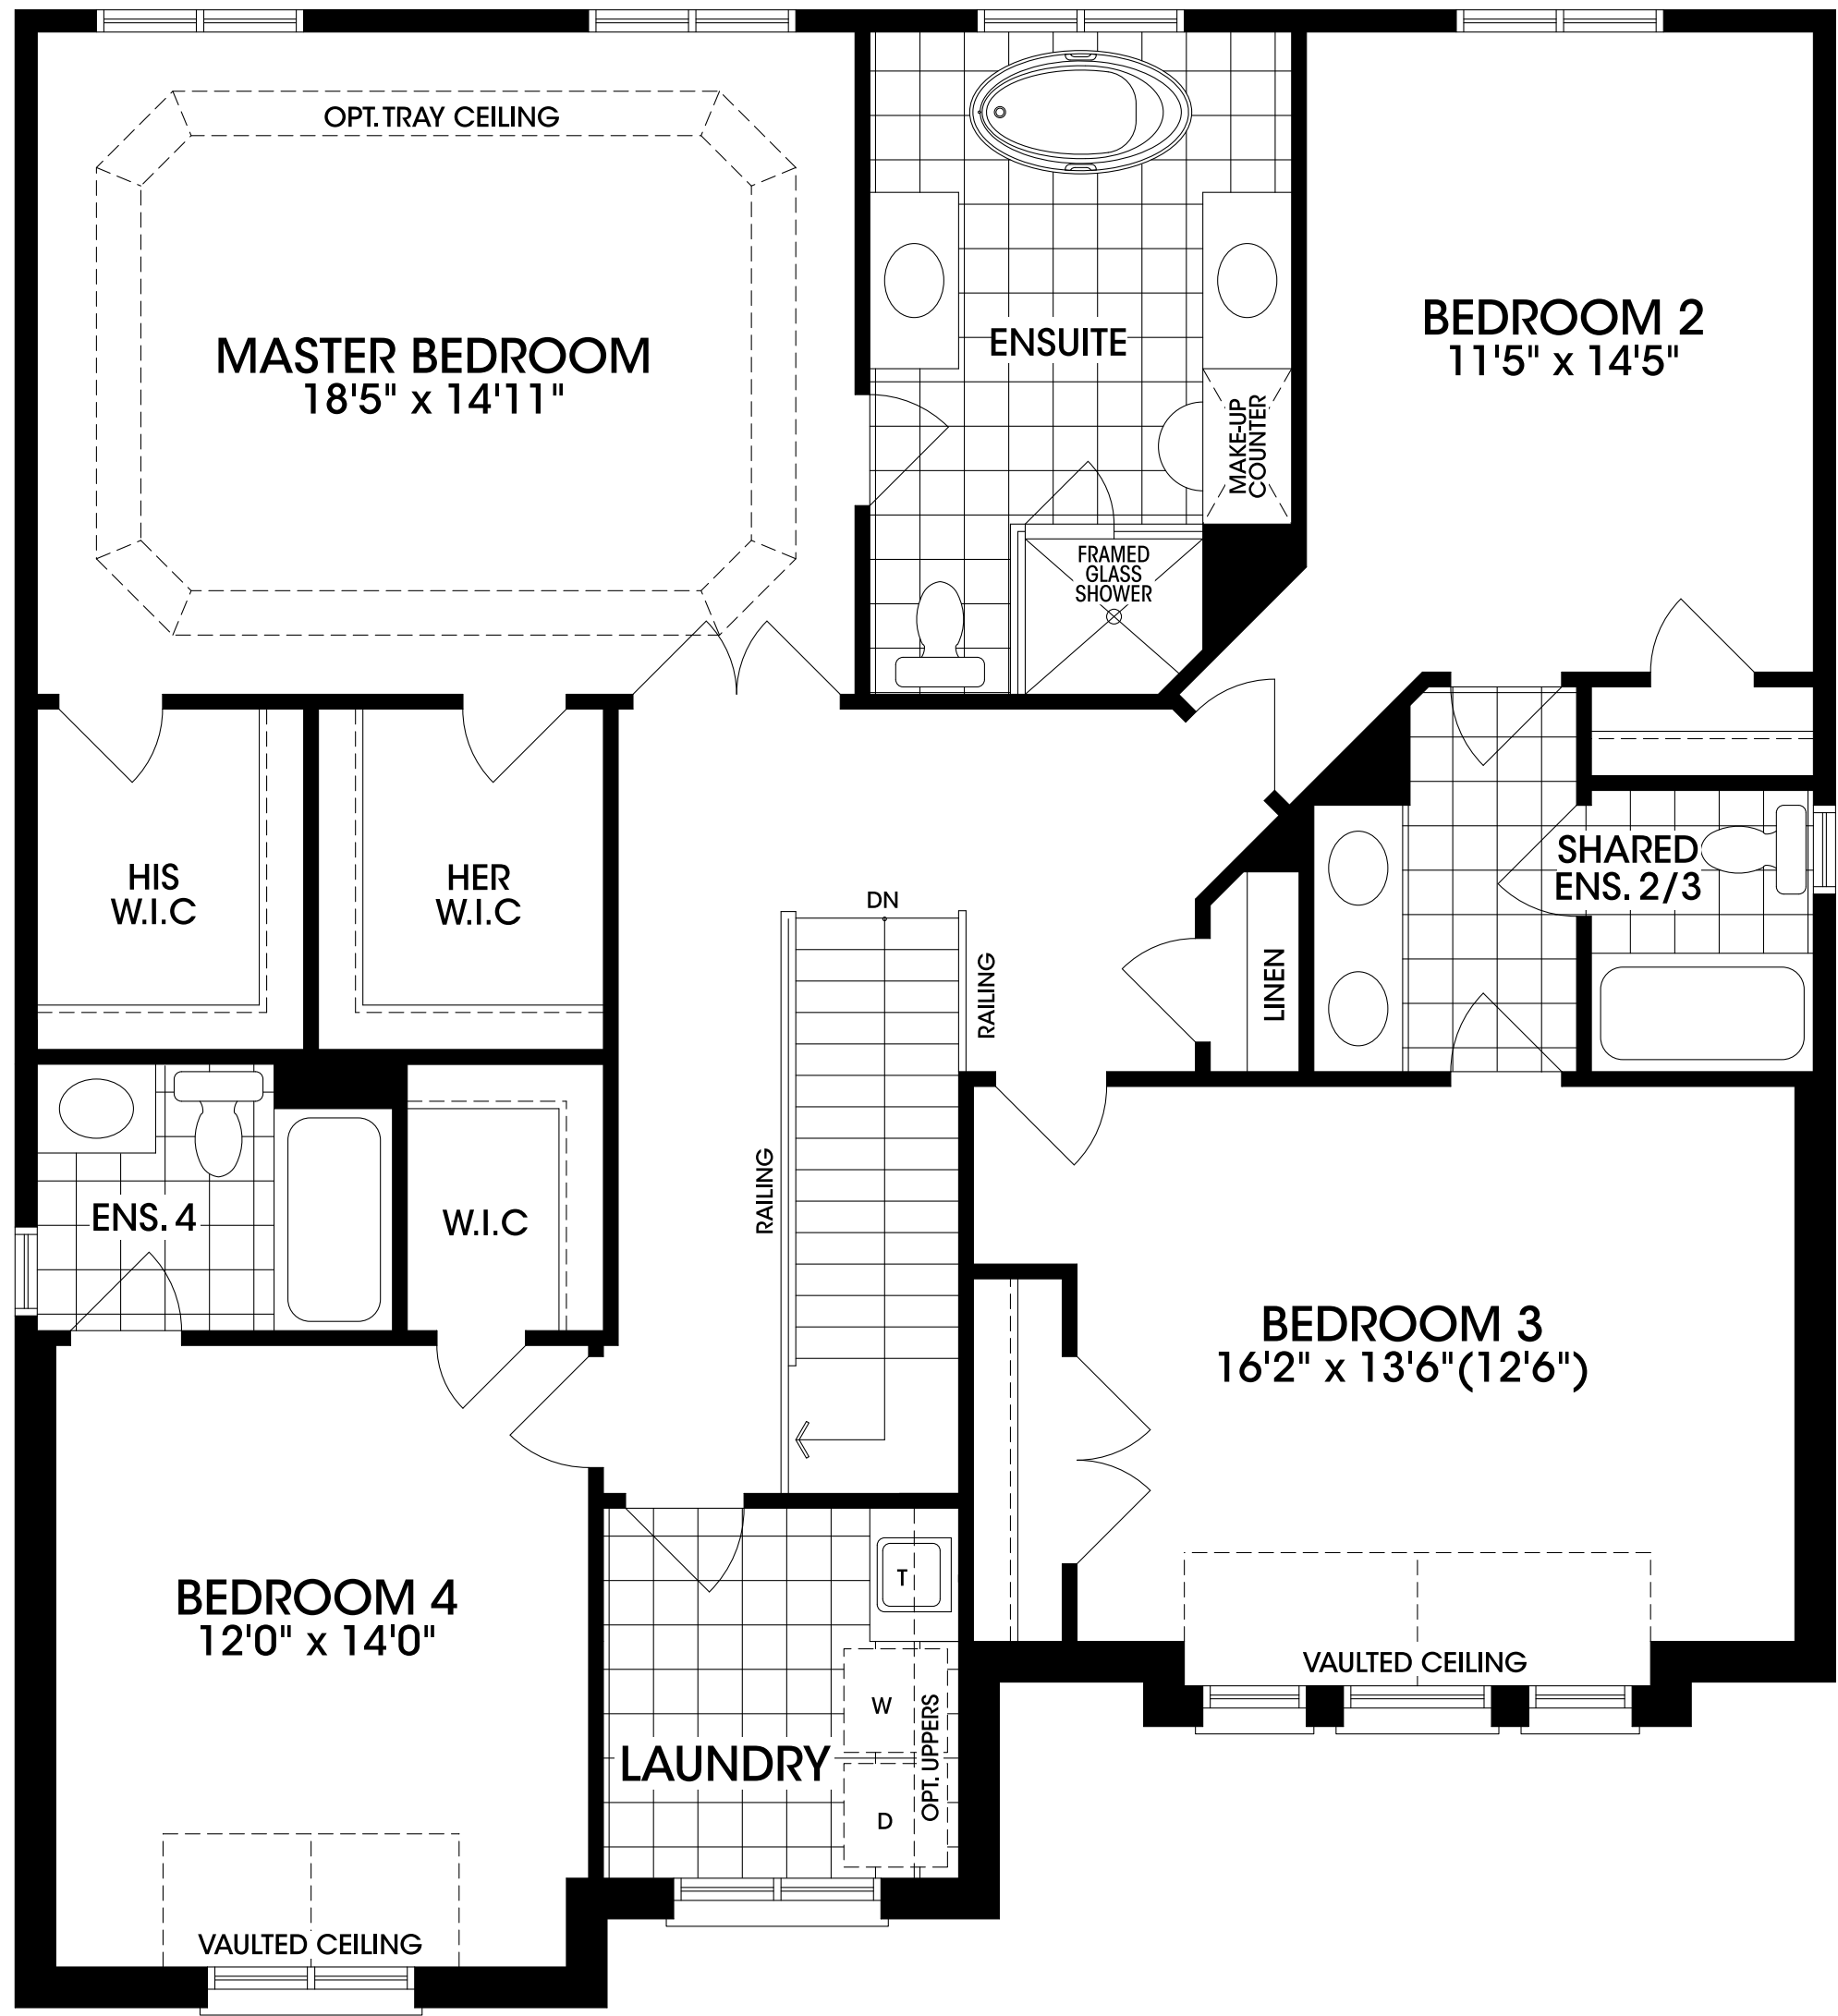


SECOND FLOOR  
ELEVATION 'A'

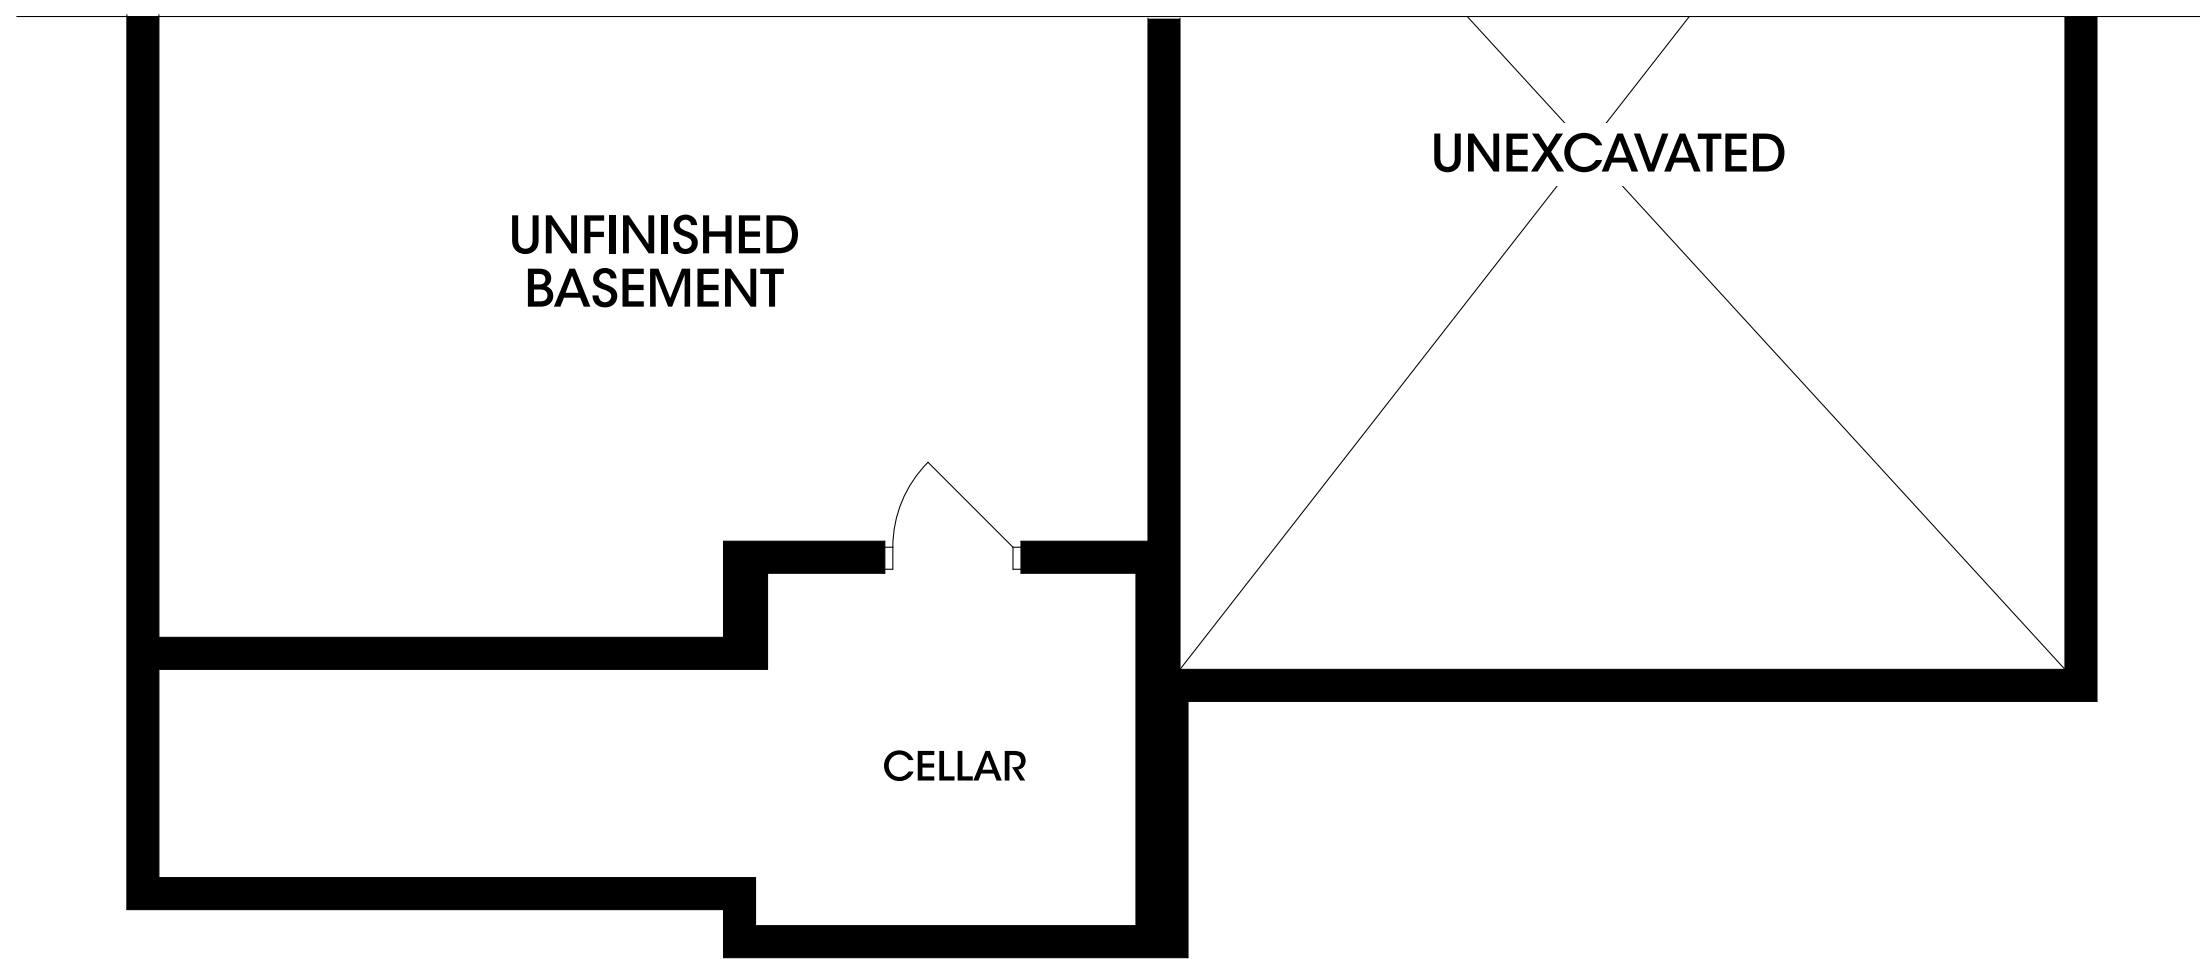

PART. BASEMENT  
ELEVATION 'B'

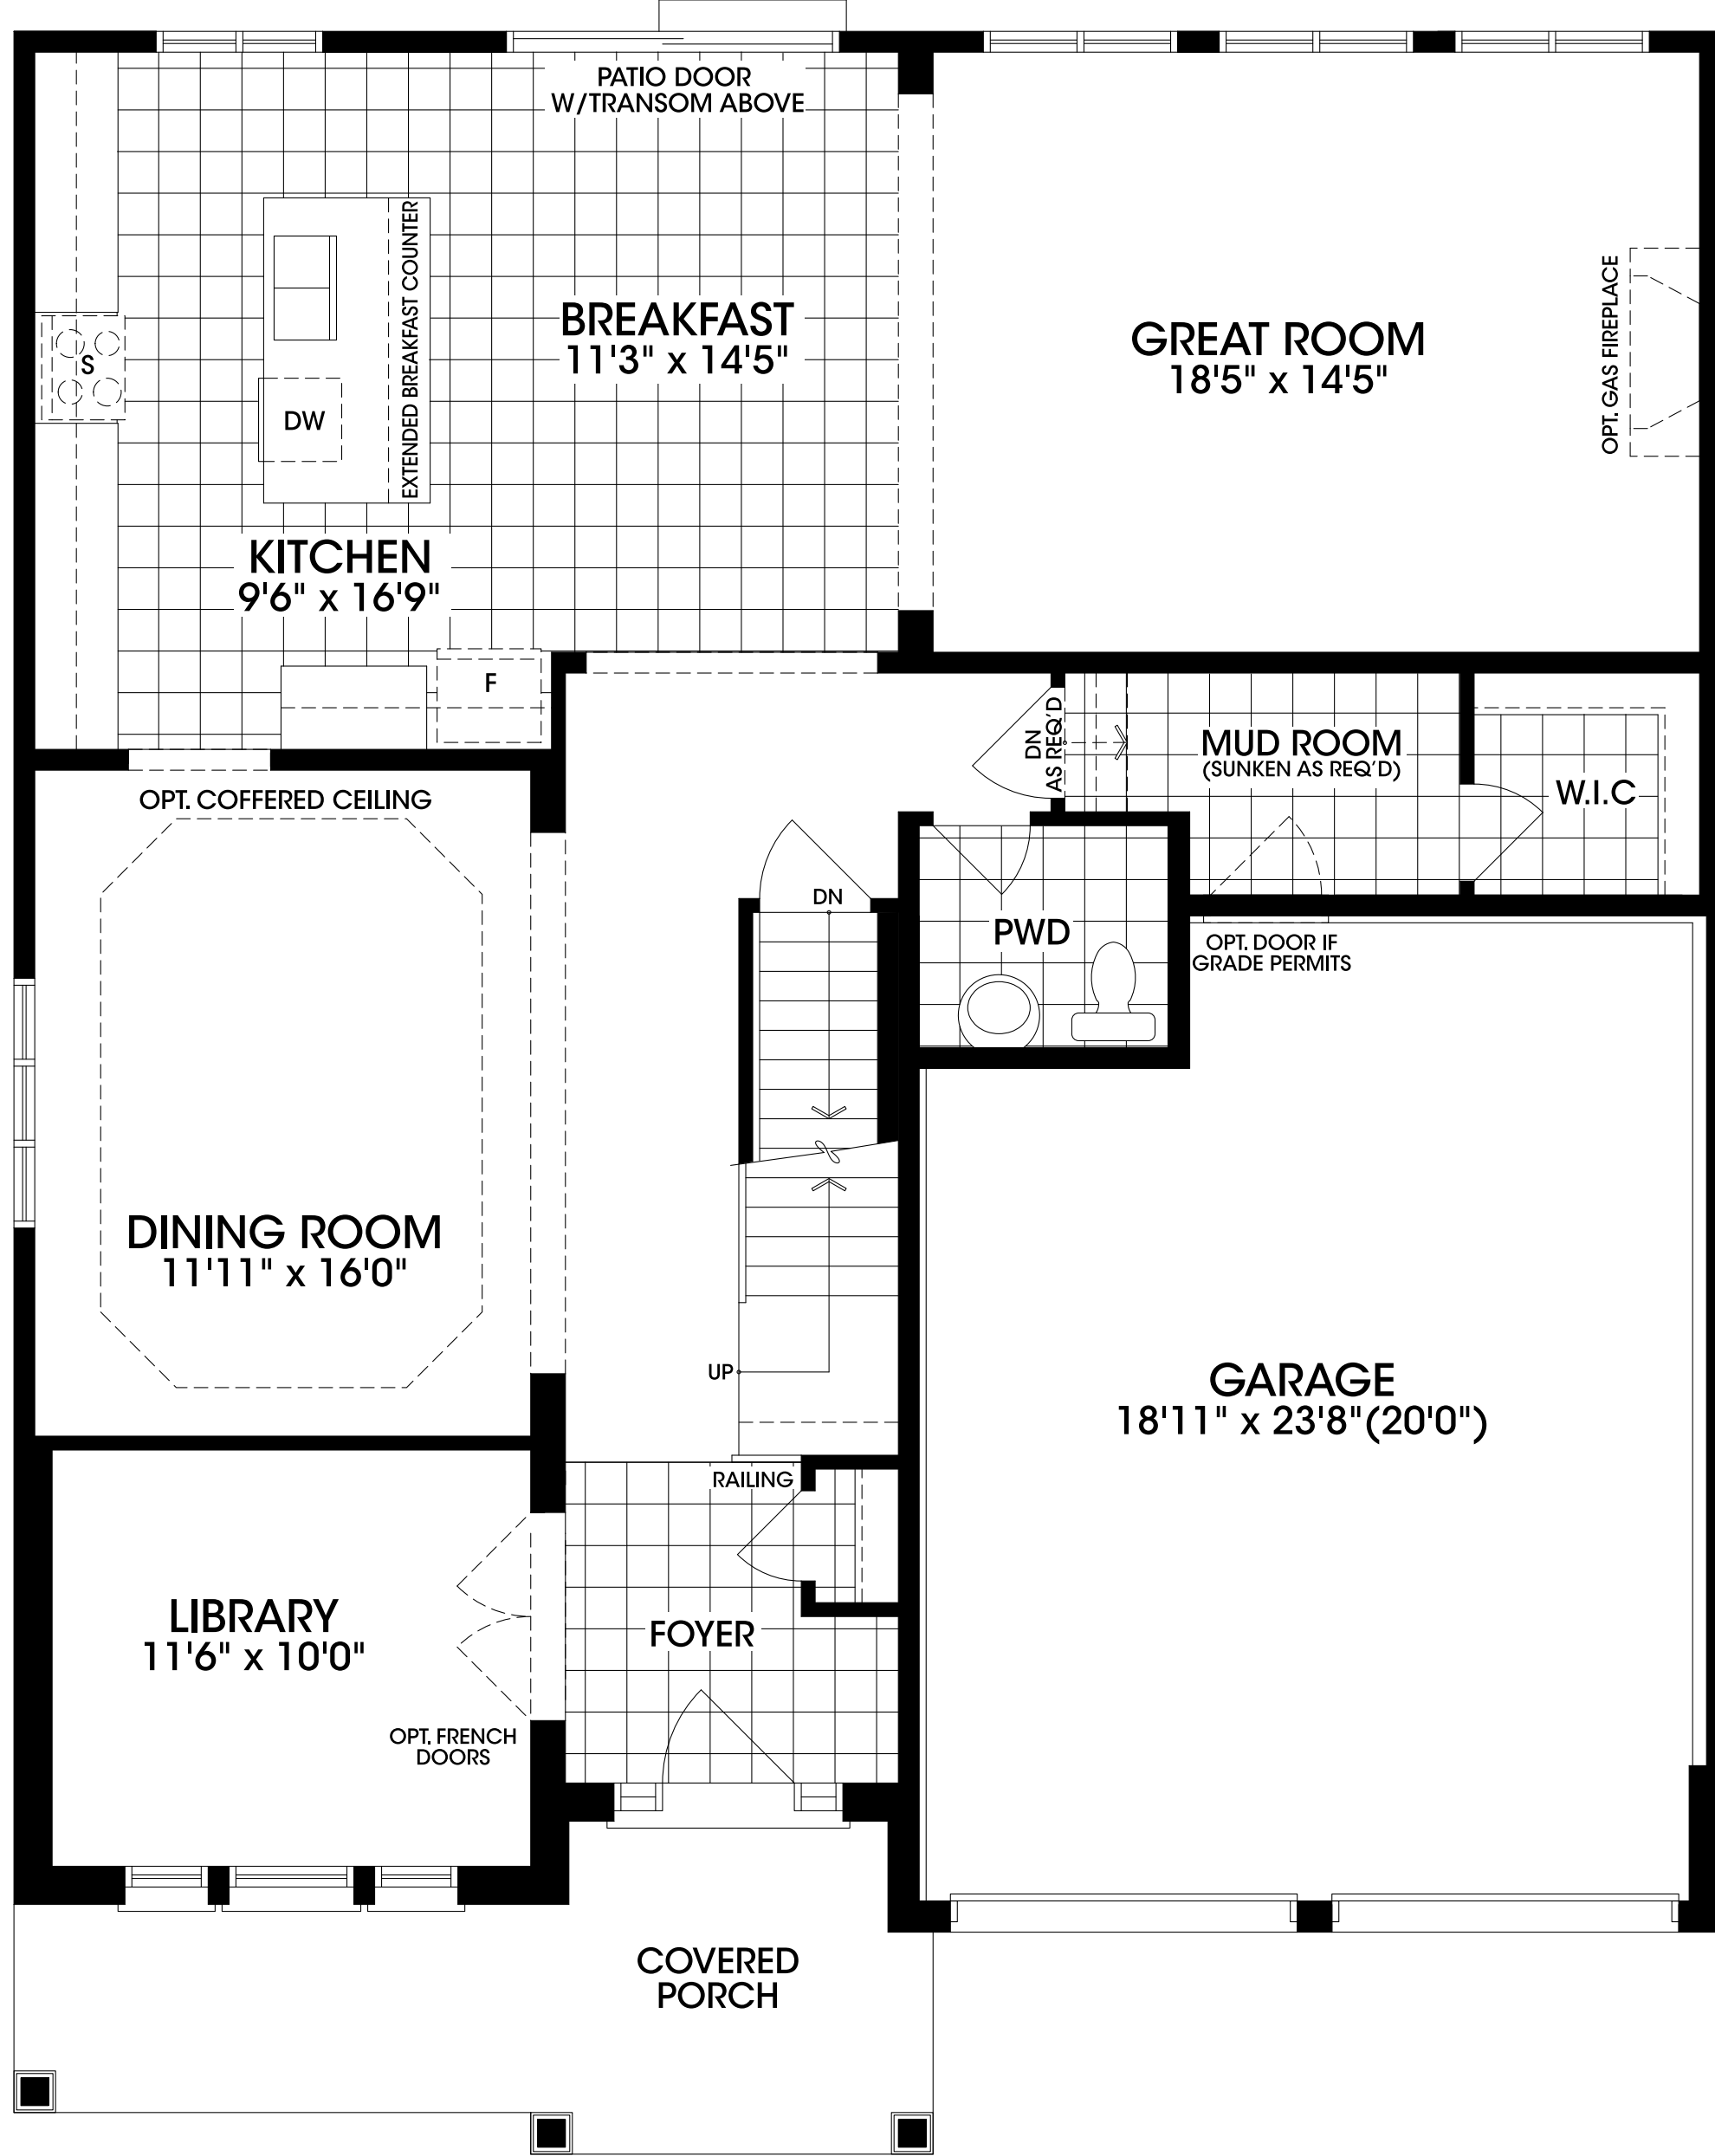

PART. GROUND FLOOR  
ELEVATION 'B'

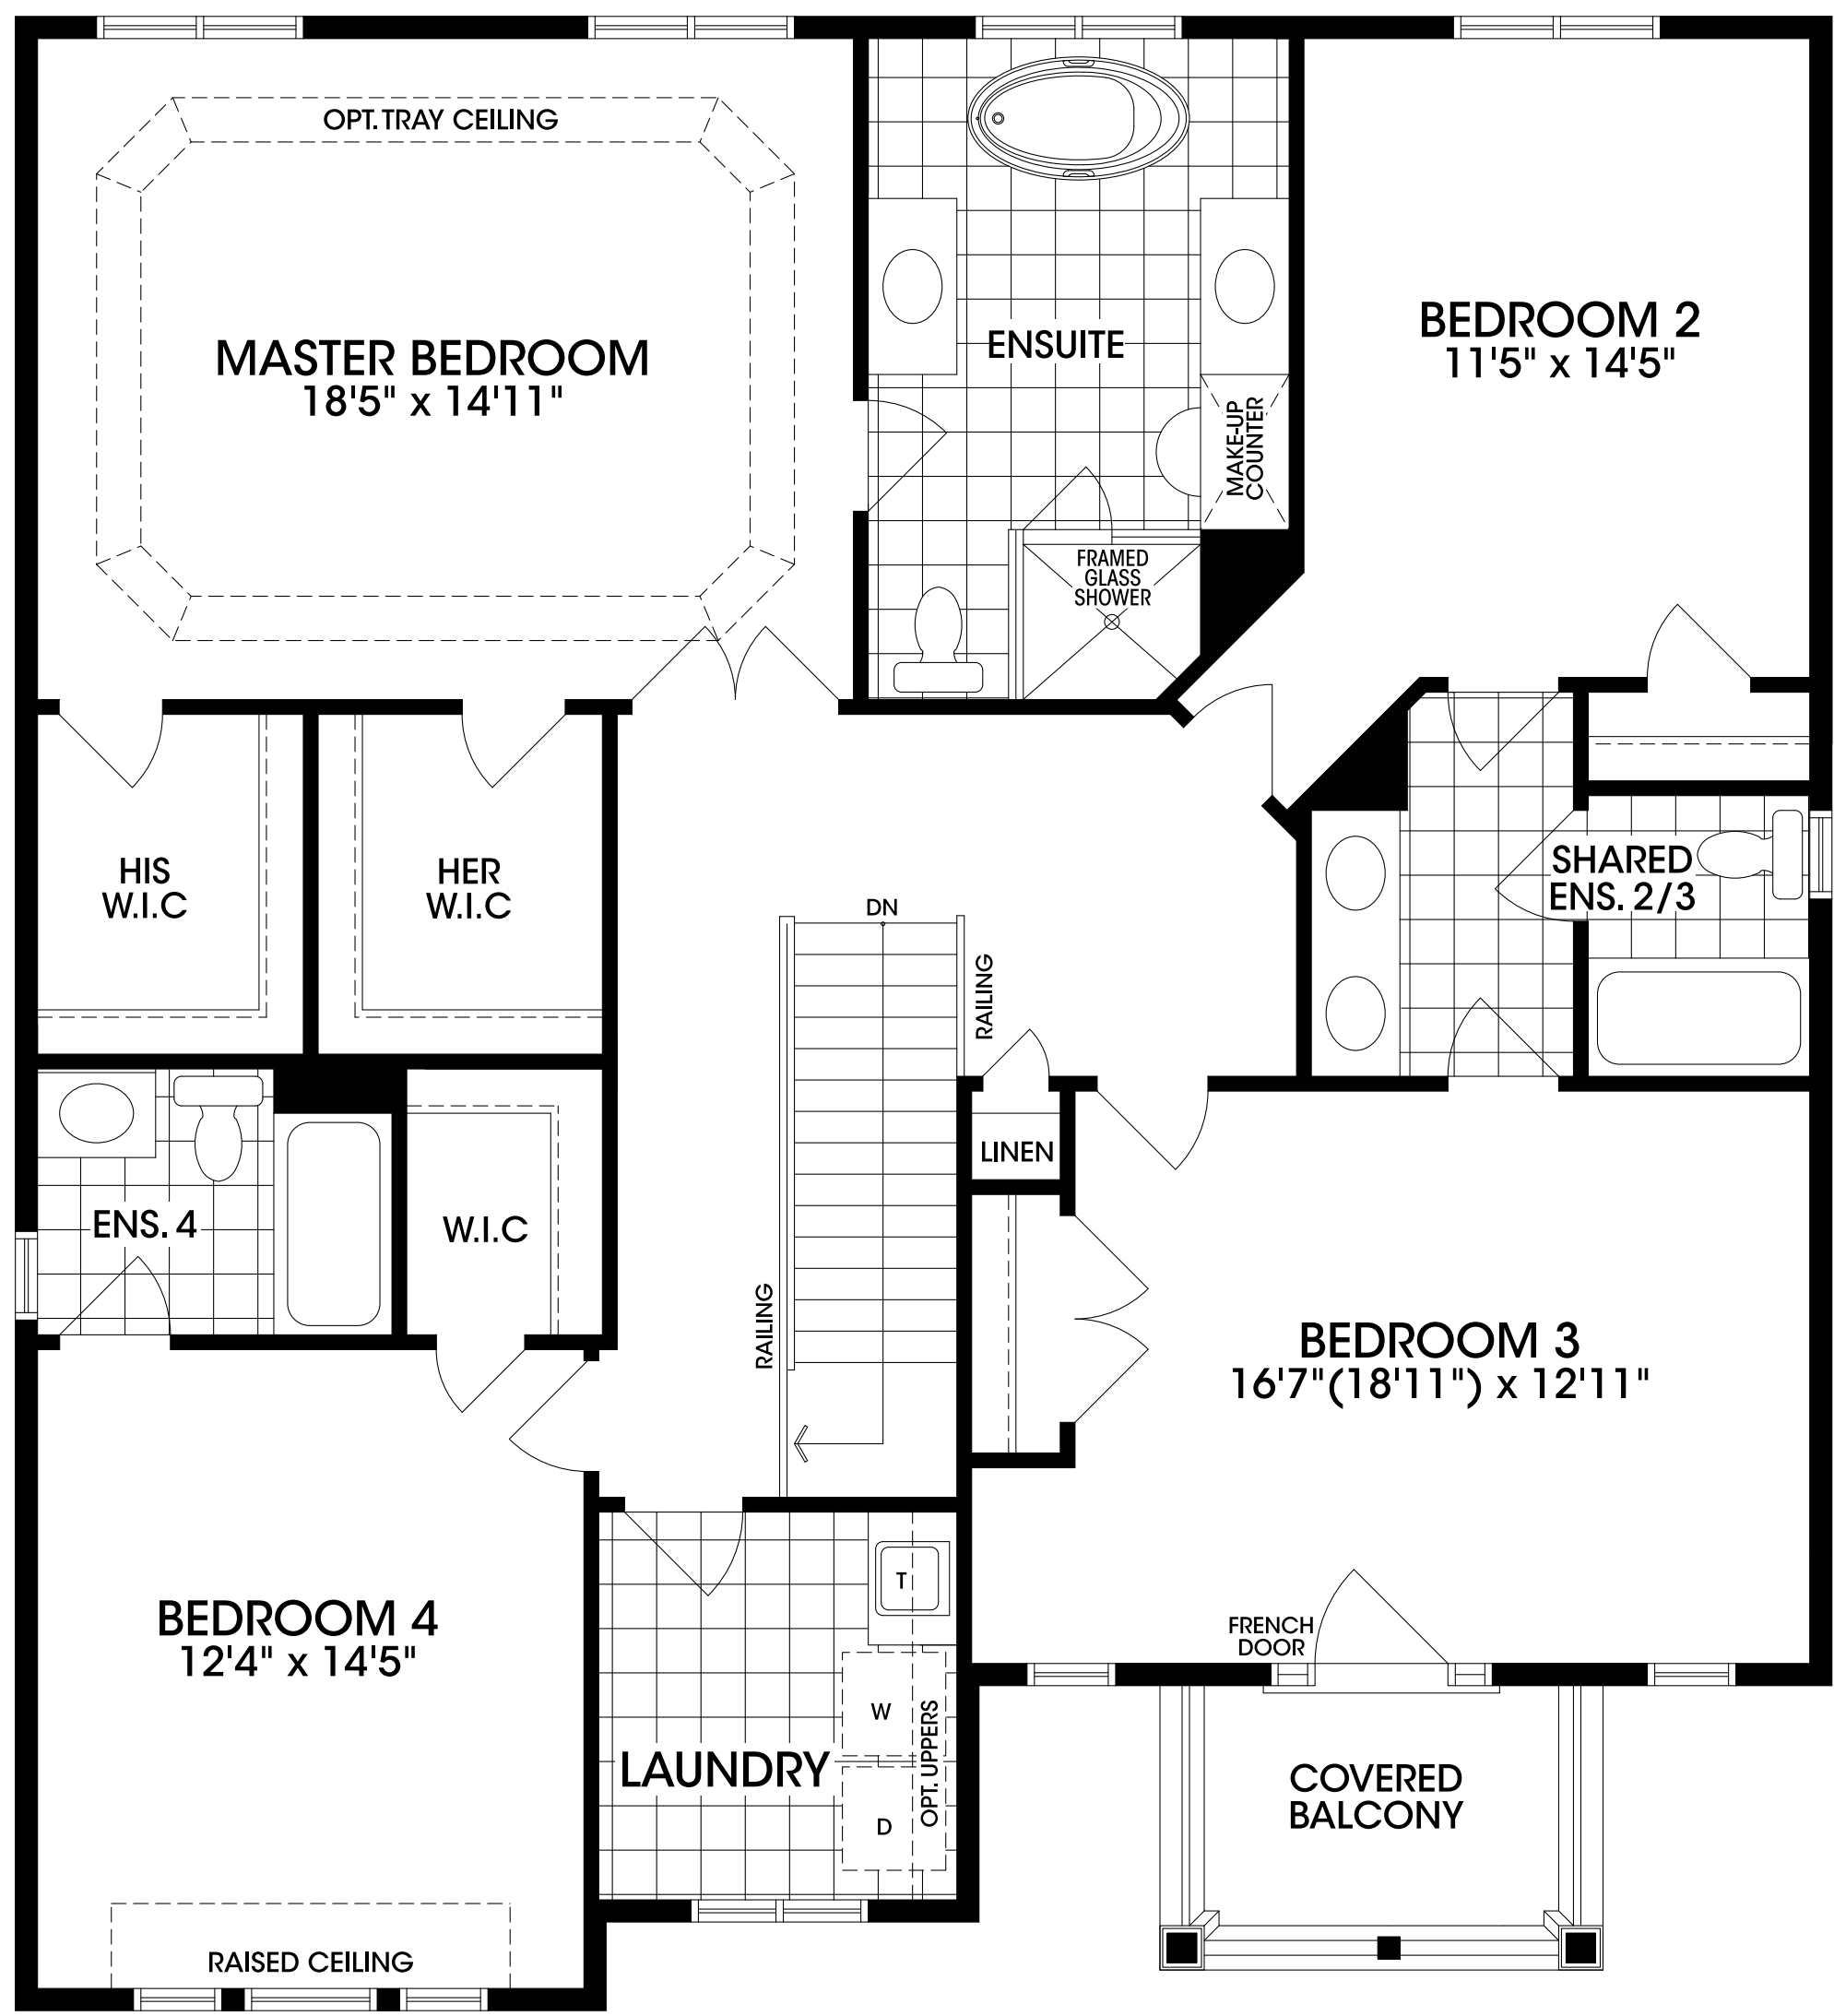

PART. SECOND FLOOR  
ELEVATION 'B'