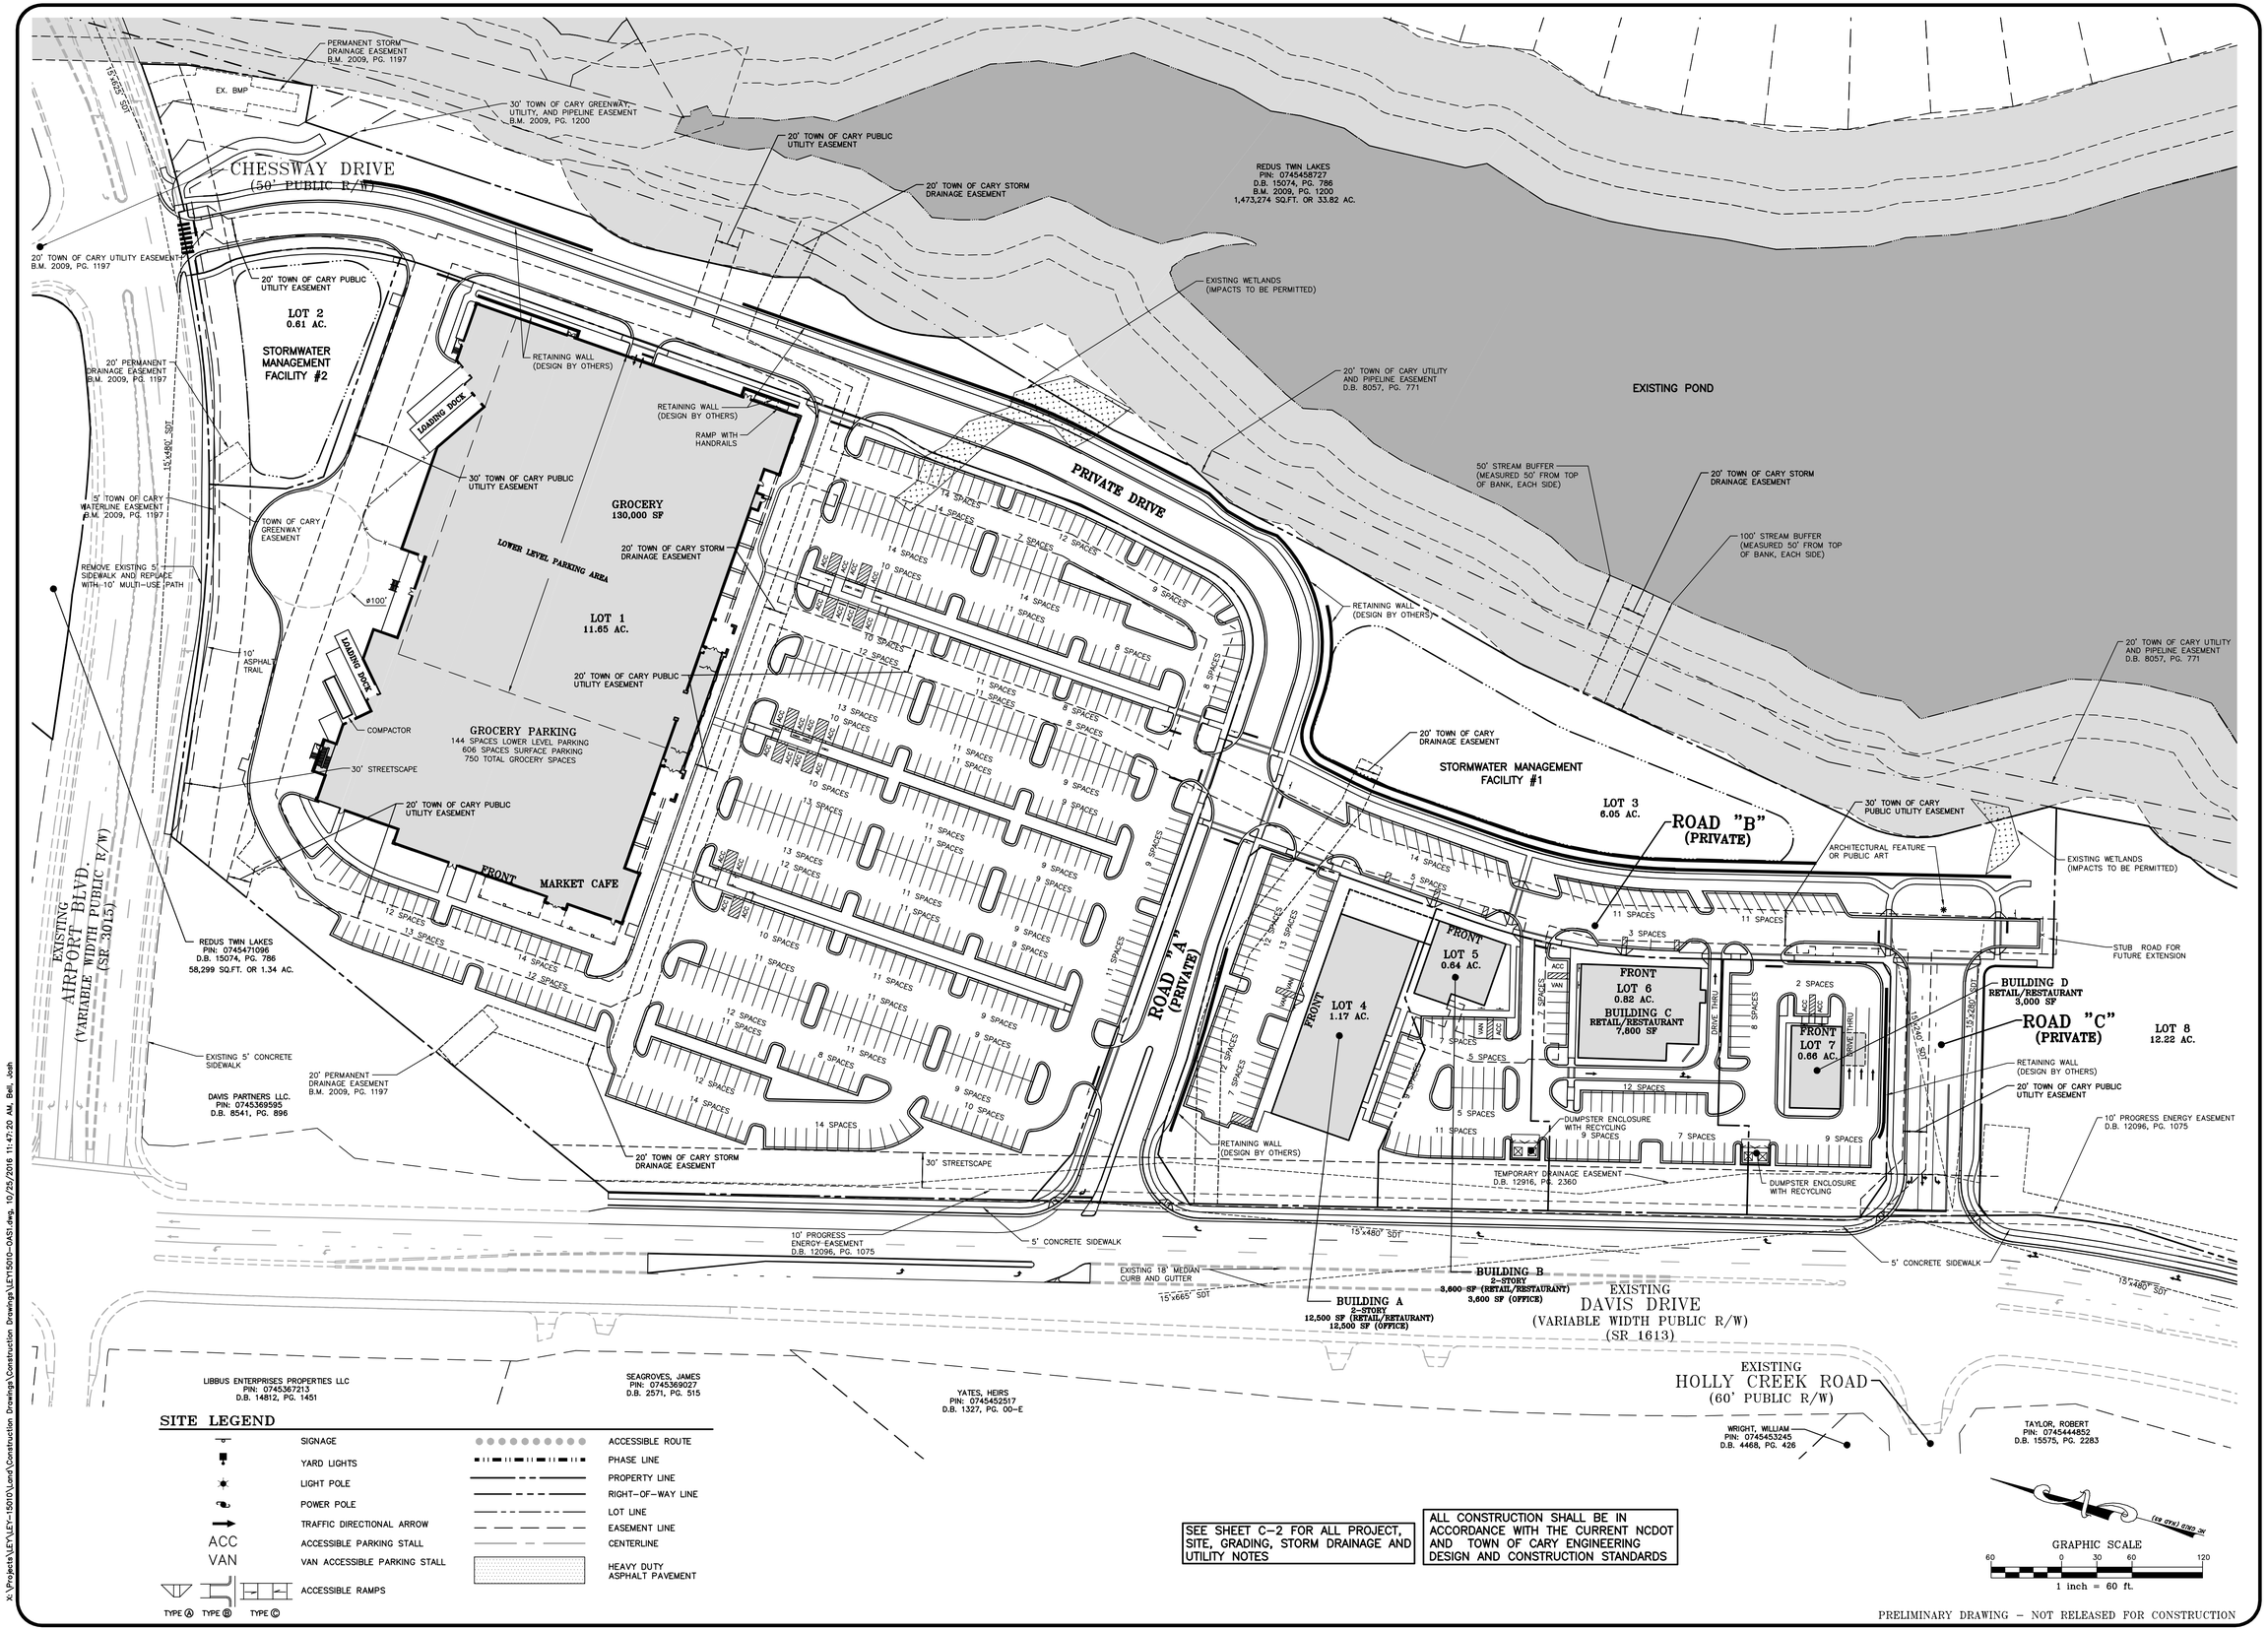

SITE LEGEND

SIGNAGE	ACCESSIBLE ROUTE
YARD LIGHTS	PHASE LINE
LIGHT POLE	PROPERTY LINE
POWER POLE	RIGHT-OF-WAY LINE
TRAFFIC DIRECTIONAL ARROW	LOT LINE
ACC ACCESSIBLE PARKING STALL	EASEMENT LINE
VAN ACCESSIBLE PARKING STALL	CENTERLINE
ACCESSIBLE RAMPS (TYPE A, TYPE B, TYPE C)	HEAVY DUTY ASPHALT PAVEMENT

SEE SHEET C-2 FOR ALL PROJECT, SITE, GRADING, STORM DRAINAGE AND UTILITY NOTES

ALL CONSTRUCTION SHALL BE IN ACCORDANCE WITH THE CURRENT NCDOT AND TOWN OF CARY ENGINEERING DESIGN AND CONSTRUCTION STANDARDS

GRAPHIC SCALE
60 0 30 60 120
1 inch = 60 ft.

PRELIMINARY DRAWING – NOT RELEASED FOR CONSTRUCTION

THE JOHN R. McADAMS COMPANY, INC.
2905 Meridian Parkway
Durham, North Carolina 27713
License No.: C-0293
(800) 733-5646 • McAdamsCo.com

McADAMS

NORTH CAROLINA PROFESSIONAL SEAL 37994 ENGINEER LEIGH A. WEAVER

NOT FOR CONSTRUCTION

REVISIONS:

DEVELOPER:
LEYLAND TWIN LAKES LLC.
PO BOX 878
233 ROUTE 17
TUXEDO PARK, NEW YORK 10987

TWIN LAKES CENTER
SKETCH PLAN
CARY, NORTH CAROLINA

OVERALL SITE PLAN

PROJECT NO.	LEY-15010
FILENAME:	LEY15010-OAS1
CHECKED BY:	LAW
DRAWN BY:	JRB
SCALE:	1"=60'
DATE:	10-13-16
SHEET NO.	C-4

McADAMS

X:\Projects\LEY\LEY-15010\Land\Construction Drawings\Construction Drawings\LEY15010-OAS1.dwg, 10/25/2016 11:47:20 AM, Bell, Josh