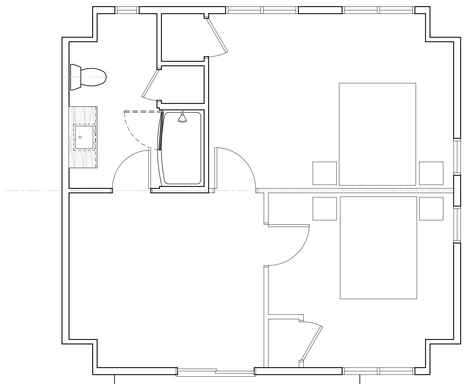

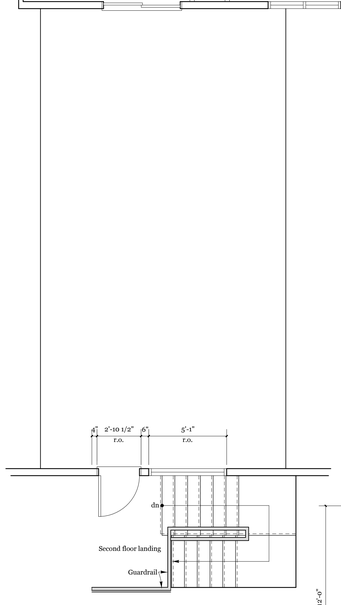

2 Partial second floor plan

Scale: 1/4" = 1'-0"

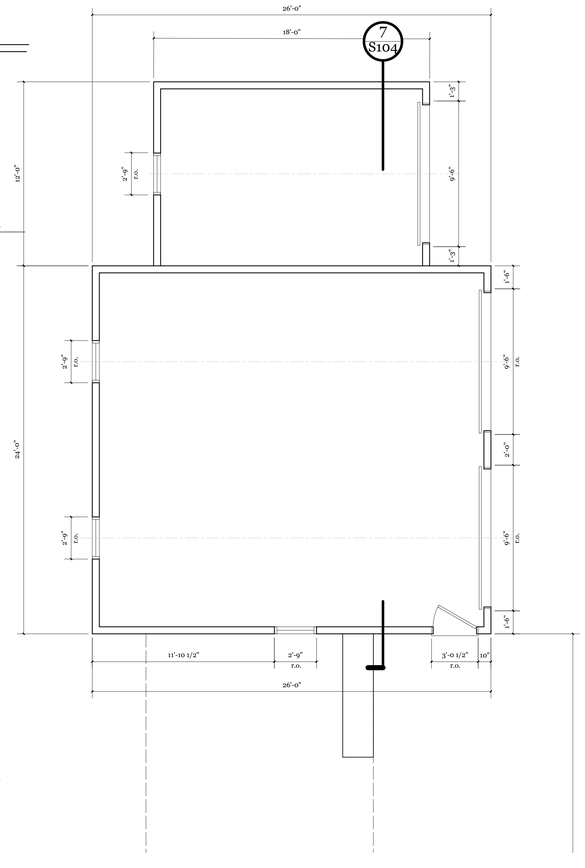

1 First floor plan

Scale: 1/4" = 1'-0"

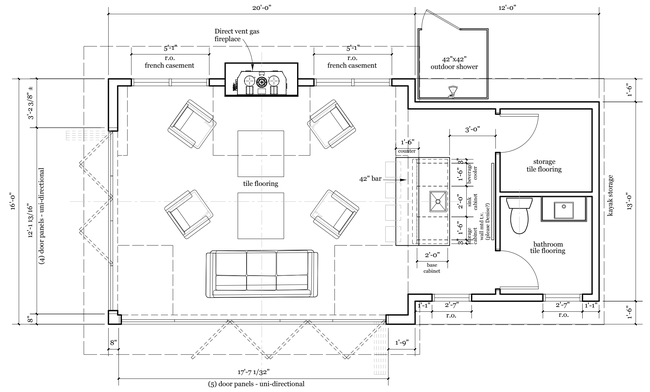

1 Boat house first floor plan

Scale: 1/4" = 1'-0"

NOTE:
See landscape plan for location of boathouse on the site

Travis Kinney
scarborough, me
residential designer

First floor plan

Craig & Denise Benson
104 Spruce Point Rd.
Cousins Island
Yarmouth, ME 04096

Drawn by Travis Kinney
Date September 4, 2018
Scale

Sheet of

A101

For Permitting
September 7, 2018

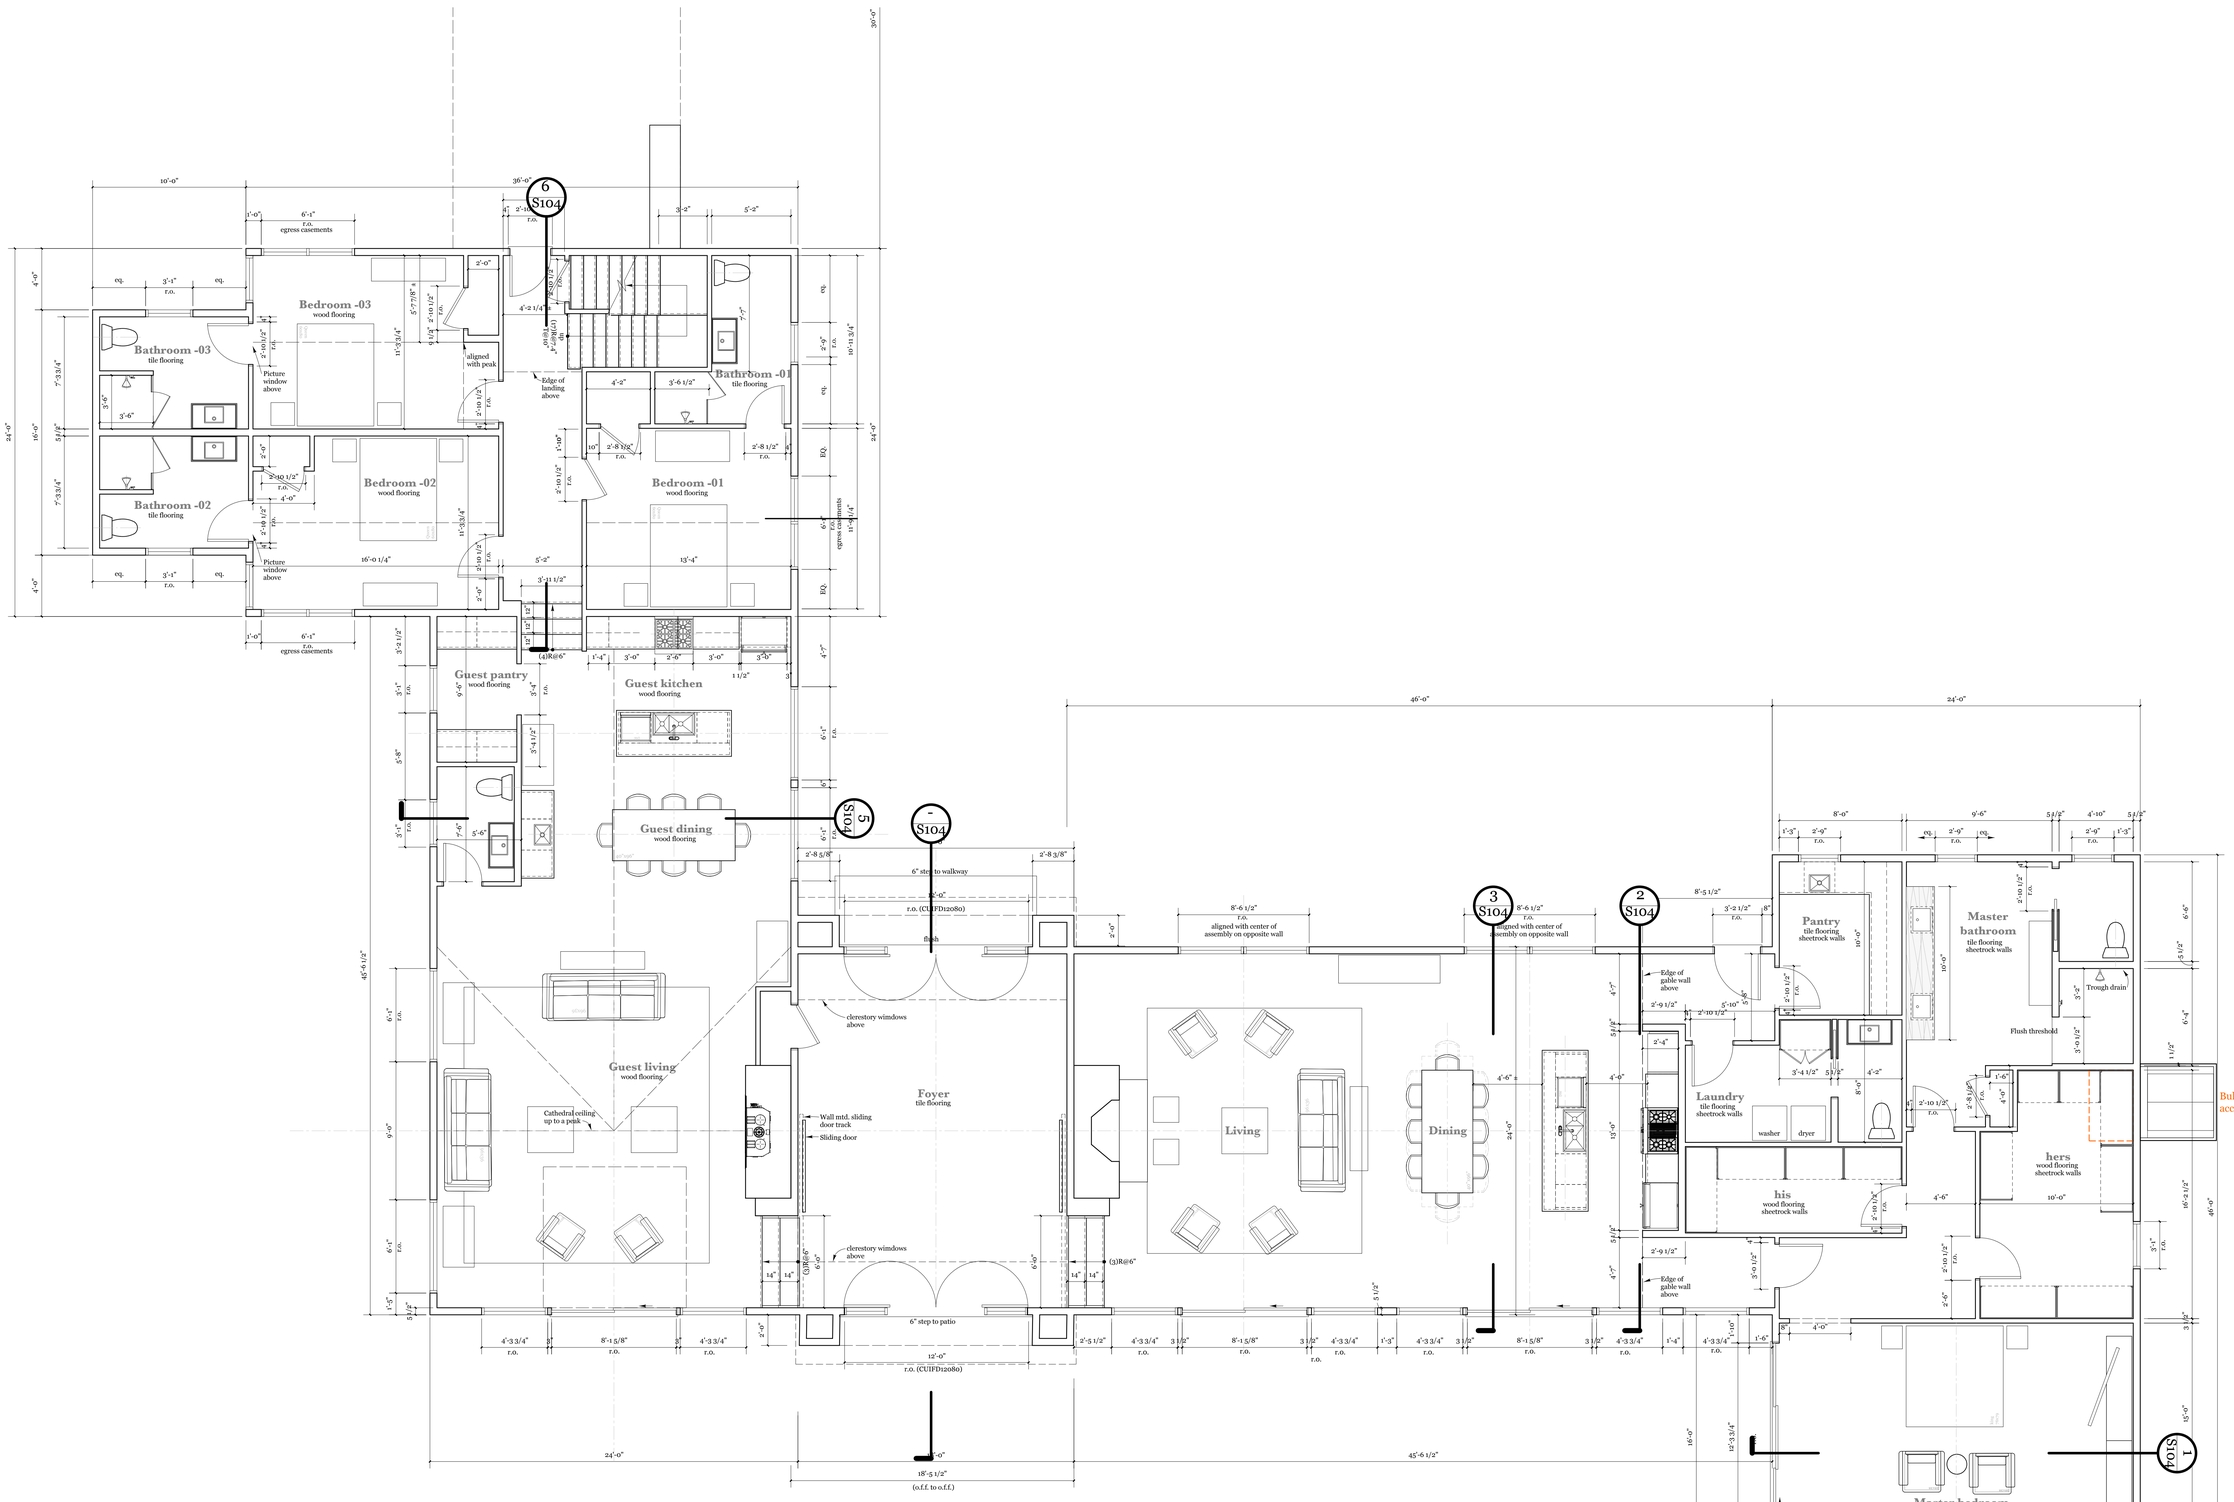

1 First floor plan

Scale: 1/4" = 1'-0"

For Permitting
September 7, 2018

Travis Kinney
scarborough, me
residential designer

First floor plan

Craig & Denise Benson
164 Cousins Island Rd.
Cousins Island
Yarmouth, ME 04096

Drawn by	Travis Kinney
Date	September 4, 2018
Scale	

Sheet of

A101



1 Exterior elevation - south
Scale: 1/4" = 1'-0"



2 Exterior elevation - north
Scale: 1/4" = 1'-0"

Travis Kinney
scarborough, me
residential designer

Exterior elevations

Craig & Denise Benson
104 Spruce Point Rd.
Cousins Island
Yarmouth, ME 04096

Drawn by Travis Kinney
Date September 4, 2018
Scale

Sheet of

A200

For Permitting
September 7, 2018

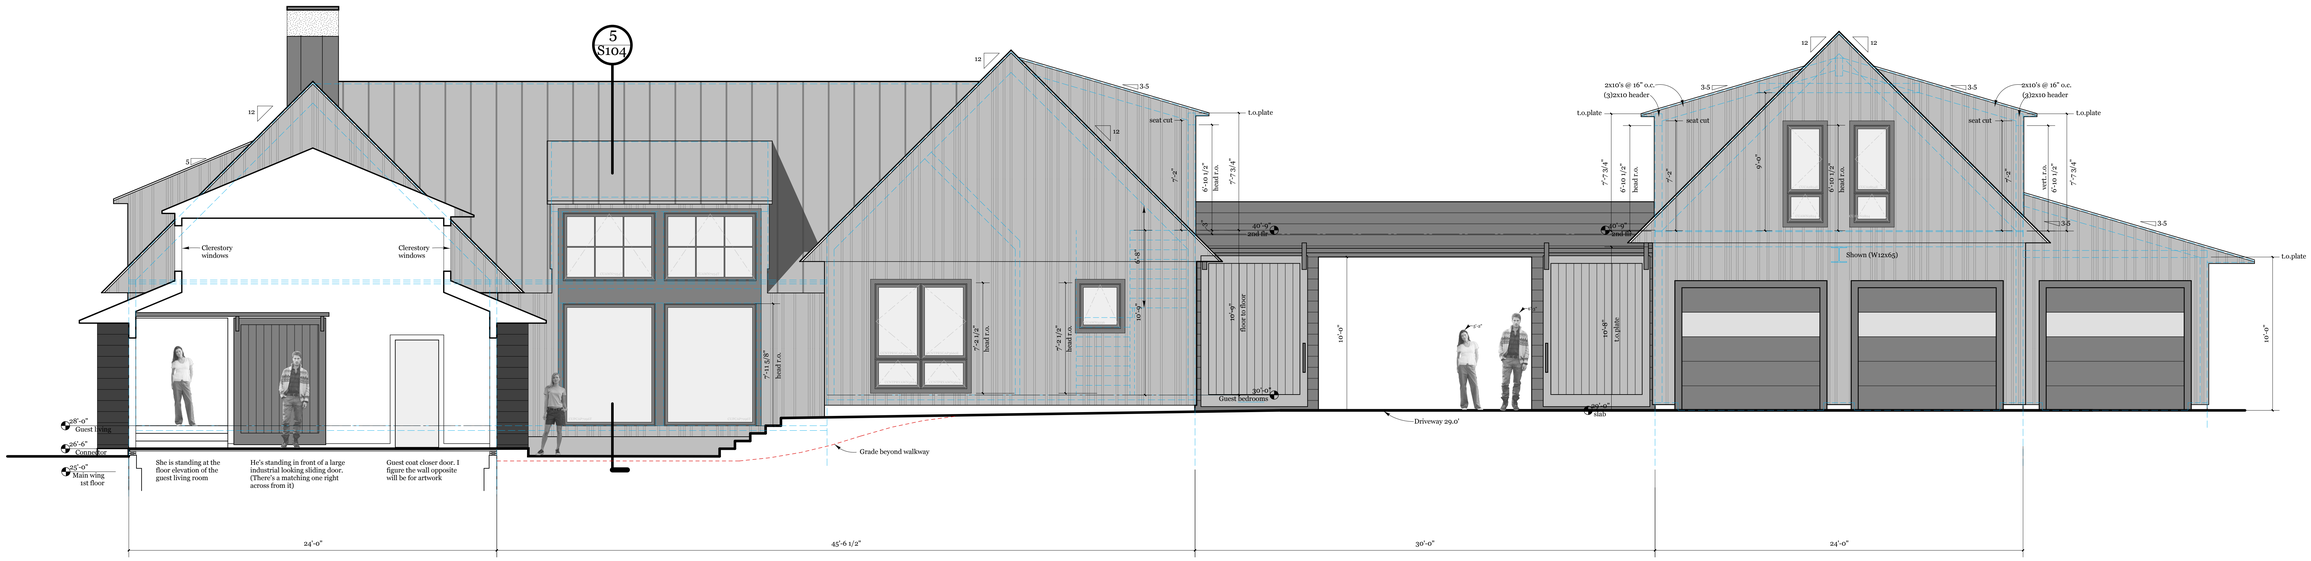

1 Exterior elevation - west
Scale: 1/4" = 1'-0"

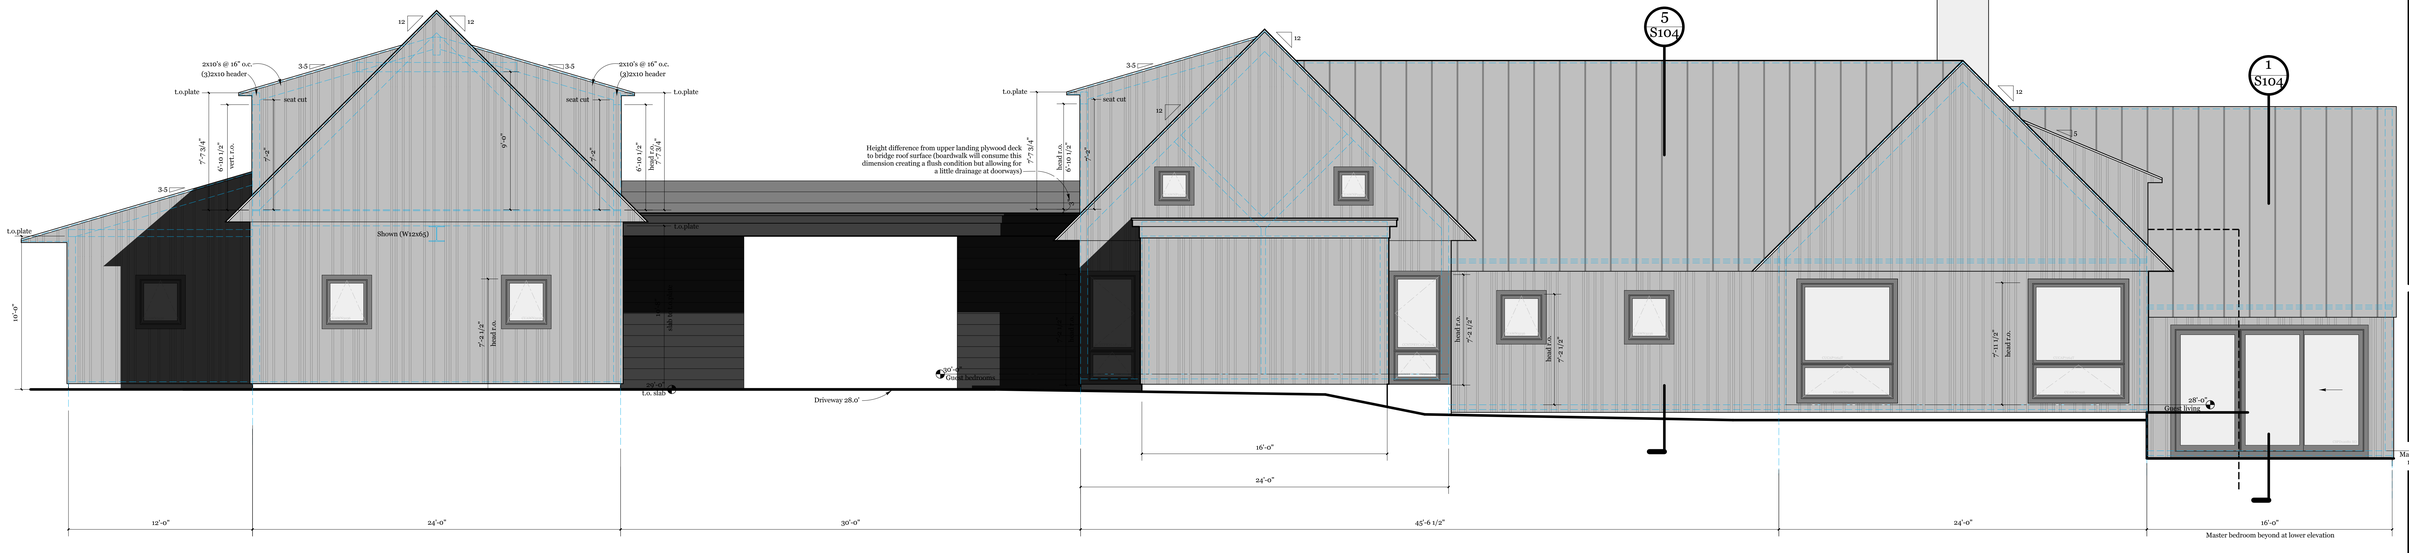

2 Exterior elevation - east
Scale: 1/4" = 1'-0"

For Permitting
September 7, 2018

Travis Kinney
scarborough, me
residential designer

Exterior elevations

Craig & Denise Benson
104 Spruce Point Rd.
Cousins Island
Yarmouth, ME 04096

Drawn by Travis Kinney
Date September 4, 2018
Scale

Sheet of

A201

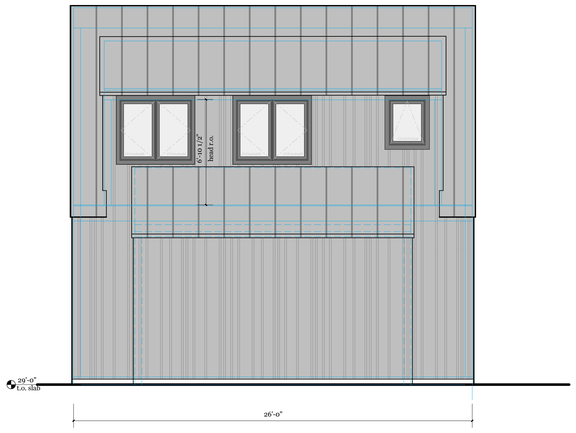

④ **Exterior elevation @ garage 3rd bay**
Scale: 1/4" = 1'-0"

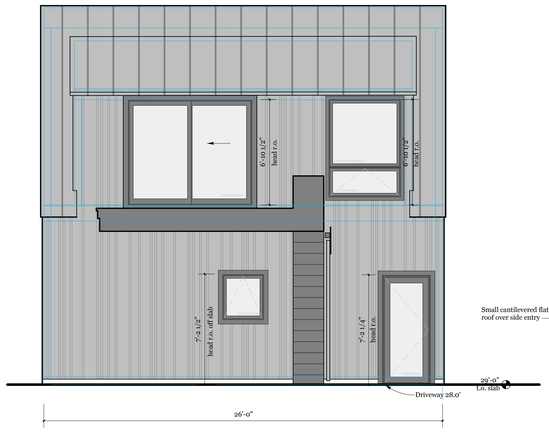

③ **Exterior elevation @ garage "bridge"**
Scale: 1/4" = 1'-0"

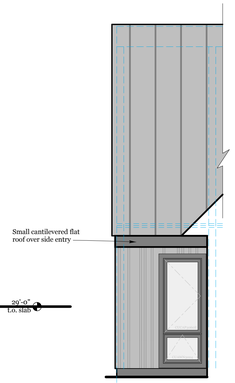

② **Ext. elevation**
Scale: 1/4" = 1'-0"

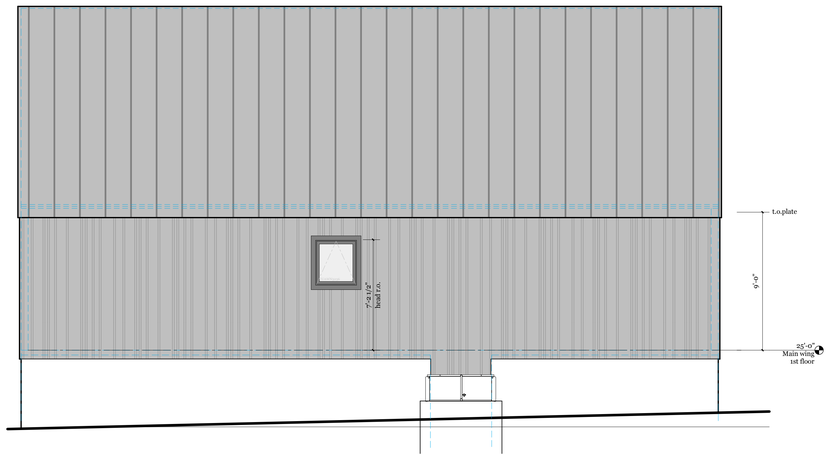

① **Exterior elevation - west**
Scale: 1/4" = 1'-0"

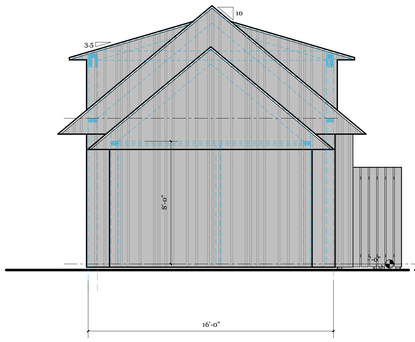

⑧ **Boathouse**
Scale: 1/4" = 1'-0"

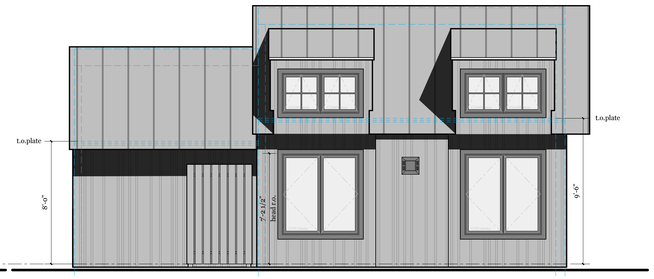

⑦ **Boathouse**
Scale: 1/4" = 1'-0"



⑥ **Boathouse - facing patio**
Scale: 1/4" = 1'-0"



⑤ **Boathouse - facing water**
Scale: 1/4" = 1'-0"

Travis Kinney
scarborough, me
residential designer

Exterior elevations

Craig & Denise Benson
104 Spruce Point Rd.
Cousins Island
Yarmouth, ME 04096

Drawn by Travis Kinney
Date September 4, 2018
Scale

Sheet of

A202

For Permitting
September 7, 2018

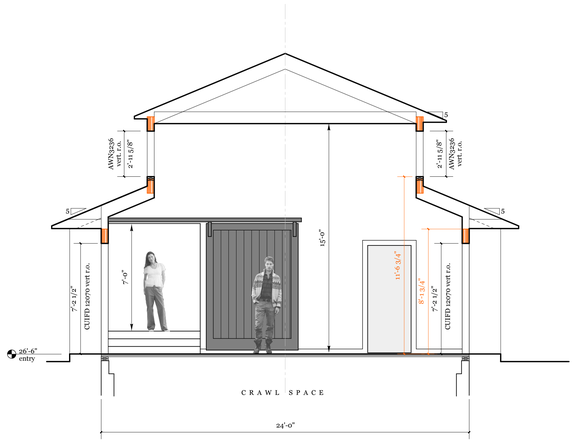

④ **Entry/ connector section**
Scale: 1/4" = 1'-0"

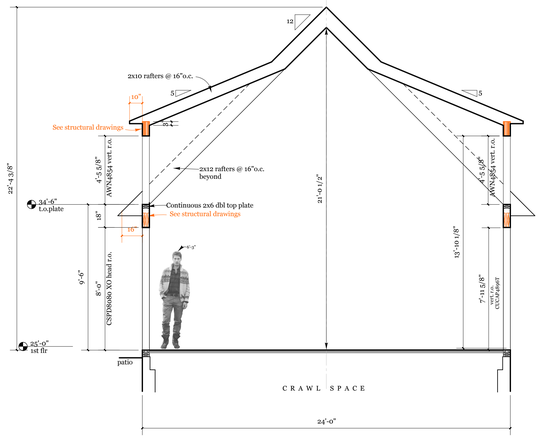

③ **Main wing section @ dormer**
Scale: 1/4" = 1'-0"

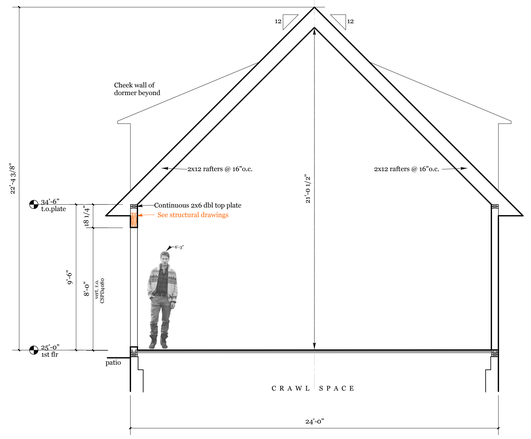

② **Main wing section**
Scale: 1/4" = 1'-0"

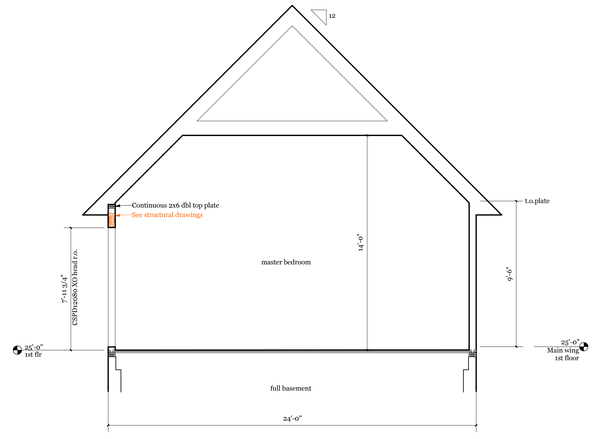

① **Master bedroom section**
Scale: 1/4" = 1'-0"

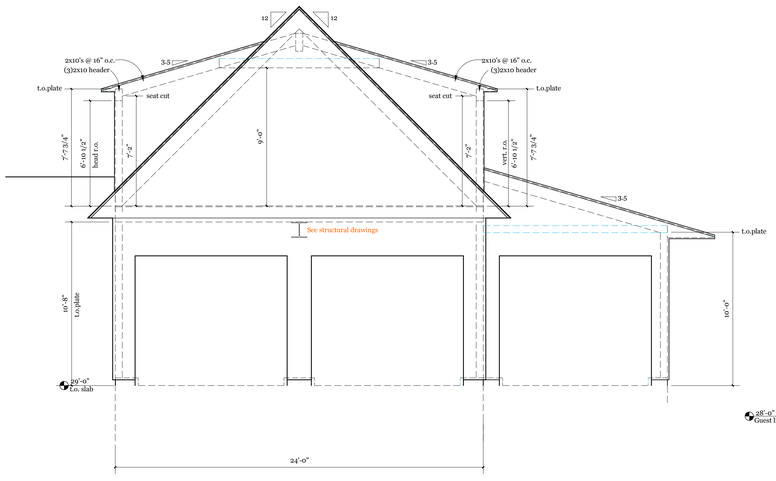

⑦ **Garage section**
Scale: 1/4" = 1'-0"

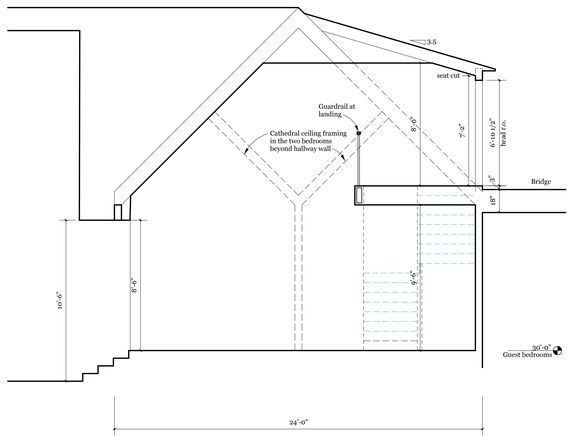

⑥ **Guest wing section @ stair**
Scale: 1/4" = 1'-0"

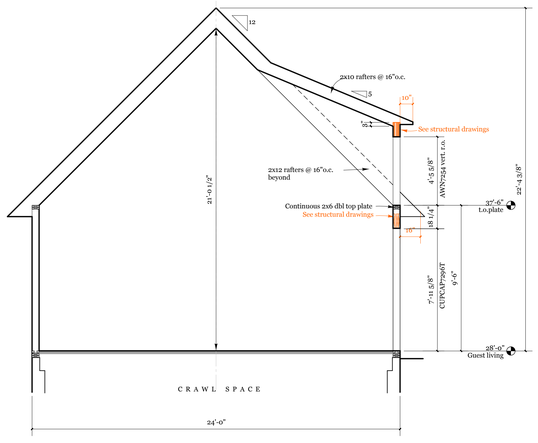

⑤ **Guest wing section @ dining**
Scale: 1/4" = 1'-0"

Travis Kinney
scarborough, me
residential designer

Framing sections

Craig & Denise Benson
104 Spruce Point Rd.
Cousins Island
Yarmouth, ME 04096

Drawn by Travis Kinney
Date September 7, 2018
Scale

Sheet of

S104

For Permitting
September 7, 2018