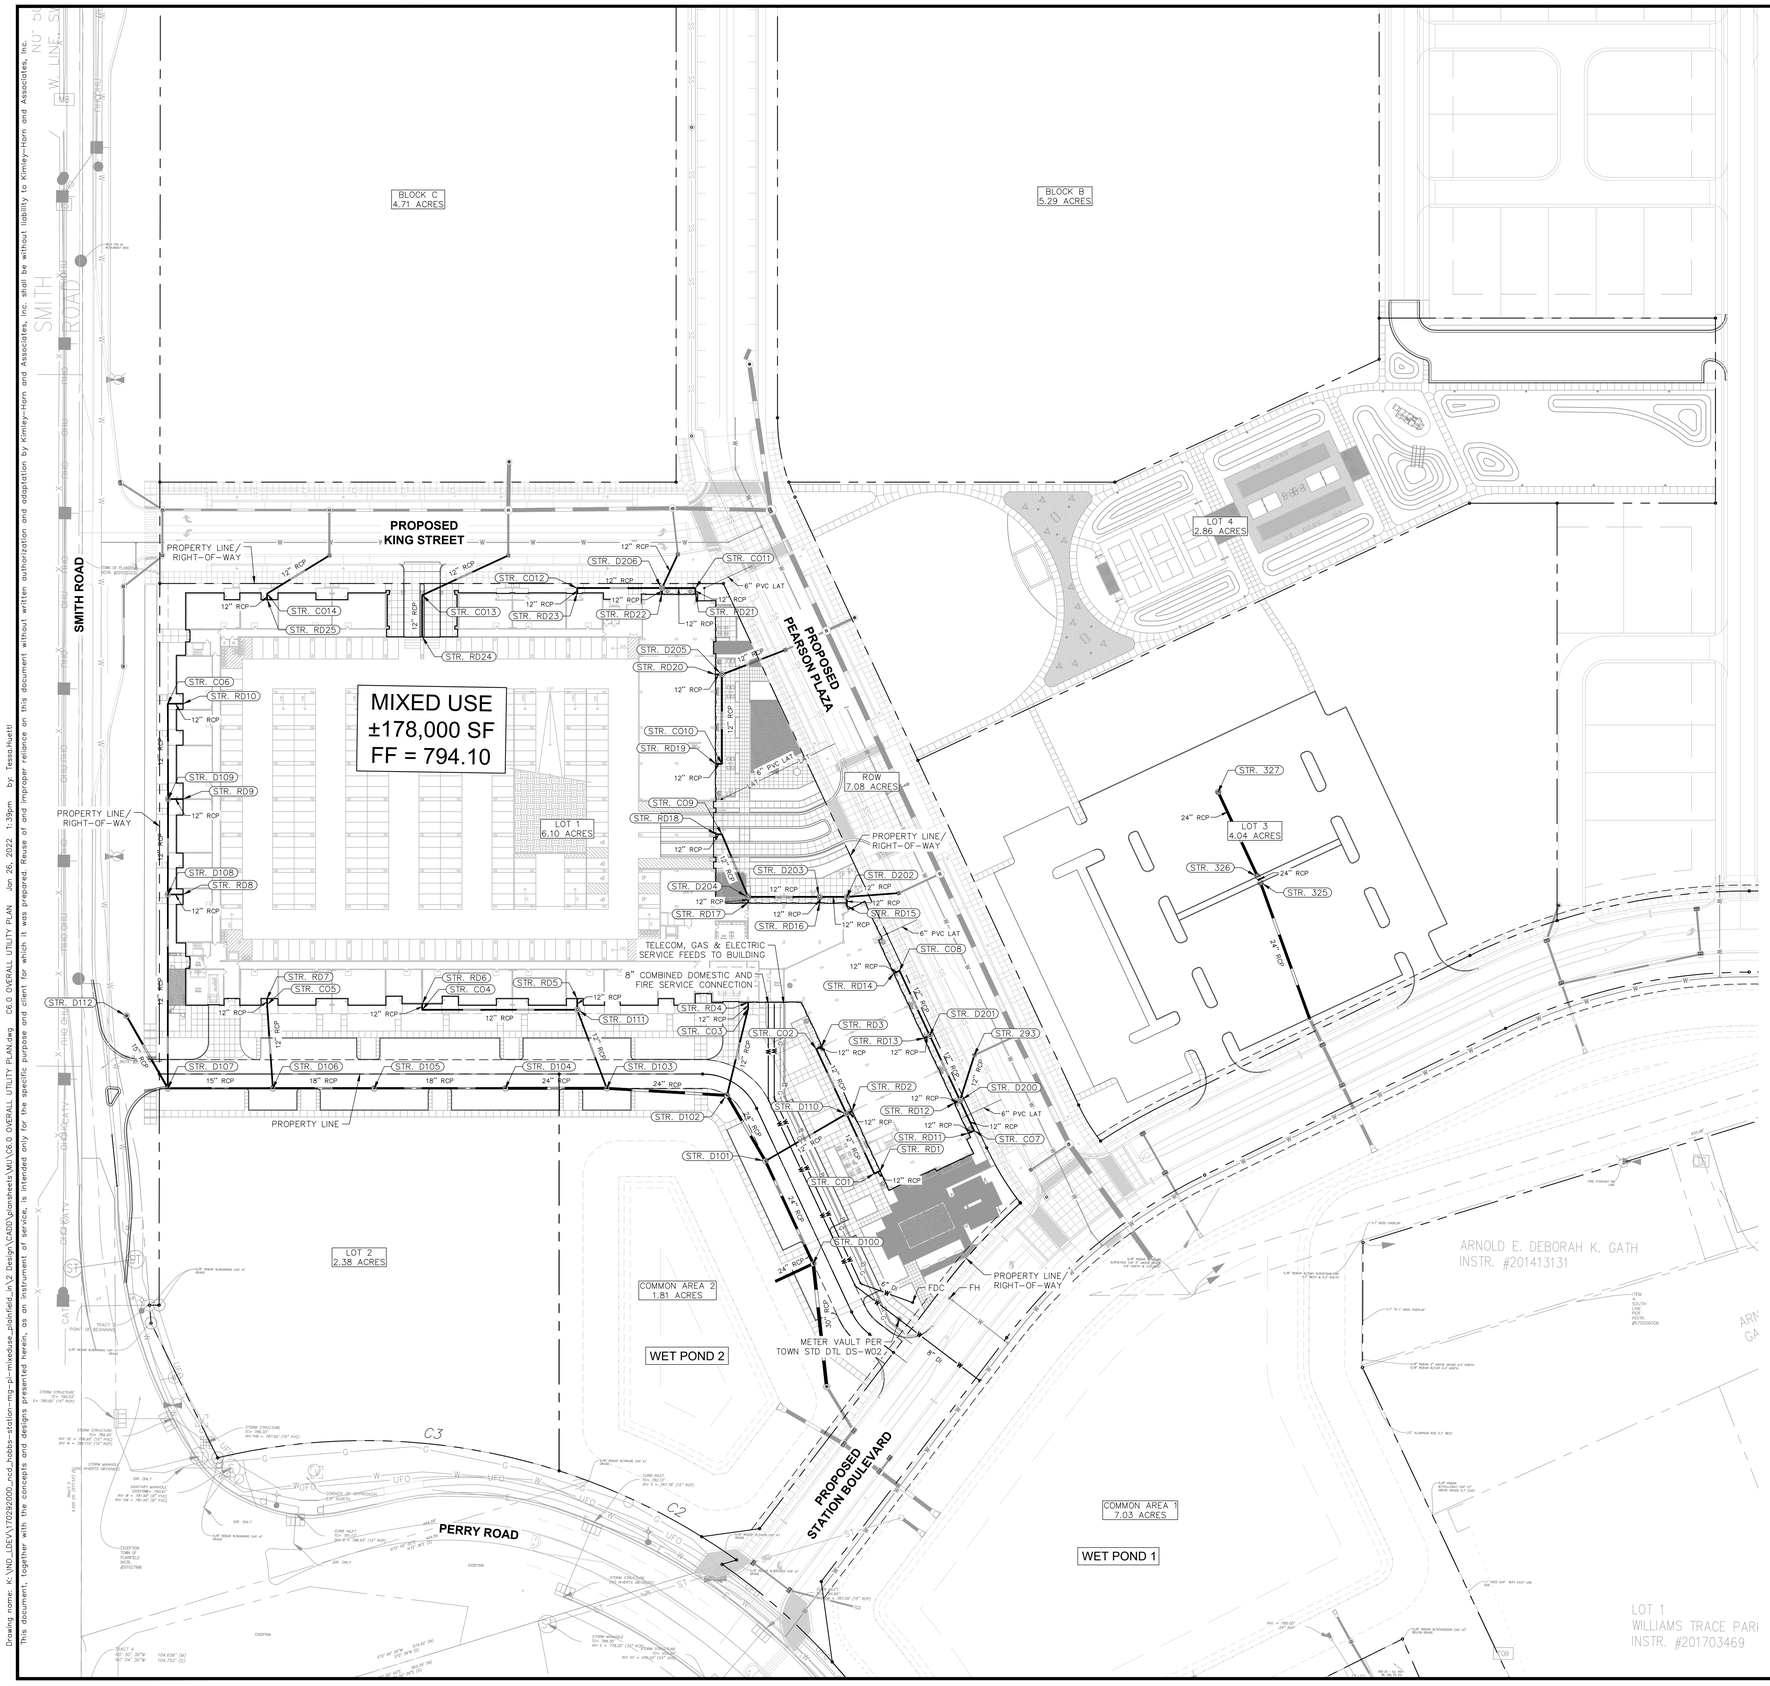

Indiana Utilities Protection Service

Call 811 before you dig

NORTH

GRAPHIC SCALE IN FEET
0 30' 60' 120'

UTILITY LEGEND

E	PROPOSED UNDERGROUND ELECTRIC LINE
G	PROPOSED GAS LINE (BY GAS COMPANY)
T	PROPOSED PHONE LINE
RD	PROPOSED ROOF DRAIN LINE
	PROPOSED UNDERDRAIN
	PROPOSED SWALE
	PROPOSED STORM SEWER LINE
STR XX	STRUCTURE ID
	PROPOSED STORM STRUCTURES
SS	PROPOSED SANITARY SEWER LINE
LAT	PROPOSED SANITARY LATERAL LINE
	PROPOSED SANITARY MANHOLE
	PROPOSED STORM/SANITARY CLEANOUT
W	PROPOSED WATER LINE
FP	PROPOSED FIRE PROTECTION LINE
WV	PROPOSED WATER VALVE BOX, PIV, METER FIRE HYDRANT, FIRE DEPT CONN. & VAULT
	PROPOSED WATER BENDS & TEE
	PROPOSED LIGHT POLE
	PROPOSED TRANSFORMER PAD (BY OTHERS)

EXISTING LEGEND

STORM INLET	PS PARKING SPACE
CURB INLET	H/C PARKING SPACE
SANITARY SEWER MANHOLE (SSMH)	TRAFFIC SIGNAL POLE
STORM DRAIN MANHOLE (SDMH)	LIGHT POLE
TELEPHONE MANHOLE (TMH)	TREE
RIGHT OF WAY MONUMENT	MAILBOX
WATER VALVE	MONITOR WELL
POWER POLE	
POWER METER	
TELEPHONE BOX/PEDESTAL	
ELECTRICAL MANHOLE	

FIB	UNDERGROUND FIBER OPTIC
CBL	UNDERGROUND CABLE
E	UNDERGROUND ELECTRIC
	DITCH FLOWLINE
SD	STORM DRAIN
SS	SEWER LINE
GAS	GAS LINE
W	WATER LINE

No.	REVISIONS	DATE	BY

Kimley»Horn

© 2022 KIMLEY-HORN AND ASSOCIATES, INC.

250 EAST 96TH STREET, SUITE 580,
INDIANAPOLIS, IN 46240
PHONE: 317-218-9560
WWW.KIMLEY-HORN.COM

SCALE: AS NOTED
DESIGNED BY: NPK
DRAWN BY: TNH
CHECKED BY: BAS

BRYAN ALLEN SHEPARD
REGISTERED
PE
INDIANA
PROFESSIONAL ENGINEER
NOT APPROVED FOR CONSTRUCTION

New City Development

FORMATION PROPERTIES

OVERALL UTILITY PLAN

HOBBS STATION
MIXED USE

NEC OF SMITH ROAD AND PERRY ROAD
PLAINFIELD, IN 46168

ORIGINAL ISSUE:
01/27/2022

KHA PROJECT NO.
170292000

SHEET NUMBER

C6.0

Drawing name: K:\IND_LDEV\170292000_ncd_hobbs-station-mg-pi-mixeduse_plainfield_in\2 Design\CADD\plansheets\MU\C6.0 OVERALL UTILITY PLAN.dwg C6.0 OVERALL UTILITY PLAN Jan 26, 2022 1:39pm by: Tessa Hurtell
This document, together with the concepts and designs presented herein, as an instrument of service, is intended only for the specific purpose and client for which it was prepared. Reuse of and improper reliance on this document without written authorization and adaptation by Kimley-Horn and Associates, Inc. shall be without liability to Kimley-Horn and Associates, Inc.