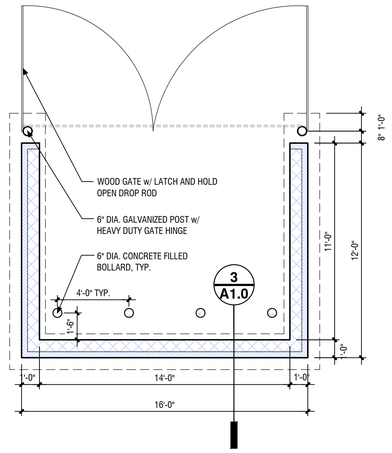

2 A1.0 Dumpster Enclosure Plan

scale: 1/4" = 1'-0"

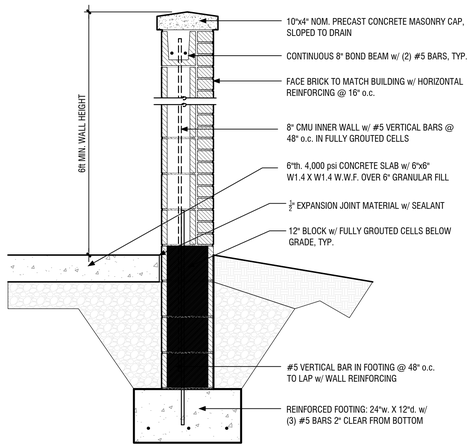

3 A1.0 Dumpster Enclosure Section

scale: 3/4" = 1'-0"

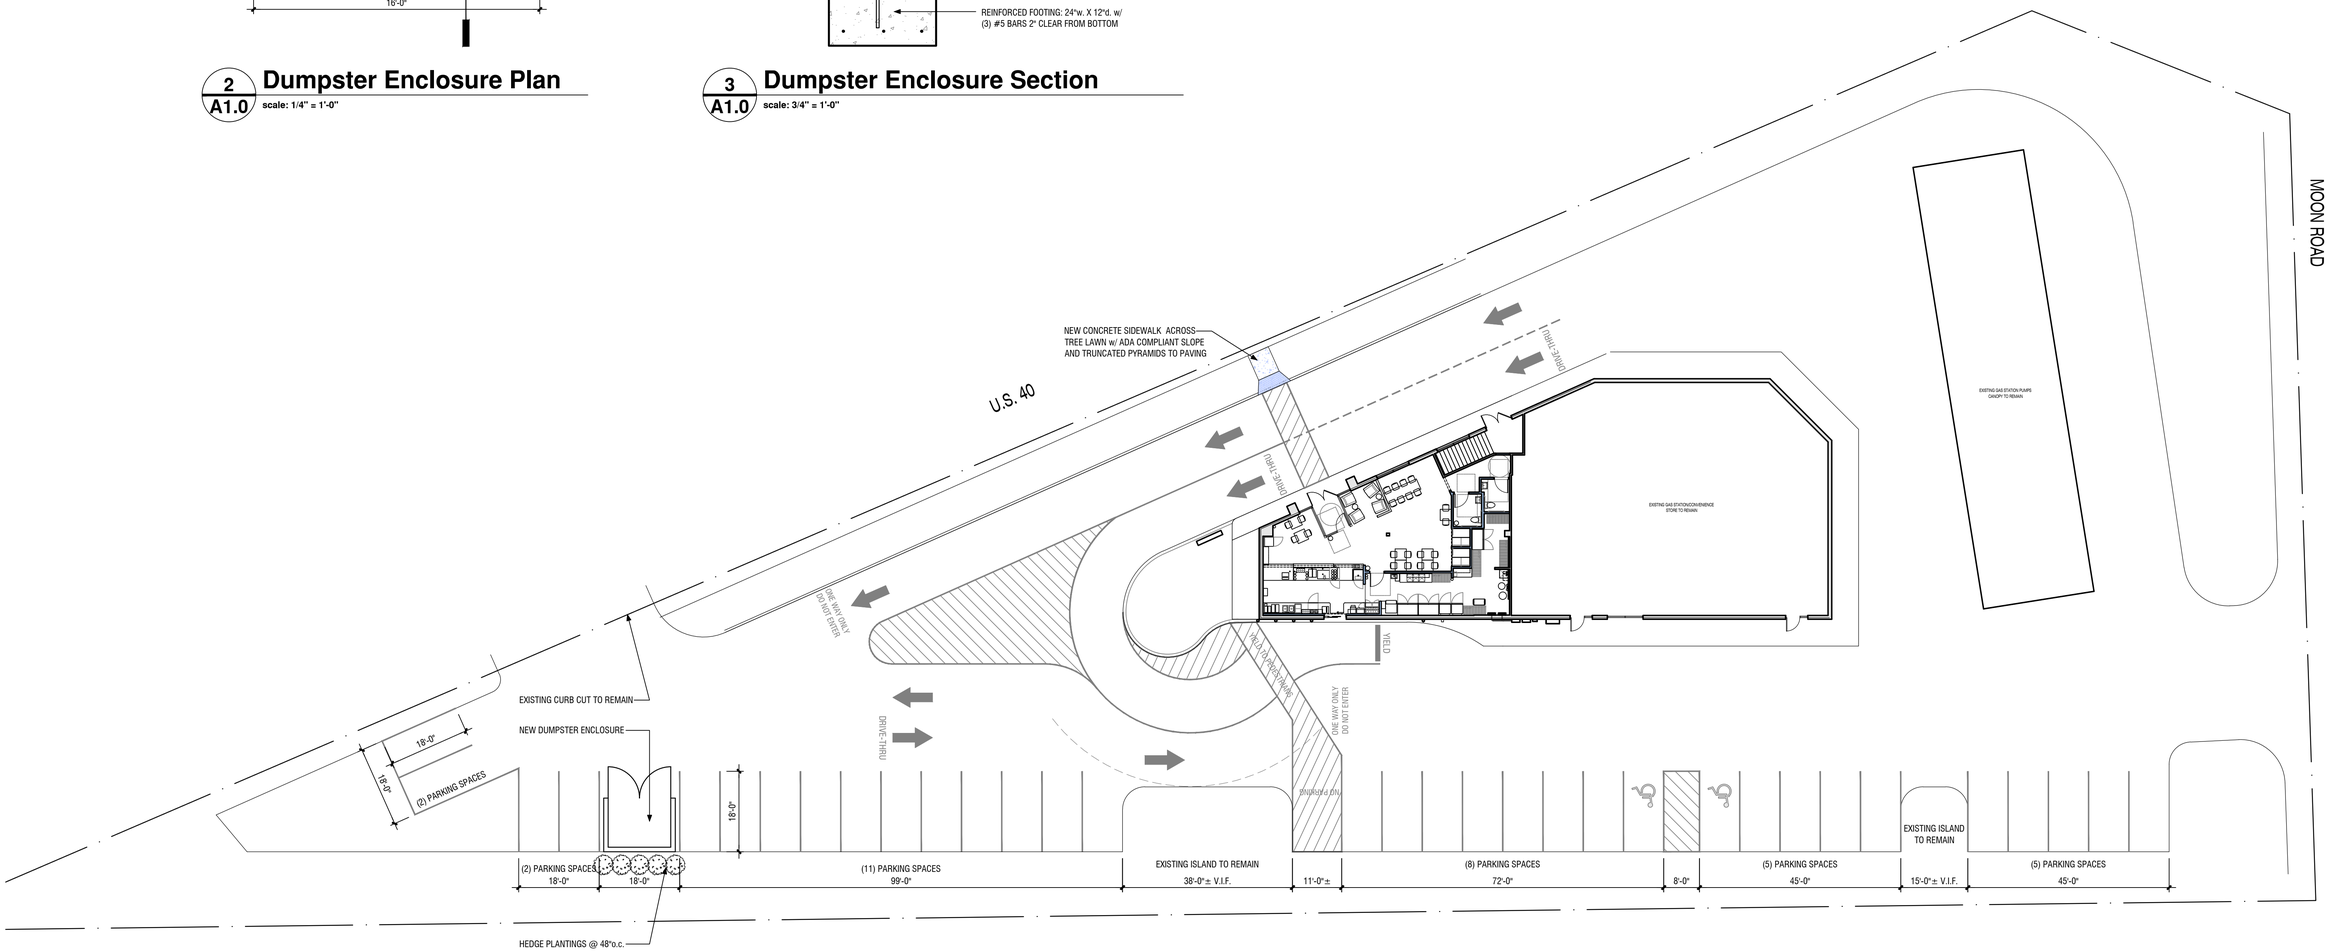

1 A1.0 Overall Site Plan

scale: 1/16" = 1'-0"

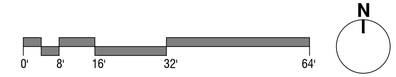

Benjamin Novosel
License #AR12200170
Expires: 12/31/2023

Biggby Coffee

1101 W. Main St.
Plainfield, IN 46168

insomnia DESIGN

© insomnia design 2022

15 November 2022
Permit & Pricing

overall site plan

A1.0