PRELIMINARY
NOT ISSUED FOR CONSTRUCTION

Biggby Coffee

1101 W. Main St.
Plainfield, IN 46168

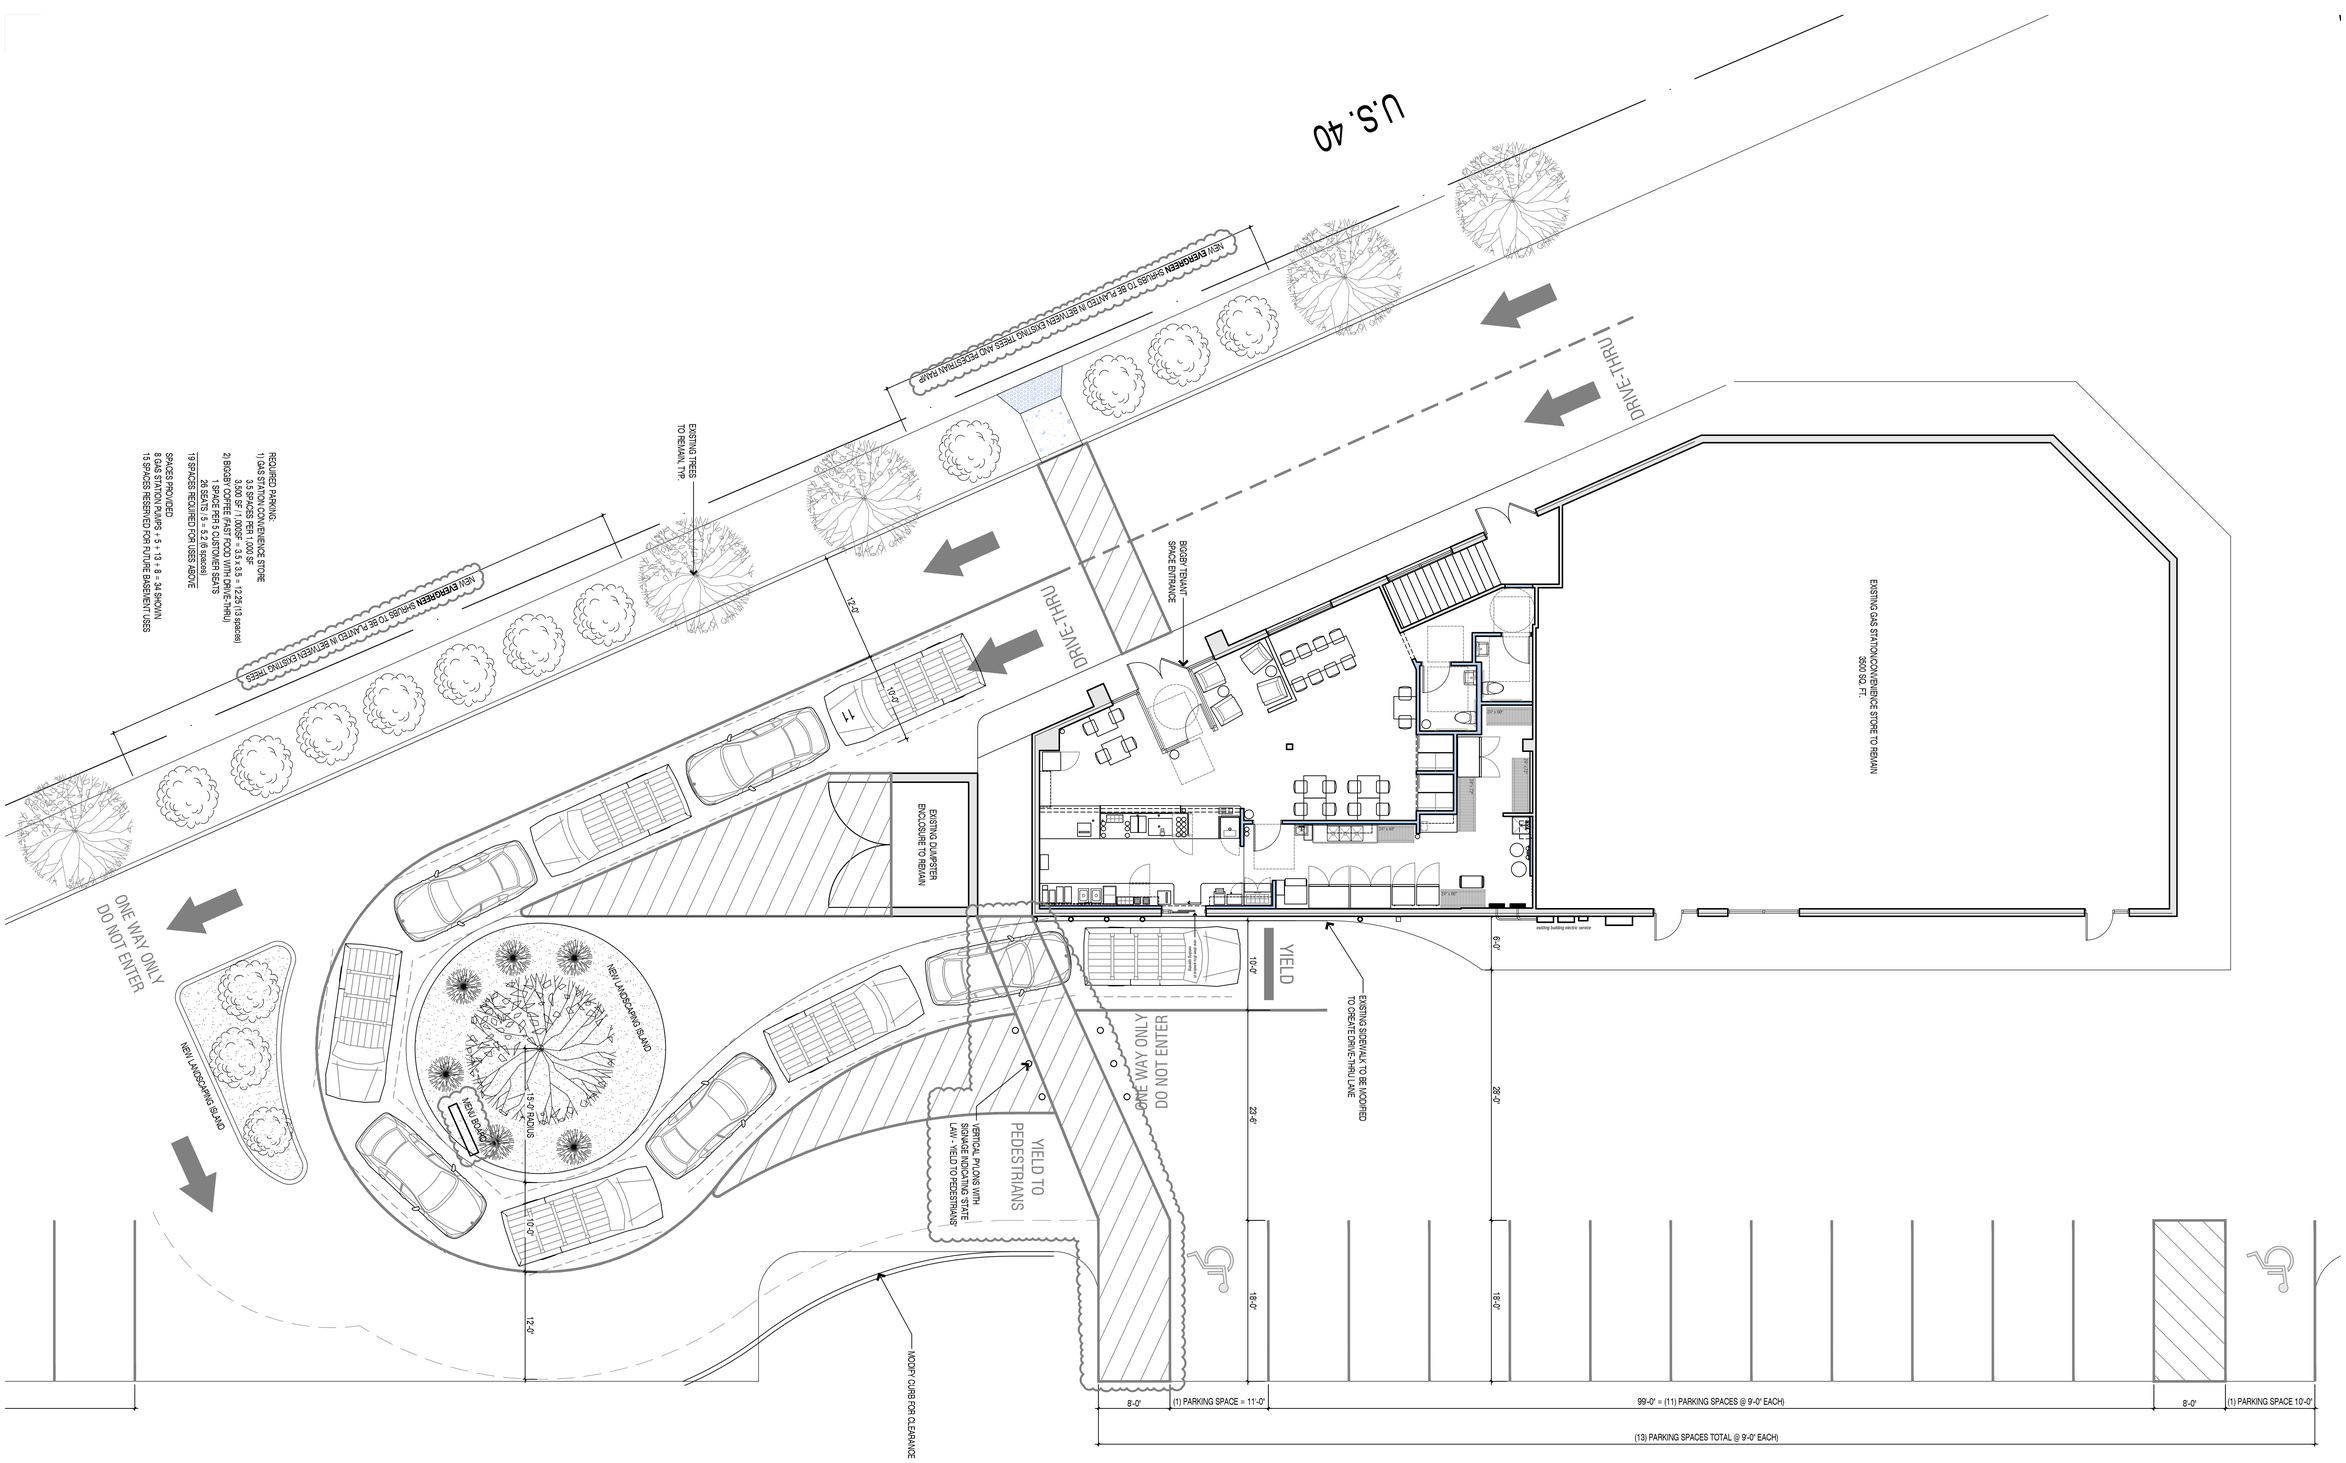

insomnia DESIGN

© insomnia design 2022

13 April 2023
Revised Site Plan

proposed drive-thru plan

A1.1

1 / A1.1 **Proposed Drive-thru Plan**
scale: 1/8" = 1'-0"